




EXISTING ELEVATIONS 1:100

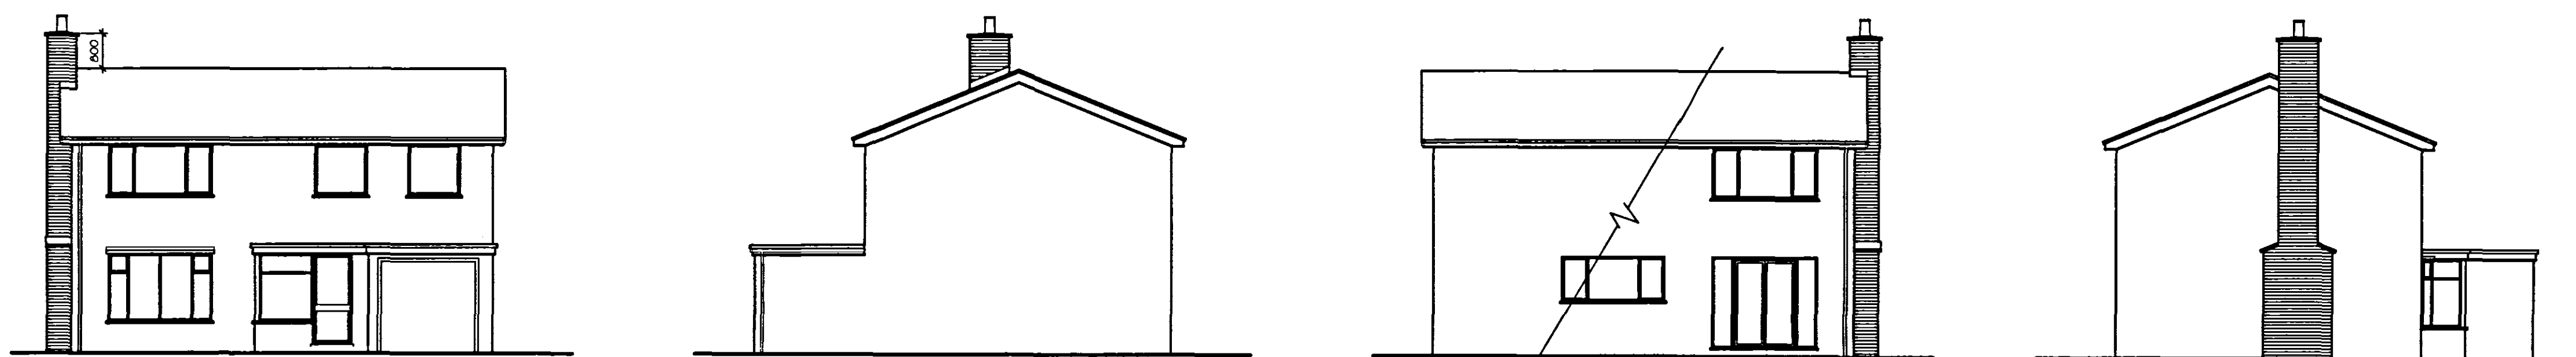


PROPOSED ELEVATIONS 1:100

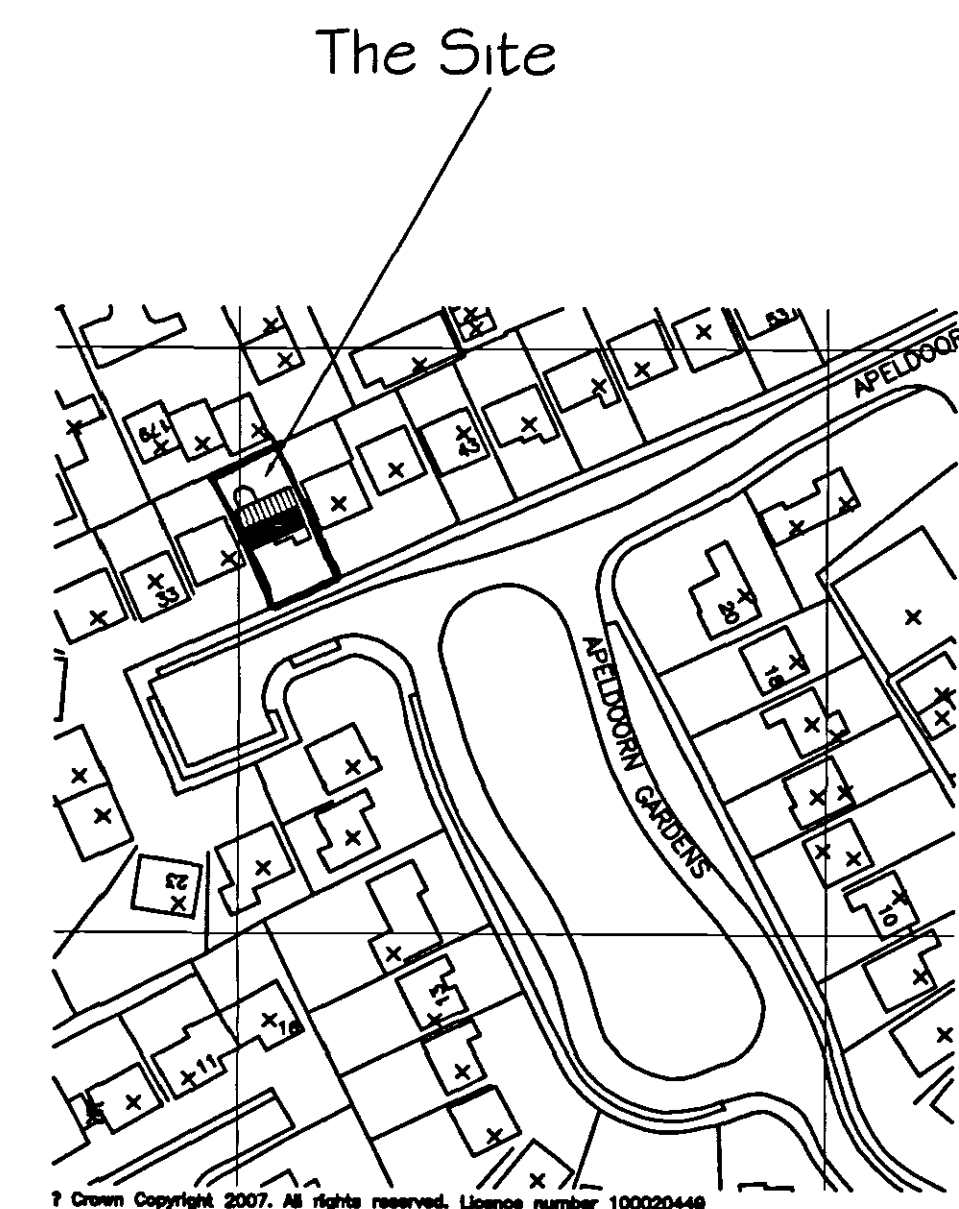


LOCATION PLAN 1:1250

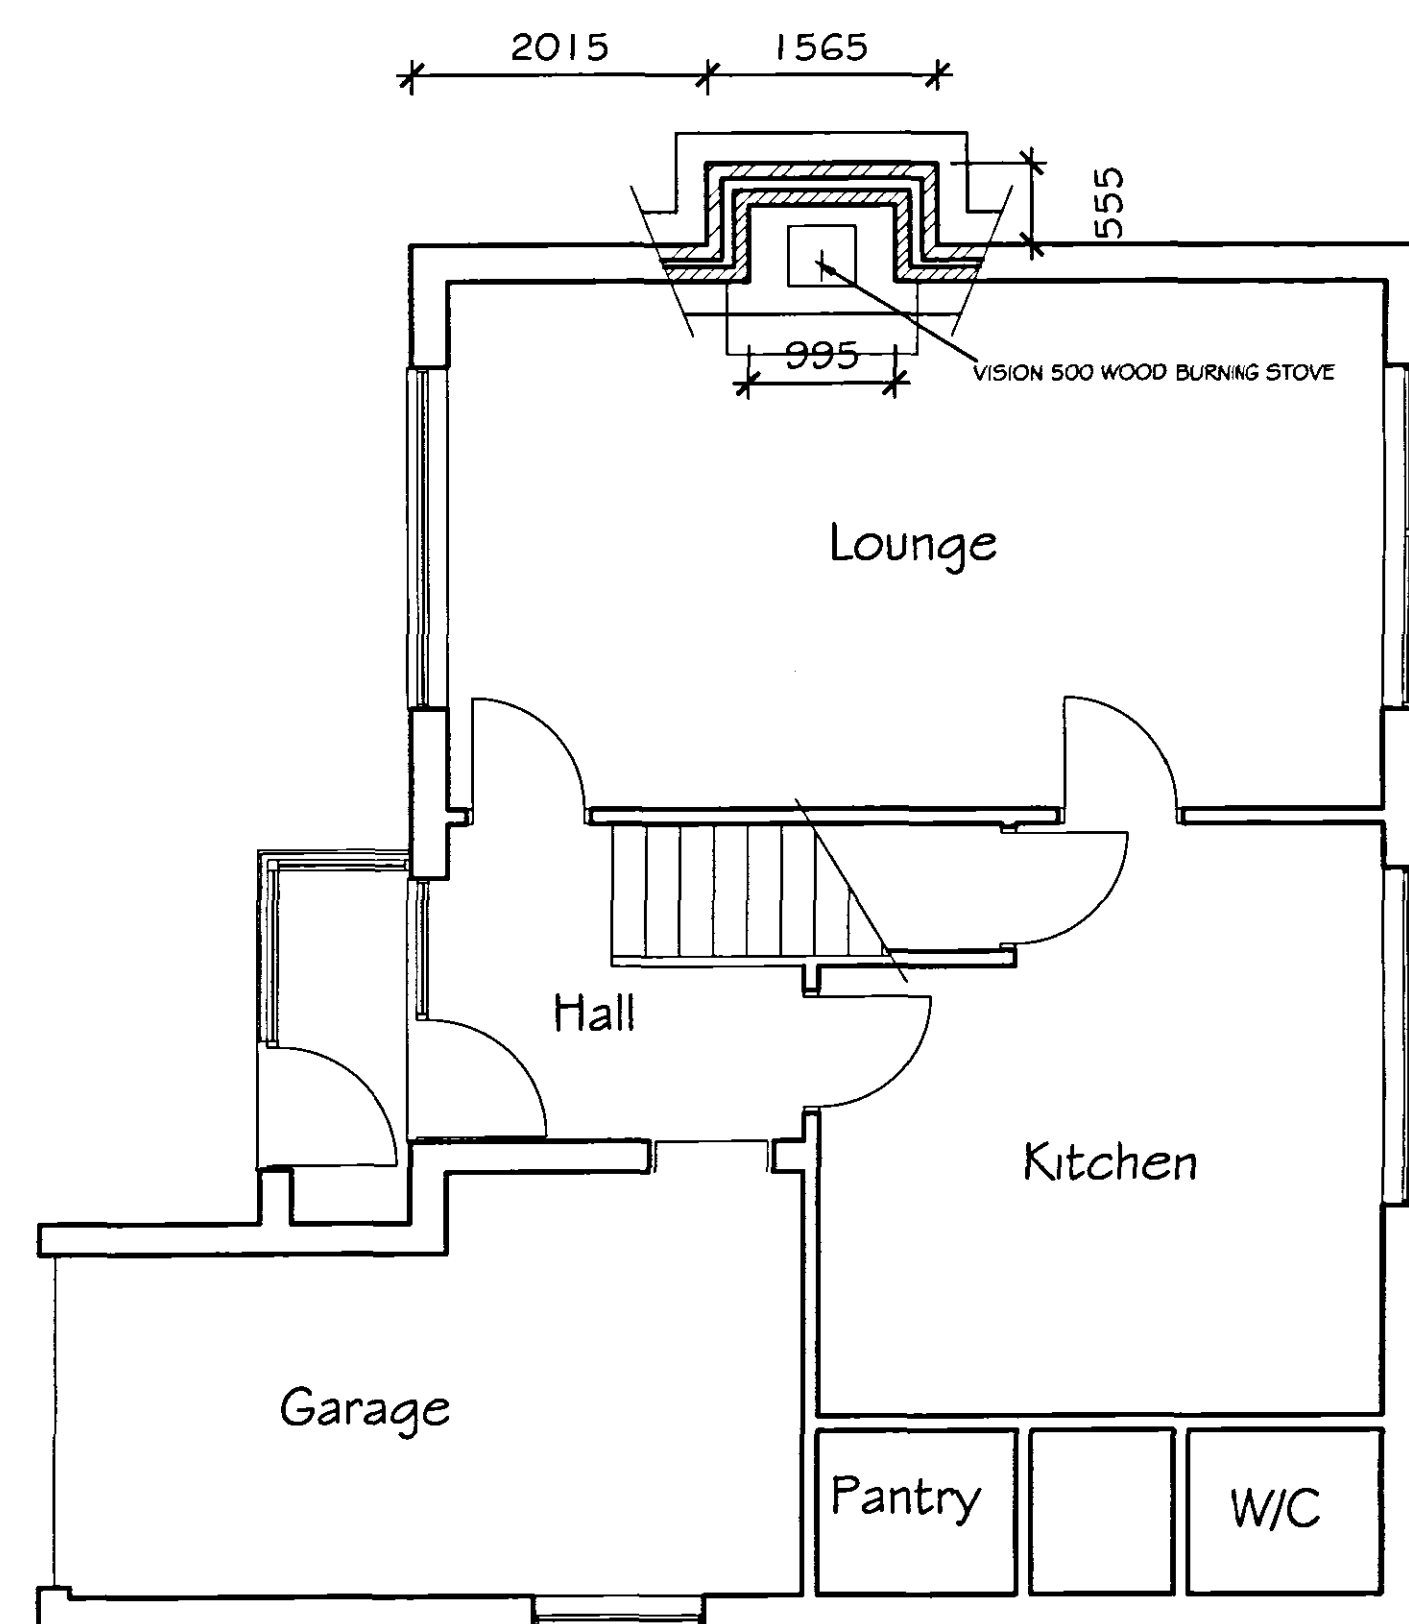

PROPOSED GROUND FLOOR PLAN 1:50

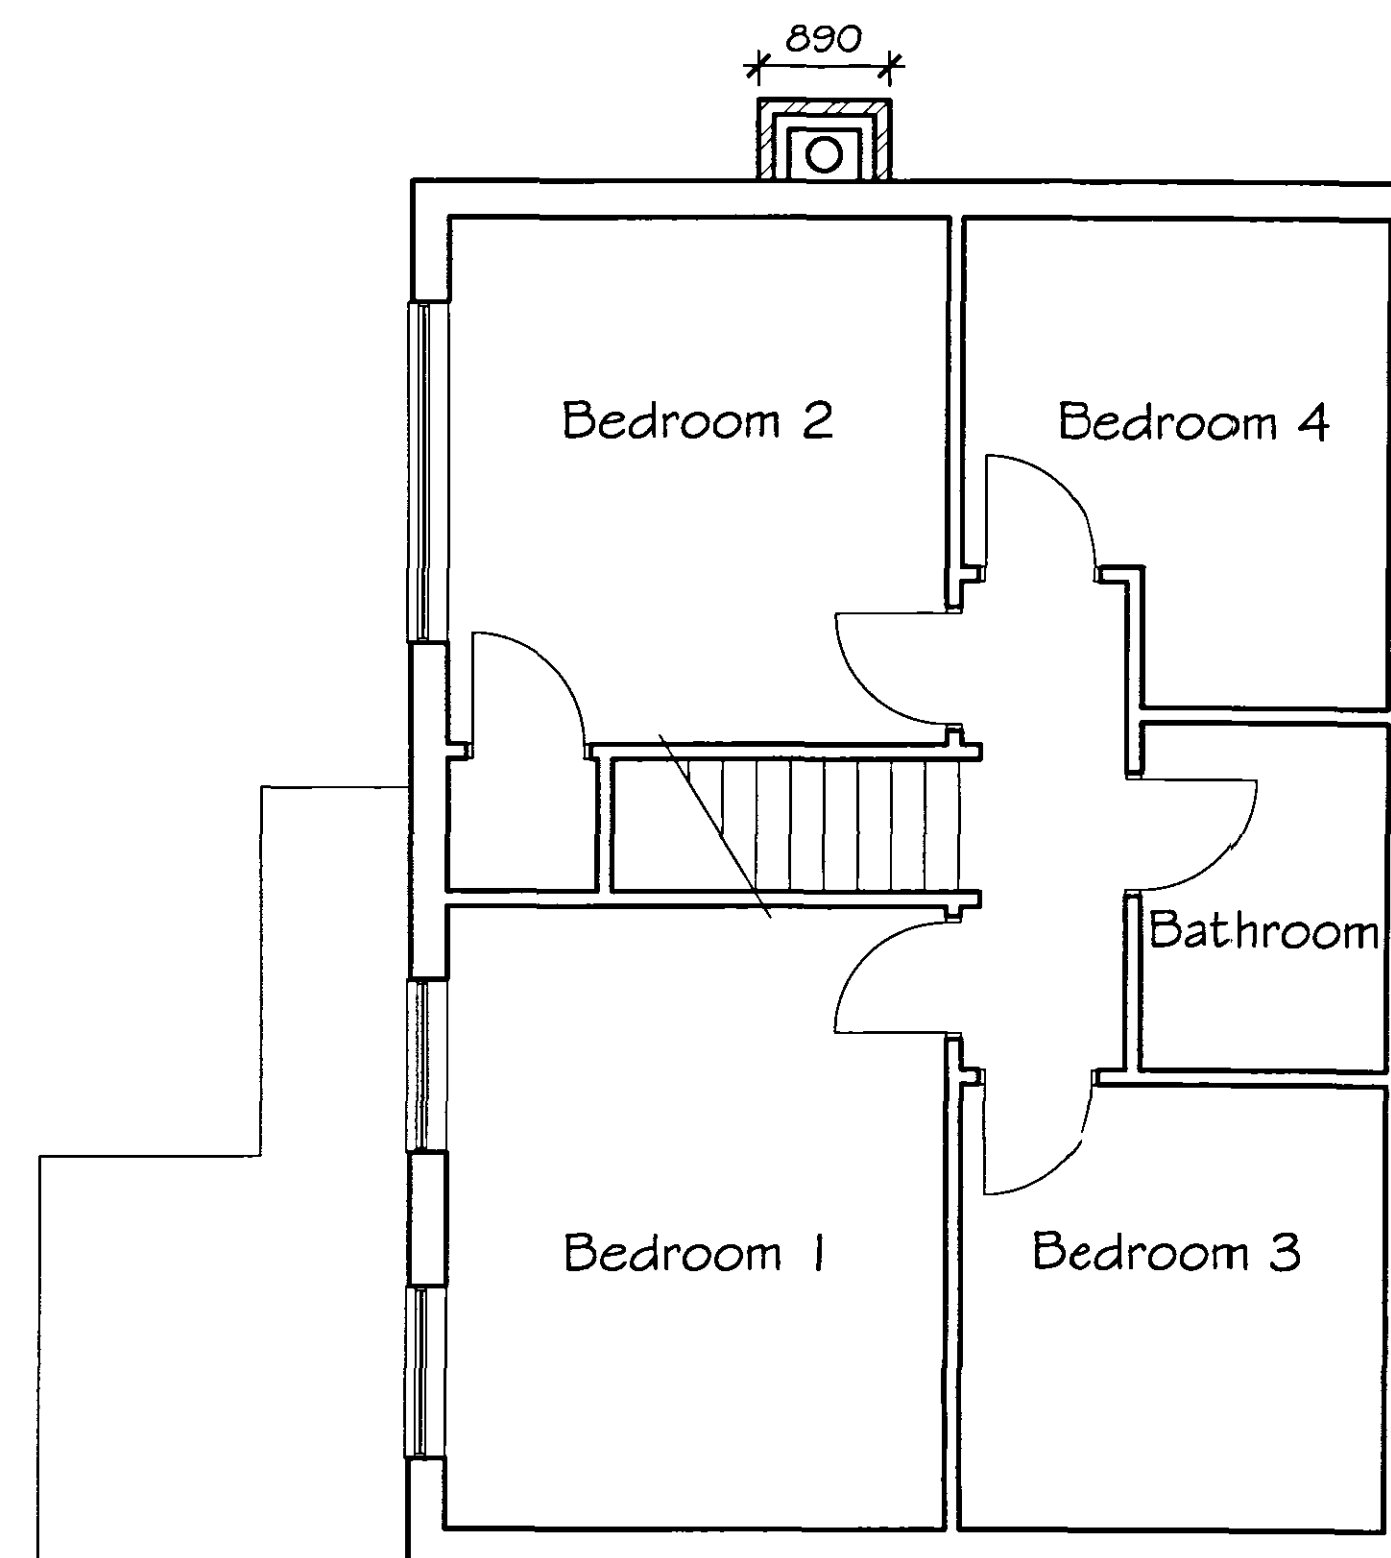

PROPOSED FIRST FLOOR PLAN 1:50

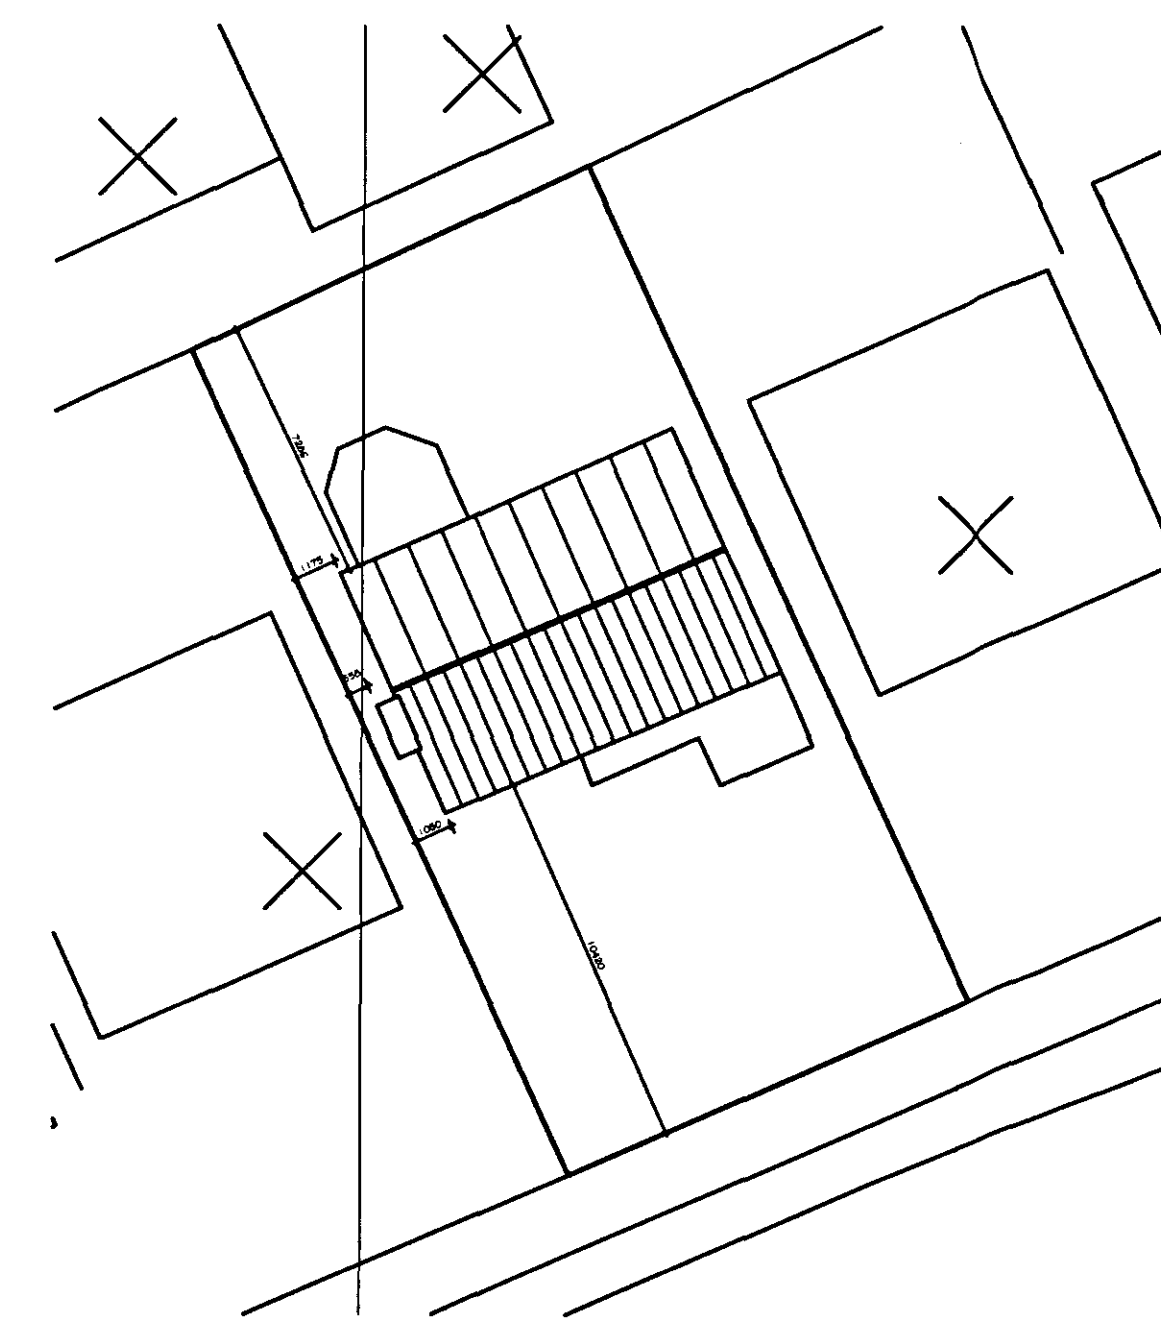

BLOCK PLAN 1:200

SHDC
Planning & Development
02 OCT 2007
Ref: 1330/07

DETERMINED
PLAN

FILE COPY

DC ARCHITECTURAL SERVICES LIMITED
ARCHITECTURAL AND PLANNING SERVICES
The Barn, Partney Mill, Spilsby, Lincolnshire, PE24 4PE
TEL NO. 01790 752865 & 01529 309611

Client Mr & Mrs A Hanson
Project Proposed New External Chimney
37, Appledorn Gardens, Spalding, Lincs

Drawing Title Proposed Plan and Elevations Drawing number 08 02/1
Scale As Noted Drawn sfb Revision
Date September 2007 checked