


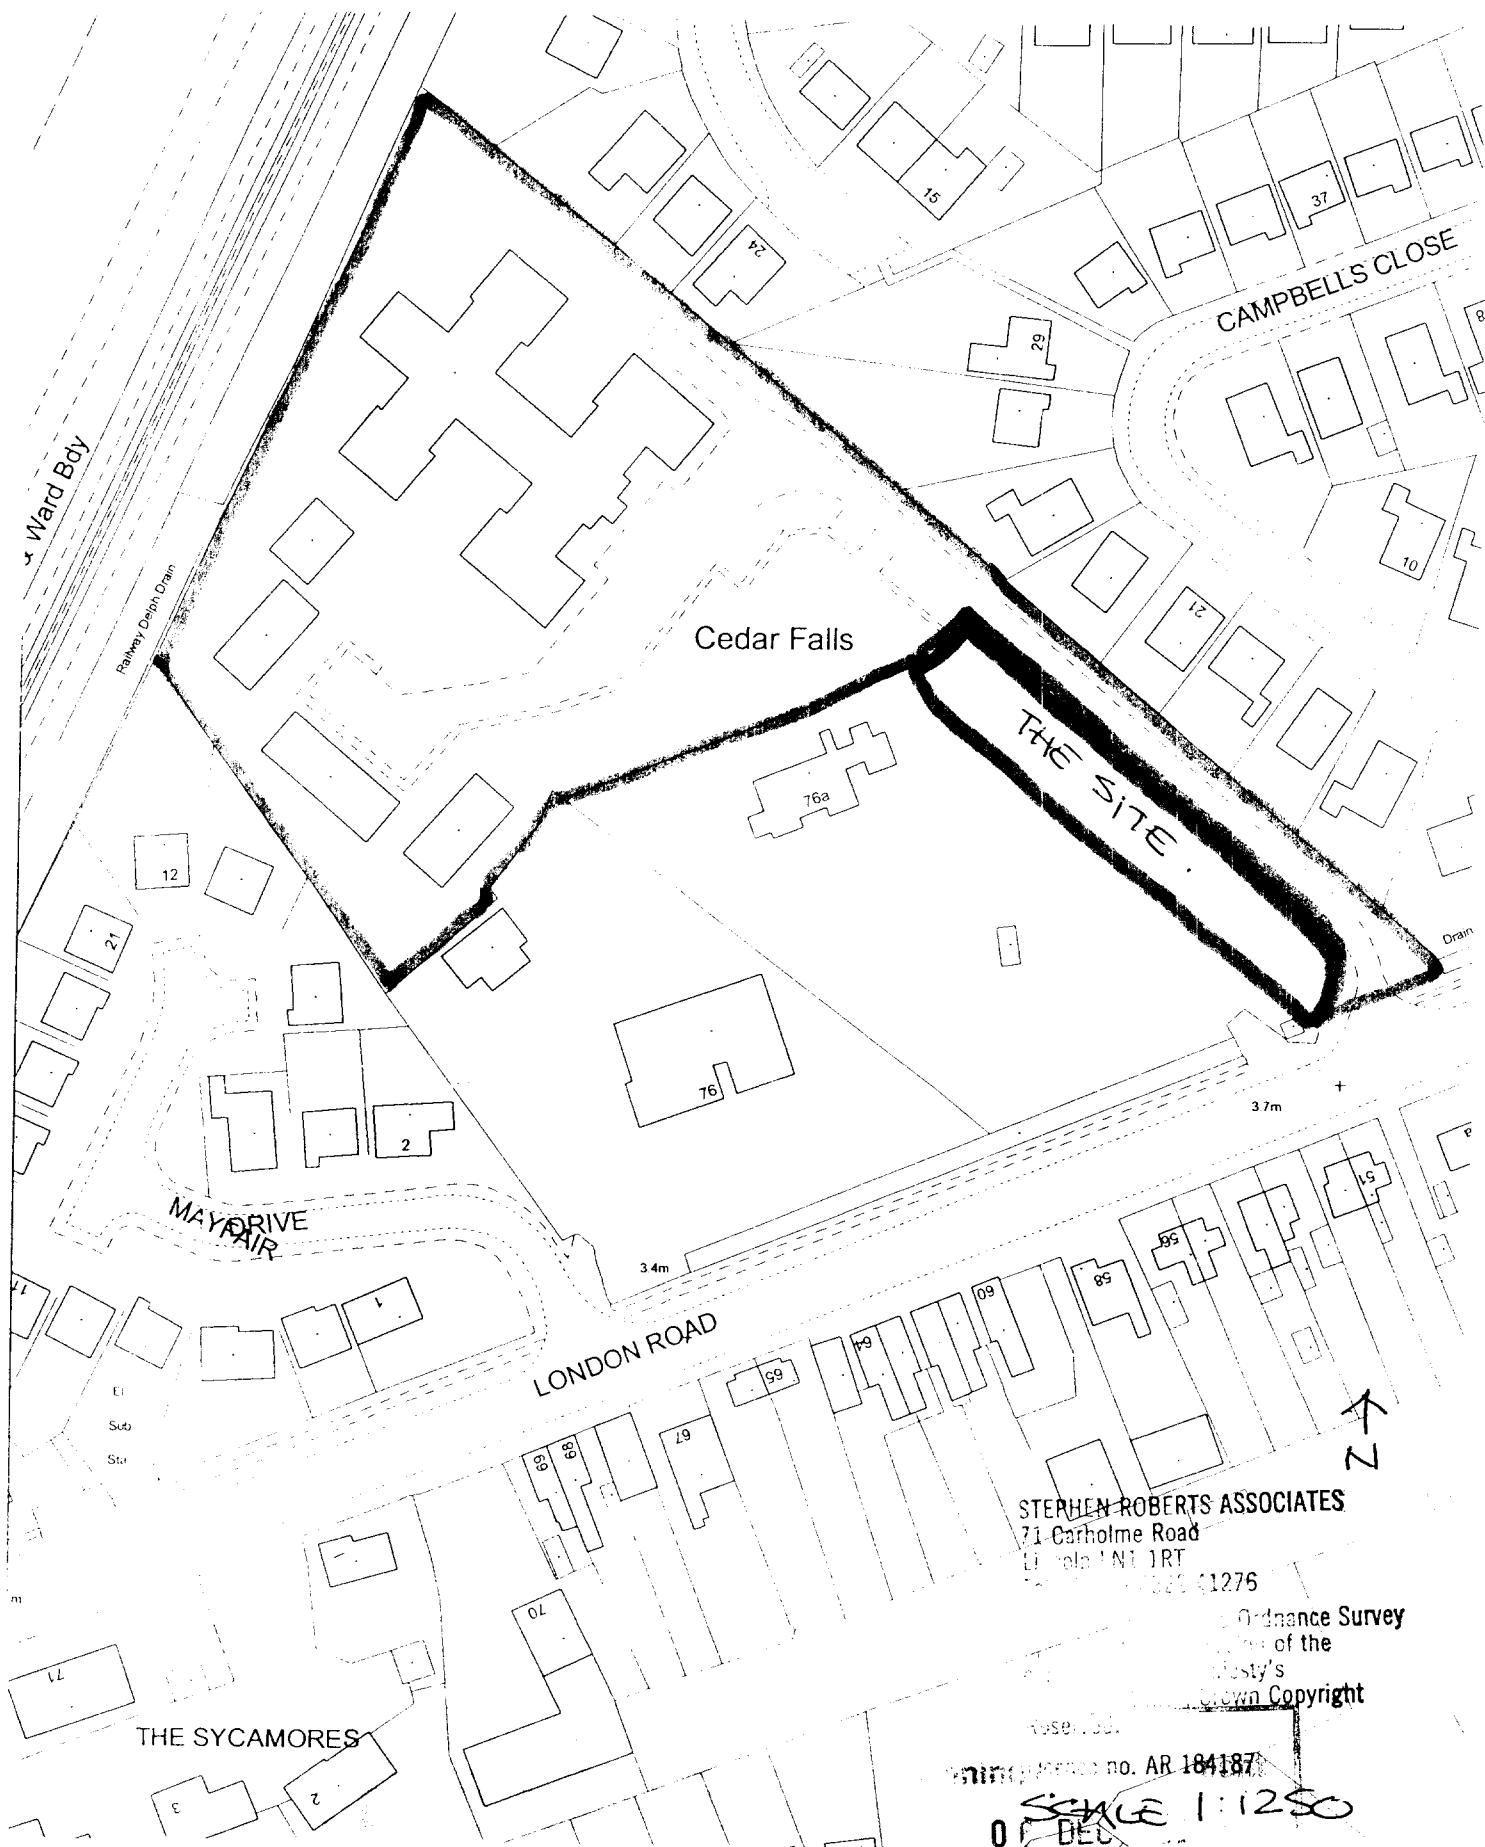

STEPHEN ROBERTS ASSOCIATES
71 Carholme Road
Lincoln LN1 3RT
Tel: 01522 41276

Ordnance Survey
Map of the
City's
Crown Copyright

Reference no. AR 184187

SCALE 1:1250
13/3/02

figured dimensions to be used in preference to scaled dimensions all dimensions and levels to be verified on site.

Hart

reject

site location

drawing

cate

data

drawing number


visions

copyright reserved




SHDC
Planning & Development
06 DEC 2002
1333

Stephen Roberts Associates
Architects · Interior Designers
71 Carlholme Road Lincoln LN1 1RT Tel 0522 513300

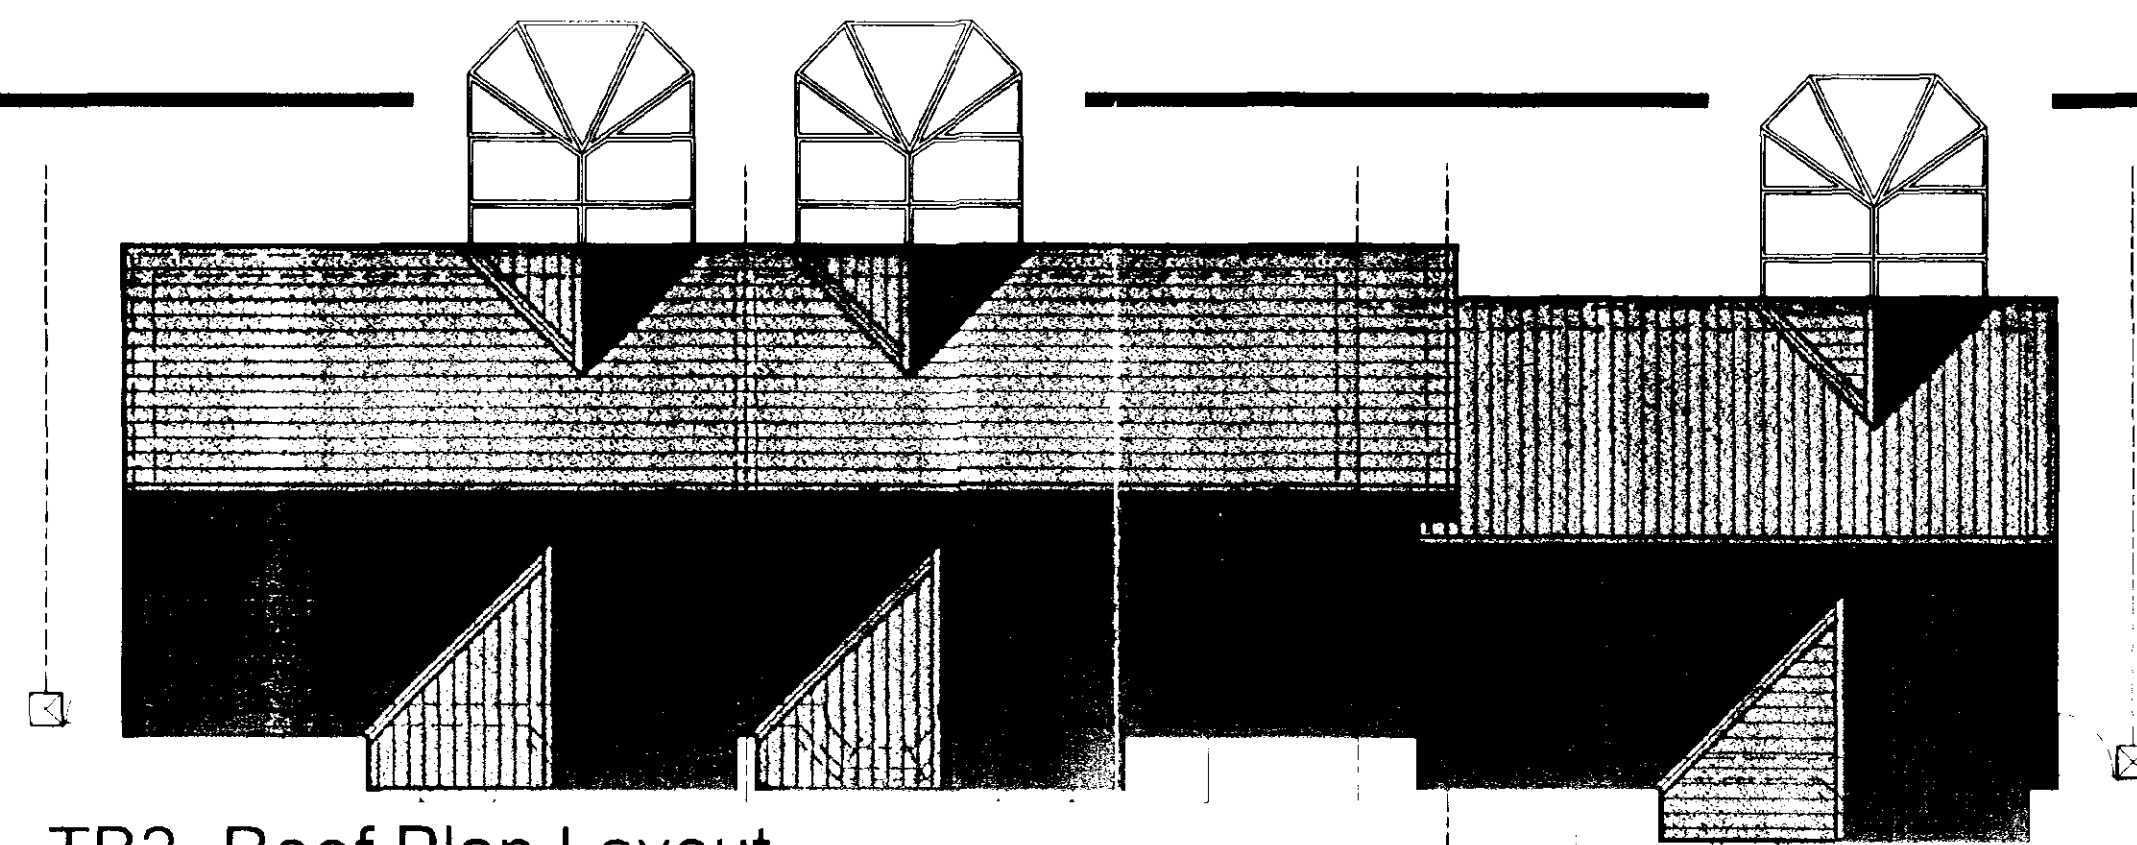


TB2. Roof Plan Layout

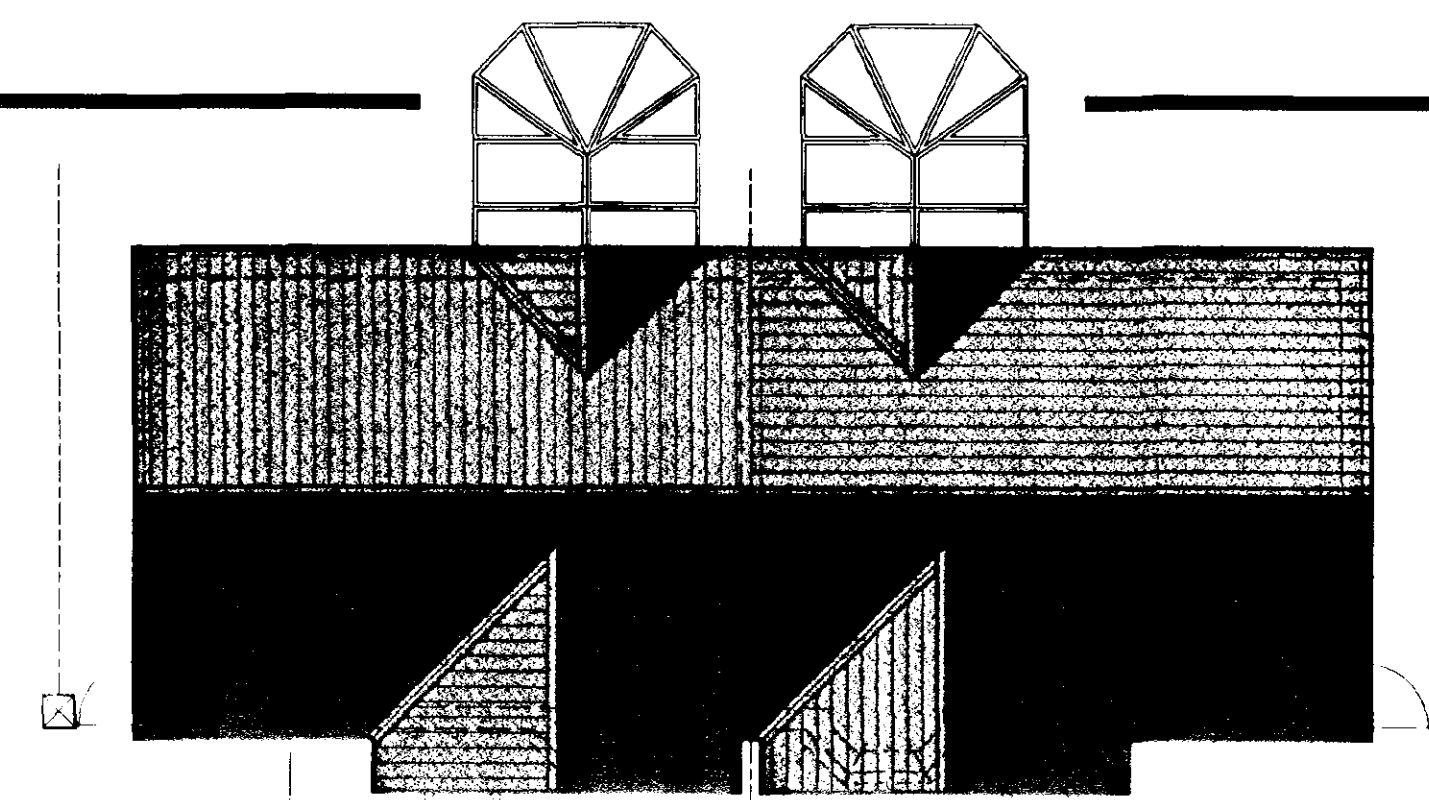


DB2. Roof Plan Layout

any discrepancies or proposed alterations to be notified to the architects and further instructions obtained prior to the commencement of work.
figured dimensions to be used in preference to scaled dimensions all dimensions and levels to be verified on site.

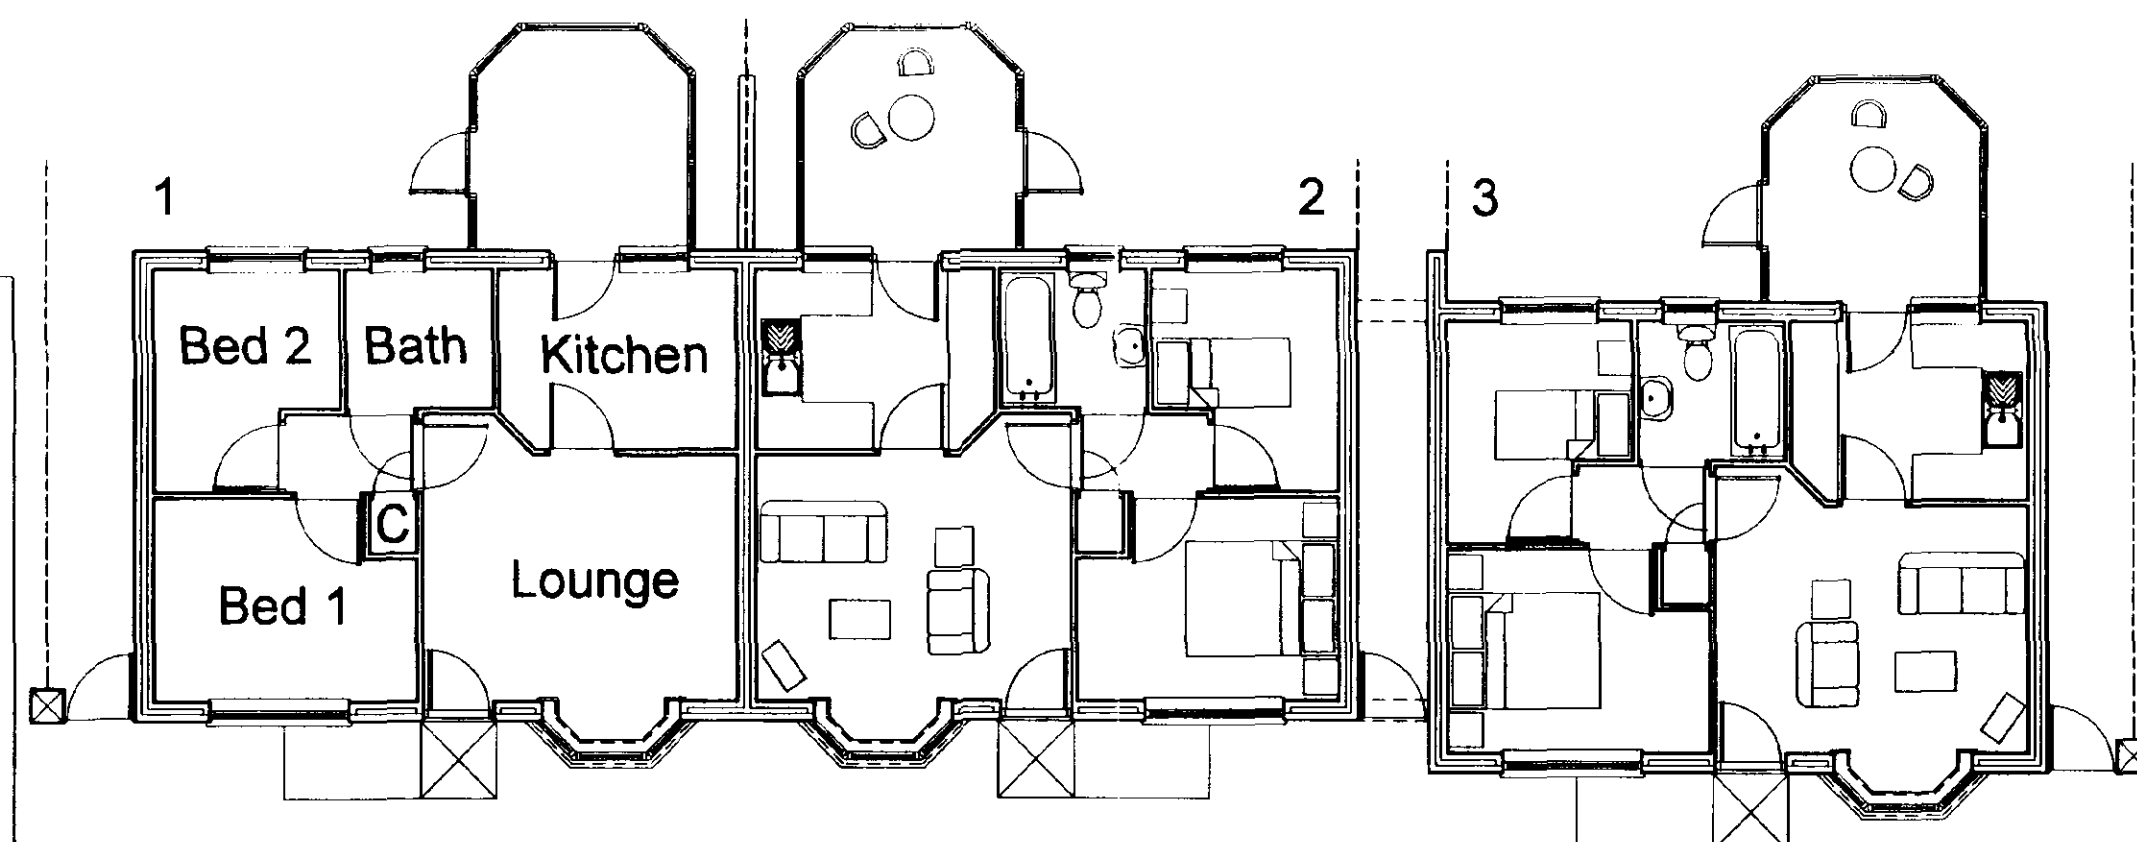


TB2. Floor Plan Layout Gross Internal Floor Area for each individual dwelling = 44 m² or 473.44 Sq Ft.

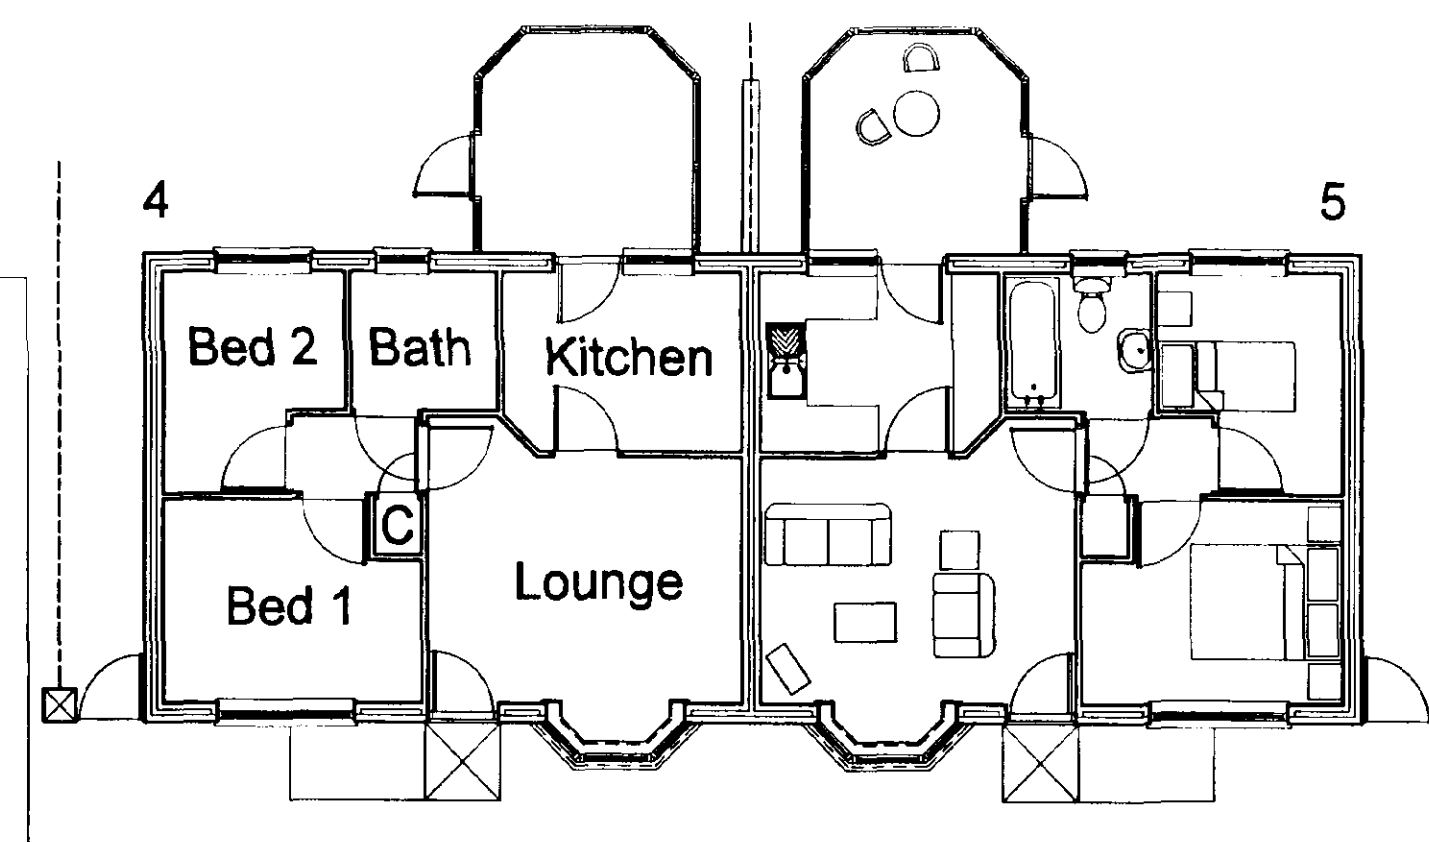

DB2. Floor Plan Layout




TB2. Front Elevation

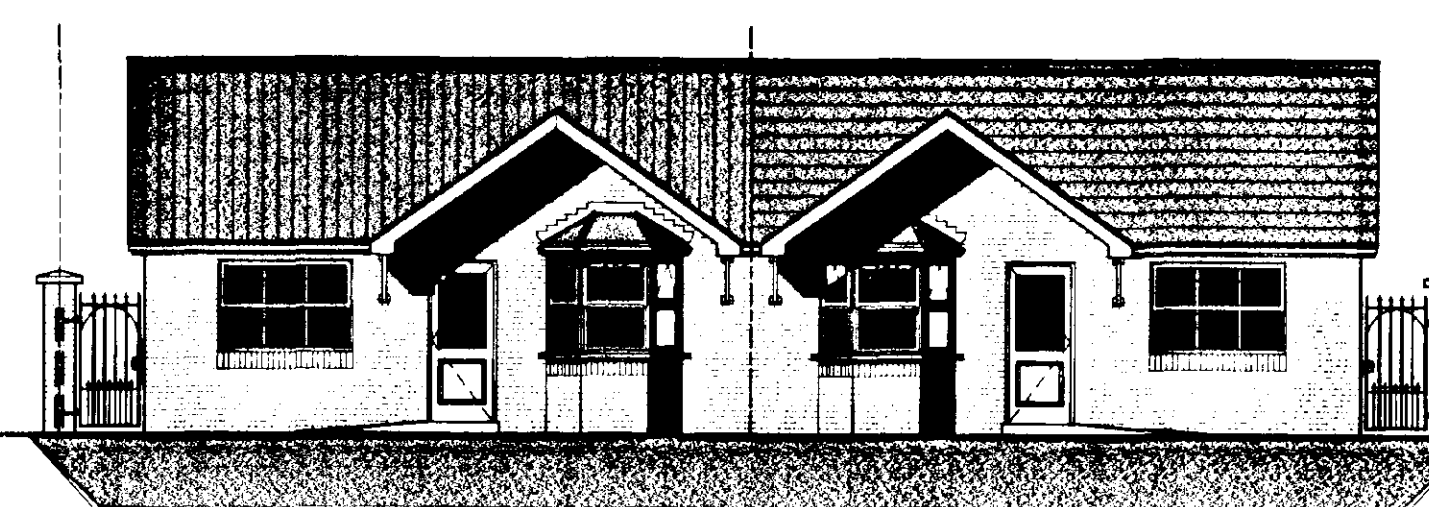


DB2. Front Elevation




TB2. Rear Elevation

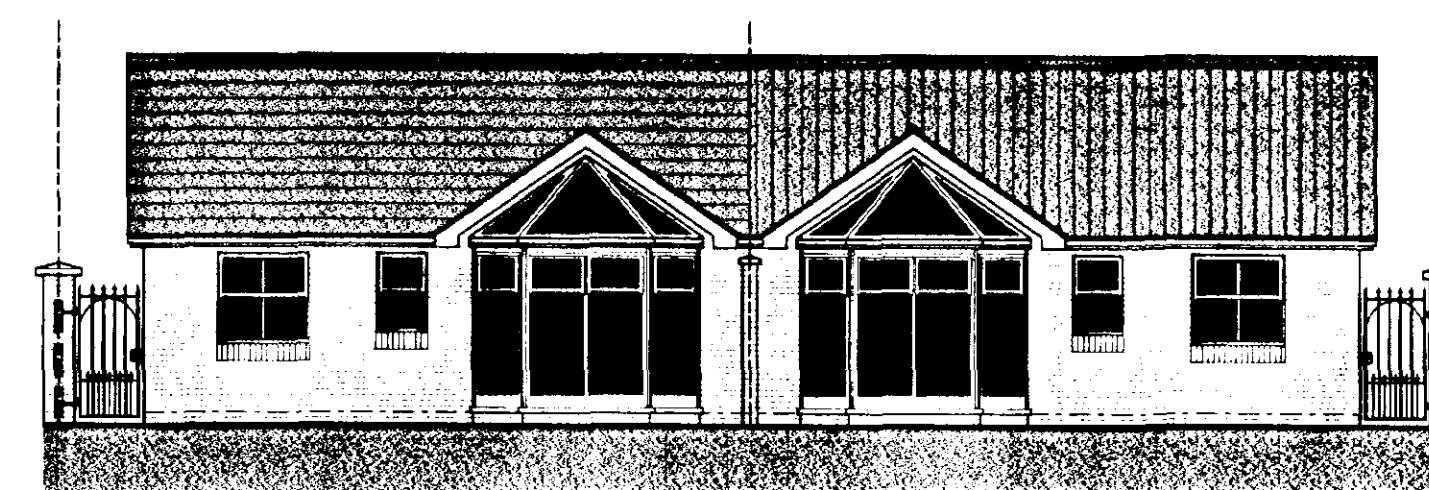

DB2. Rear Elevation

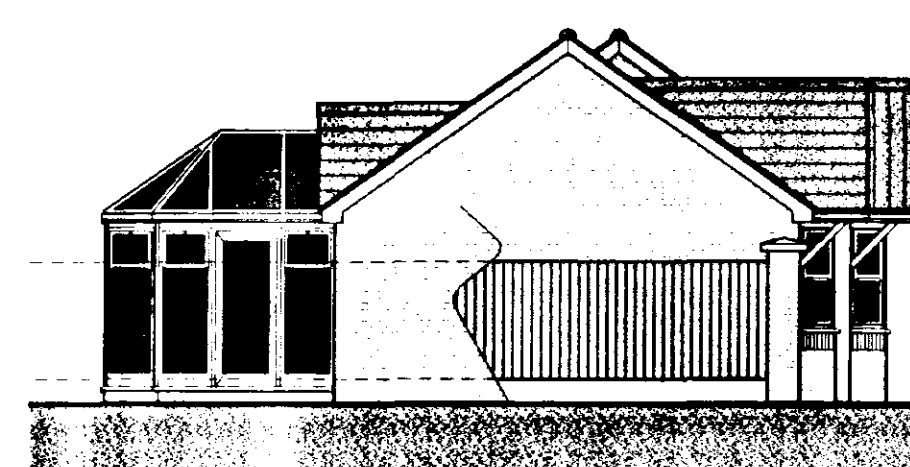


TB2. Side Elevation

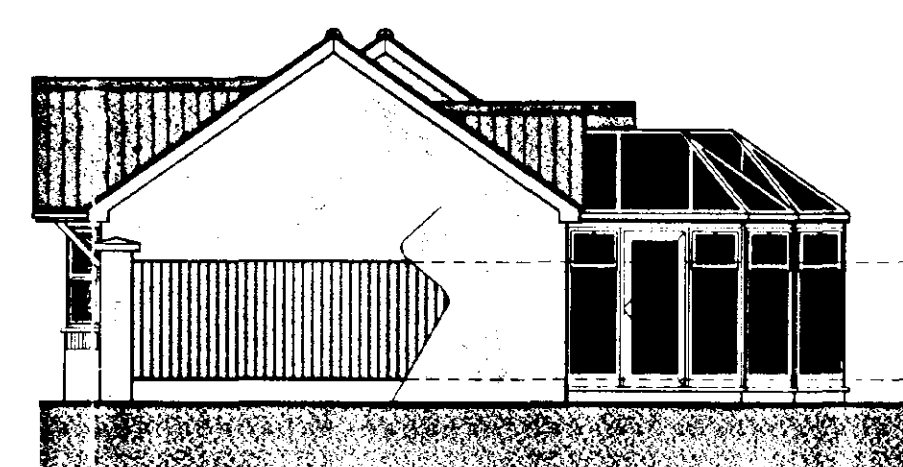

TB2. Side Elevation



DB2. Side Elevations

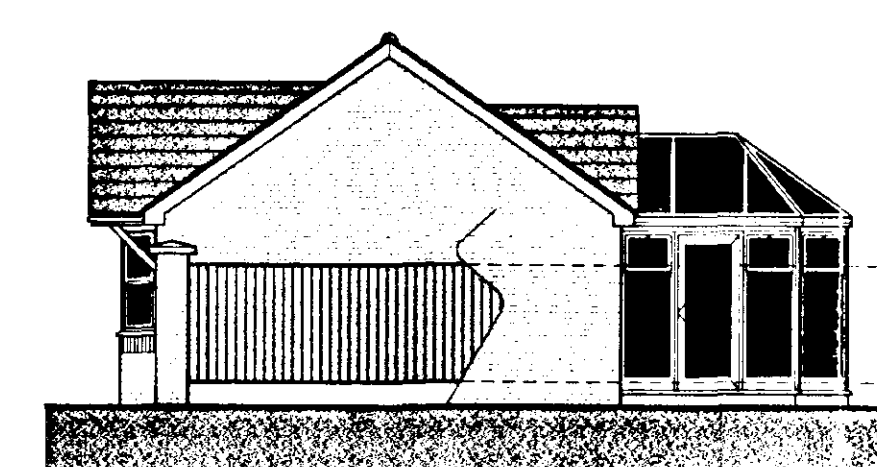

DB2. Side Elevations

D'Arcy International Ltd.

client

Care Cottages.

project

Tanglewood Nursing Home.

site location

Preliminary Proposals.

drawing

1 : 100.

scale

November 2002.


date

02 / 039 / D / 04

drawing number

revisions

copyright reserved

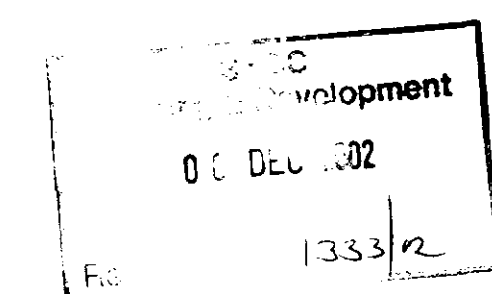

Stephen Roberts Associates

Architects · Interior Designers

71 Carholme Road Lincoln LN1 1RT Tel 01522 513300