




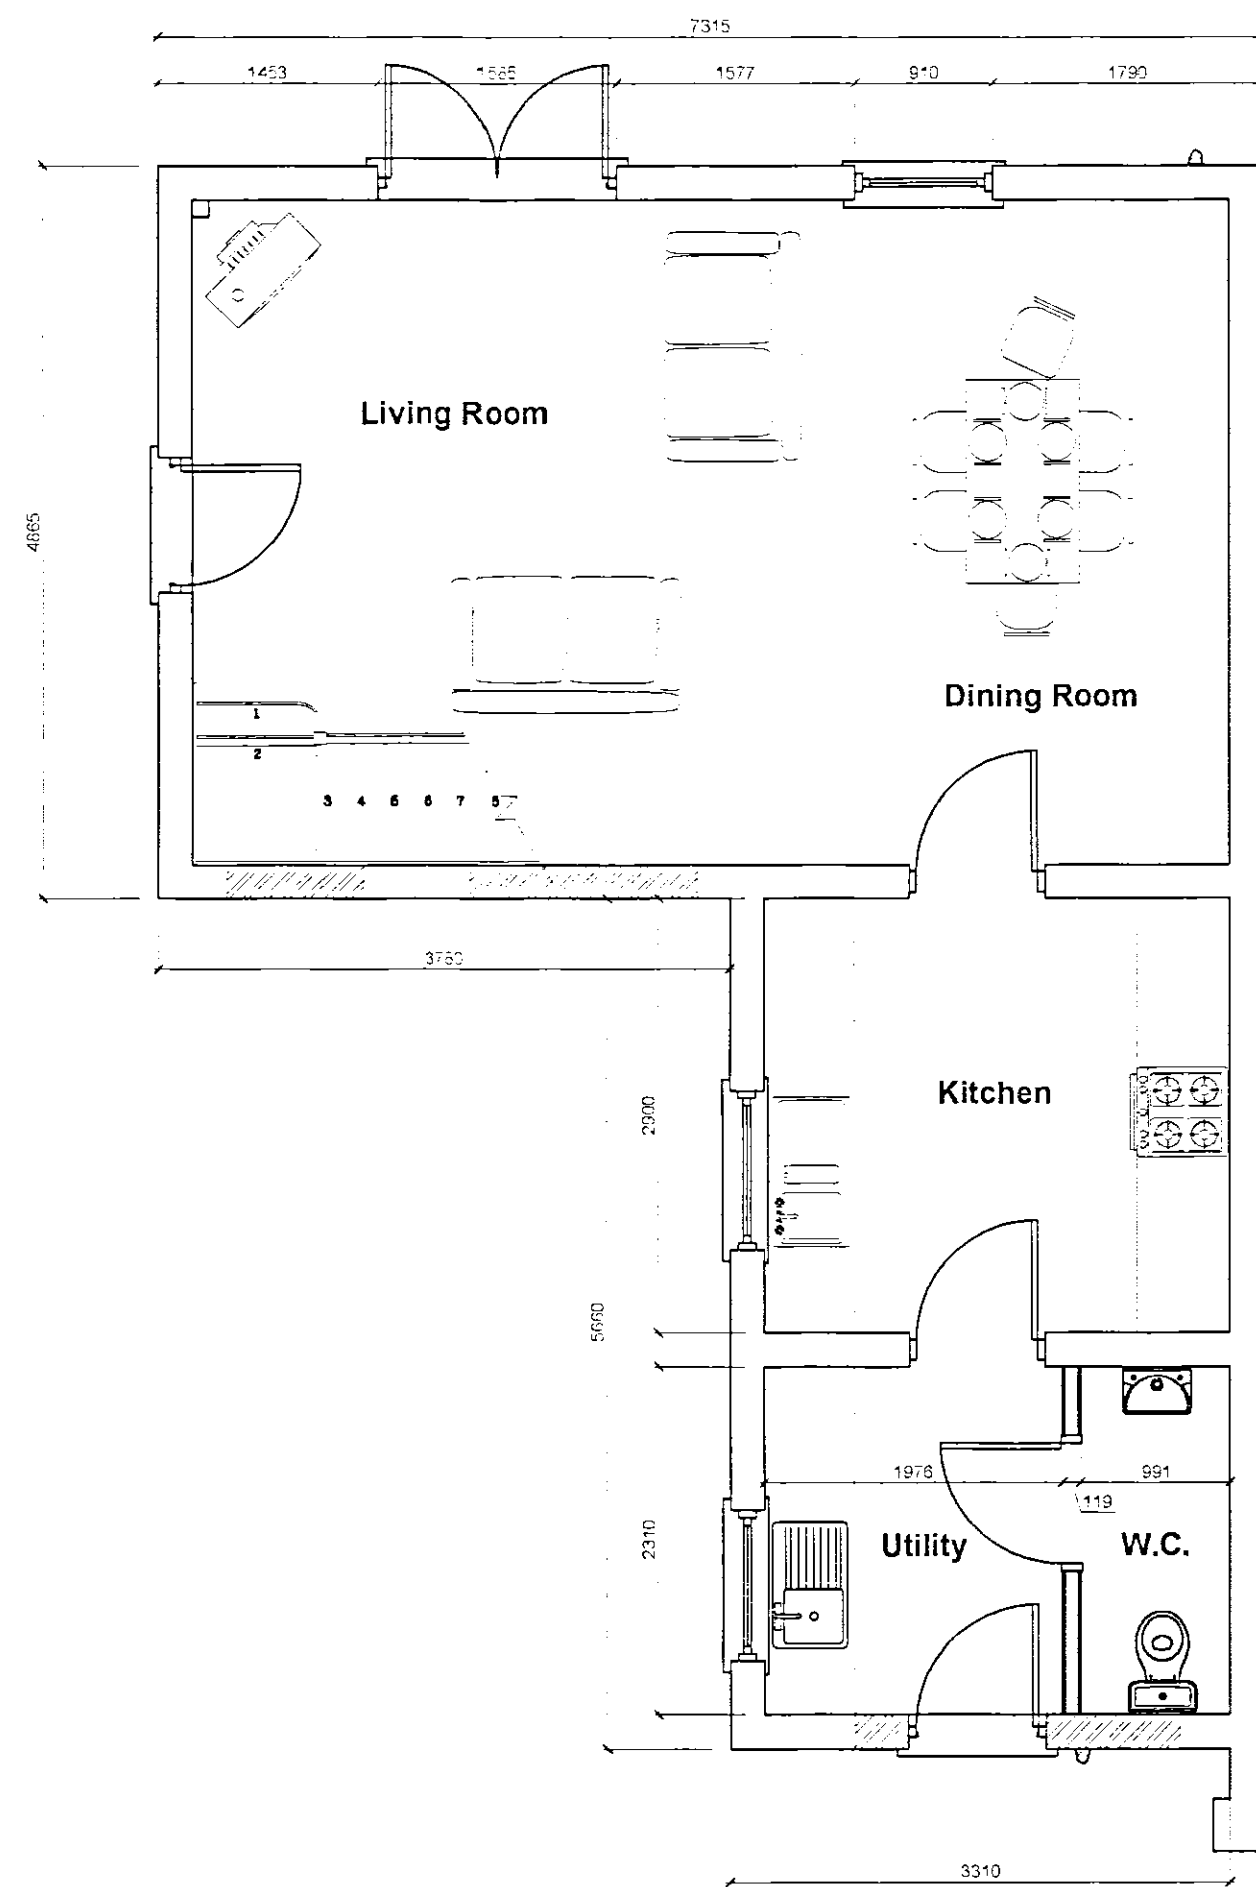


Proposed Ground Floor Plan
Scale 1:50

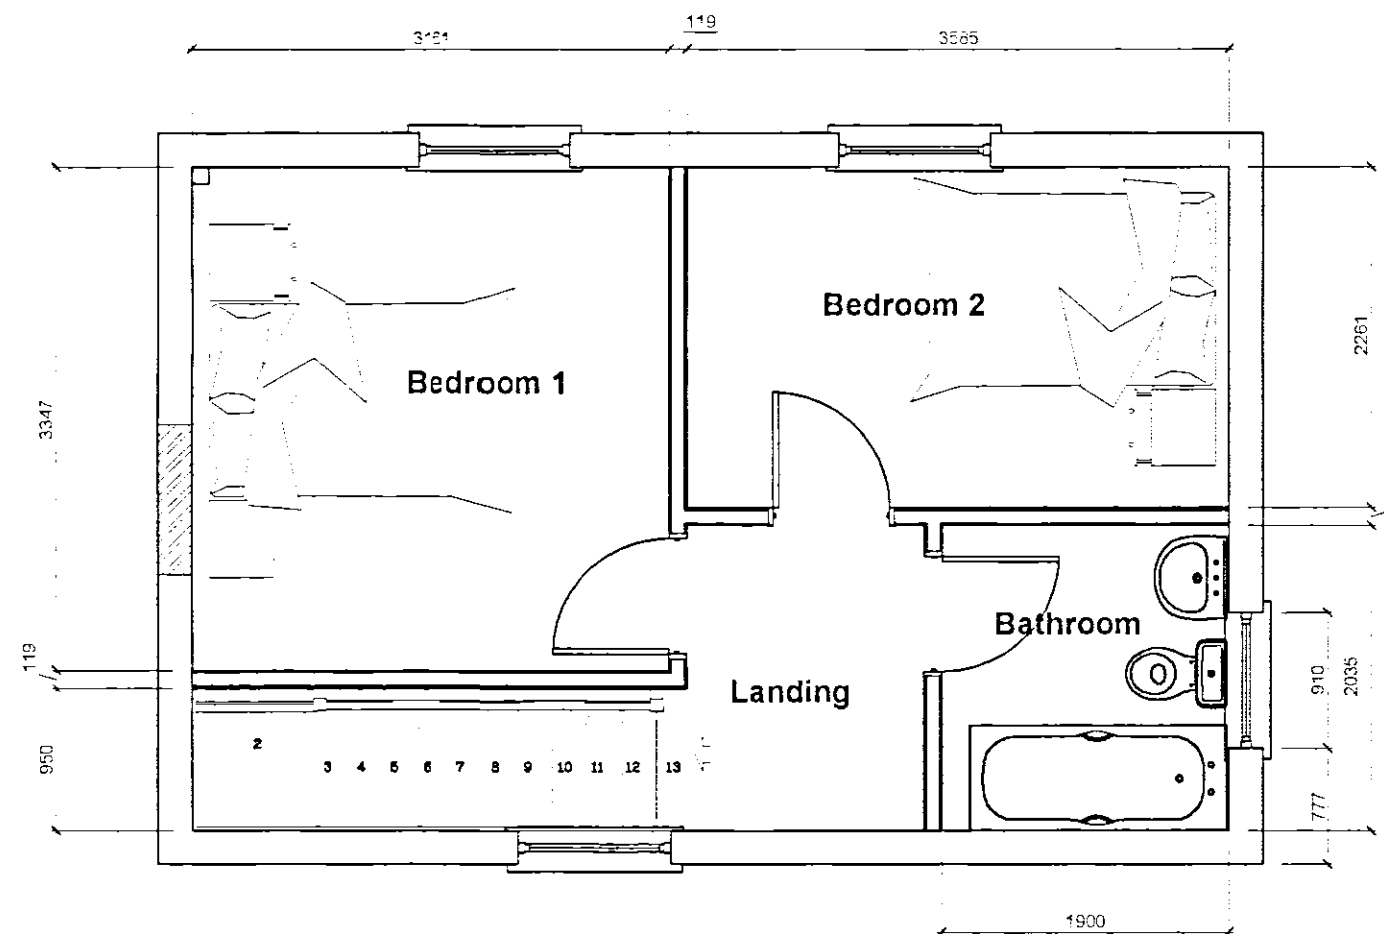

Proposed First Floor Plan
Scale 1:50

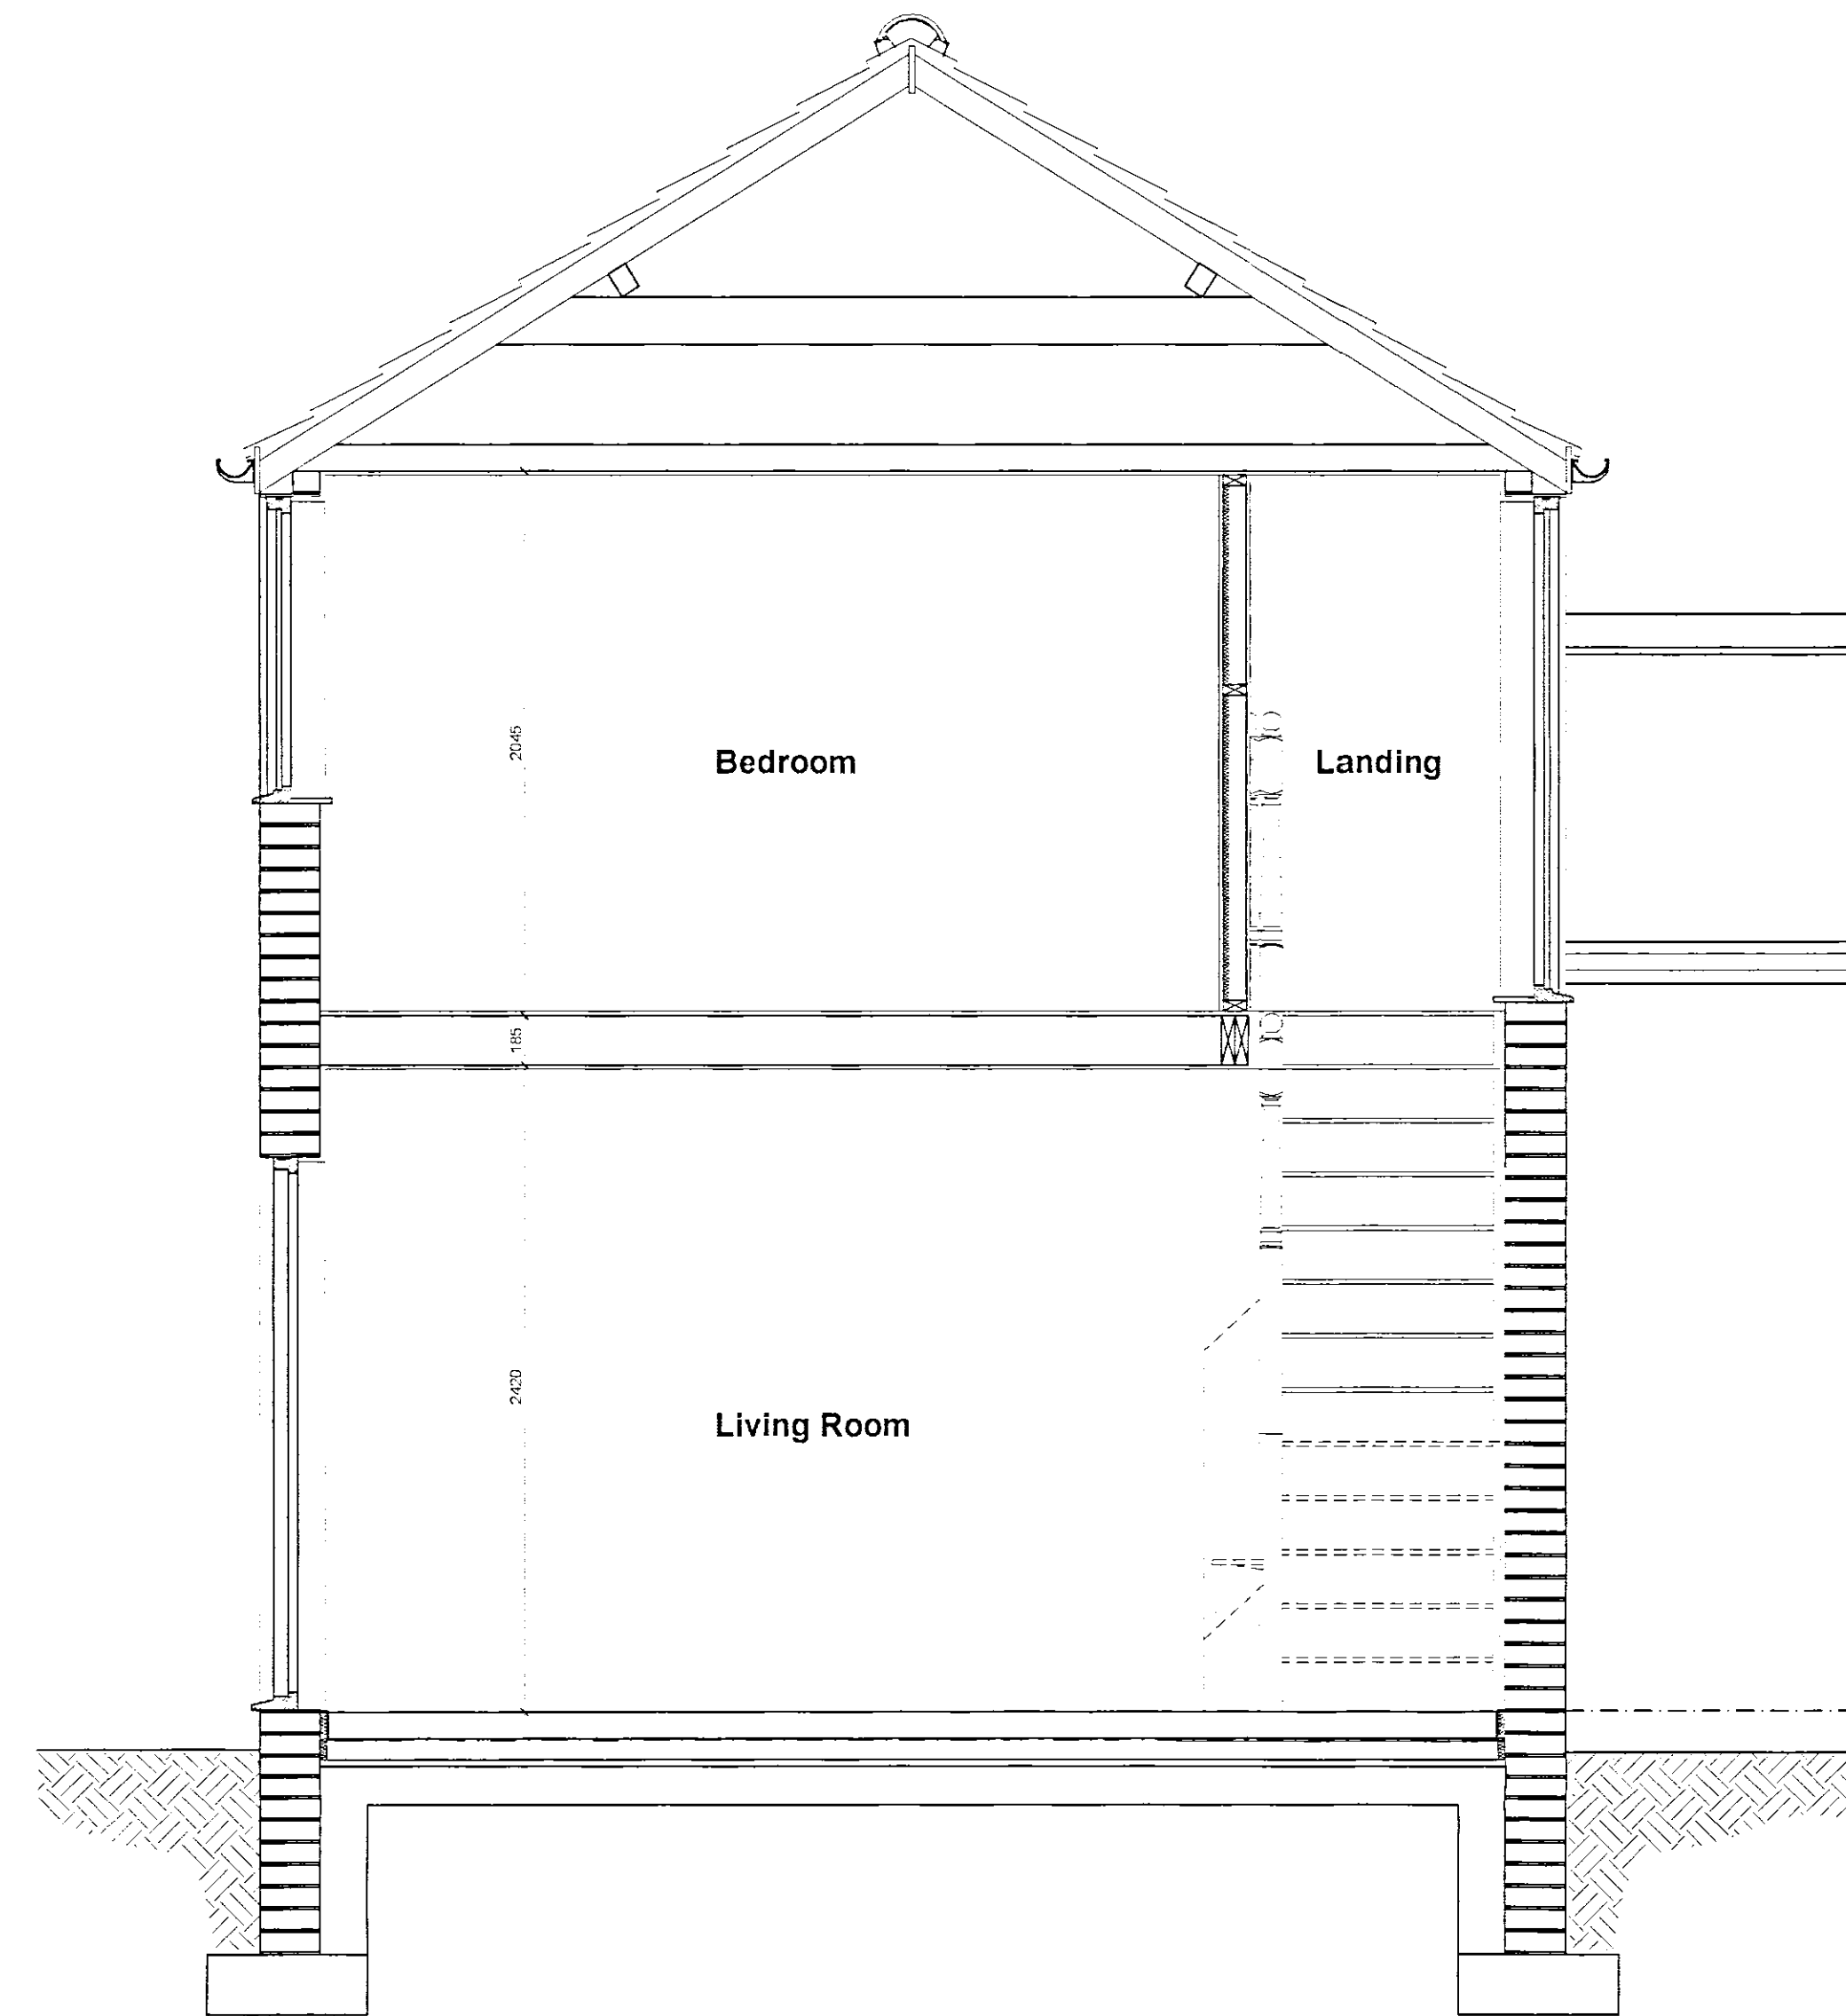

Proposed Section
Scale 1:25

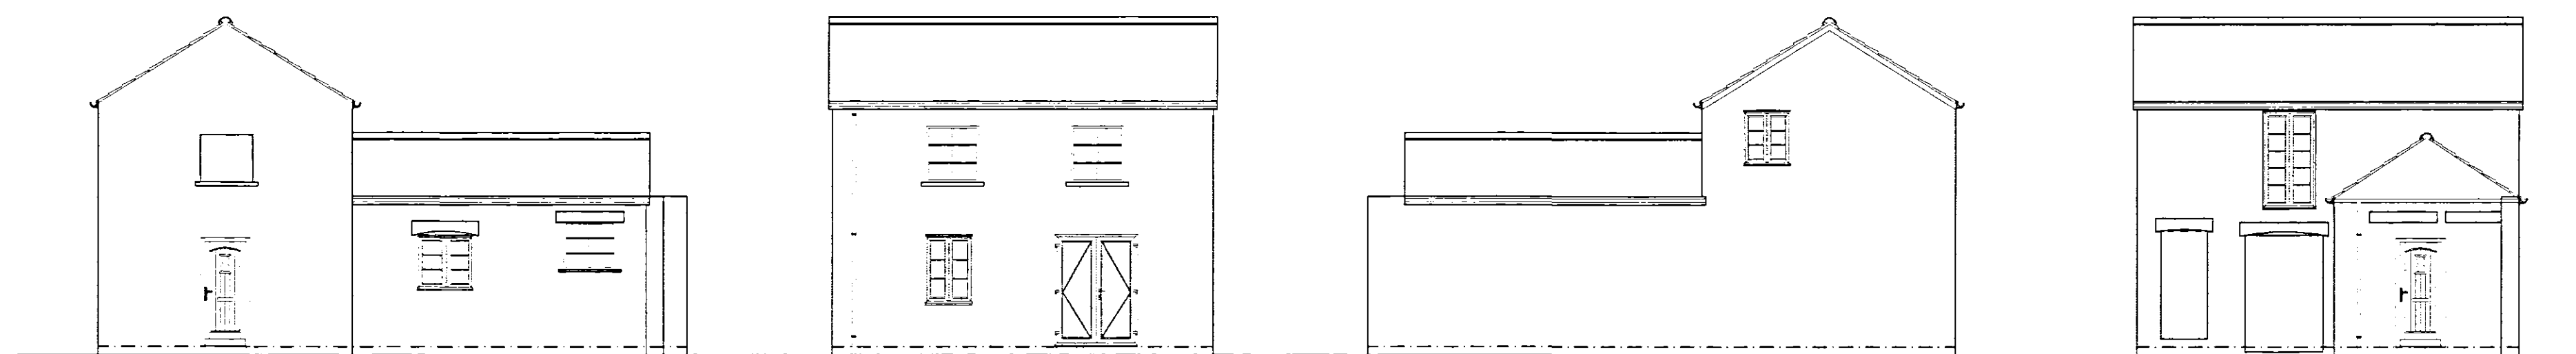

Proposed Front Elevation
Scale 1:100

Proposed Side Elevation
Scale 1:100

Proposed Rear Elevation
Scale 1:100

Proposed Side Elevation
Scale 1:100

22 SEP 2003
1336/06

GENERAL CONDITIONS
Contractors are responsible for checking all dimensions on site when work commences and before ordering any materials. Any discrepancies should be brought to the attention of the Client for remedial action before commencing further.
All details shown are based on typical site conditions for that area. Any abnormal conditions should be brought to the attention of the Client and Local Authority.
The notes shown are merely to cover the requirements of Building Regulations and should not be treated as full specification.
No allowance has been made for any Structural Calculations a "SAP" calculation, Soil Investigation or Flood Risk Assessment if deemed necessary then these will be a chargeable extra. All steel beam sizes shown on drawing are all subject to confirmation from Structural Engineer.
All materials not specified to be of a standard suitable for the work proposed and be fit for purpose. All work to be in accordance with good building practice and all necessary BS codes for Workmanship on Building Sites.

Client: Mrs J Mankiwskyj
Brennans Bar
Winsover Rd
Spalding
PE11 1EG

Site: Proposed Outbuilding
Conversion into Residential
Accommodation

remway design Ltd
2 Red Lion Street
Spalding
PE11 1SX
Tel / Fax: 01775 768 921
Mobile : 07815 112 058
e-mail: jason@remwaydesign.co.uk

Date: Aug 06 Scale: As Noted

Drawing No:
rem 1179- 02