



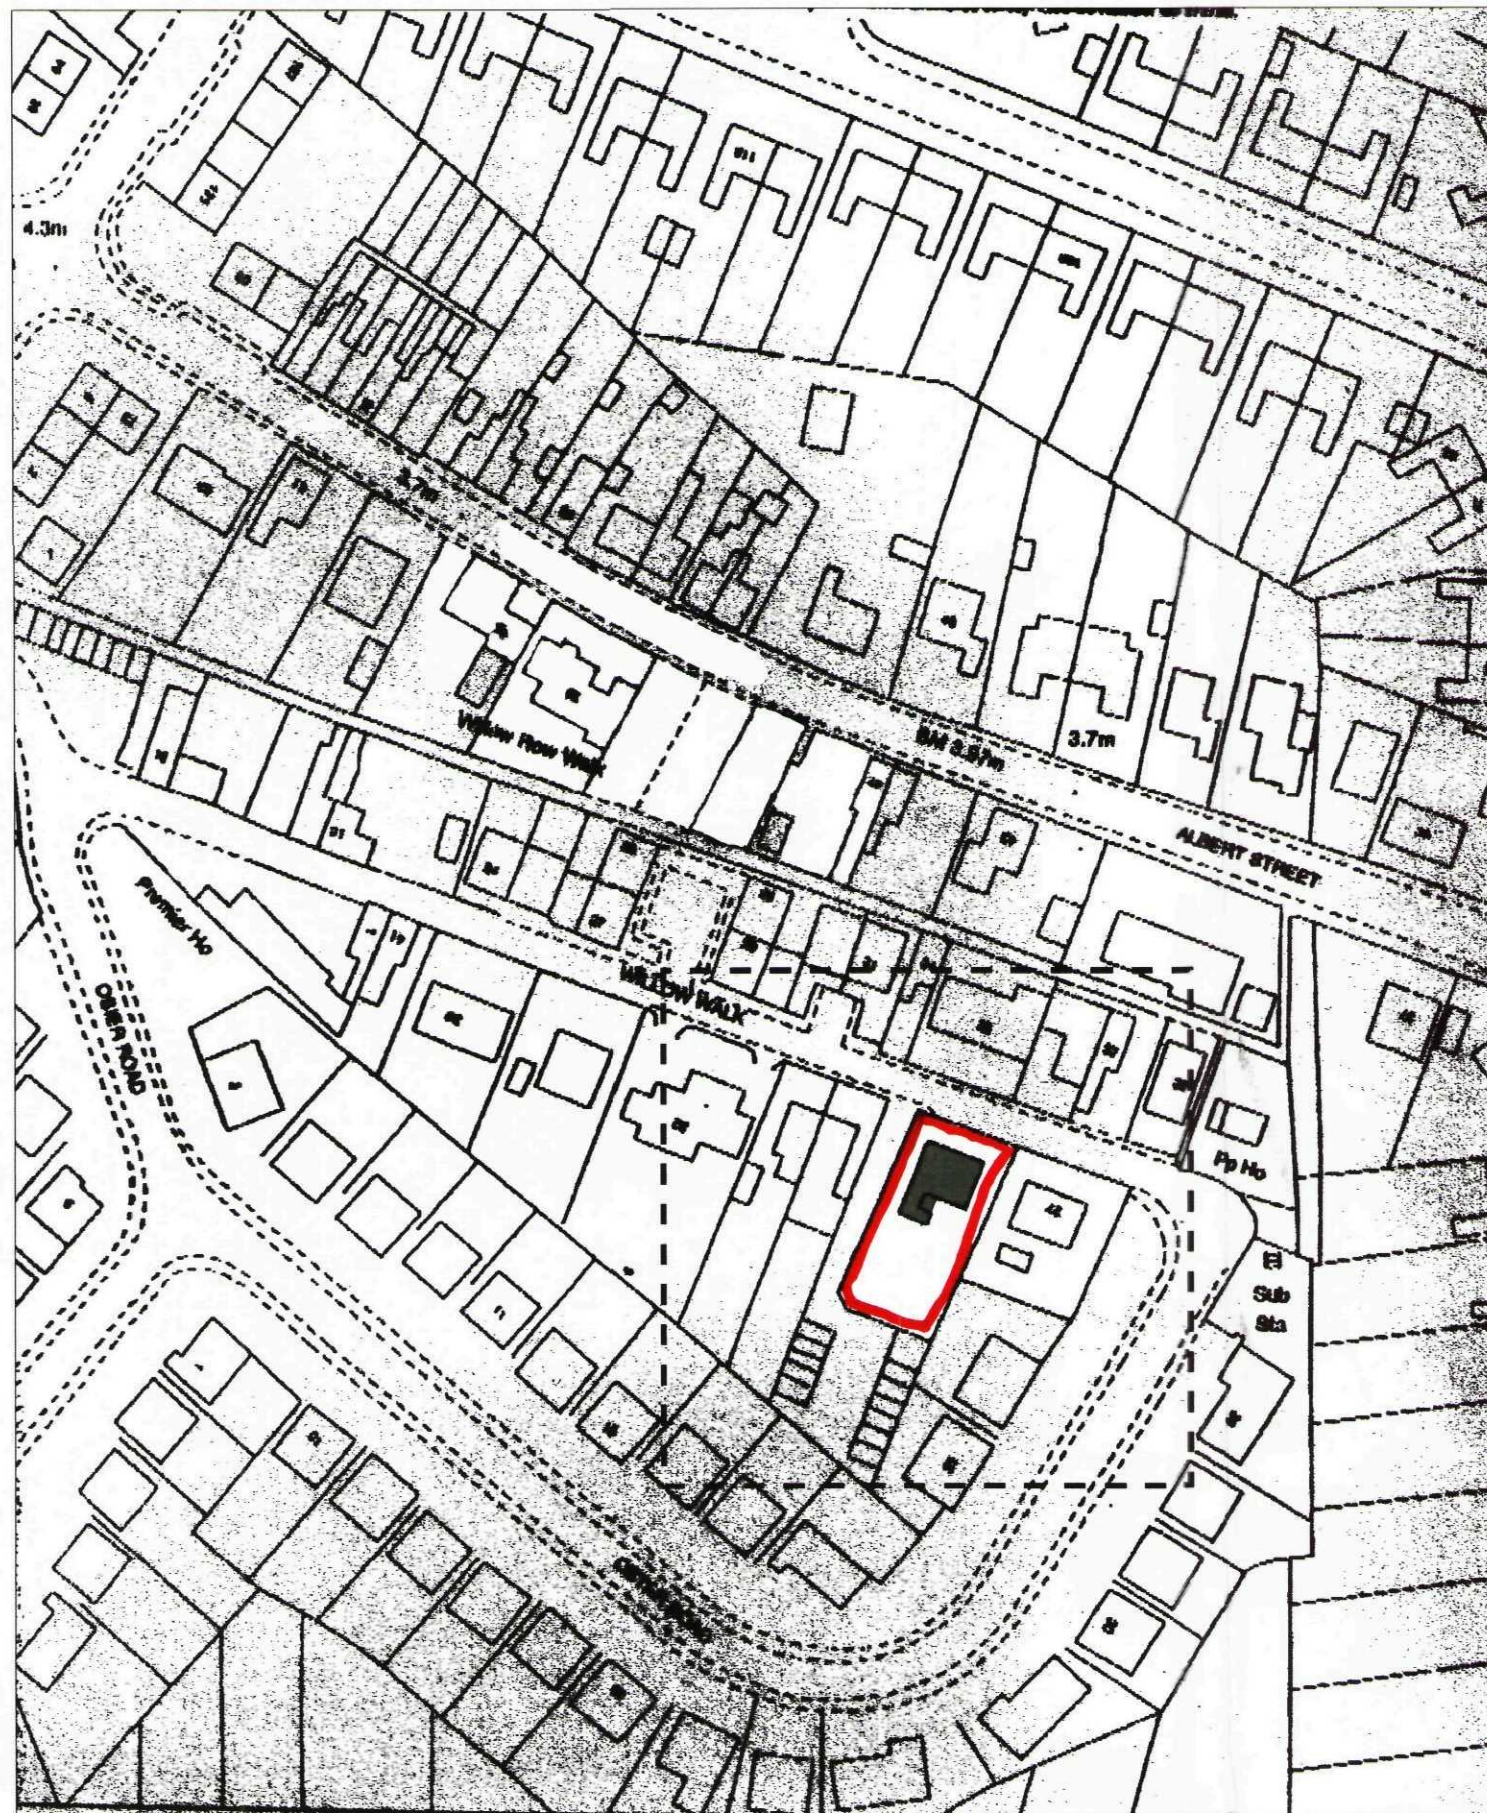

LOCATION PLAN

SCALE 1:1250

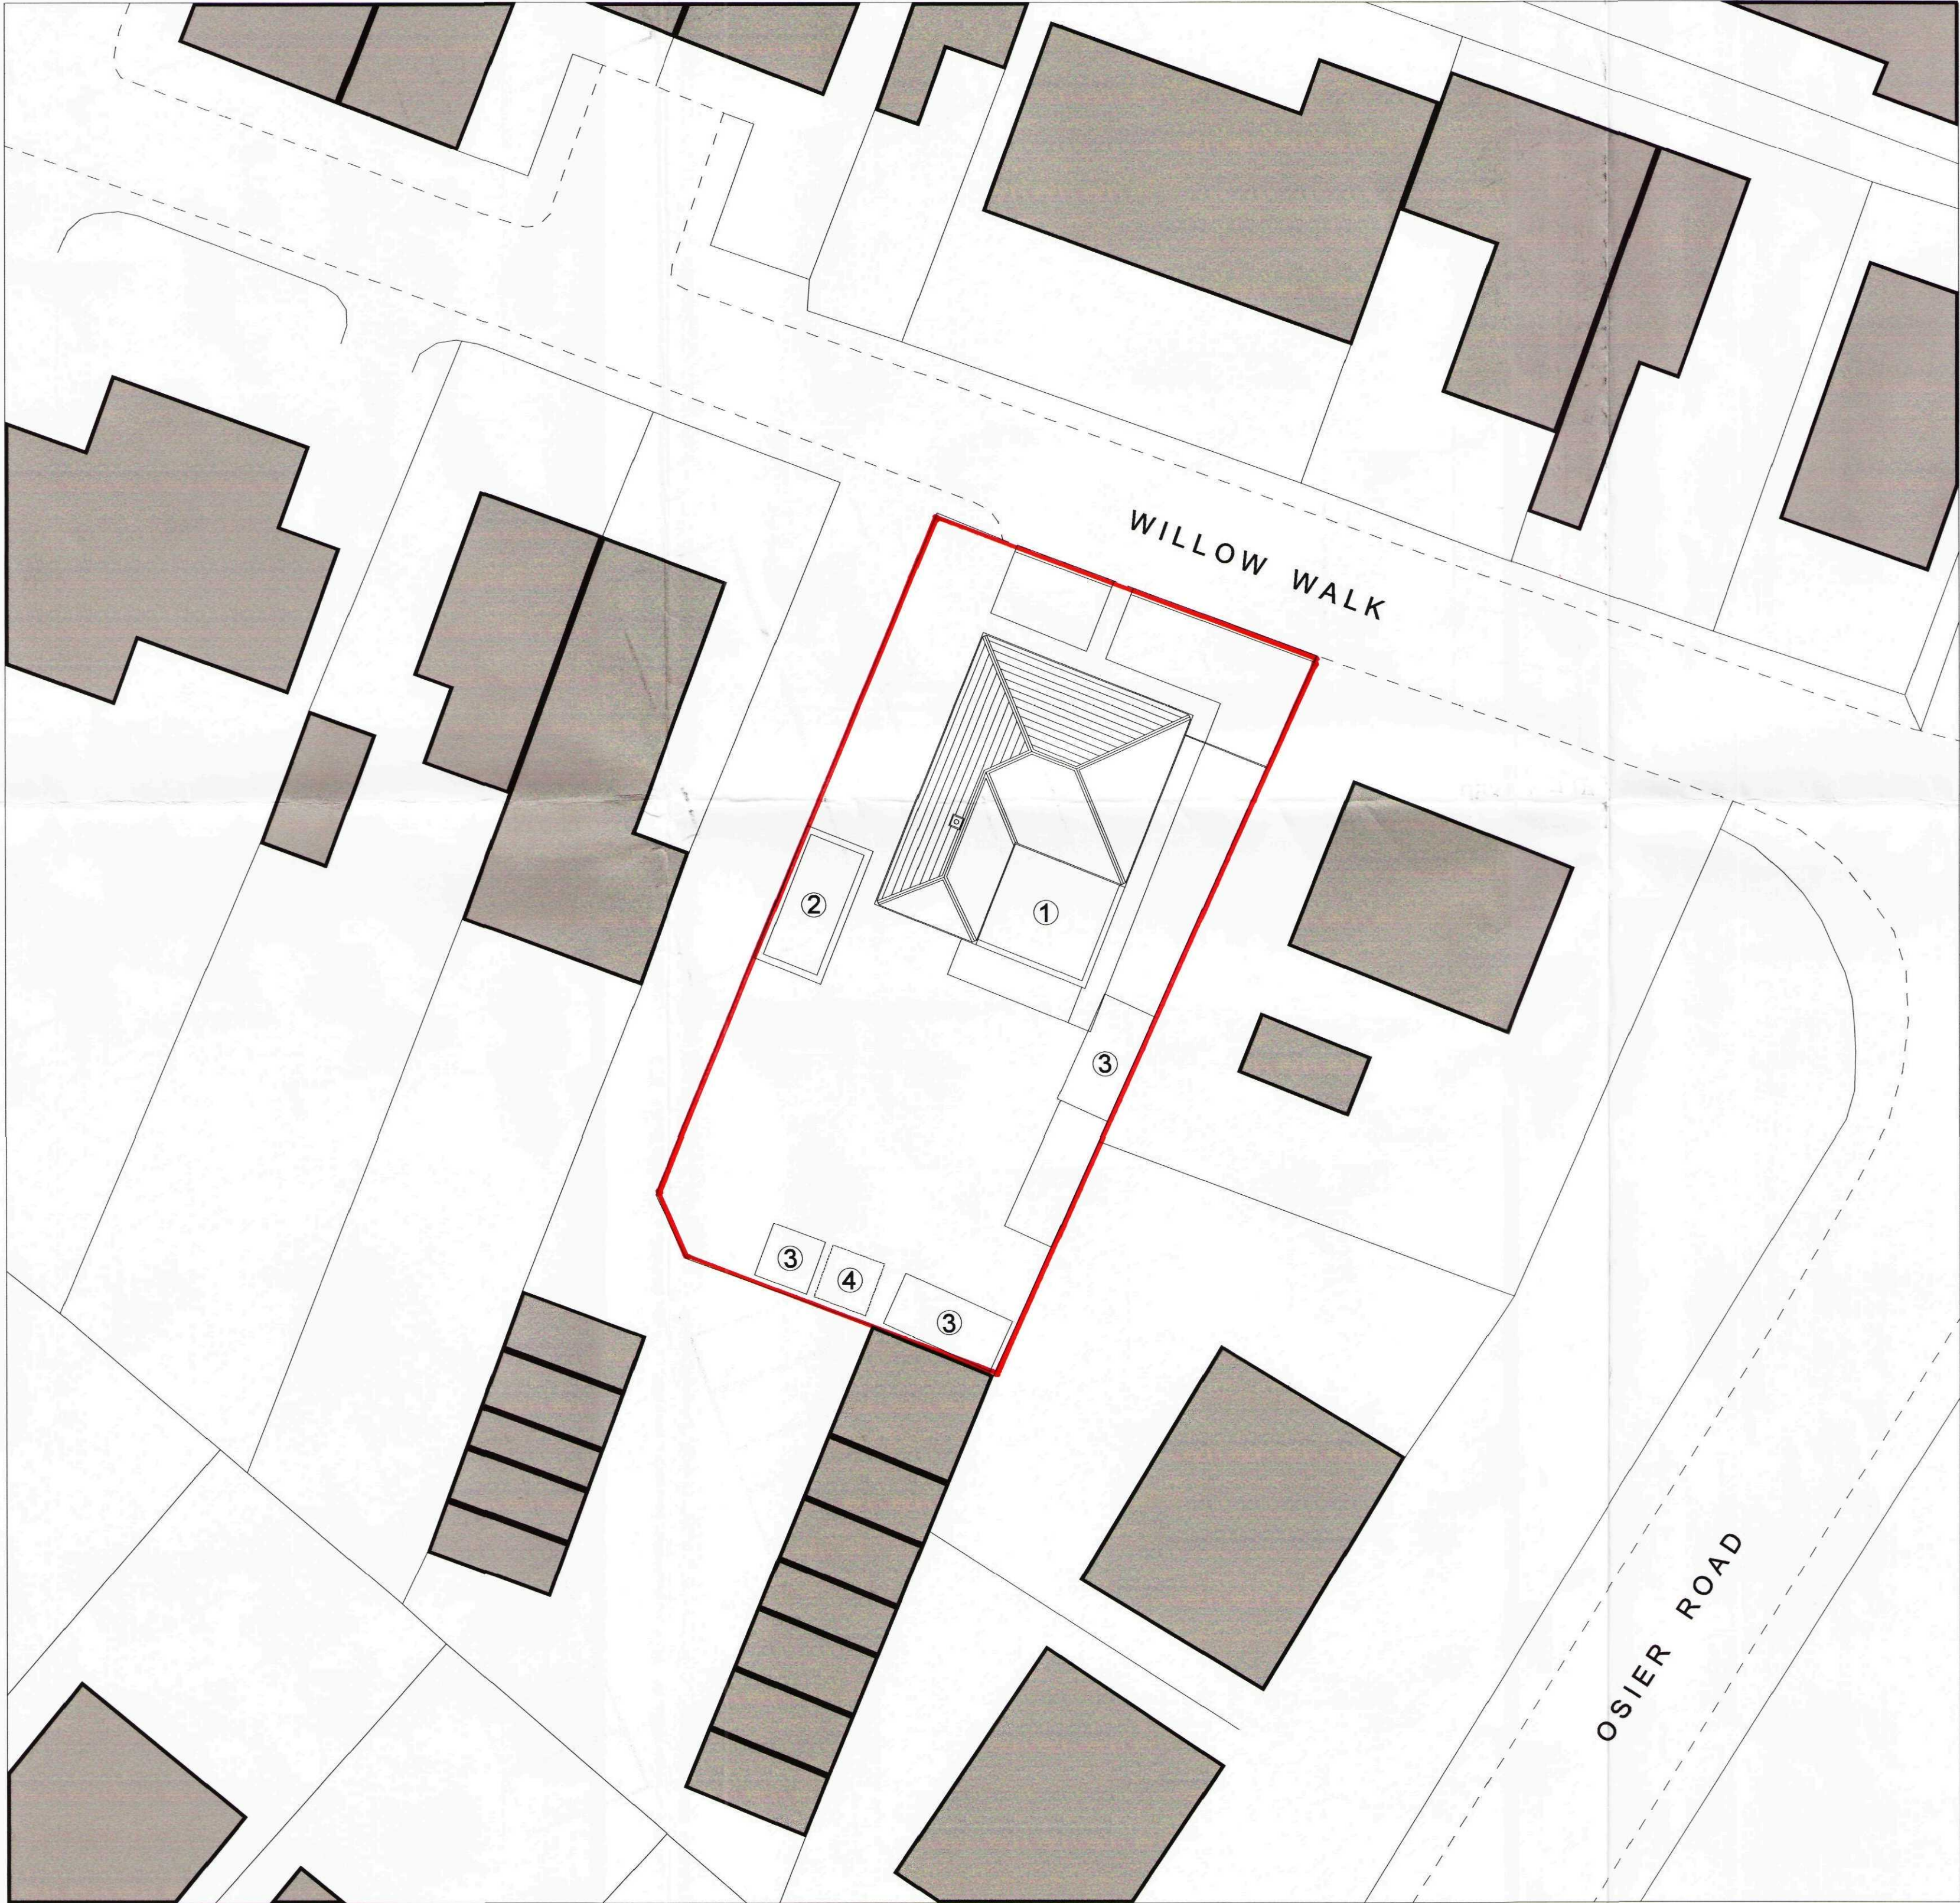

PROPOSED SITE PLAN

SCALE 1:200

NOTES

- ① PROPOSED EXTENSION
- ② EXISTING GARAGE
- ③ EXISTING OUTBUILDINGS
- ④ EXISTING GREENHOUSE



**DETERMINED
PLAN**



CLIENT
Yvonne Futter
29 Osier Road
Spalding
Lincolnshire

JOB
Residential Extension

DRAWING TITLE
Site And Location Plans

SCALE
1 : 200 @ A1

DRAWN
GAH

DATE
May 2003

CHECKED

DRAWING NO
D 01

REVISION
-