




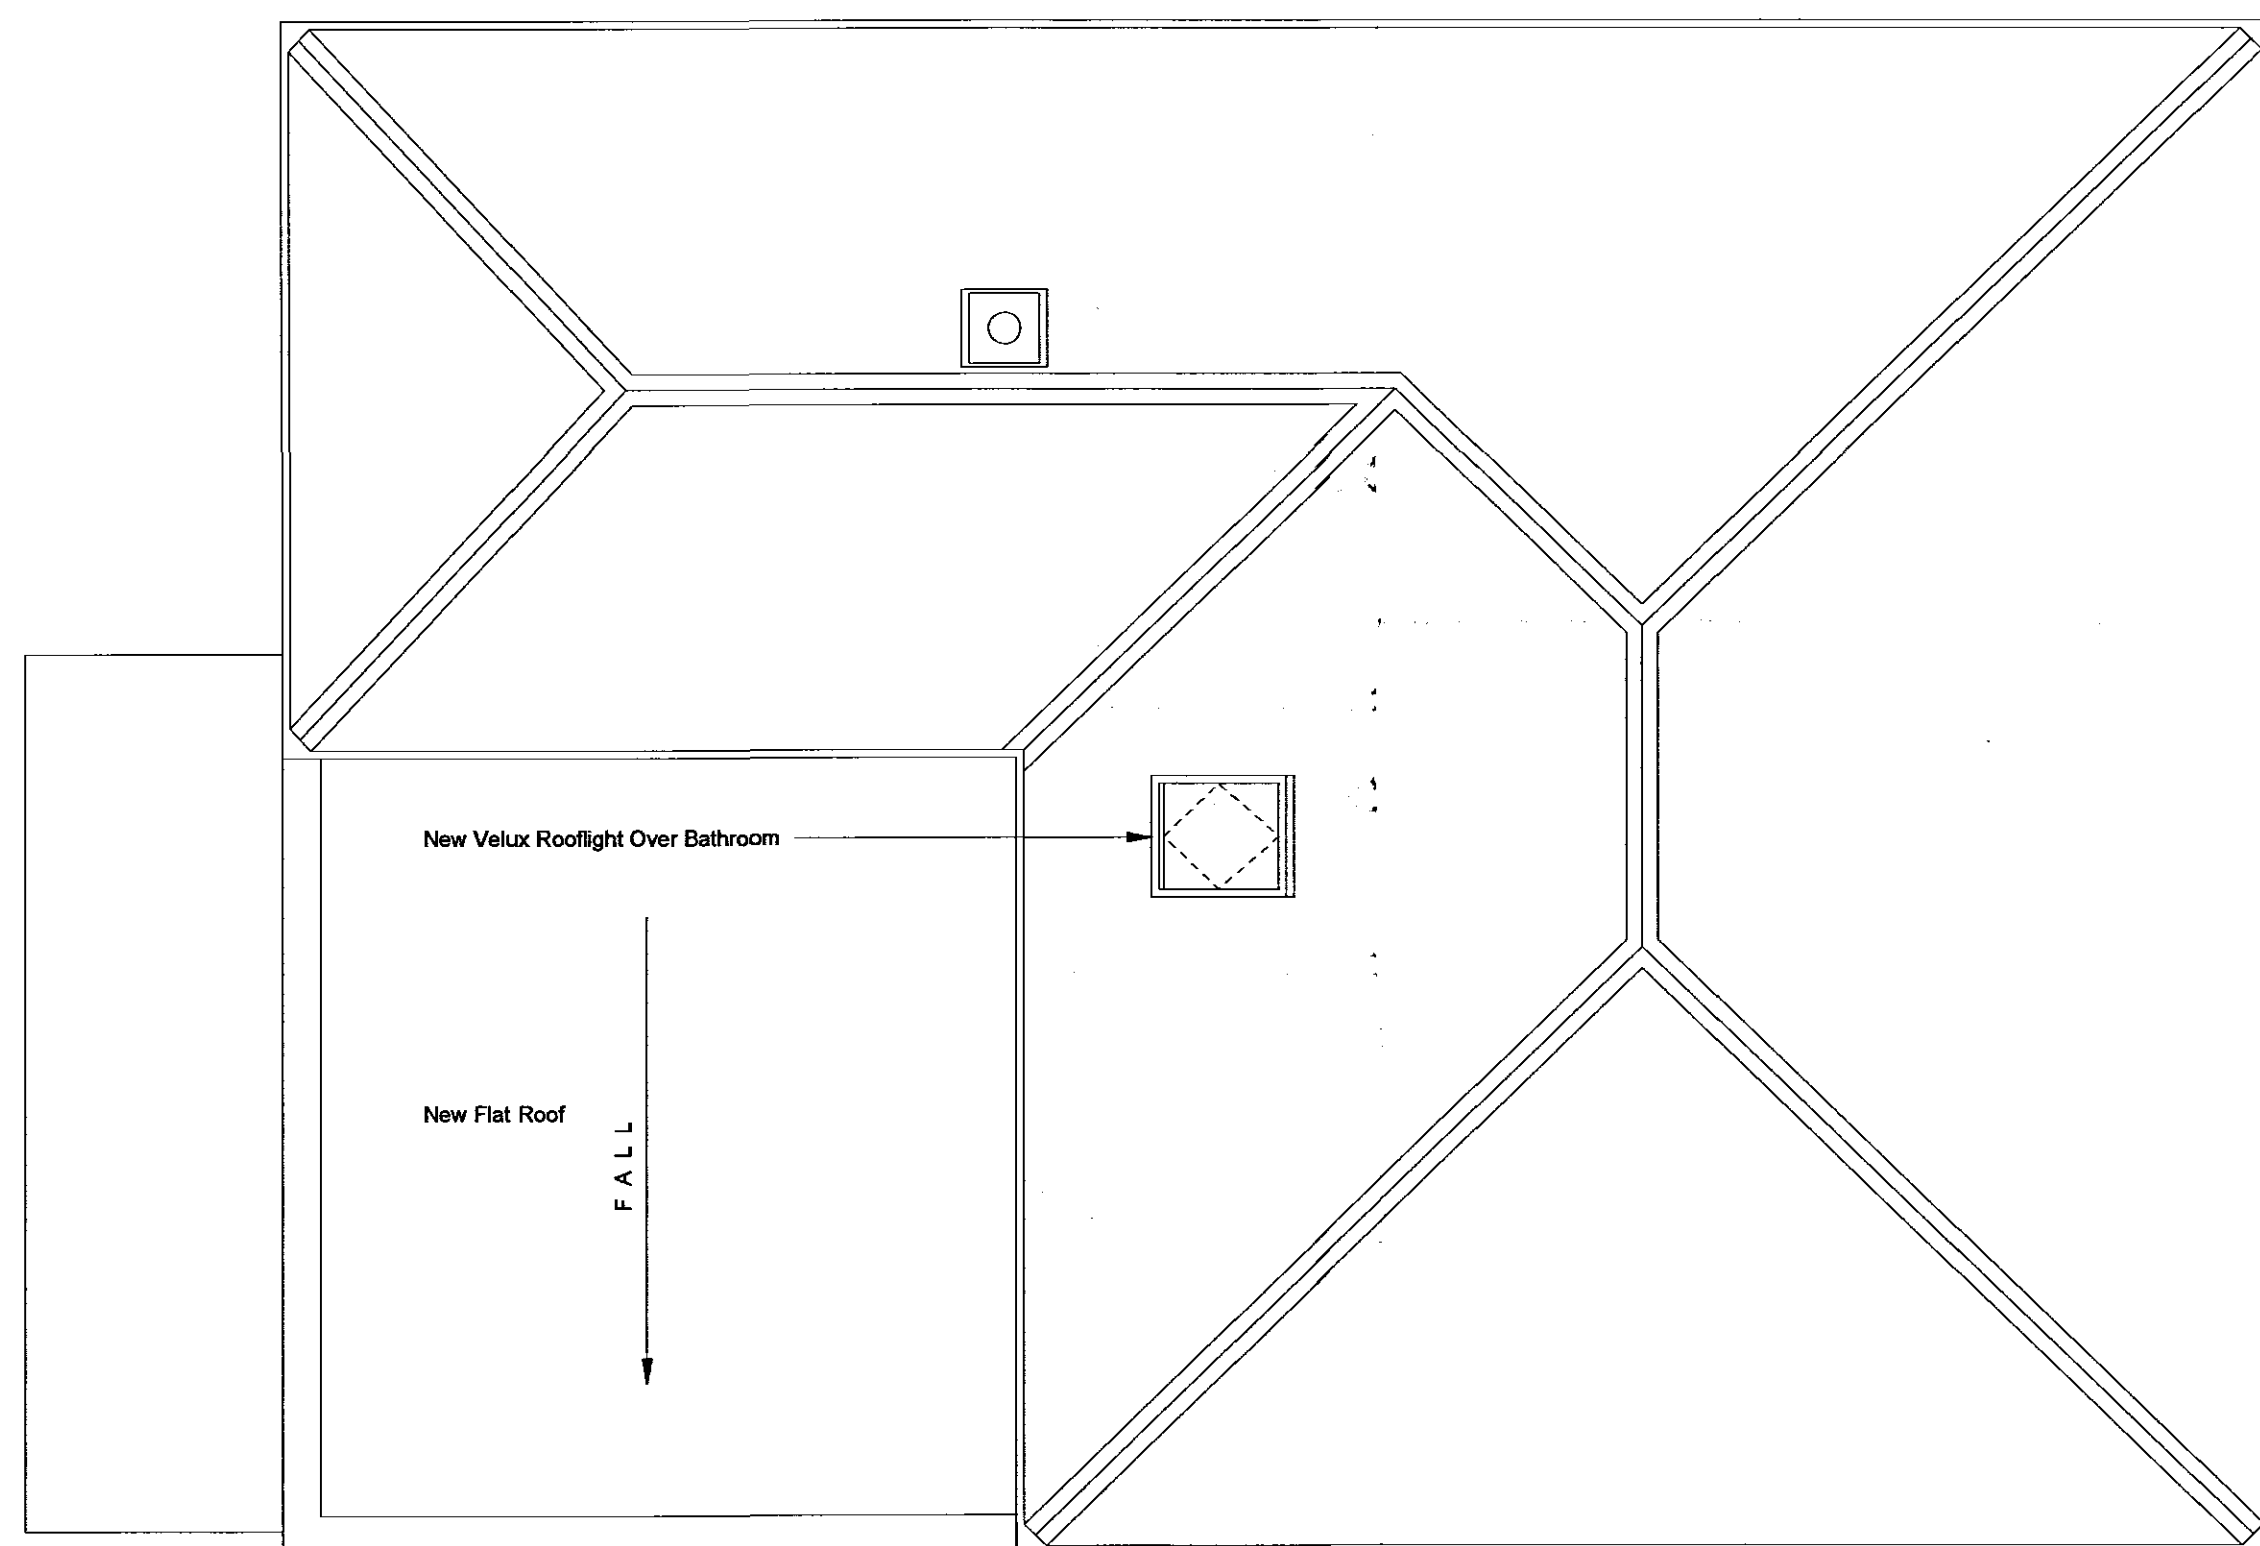


ROOF PLAN

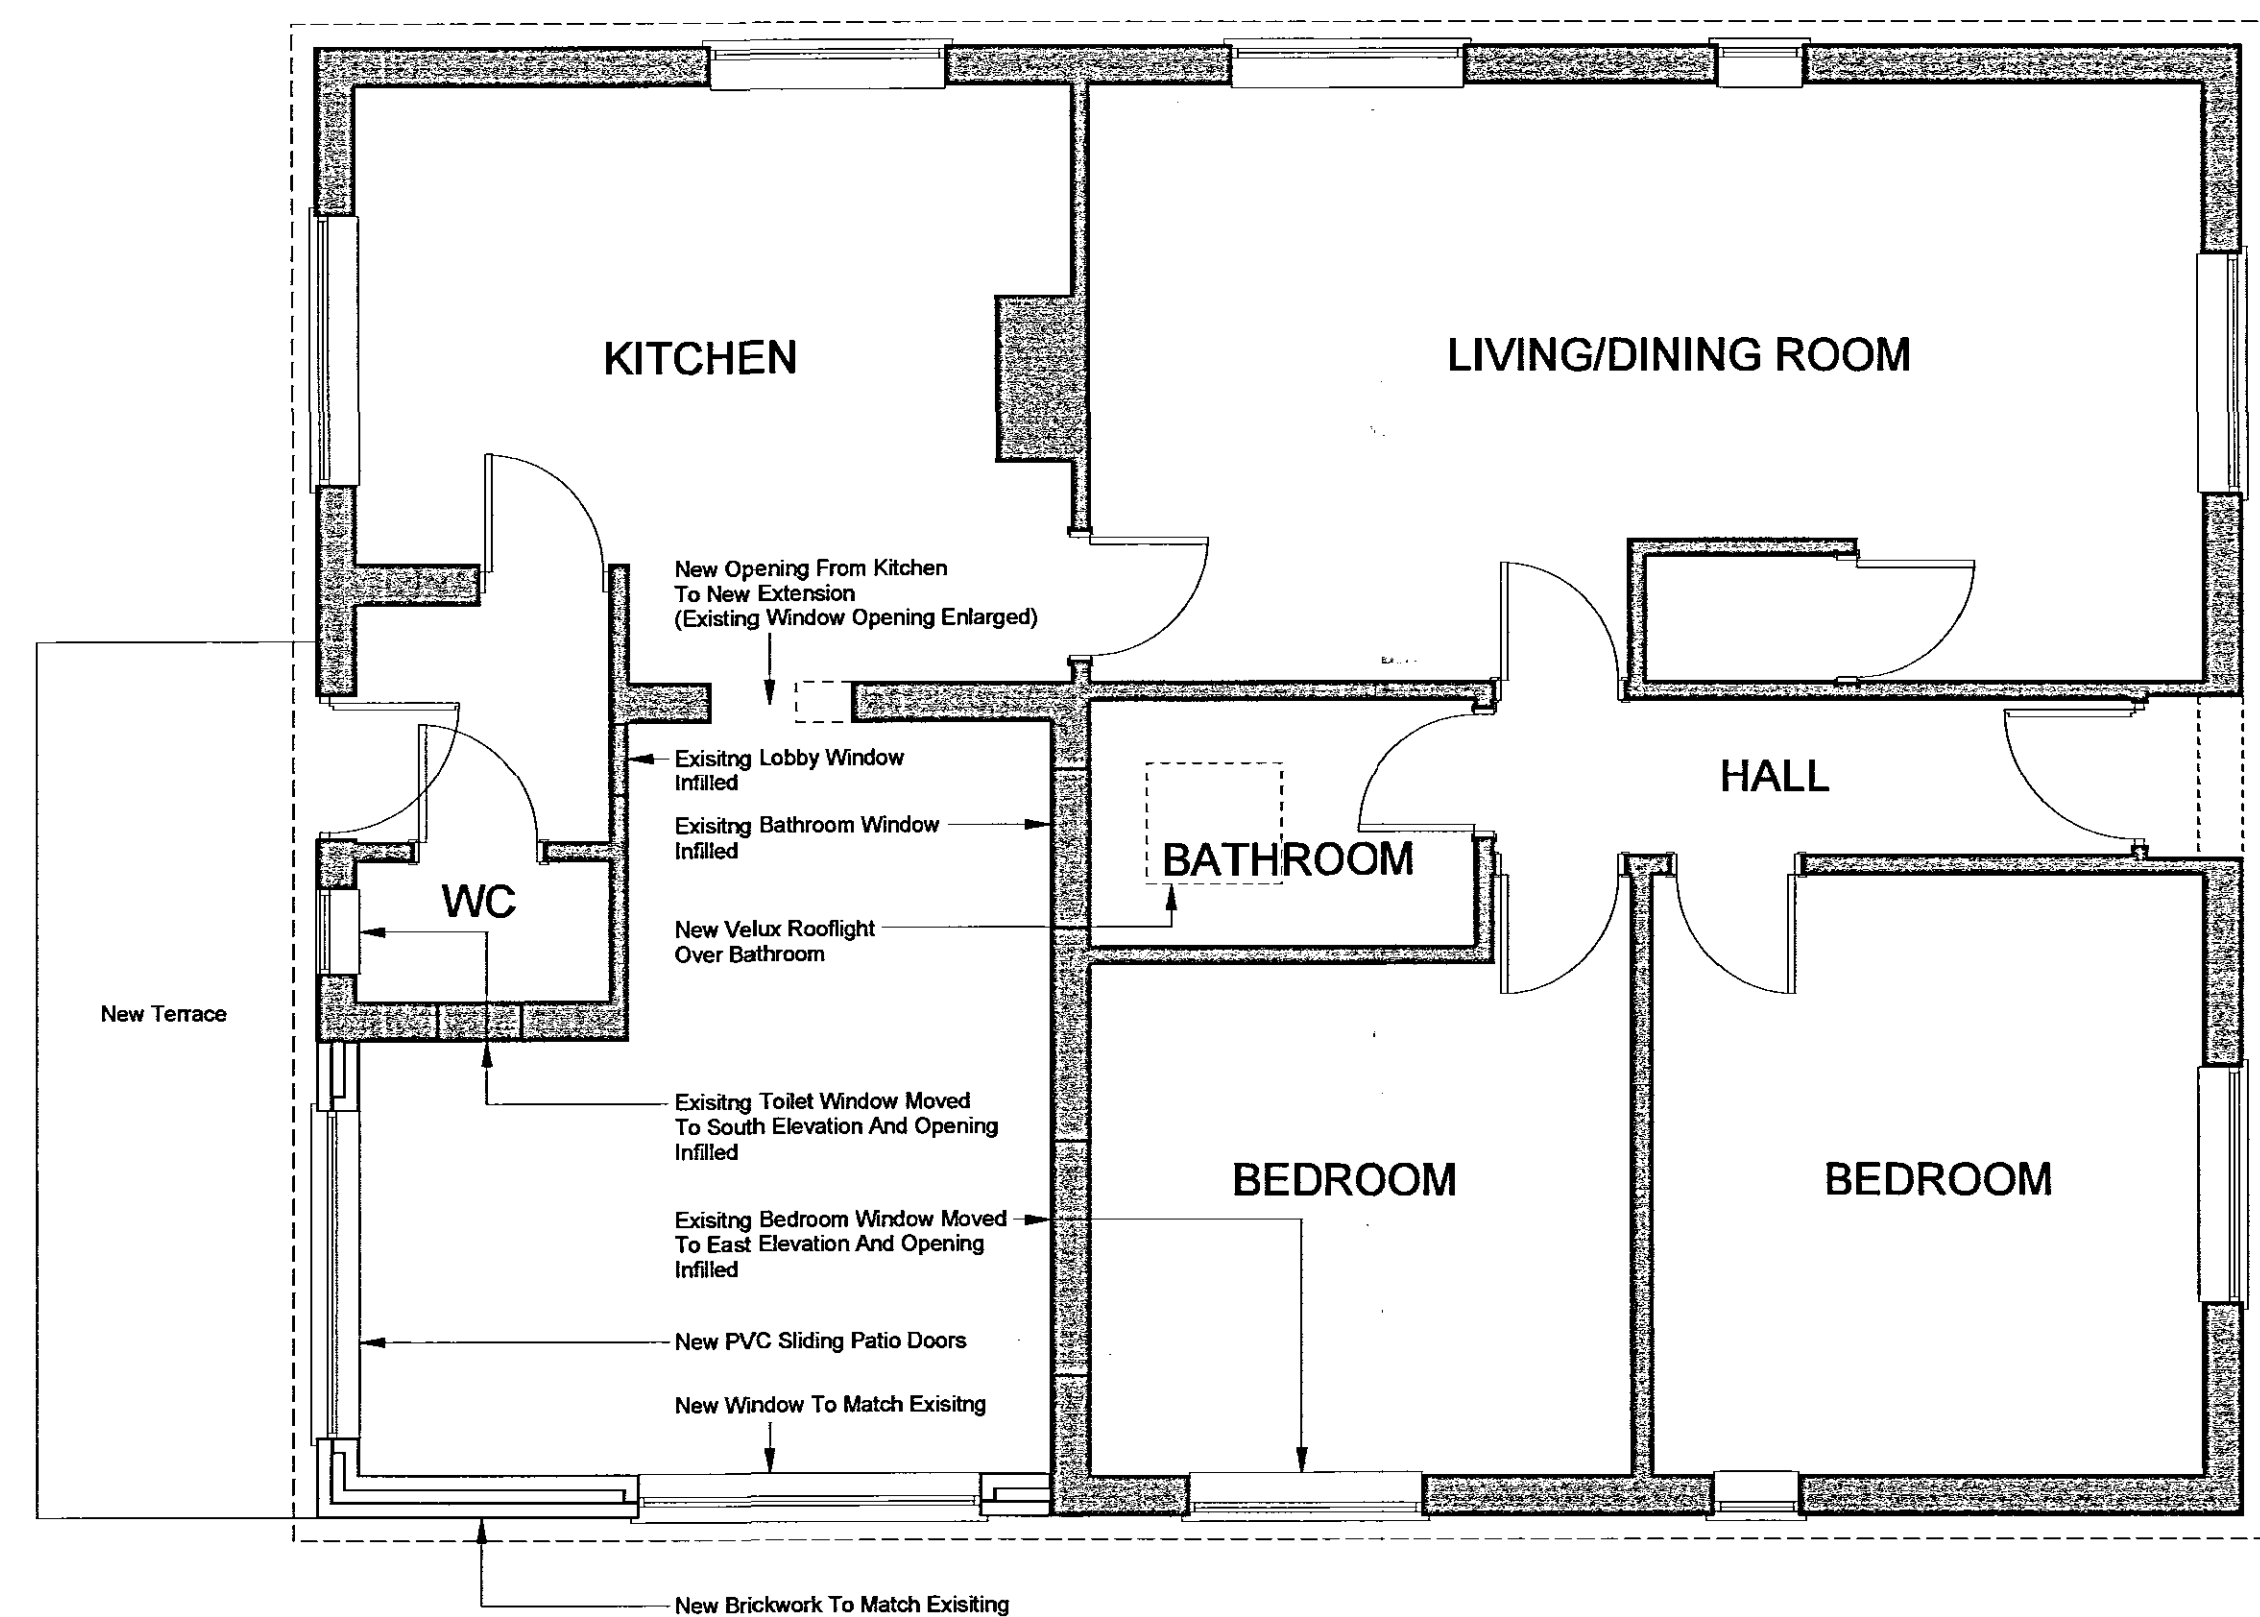


GROUND FLOOR PLAN

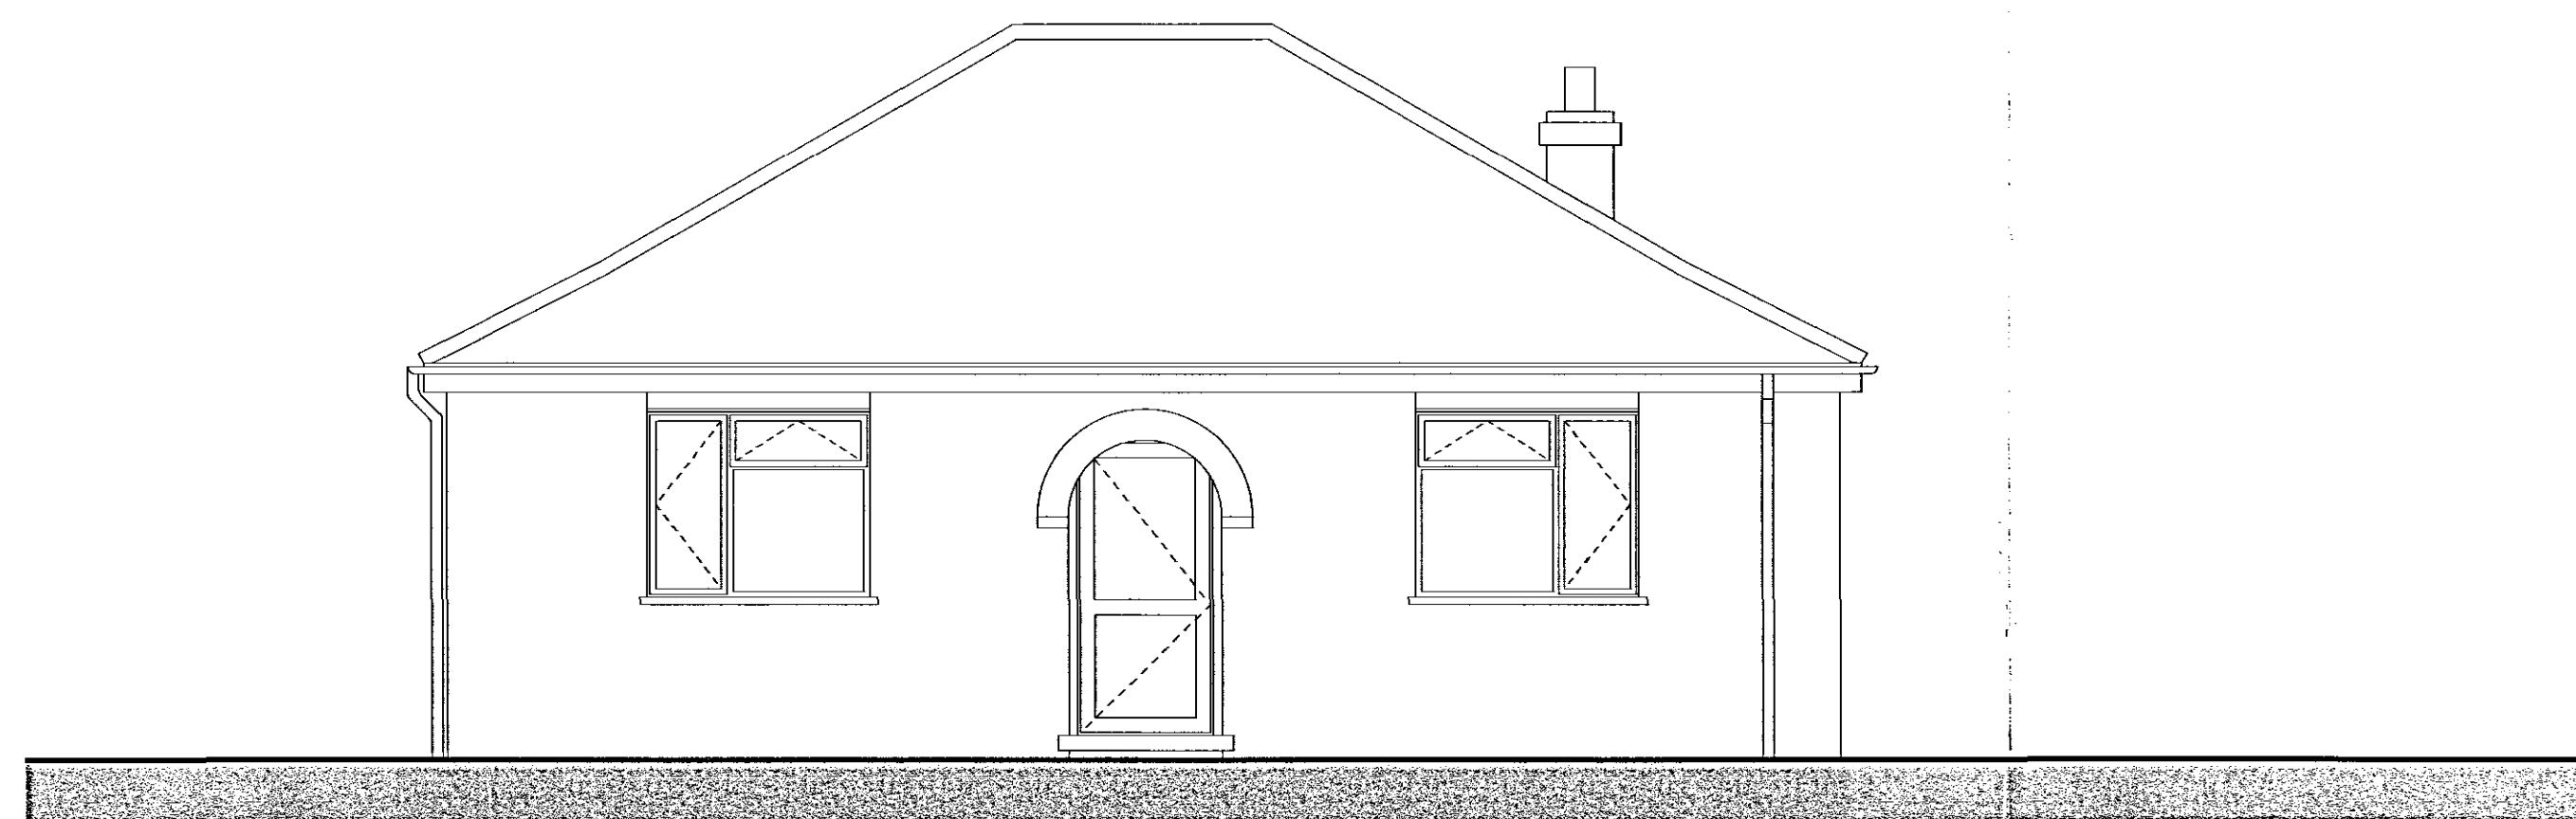


NORTH ELEVATION

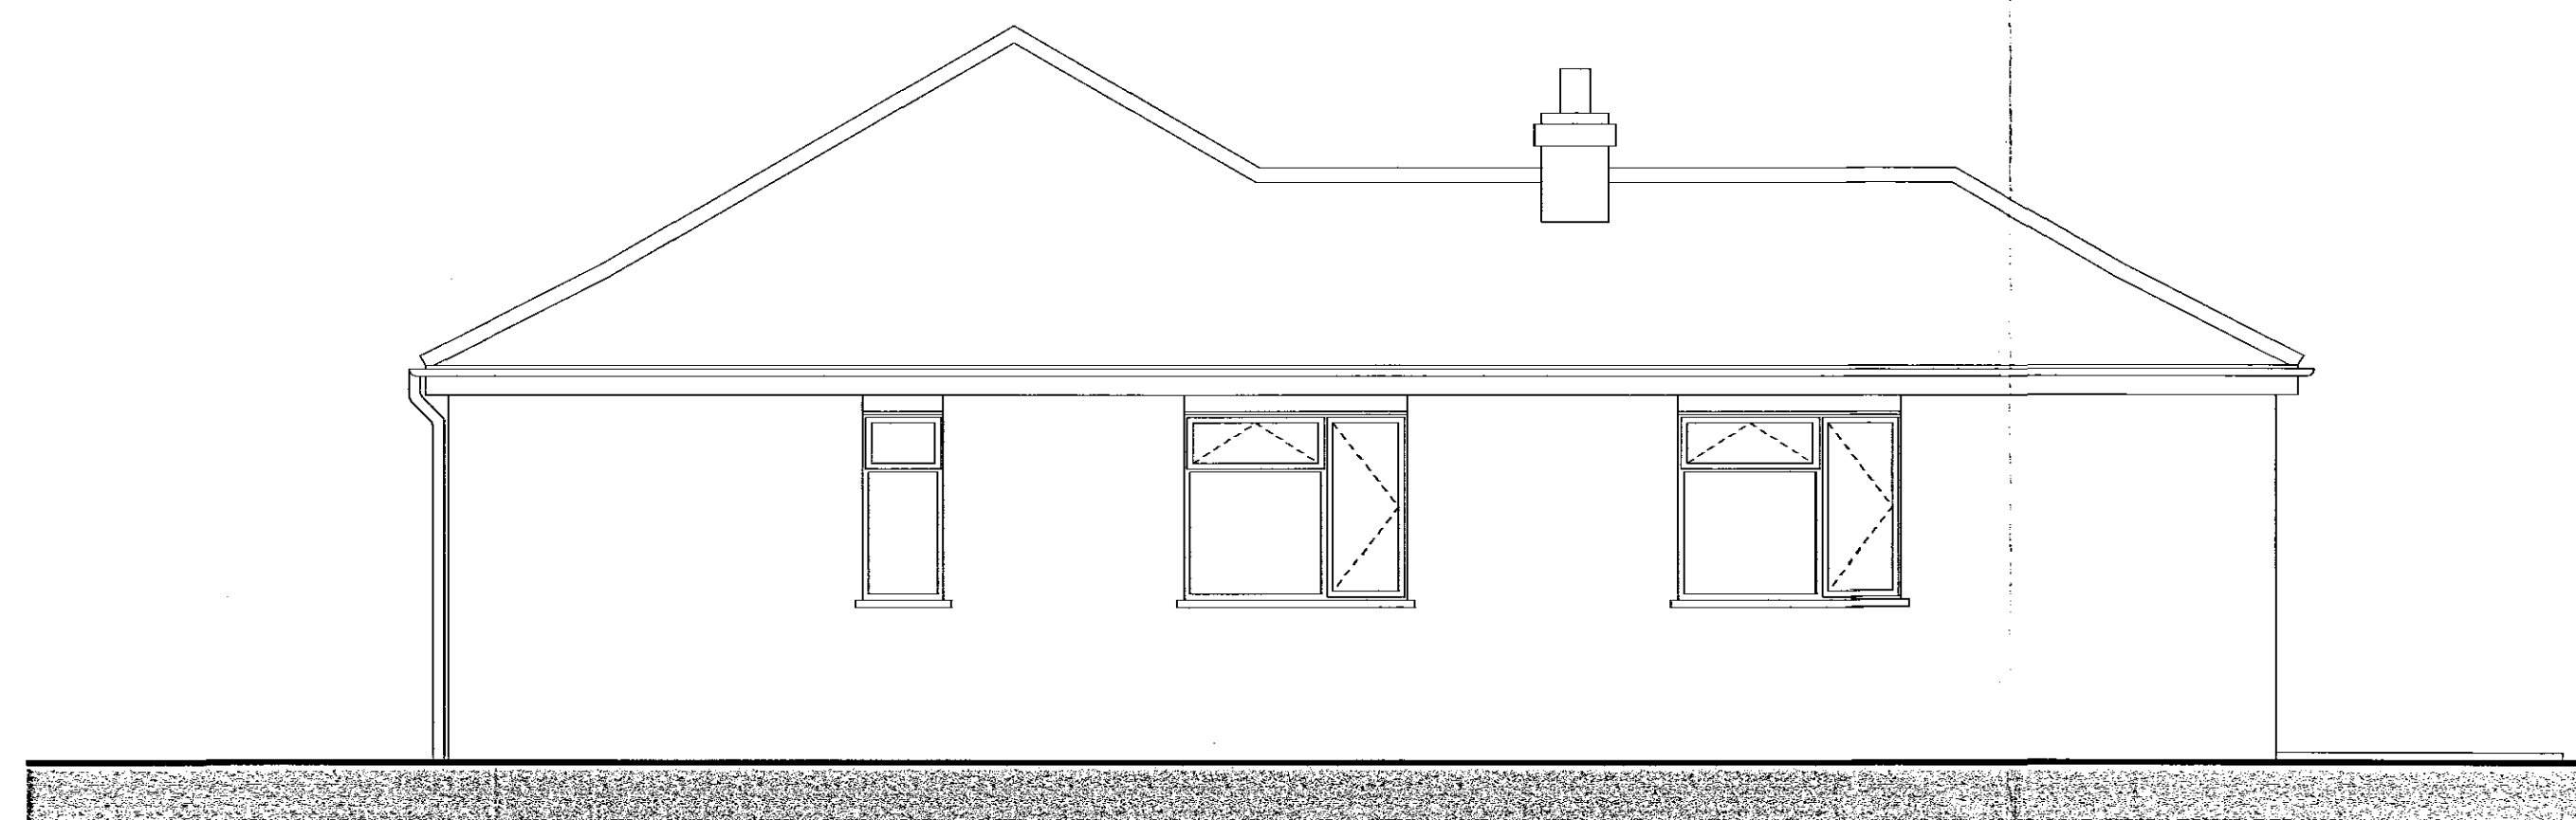

WEST ELEVATION

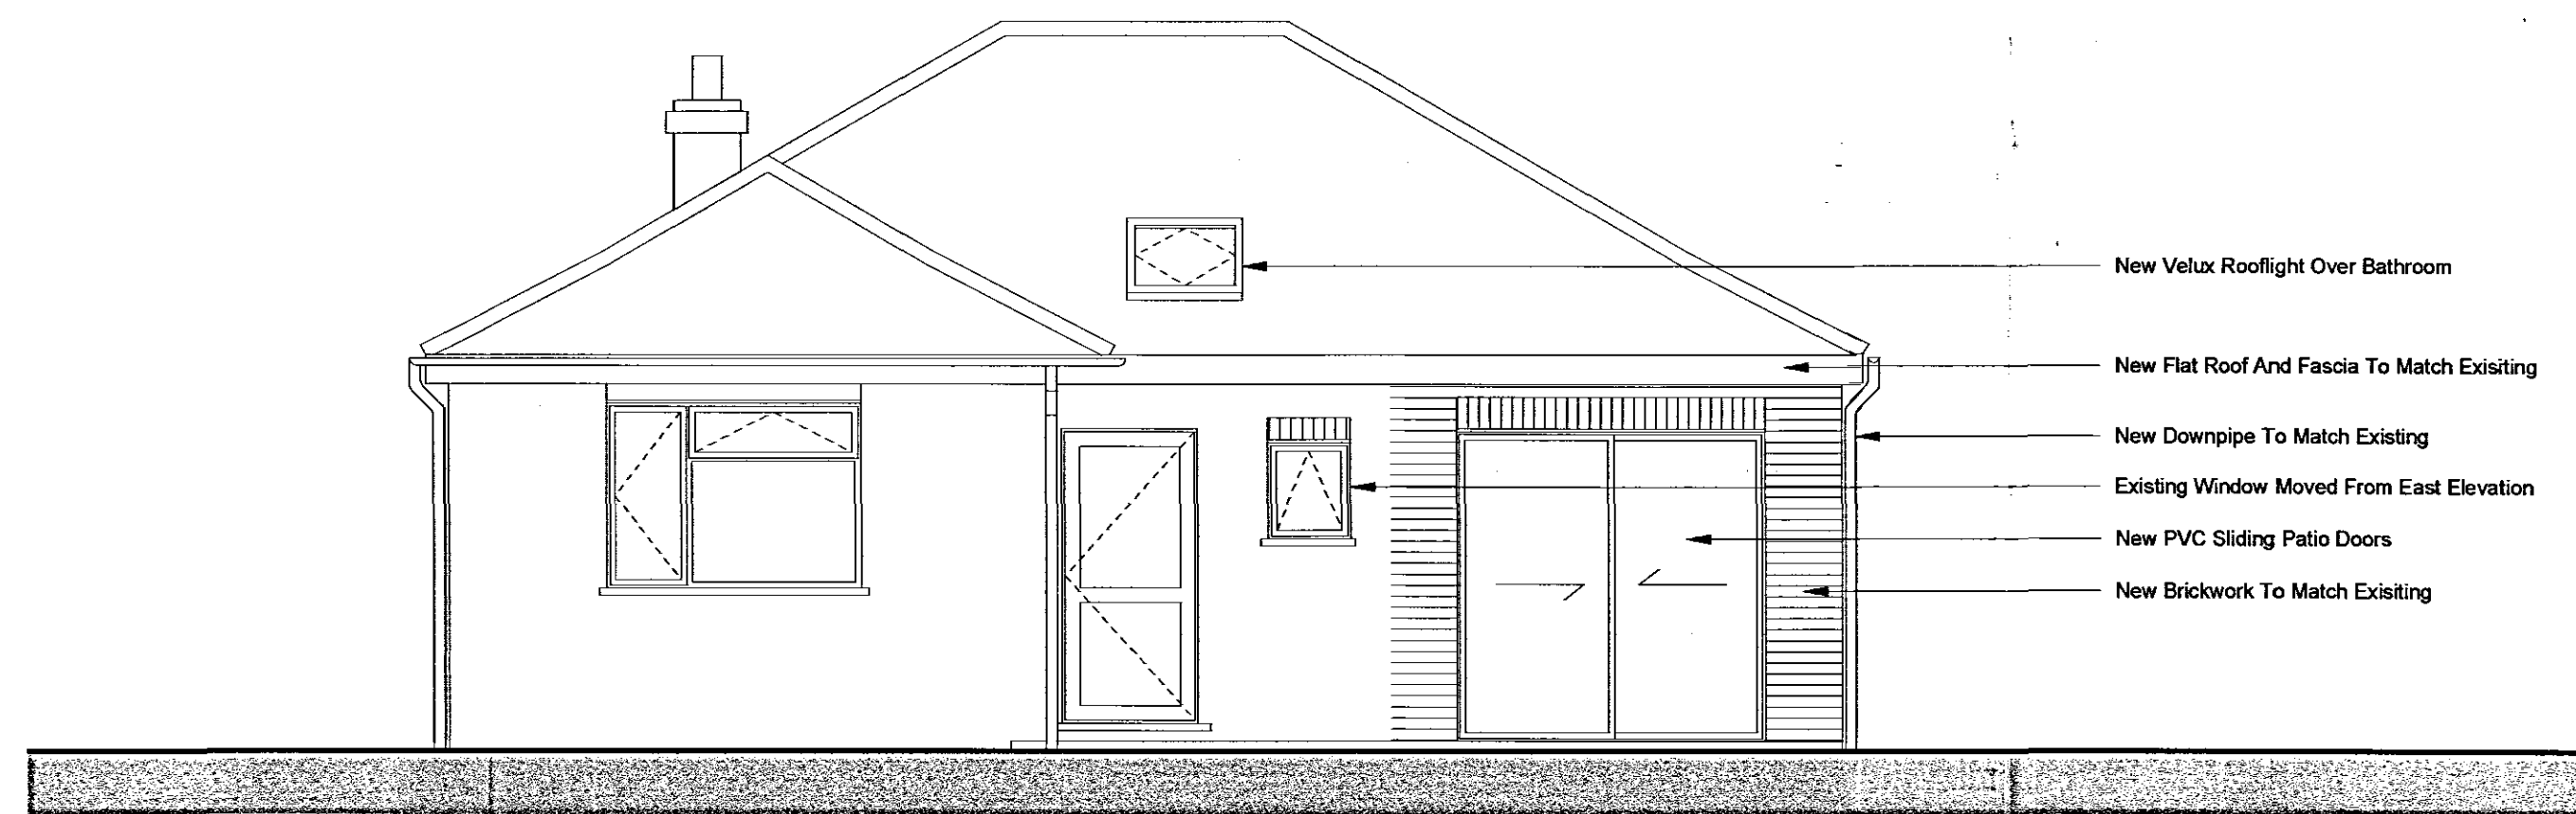


SOUTH ELEVATION

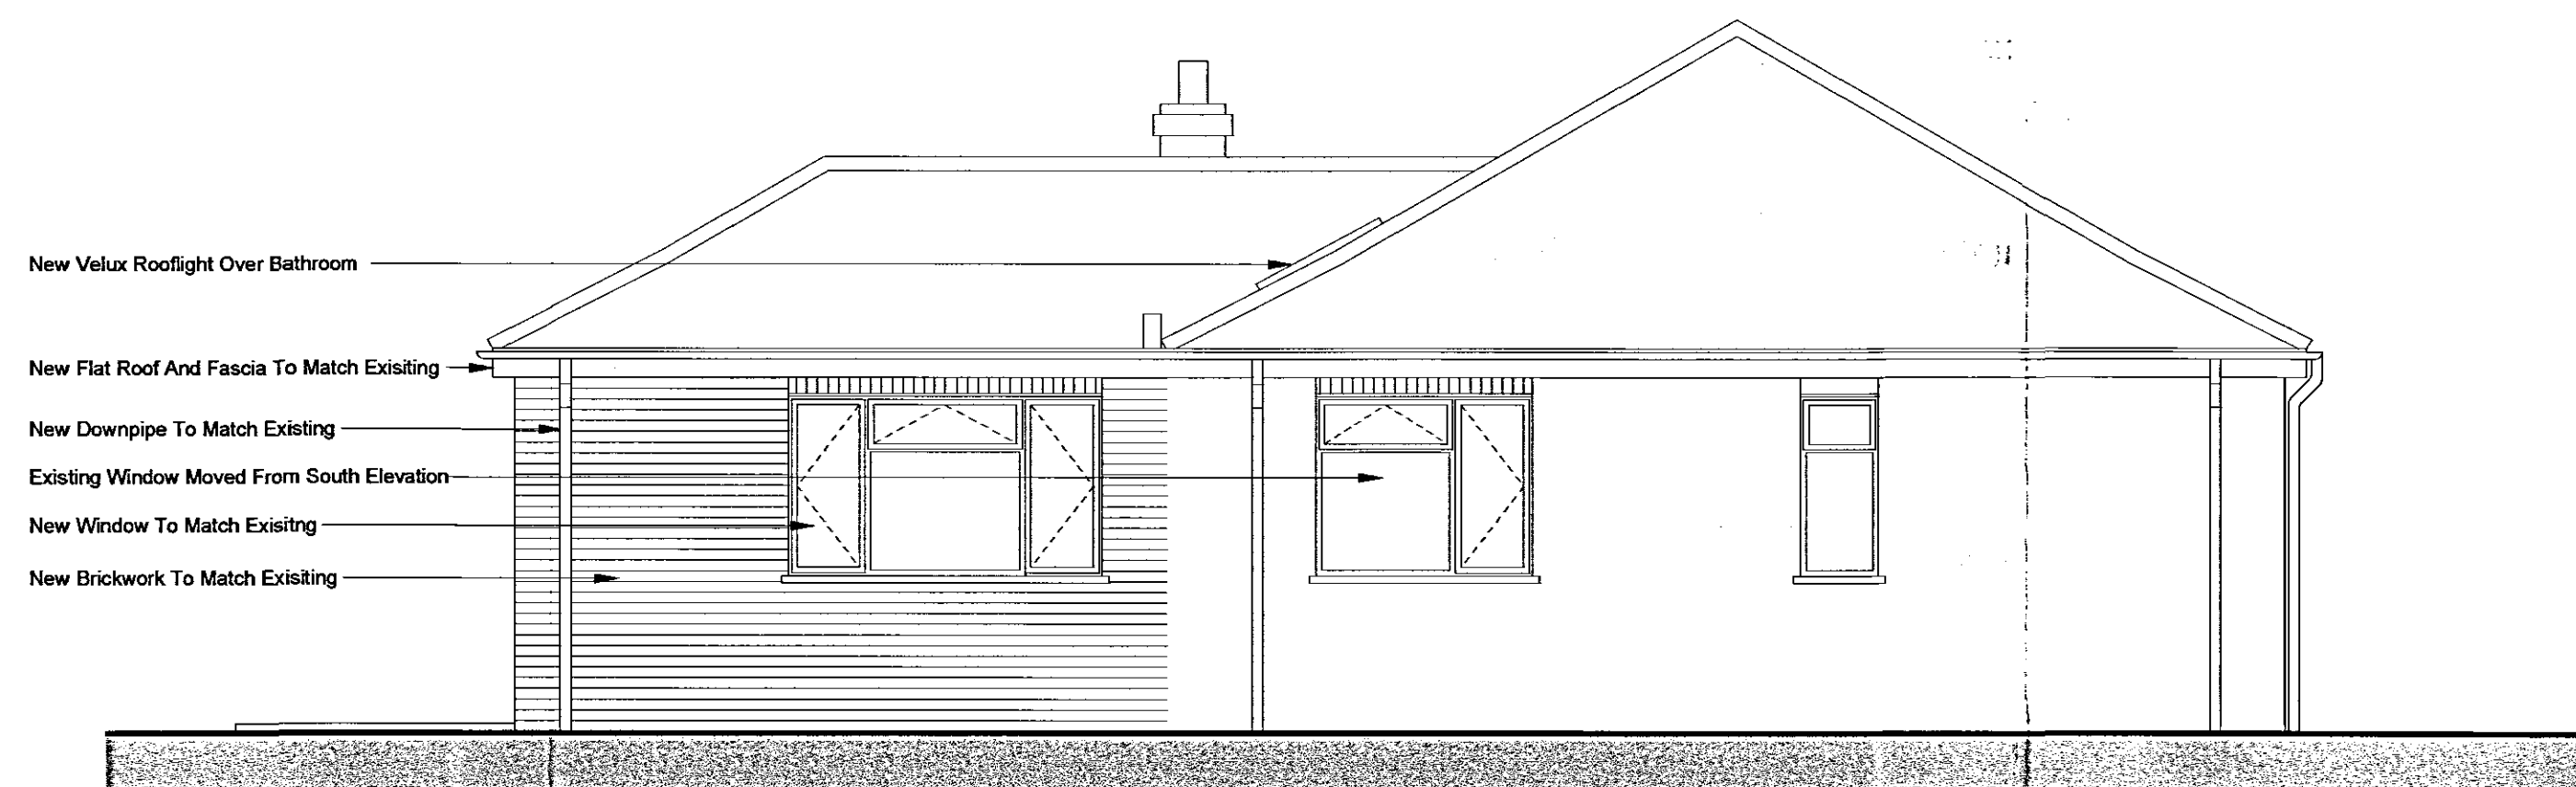

EAST ELEVATION

NOTES

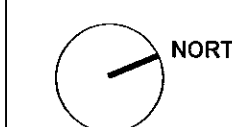

**DETERMINED
PLAN**

Planned Development
04 NOV 2003
Ref 1338103

CLIENT
Yvonne Futter
29 Osier Road
Spalding
Lincolnshire

JOB
Residential Extension

DRAWING TITLE
**Proposed Plans And
Elevations**

SCALE 1 : 50 @ A1	DRAWN GAH
DATE May 2003	CHECKED

DRAWING NO D 03	REVISION -
---------------------------	----------------------