




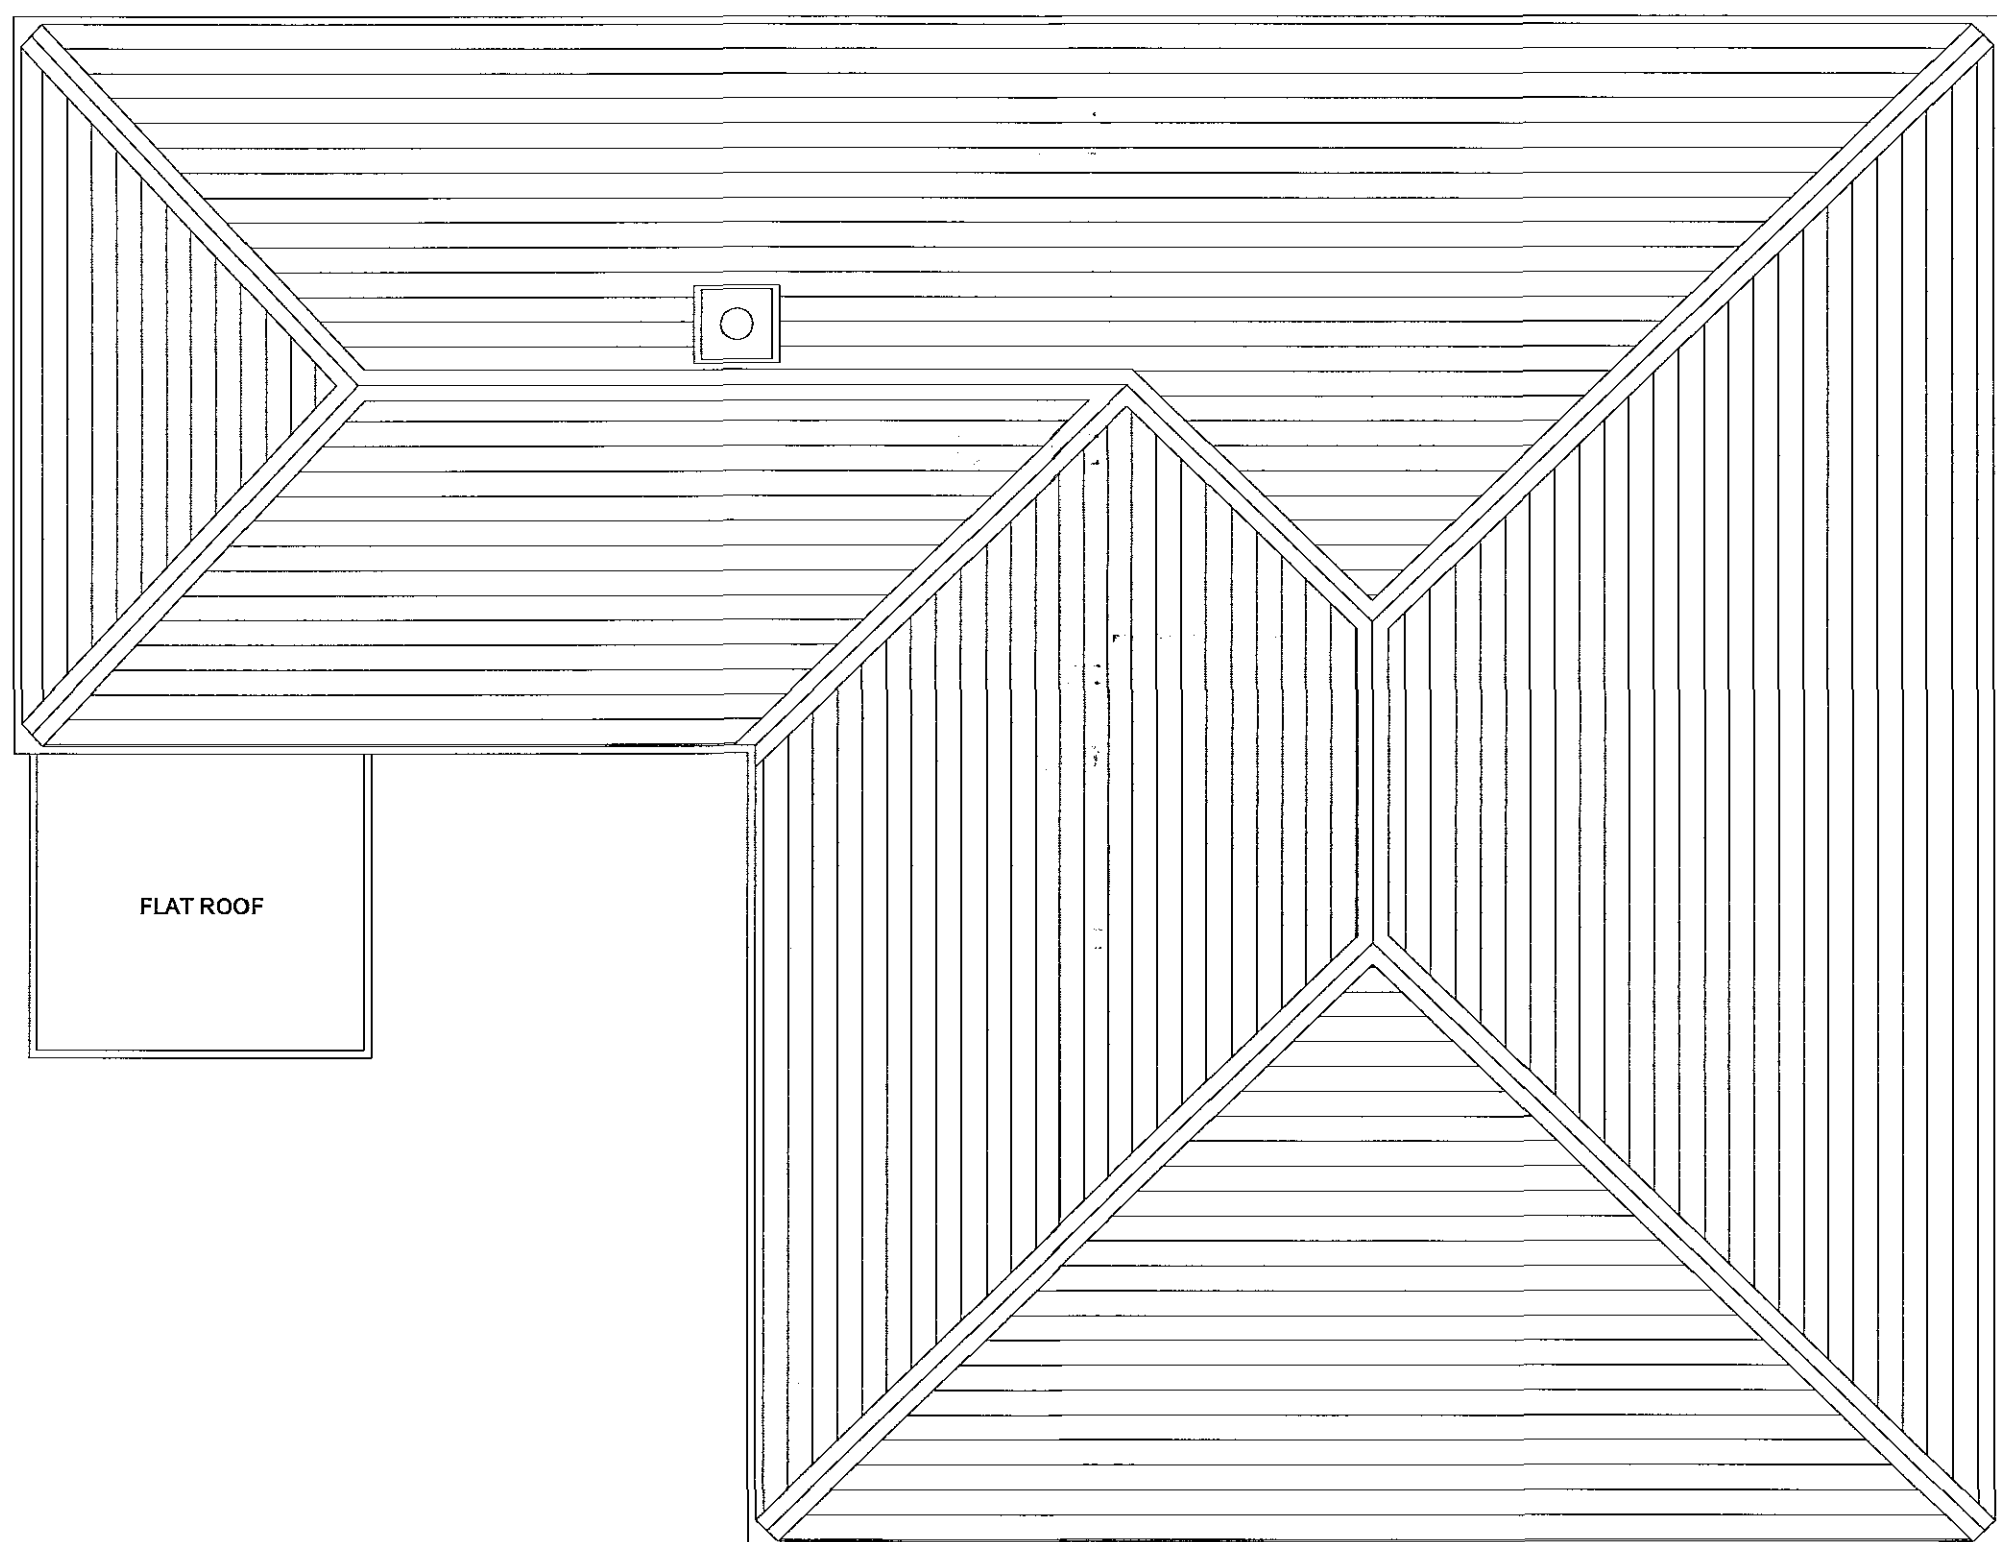


ROOF PLAN

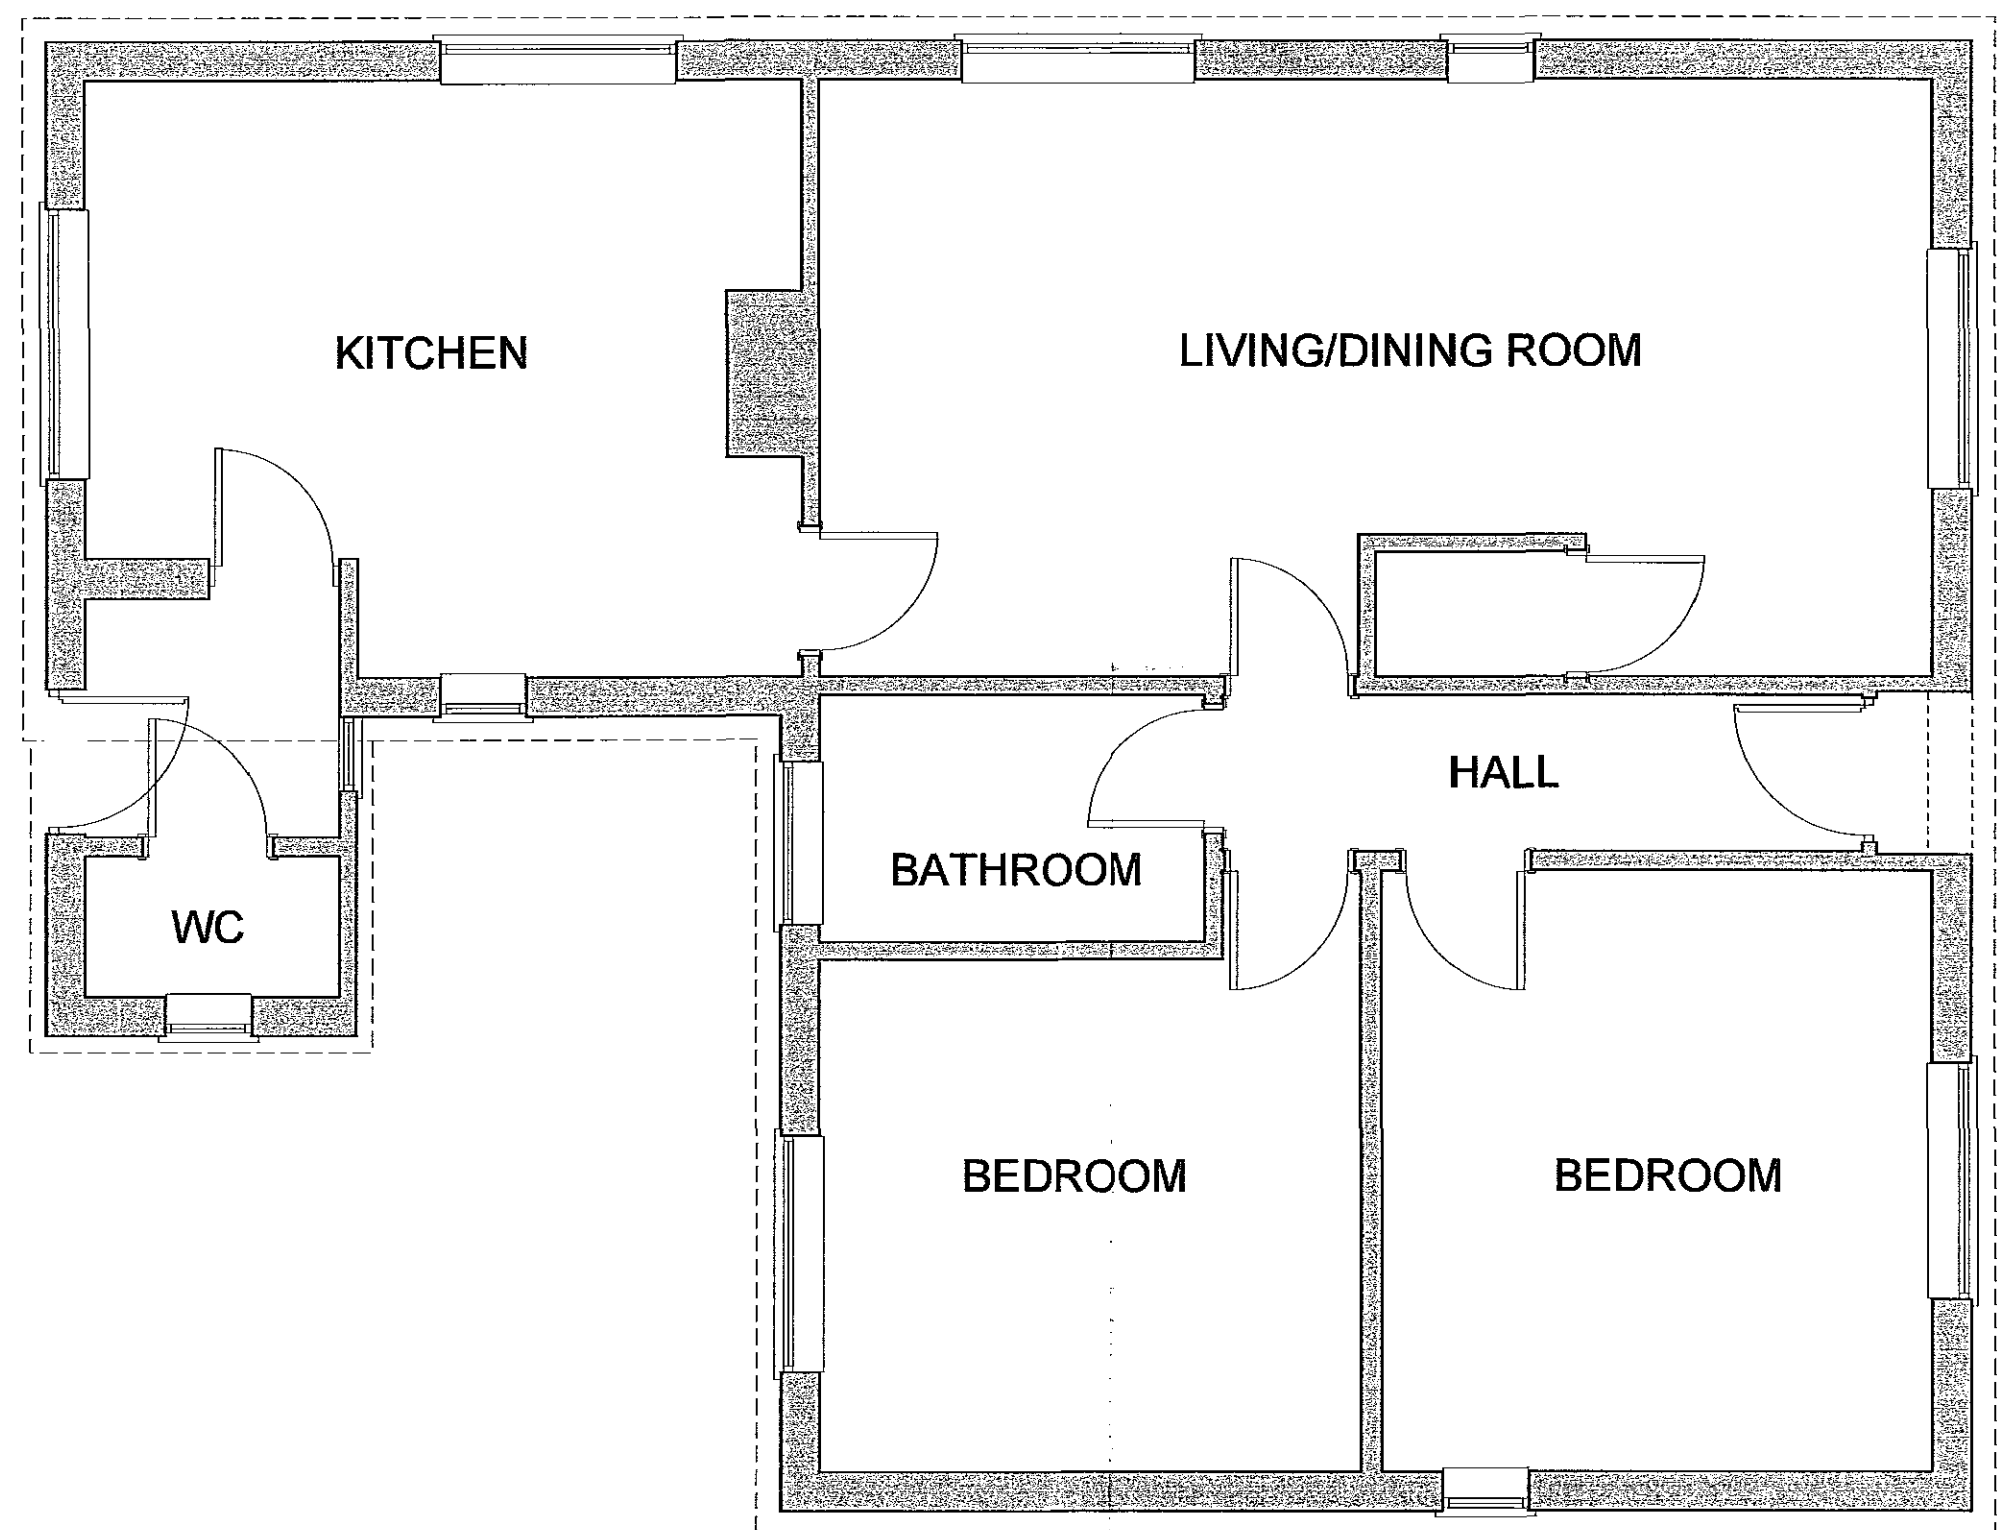


GROUND FLOOR PLAN

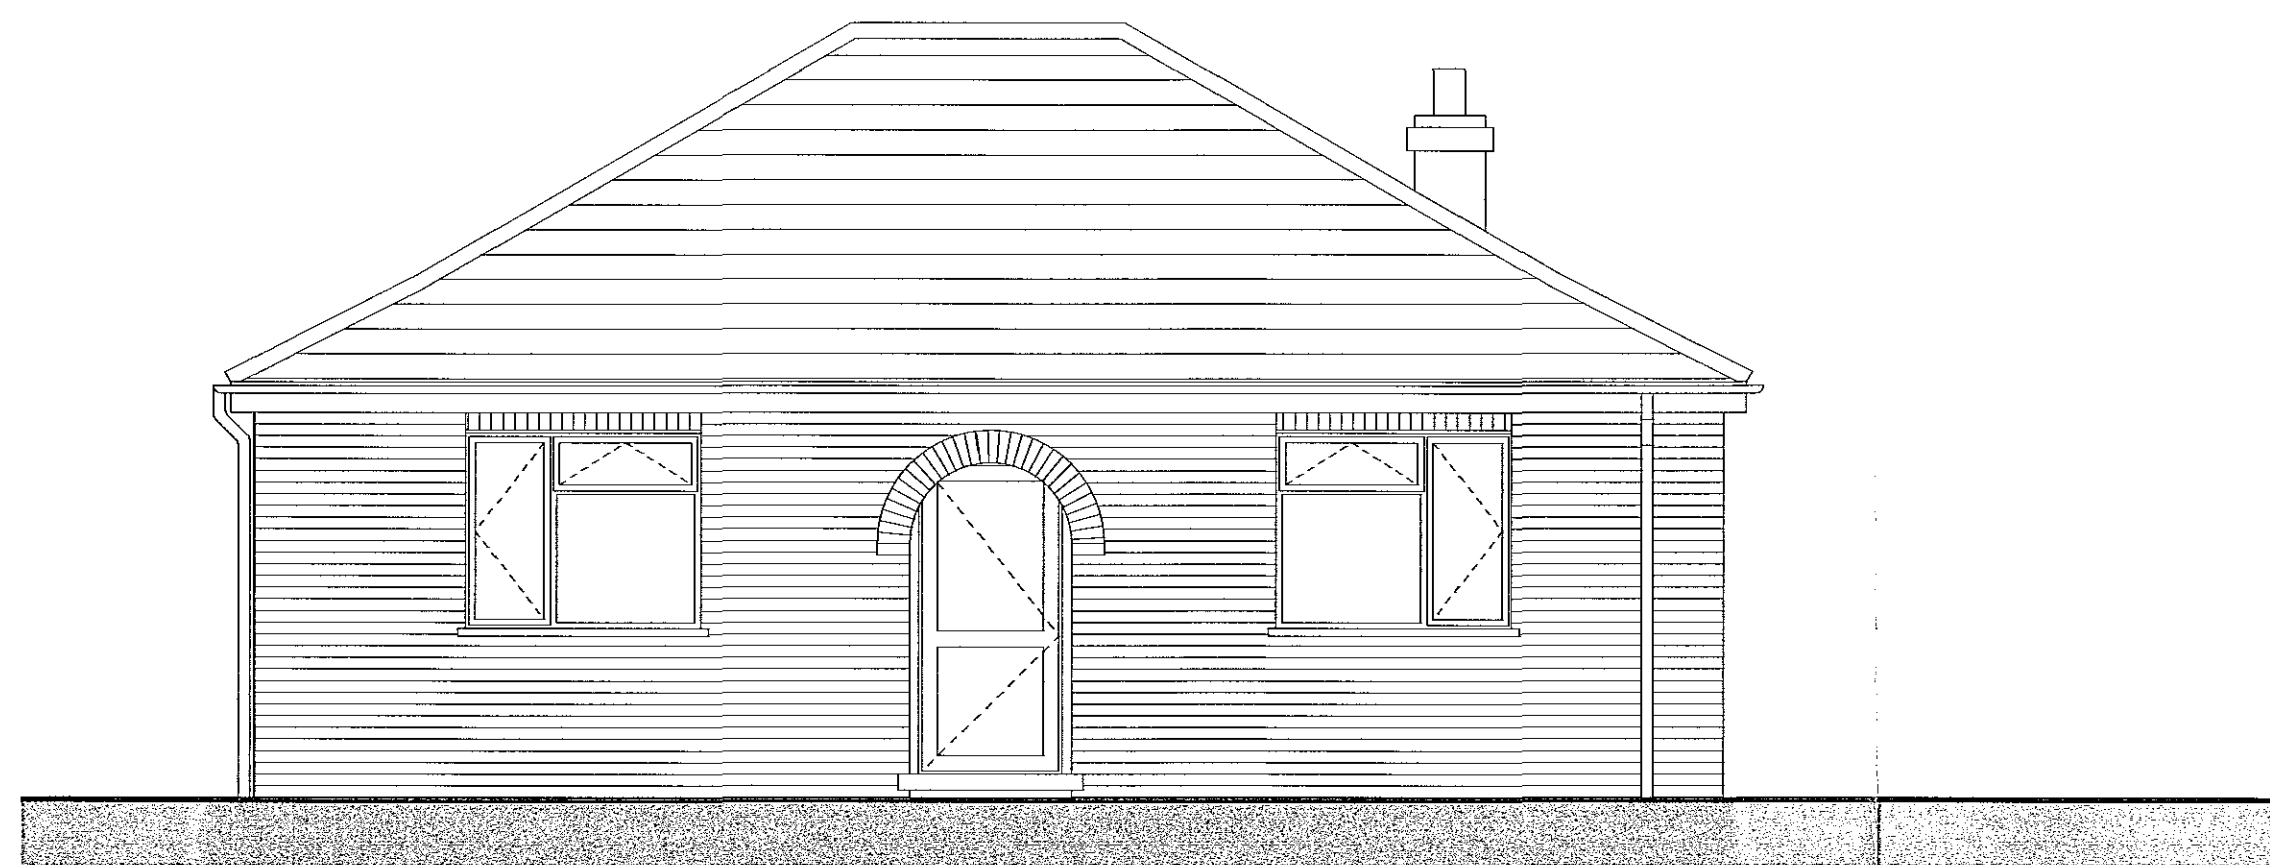


NORTH ELEVATION

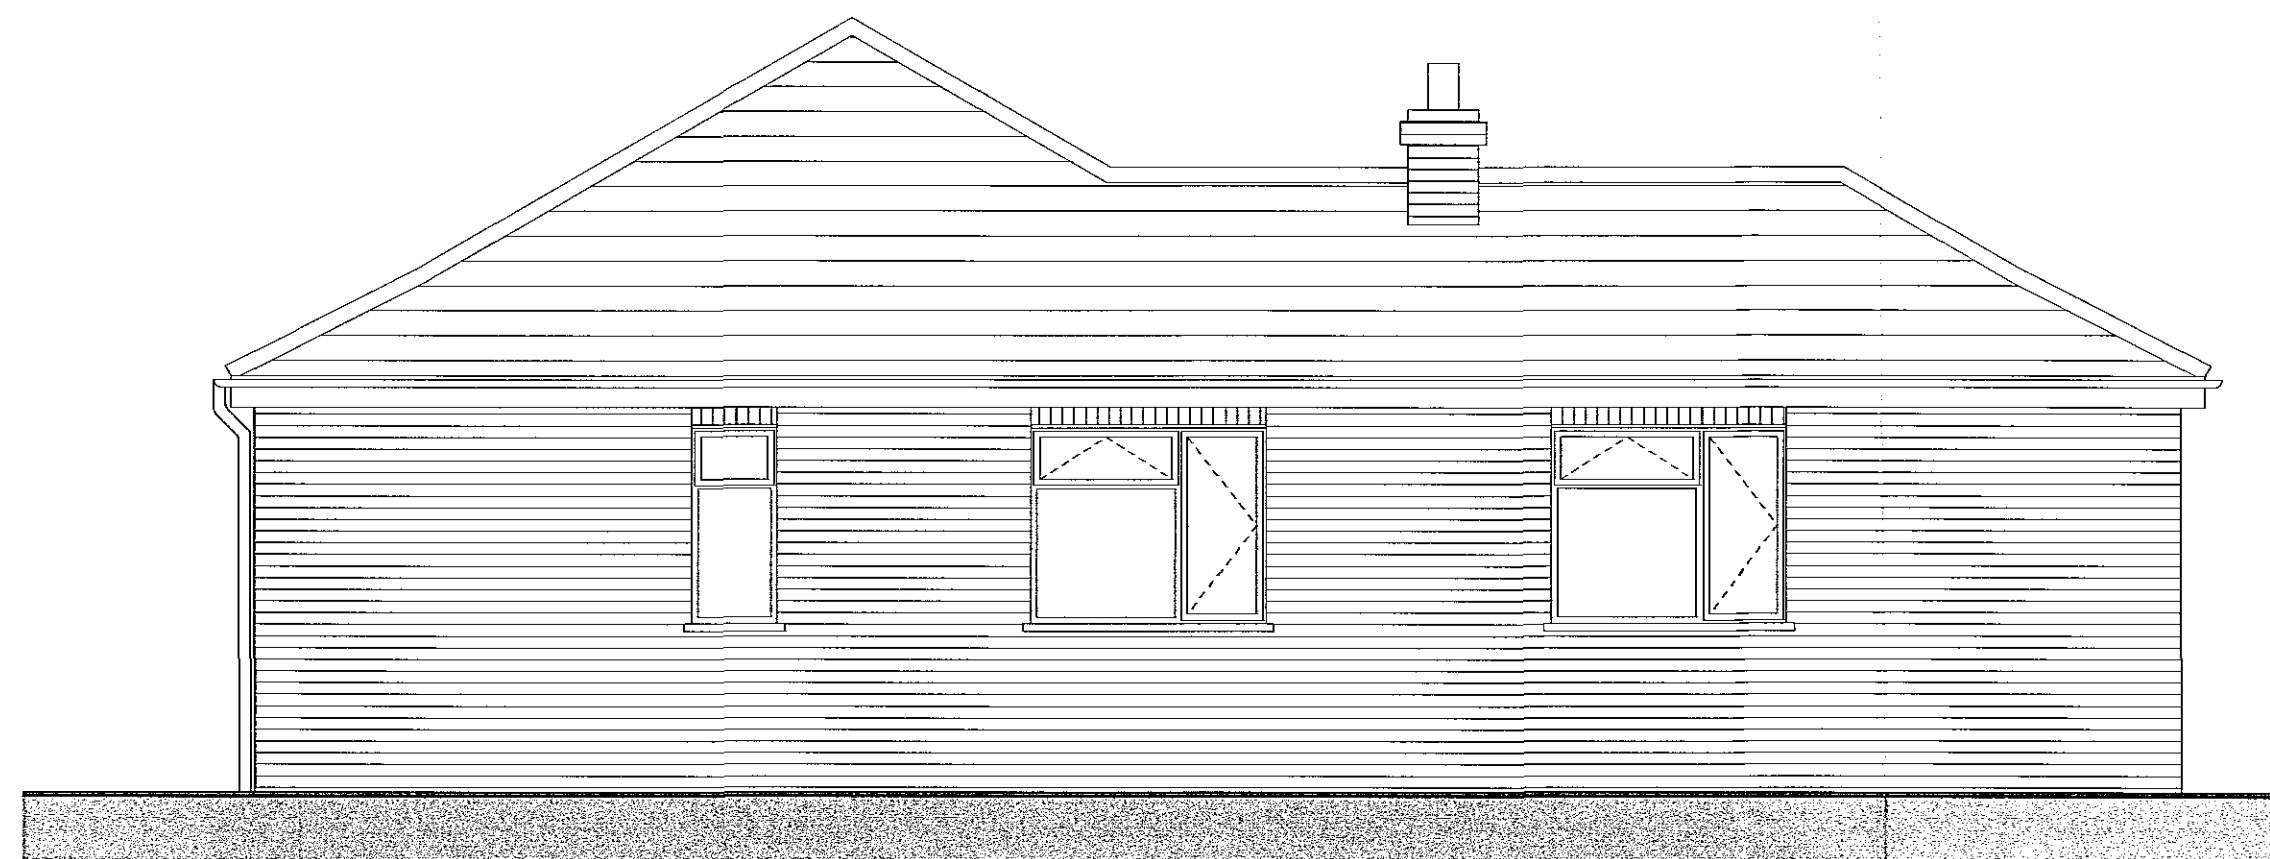

WEST ELEVATION

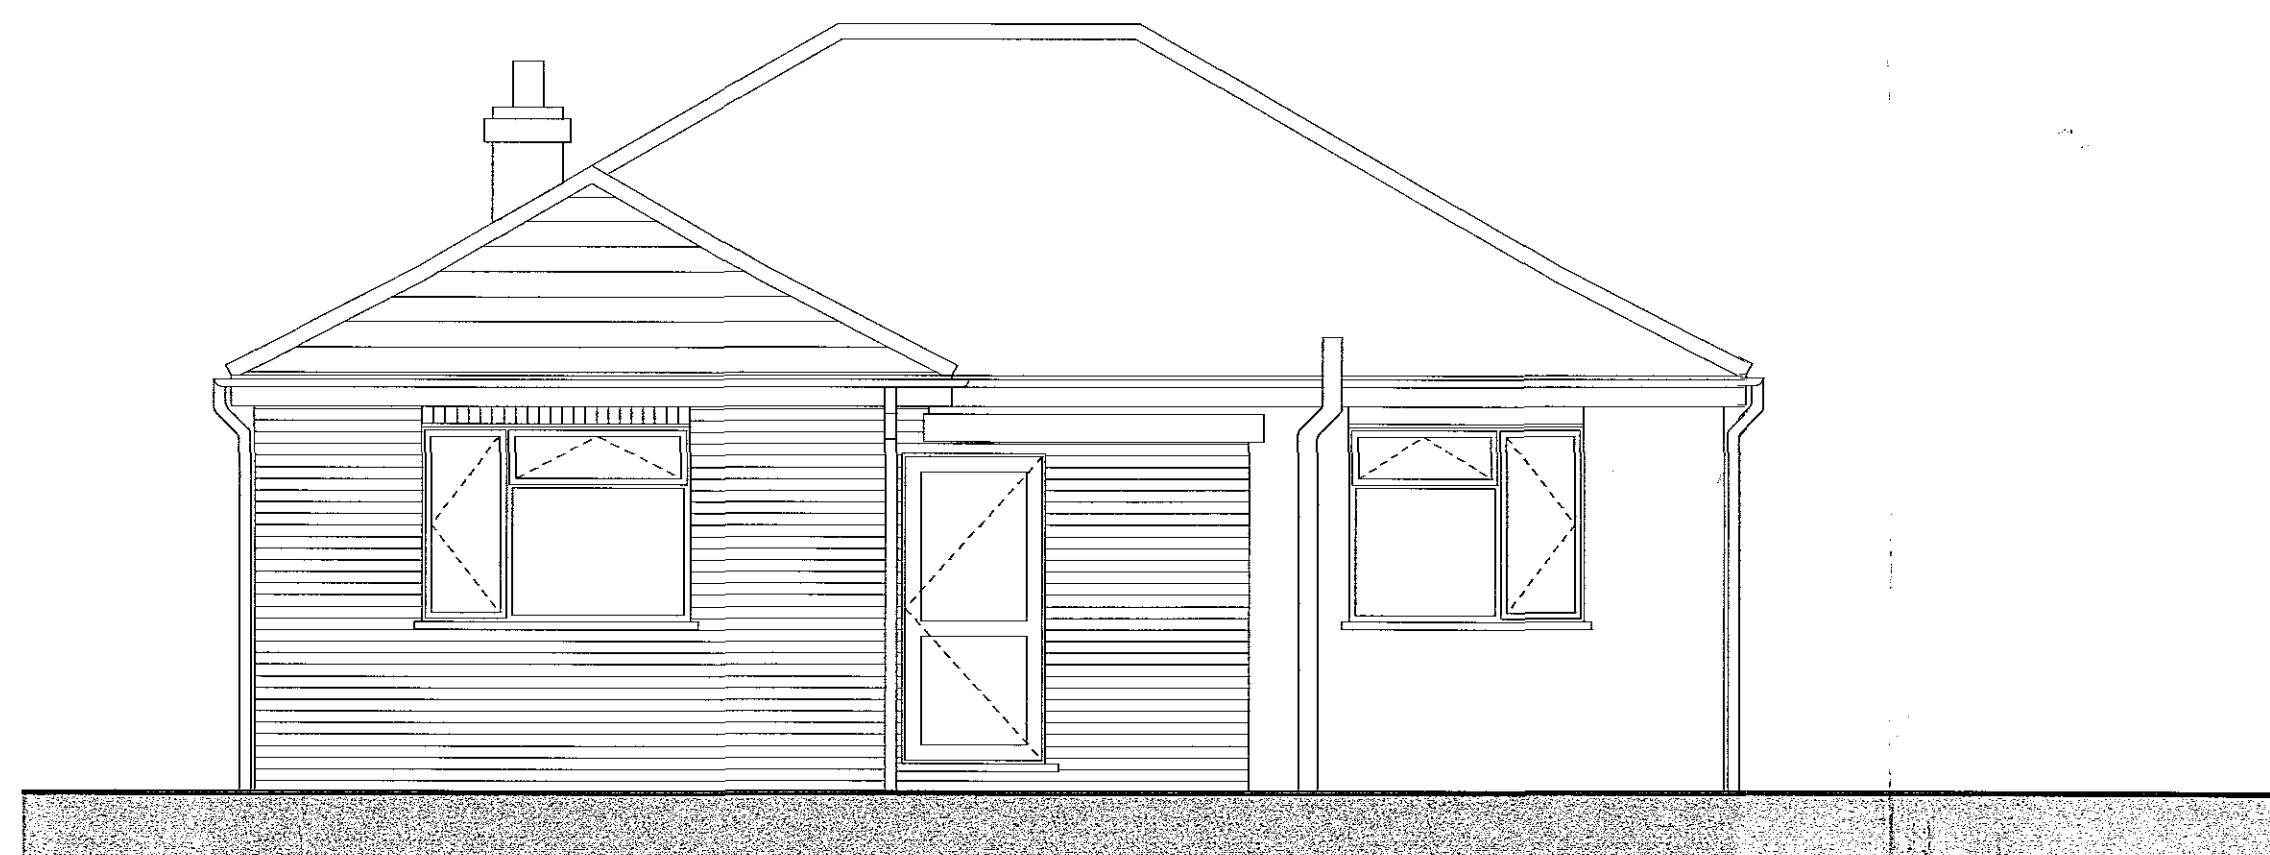

SOUTH ELEVATION

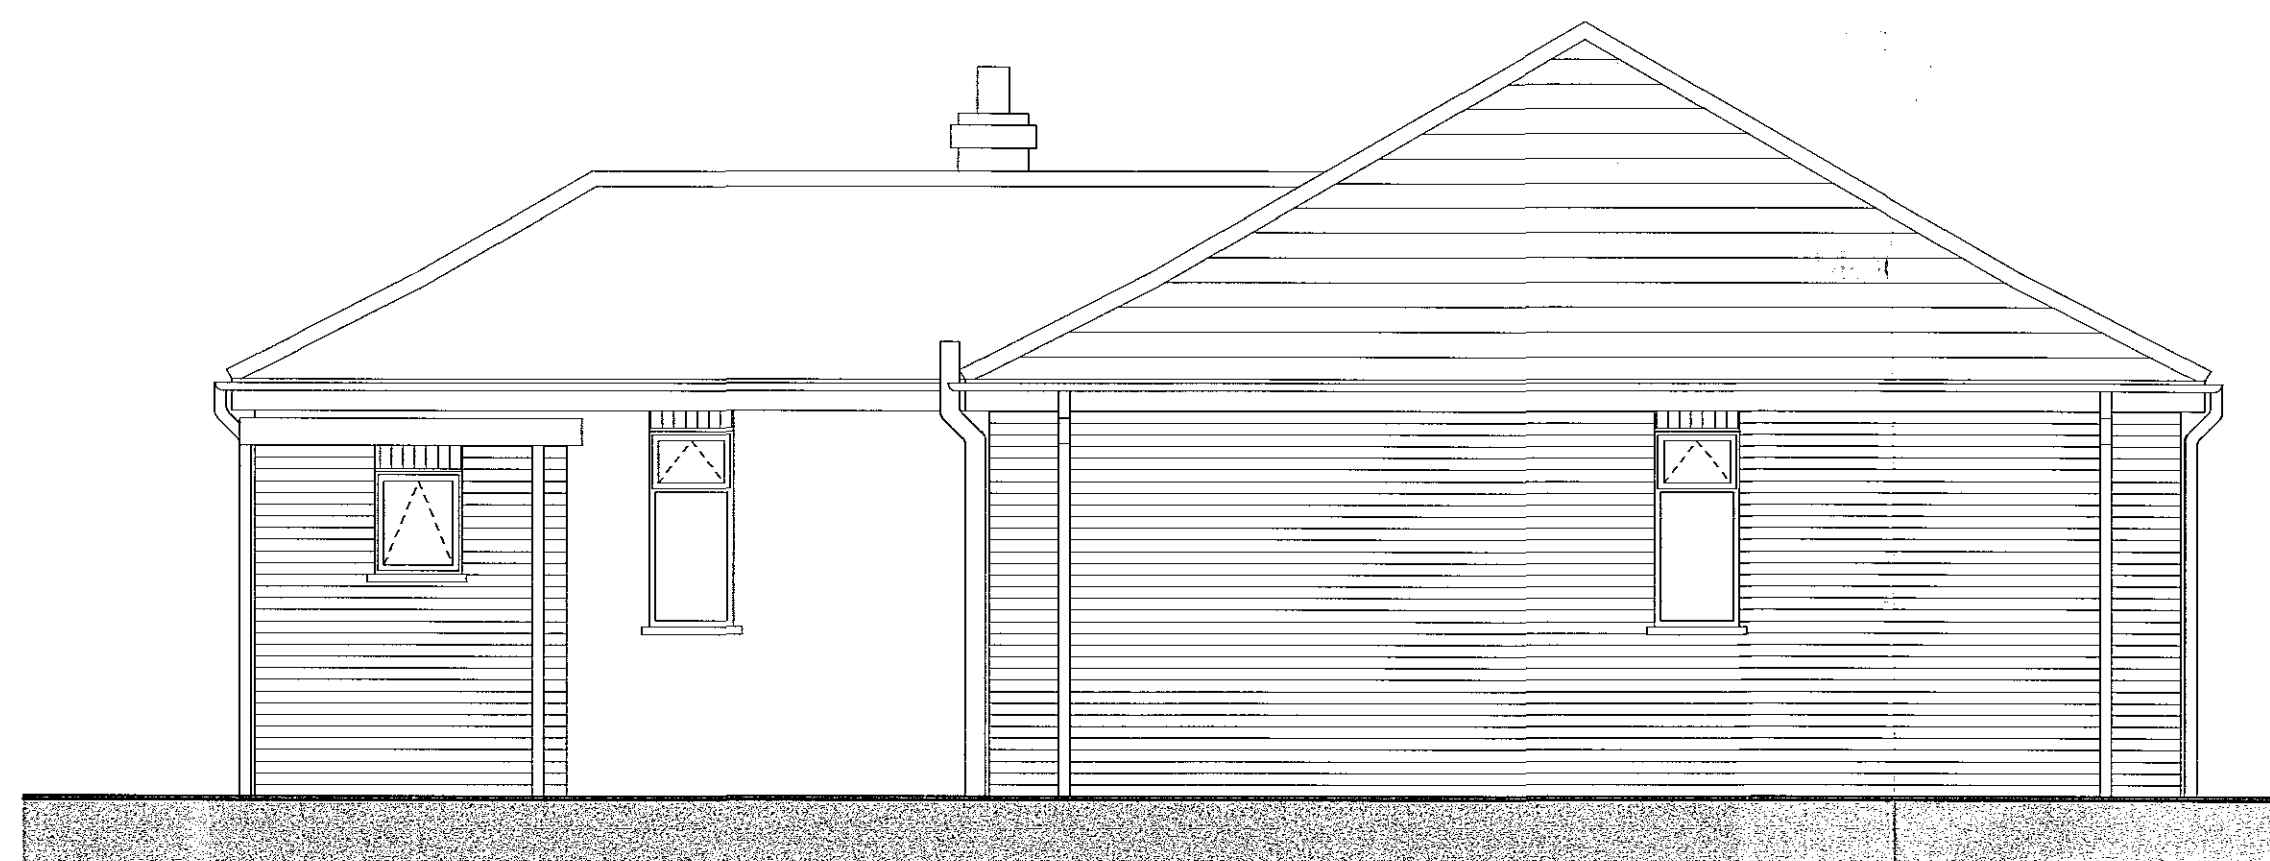

EAST ELEVATION

NOTES



**DETERMINED
PLAN**

Plot No. 1338103
04 NOV 2003

CLIENT
Yvonne Futter
29 Osier Road
Spalding
Lincolnshire

JOB
Residential Extension

DRAWING TITLE
Existing Plans And
Elevations

SCALE 1 : 50 @ A1	DRAWN GAH
DATE May 2003	CHECKED

DRAWING NO D 02	REVISION -
--------------------	---------------