


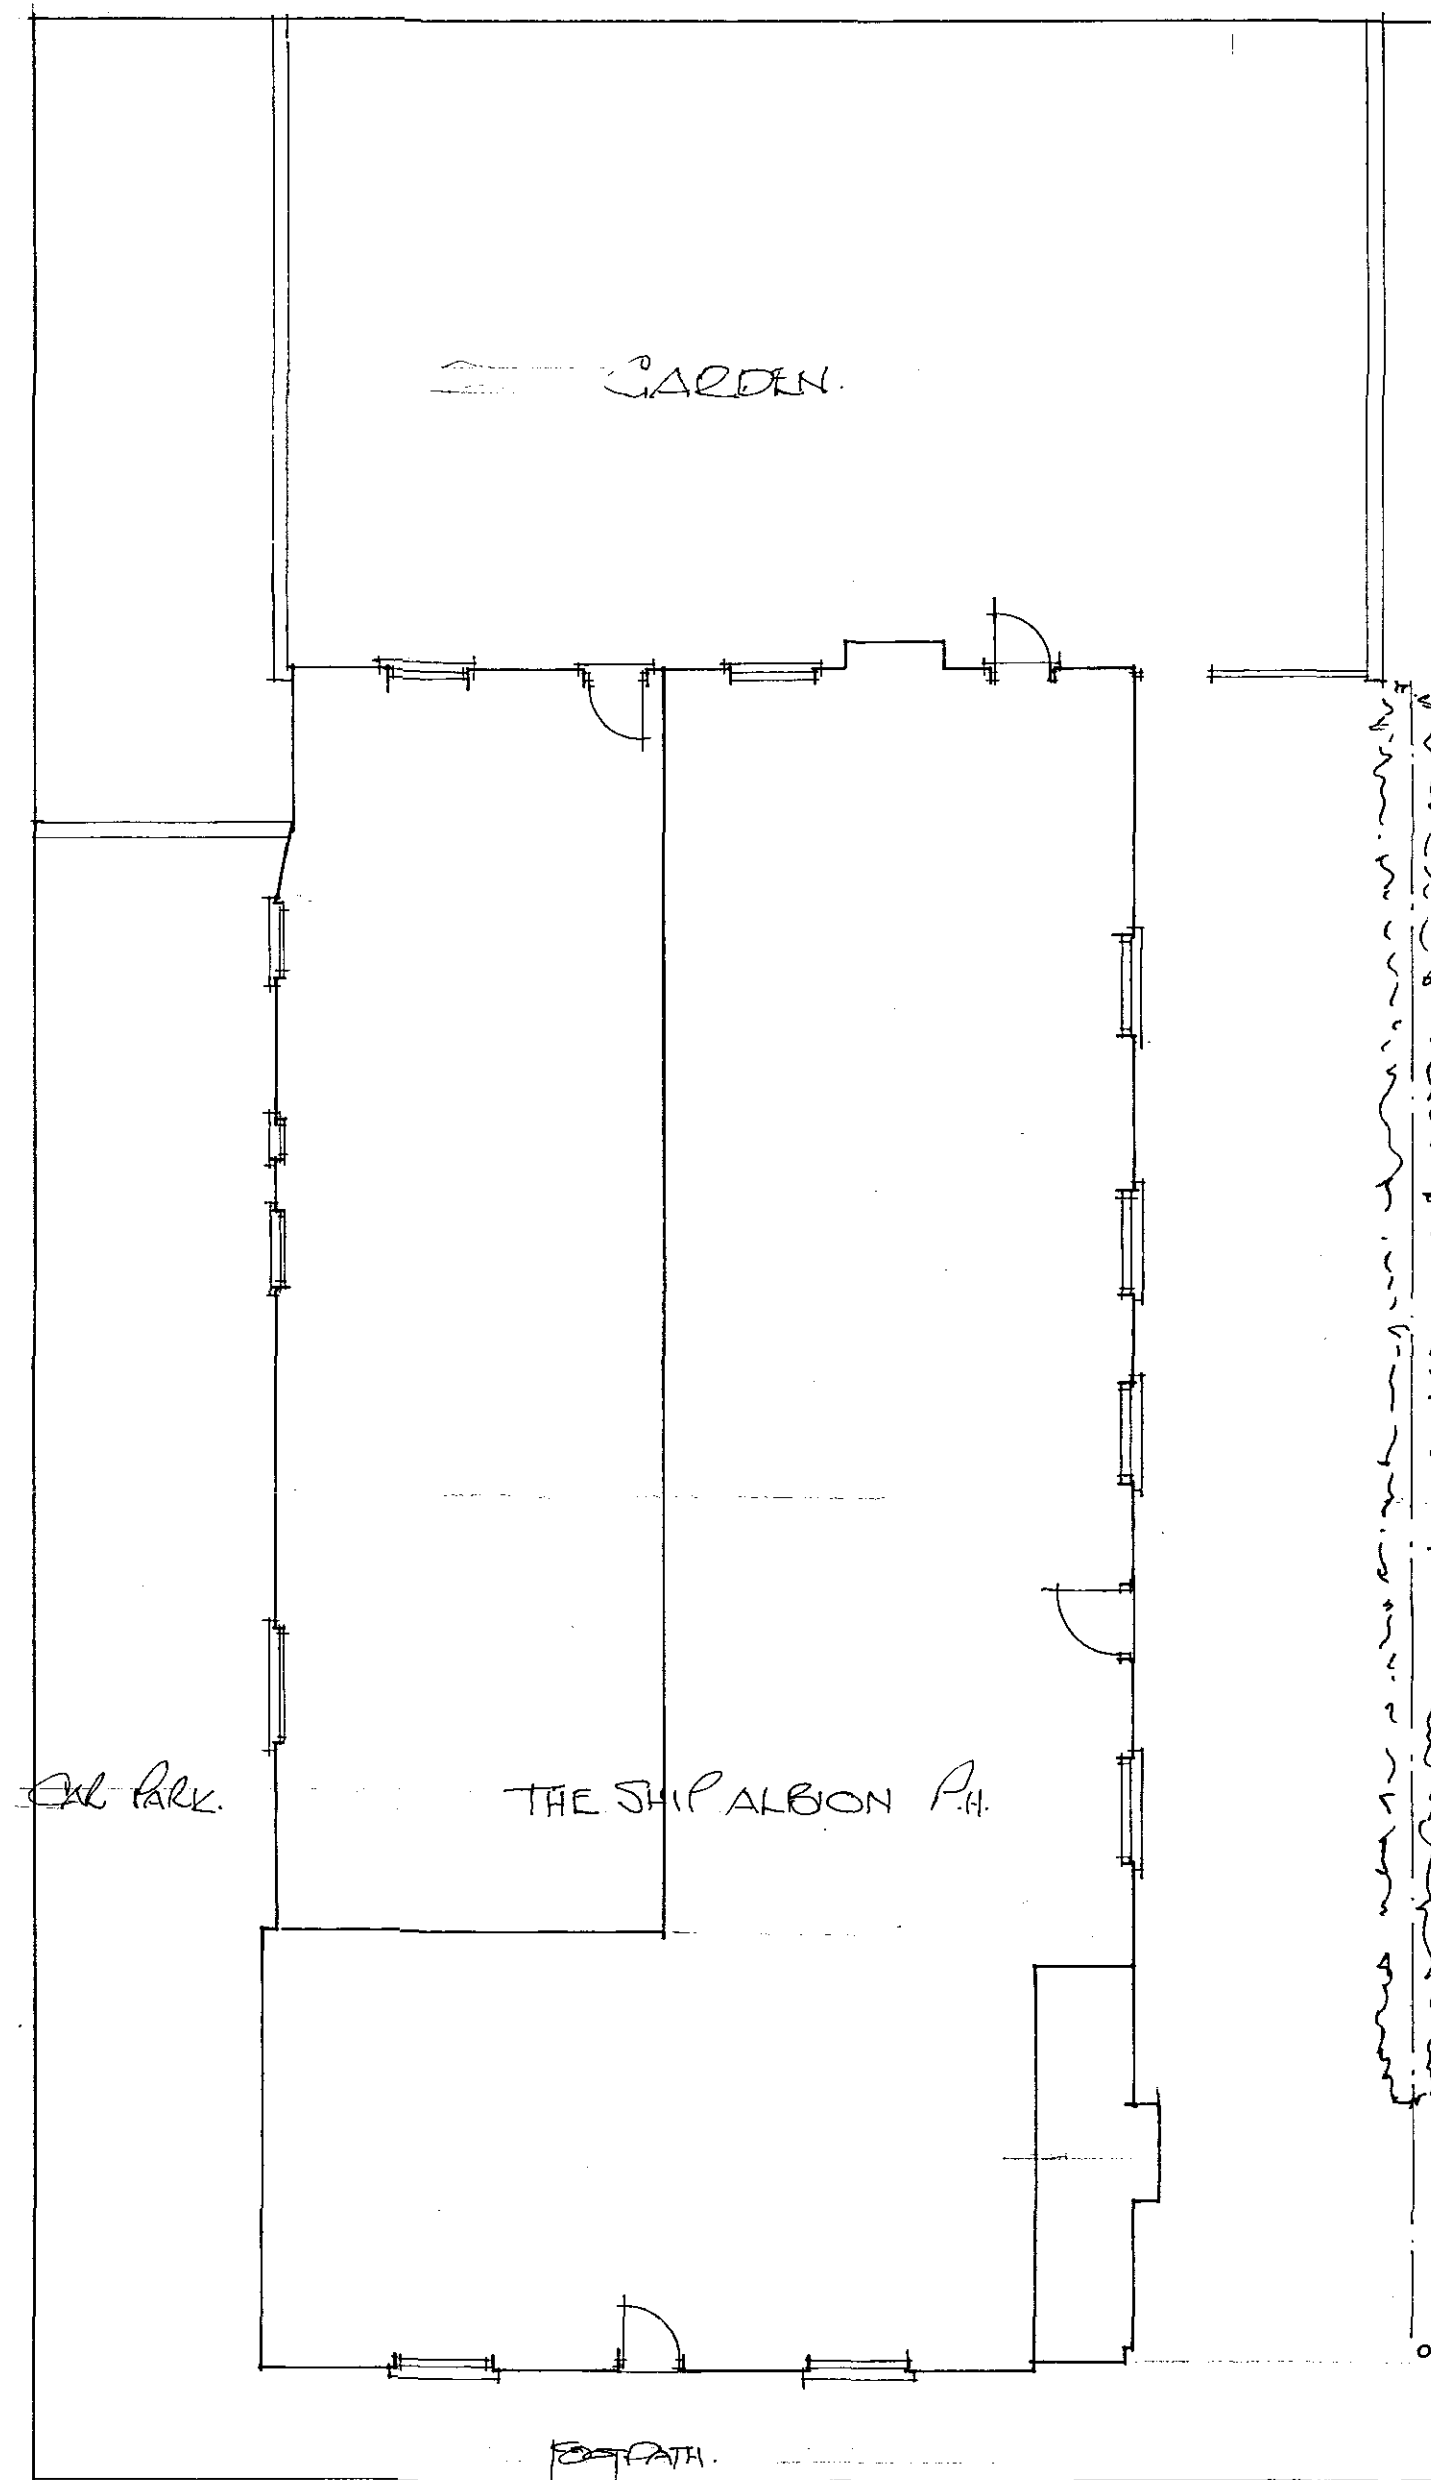


SITE LAYOUT




EAST ELEVATION




NORTH ELEVATION

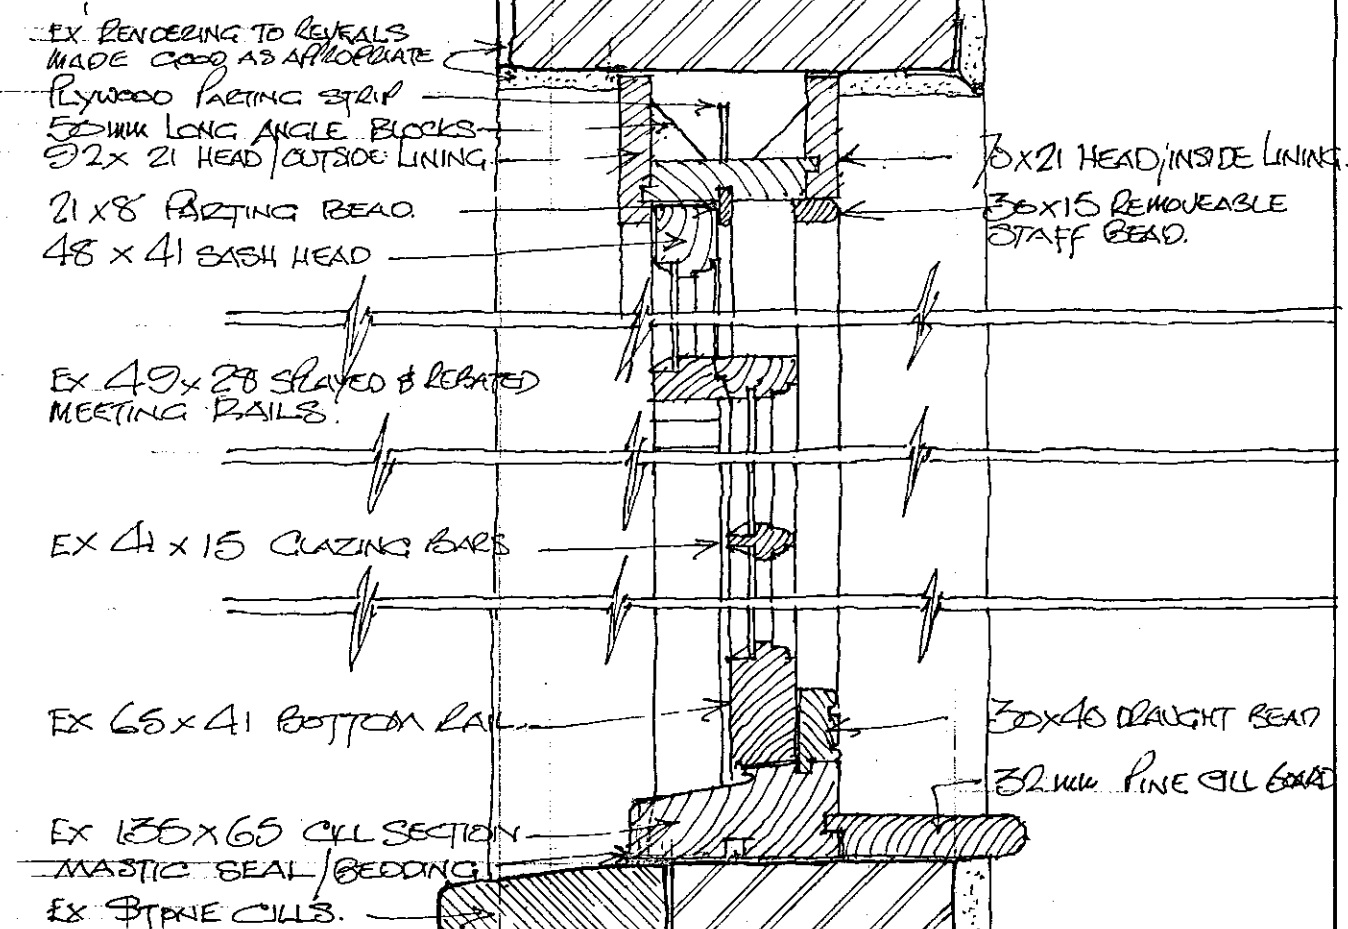

VERTICAL SECTION

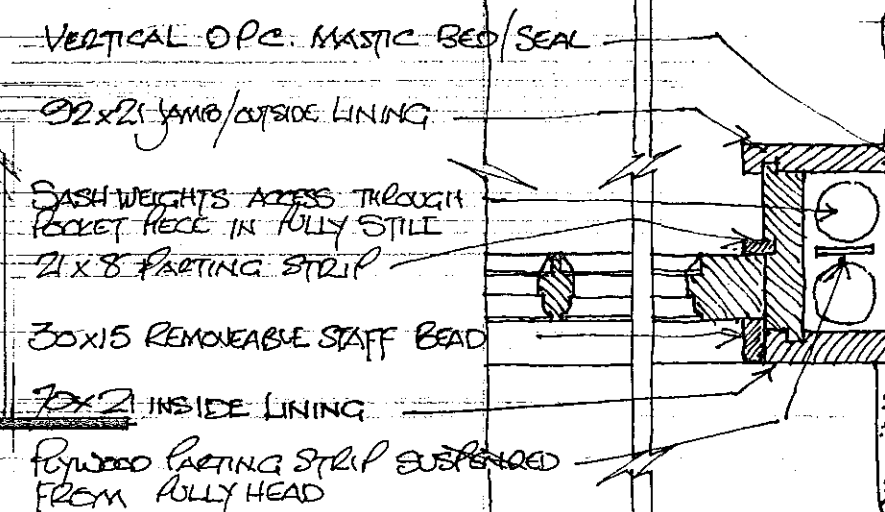

NOTE:- TIMBER SIZES SHOWN ARE APPROX & MAY HAVE TO BE ADJUSTED TO MATCH EXACTLY THE WINDOWS TO BE REPLACED.

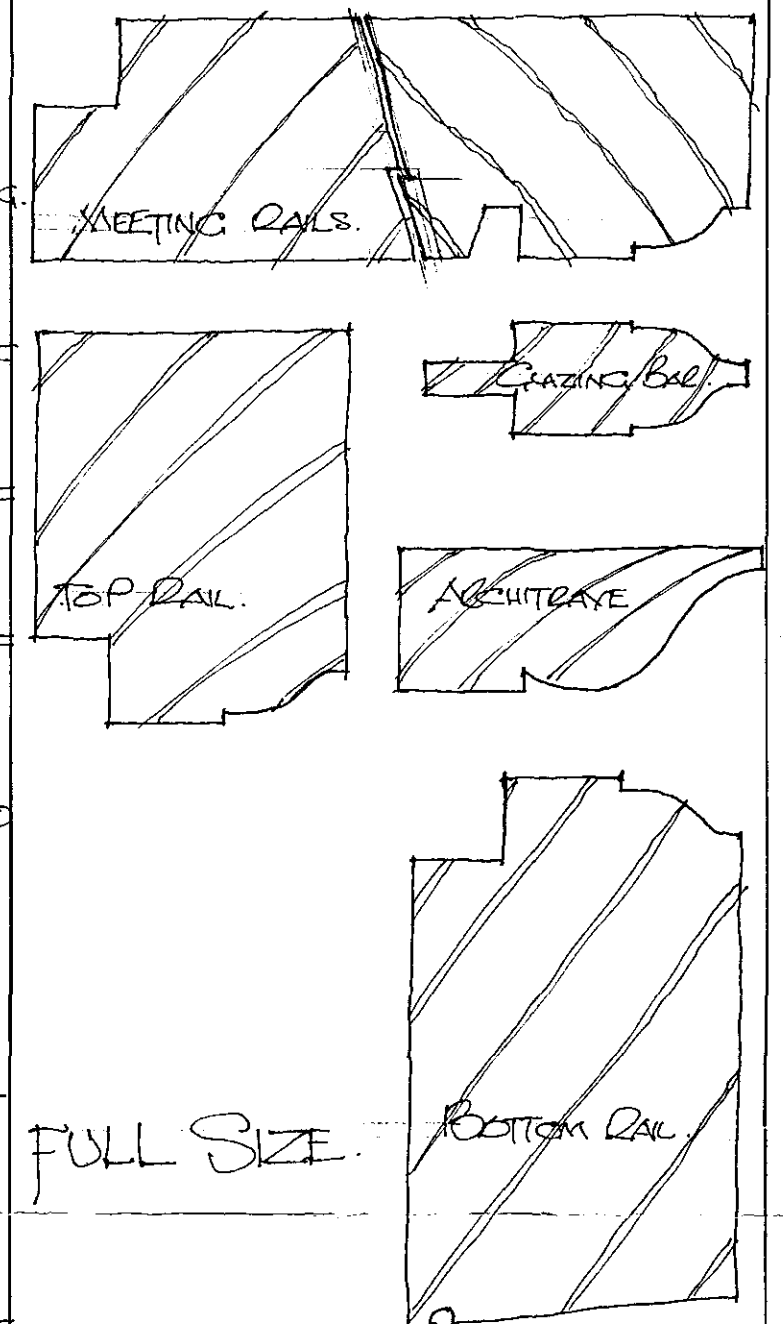

FULL SIZE

G. BATEMAN & SON LTD
THE SHIP ALBION PH
ALBION STREET SPALDING
LINCOLNSHIRE PE 11 2AU
REPLACEMENT WINDOWS TO
THE NORTH & EAST ELEV'S

Note:- The Contractor is to be responsible for checking all dimensions on site prior to works being put in hand and will also be responsible for setting out the works and determining levels.

04 NOV 2003

1339/02

DRAWING NO
DATE
SCALE
AMENDMENTS

03:51:01
OCT 2003
1:100 1:5 & FS

BARNHAY DESIGN SERVICES
ARCHITECTURAL TECHNOLOGISTS
THE LIMES COWBRIDGE BOSTON
LINCOLNSHIRE PE 22 7AY
TELEPHONE / FAX 01205 : 367185

