



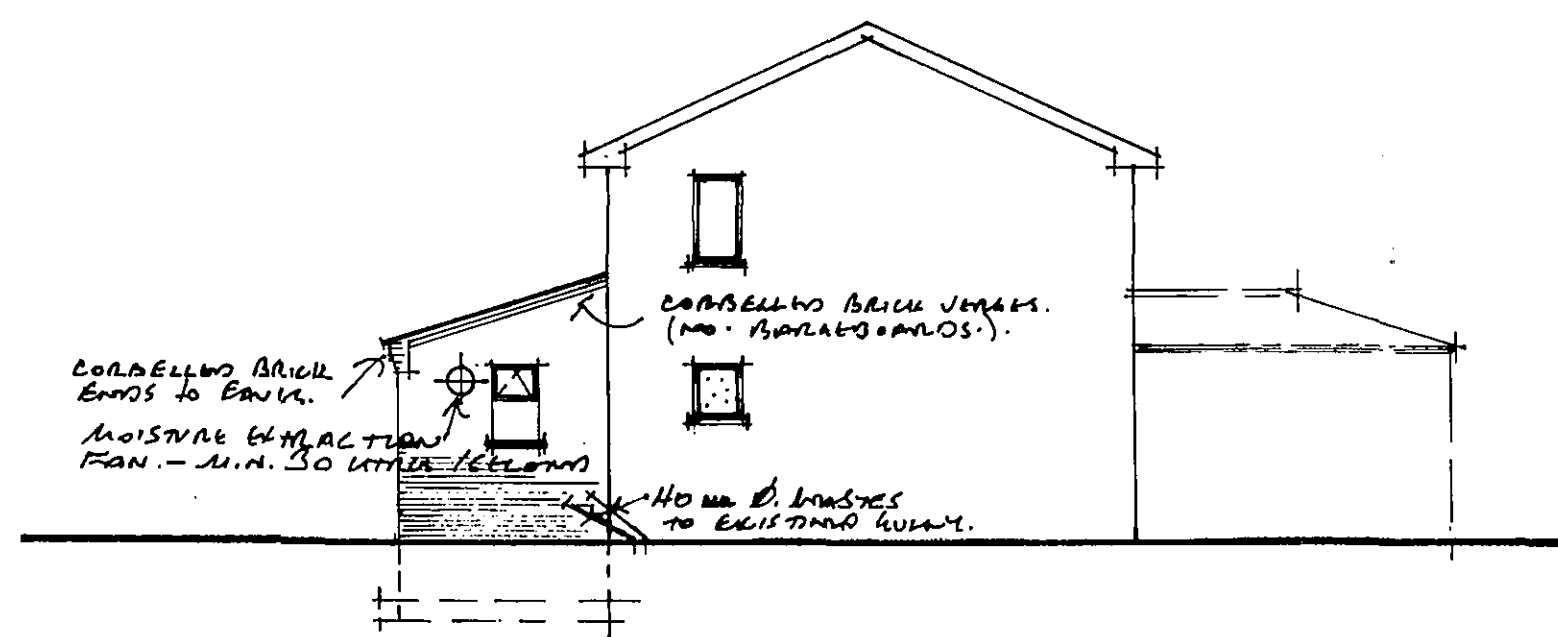


1. EAST ELEVATION AS PROPOSED.

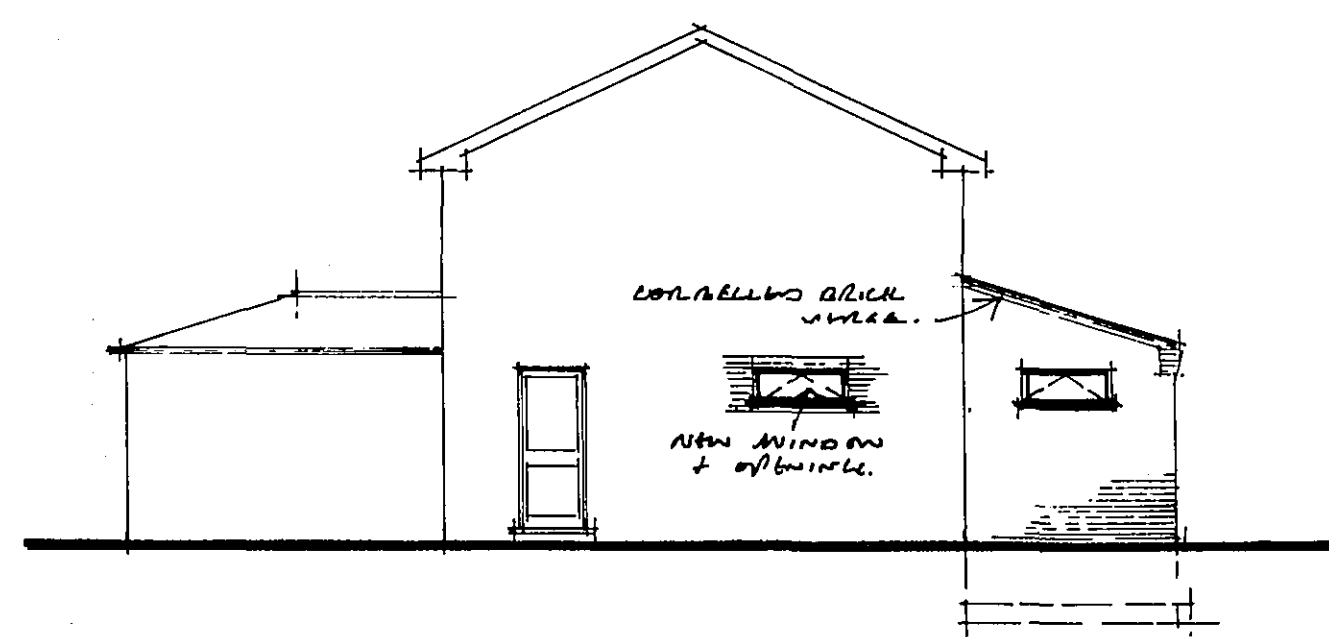



• WEST ELEVATION AS PROPOSED •



• FRONT ELEVATION (SOUTH) AS PROPOSED.

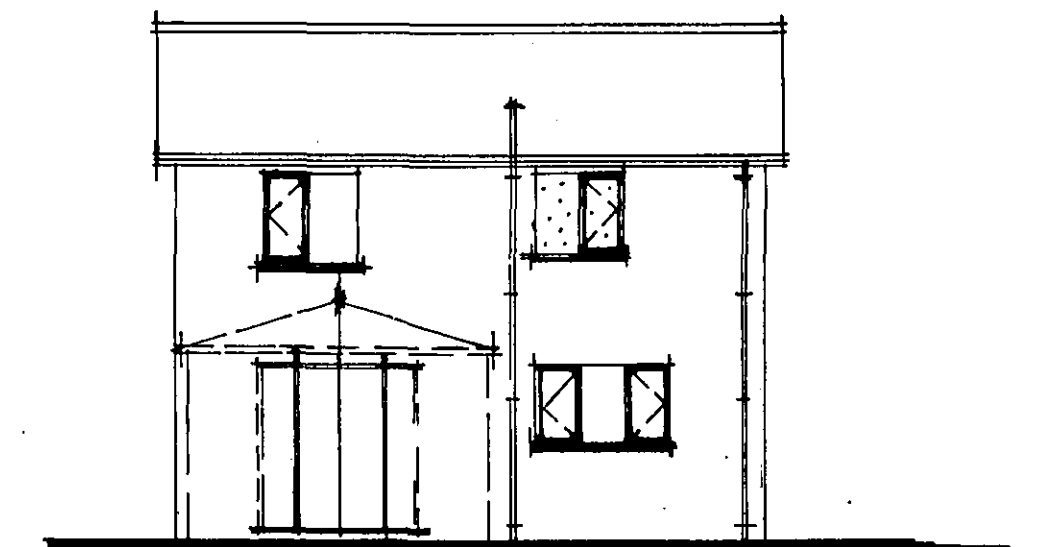

- REAR ELEVATION (NORTH) UNCHANGED.

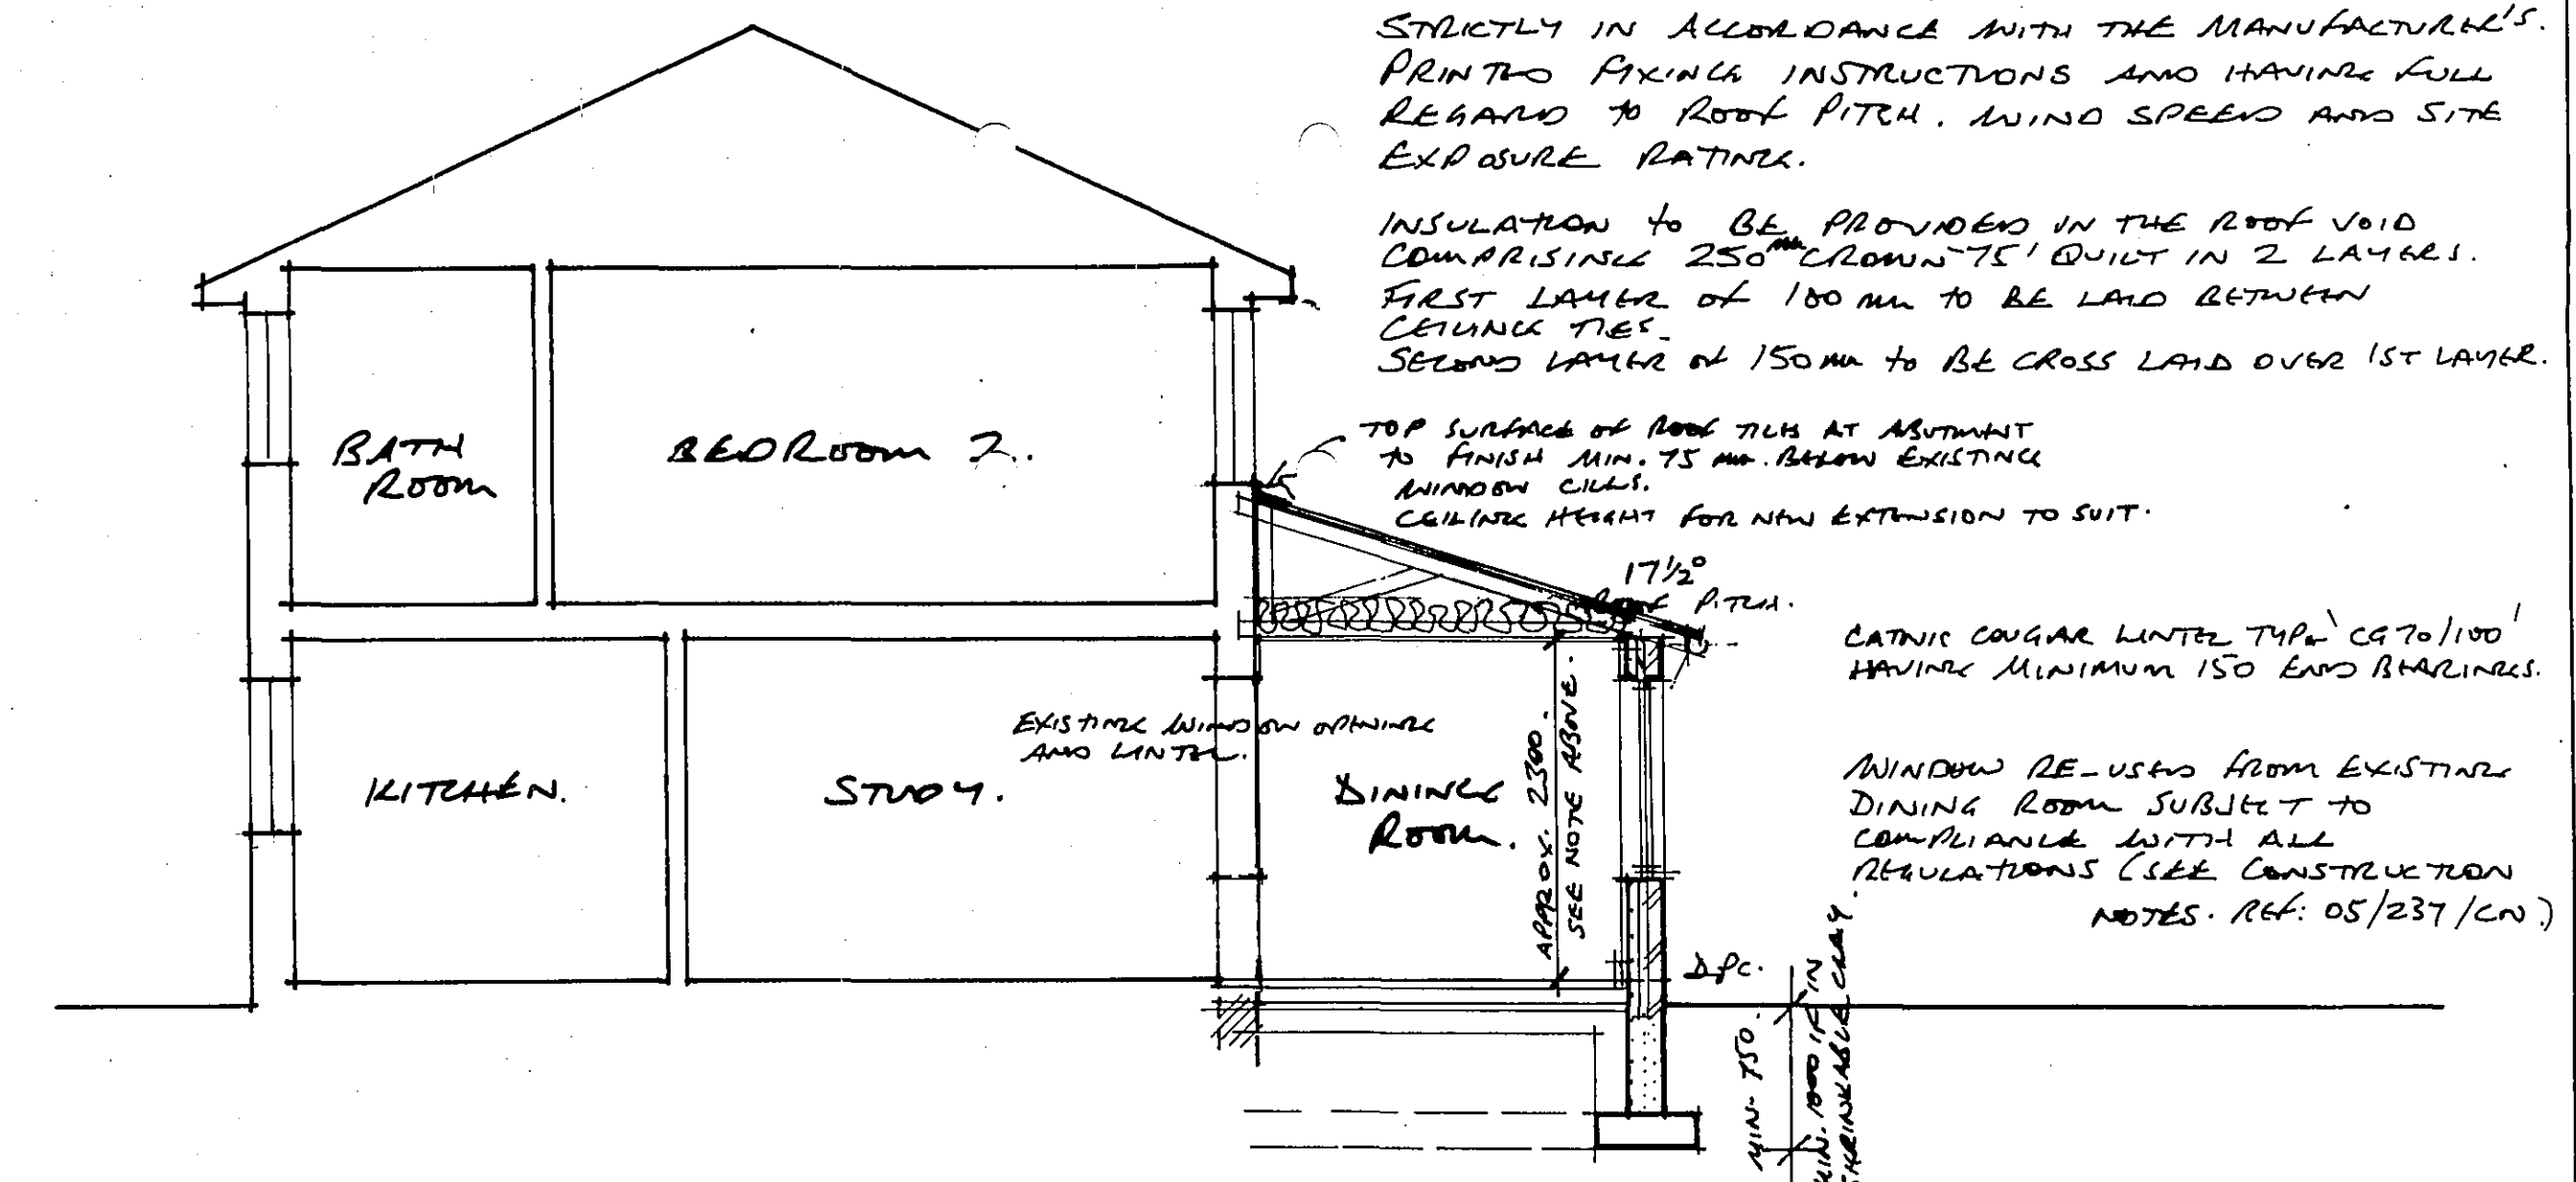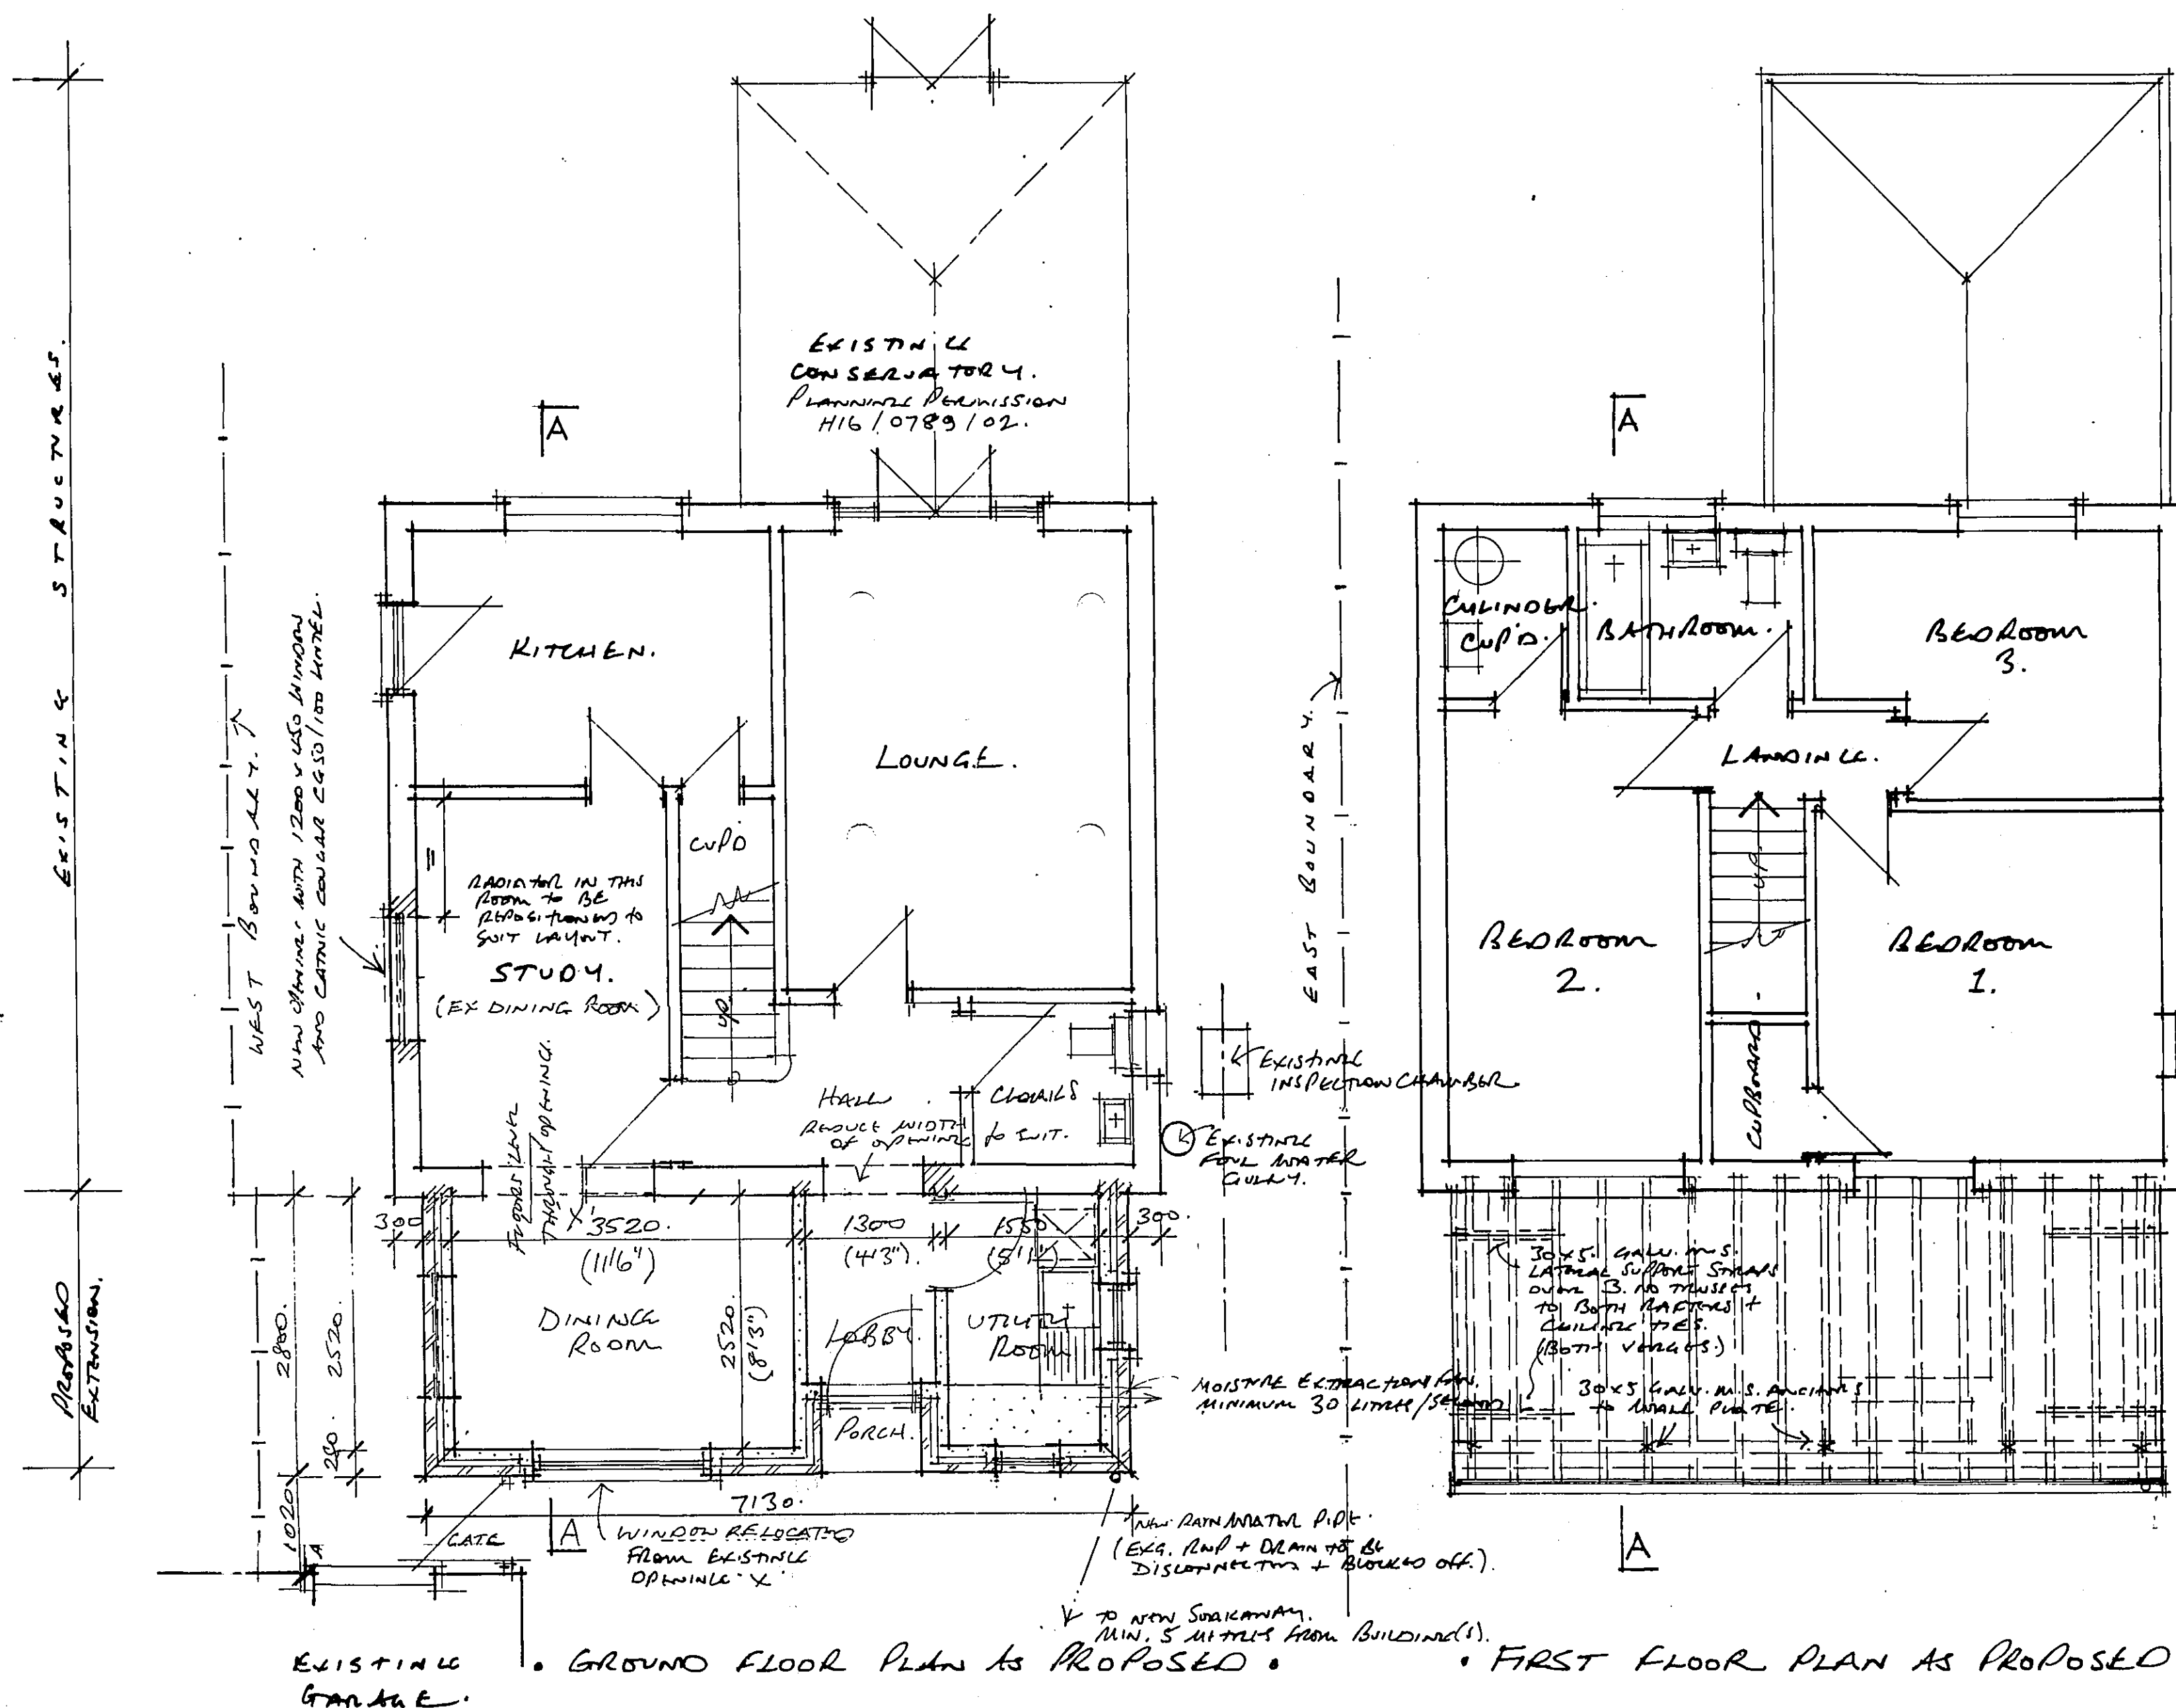

• SECTION A-A •

NOTE : — FOR ALL STRUCTURAL DETAILS / MATERIALS TO BE USED, ETC..
THIS DRAWING MUST BE READ IN CONJUNCTION WITH
THE ASSOCIATED CONSTRUCTION NOTES SHEET 05/237/CN.

PROPOSED SINGLE STOREY EXTENSION TO HOUSE. • 14. SAXON CLOSE • SPALDING Lincs. LON. MR S. ABRAMS & MISS J. A. WILLOUGHBY •

• DRAWING NO. 05/237/03^A • SCALES. PLANS. SECTION + FRONT ELEVATION 1:50 • OTHER ELEVATIONS 1:100 • MAY 2005.

REVISIONS. A. ENG RETURNS INCREASED TO 300 mm. LENGTH OF EXTENSION REDUCED TO 7130 mm. Rev. 27.09.2005.

R.N. COLLINS M.B.I.T. ARCHITECTURAL TECHNOLOGIST.
9. GALWAY CLOSE. SPALDING. LINCS. PE11 3FL
TELEPHONE / FAX. (01775) 723836. RNC