



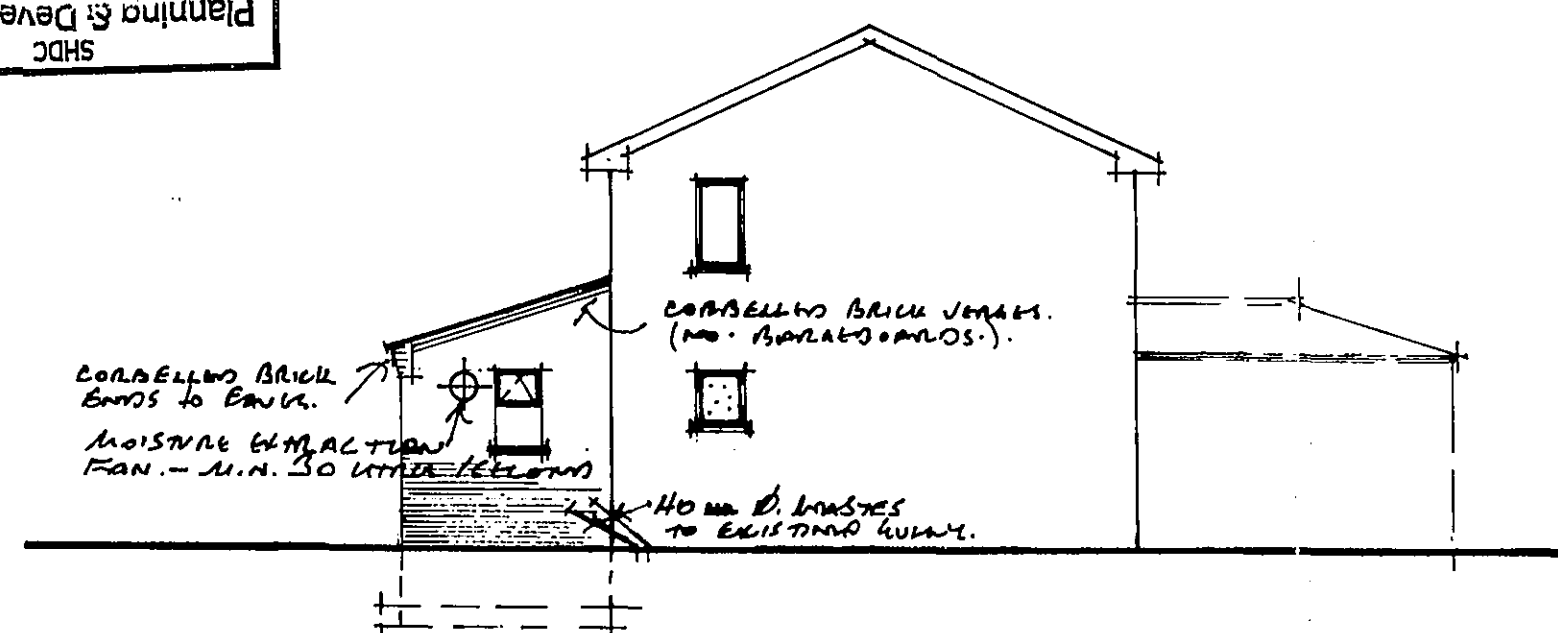


1. EAST ELEVATION AS PROPOSED.

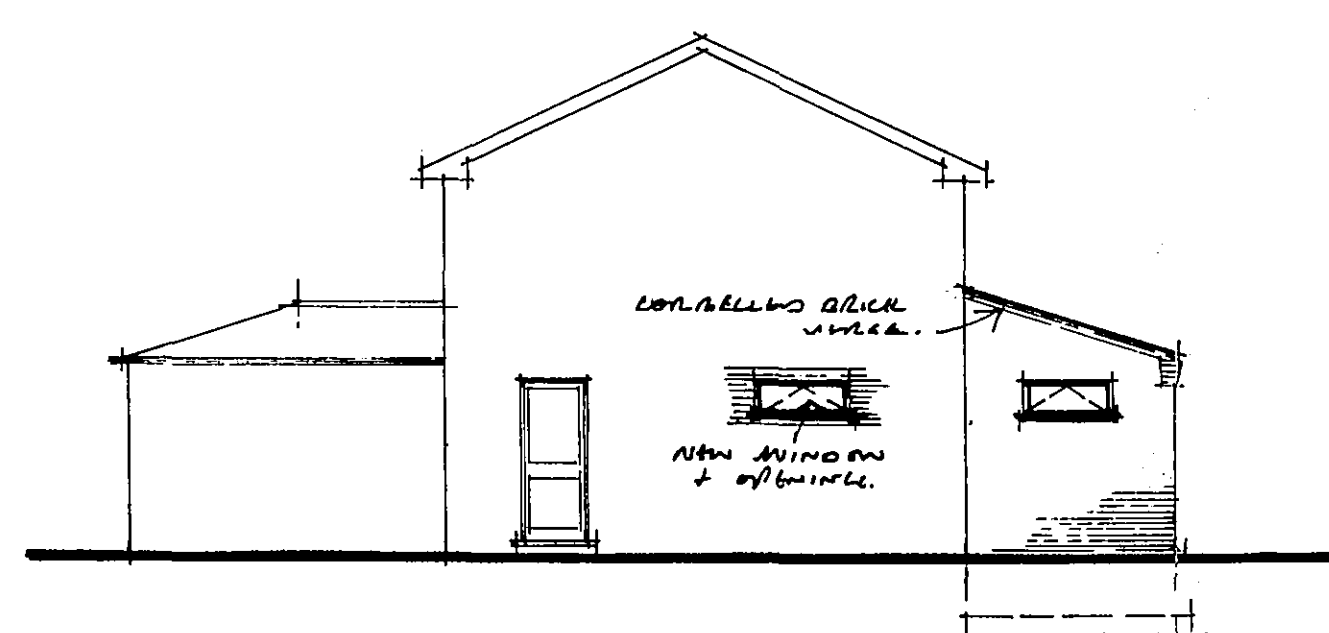



• WEST ELEVATION AS PROPOSED •



- FRONT ELEVATION (SOUTH) AS PROPOSED.

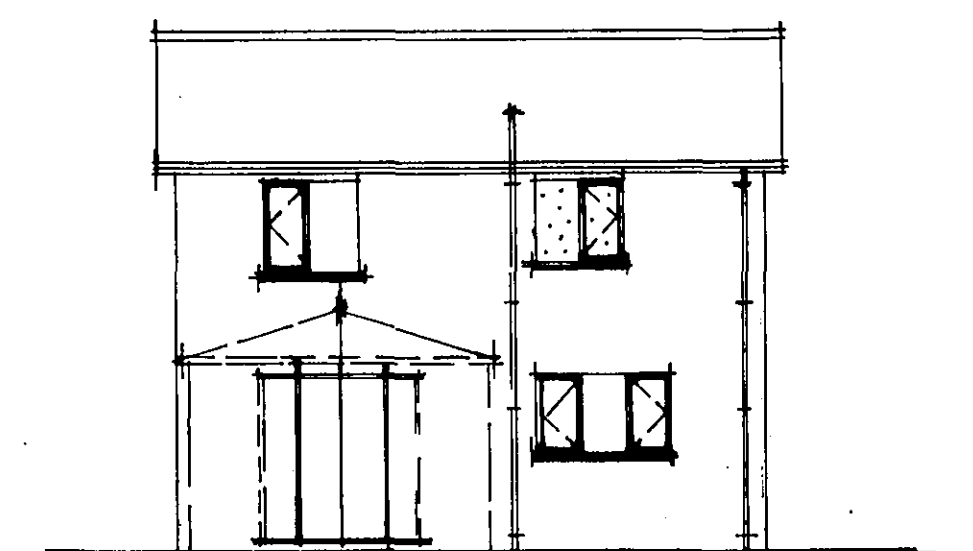

- REAR ELEVATION (NORTH) UNCHANGED.

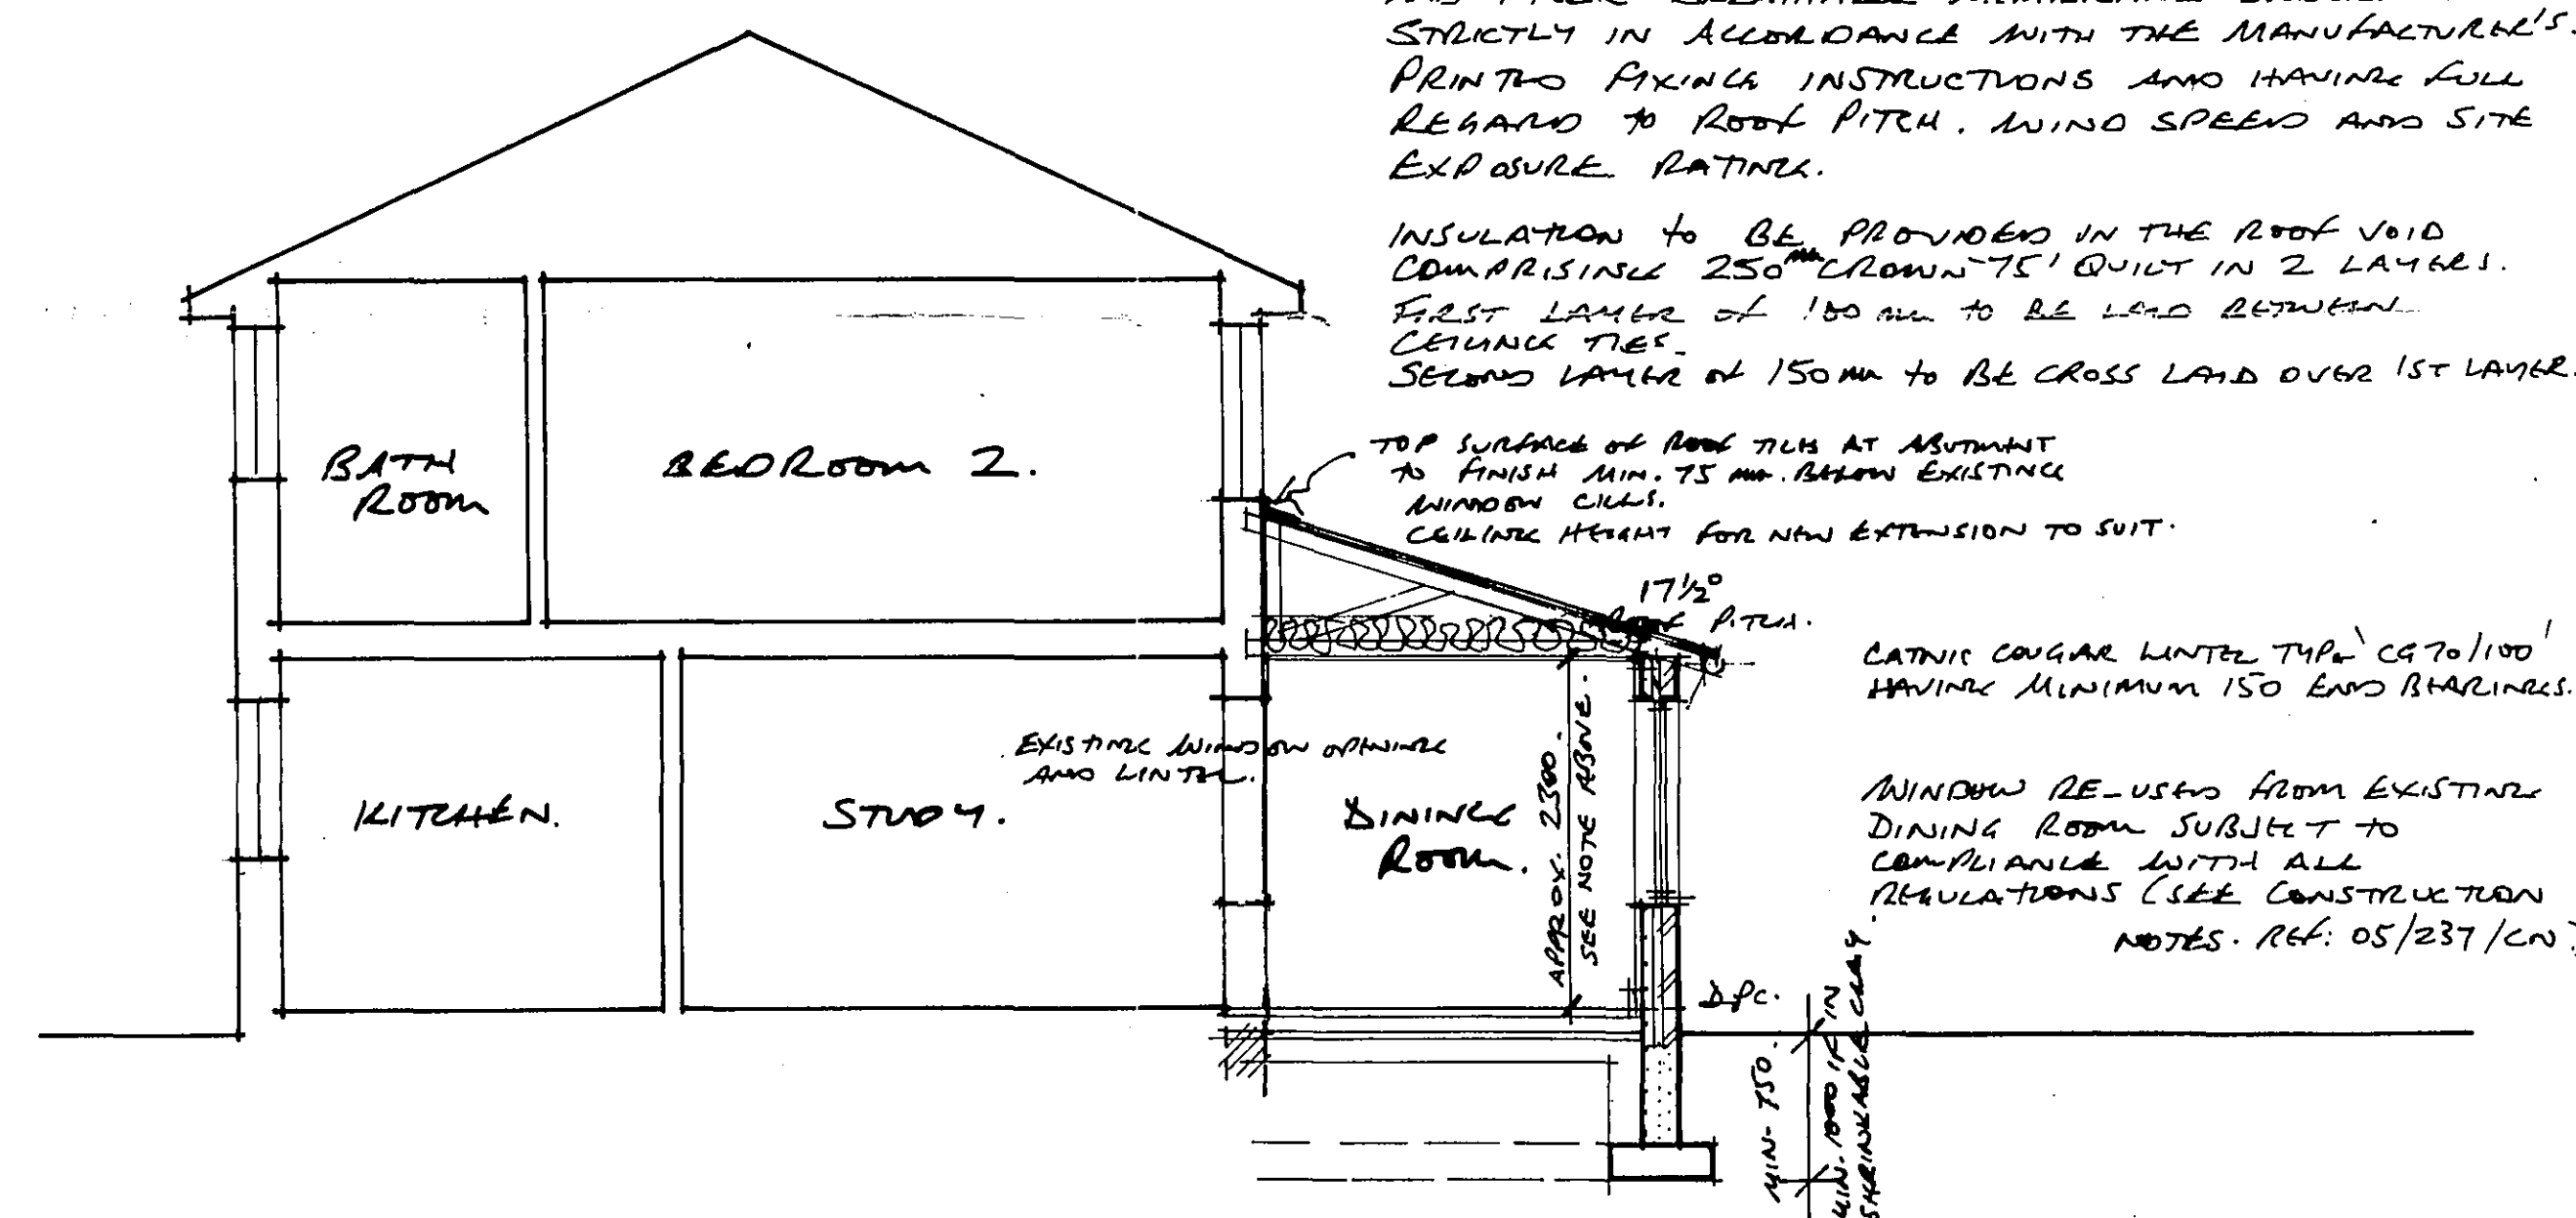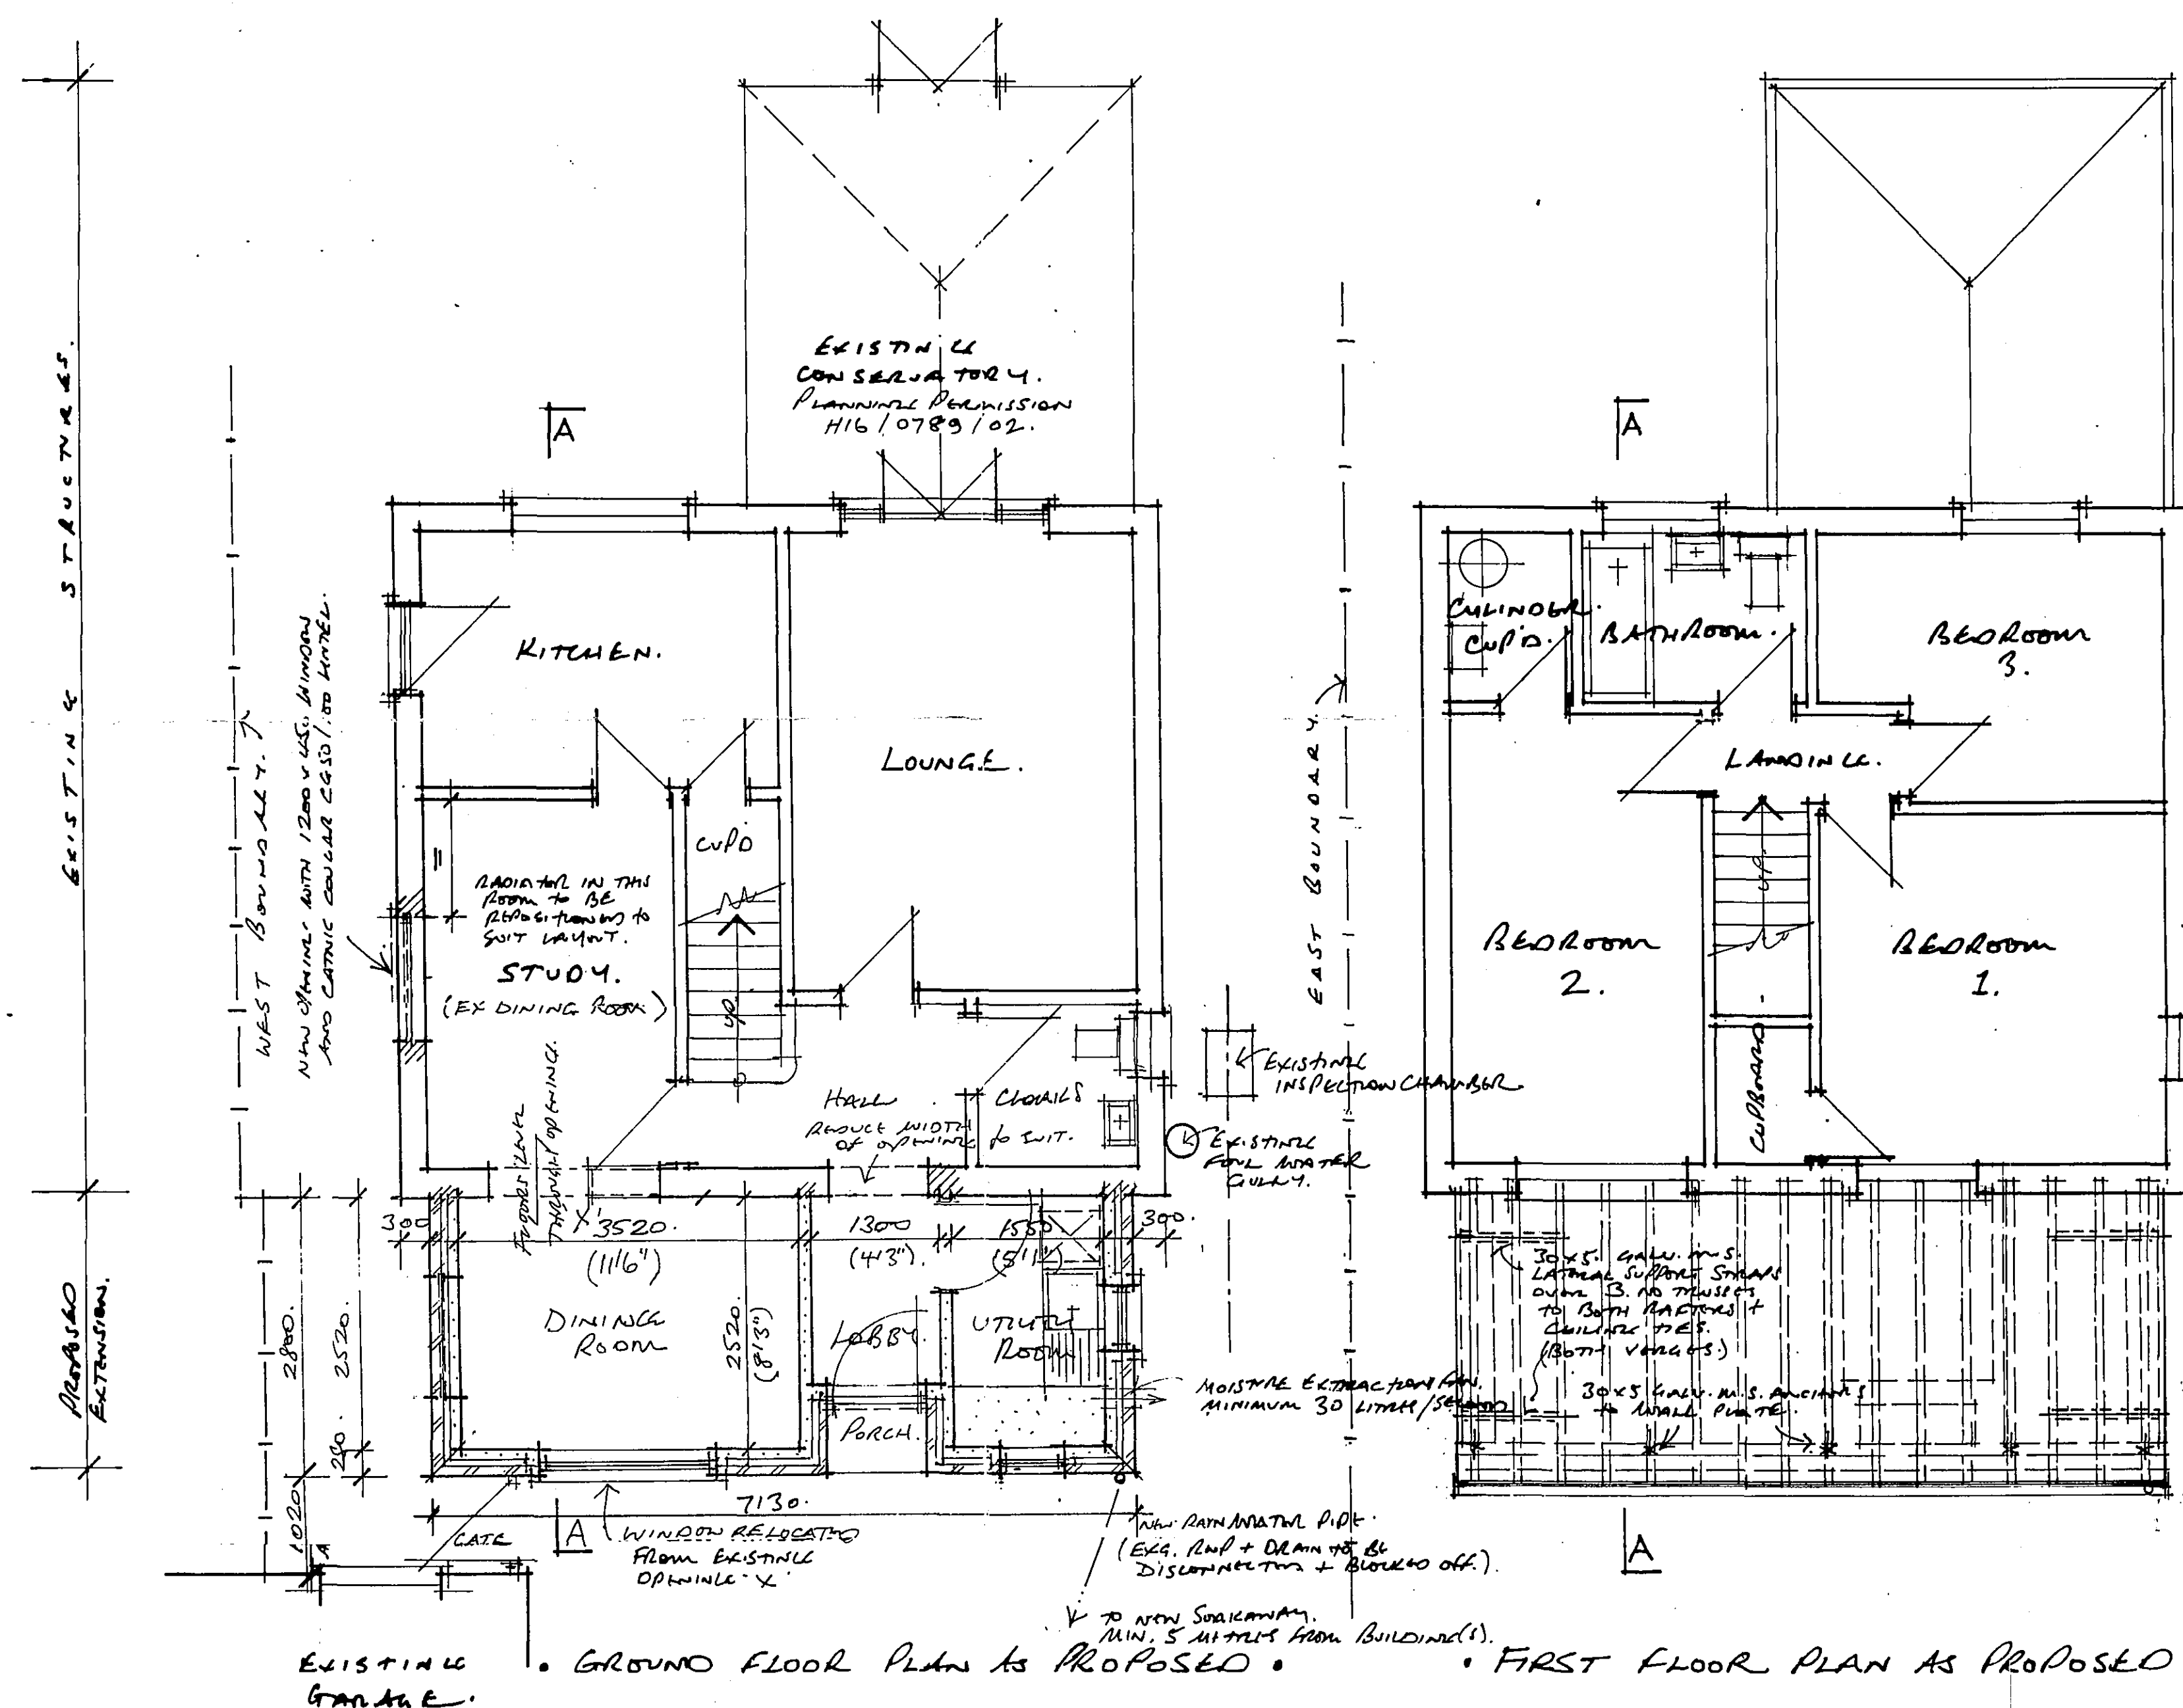

• SECTION A-A •

NOTE : — FOR ALL STRUCTURAL DETAILS / MATERIALS TO BE USED, ETC..
THIS DRAWING MUST BE READ IN CONJUNCTION WITH
THE ASSOCIATED CONSTRUCTION NOTES SHEET 05/237/CN

• PROPOSED SINGLE STOREY EXTENSION TO HOUSE. • 14, SAXON CLOSE • SPALDING Lincs. LOV. MR S. ABRAMS & MISS J. A. WILLOUGHBY •

• DRAWING NO. 05/237/03A " SCALES. PLANS, SECTION + FRONT ELEVATION 1:50 . OTHER ELEVATIONS 1:100 . MAY 2005.

REVISIONS. A. ENG. RETURNS INCREASED TO 300 MM. LENGTH OF EXTENSION REDUCED TO 7.130 MM. Rev. 27.09.2005.

R.N. COLLINS M.B.I.T. AVIATIONTECHNICAL TECHNOLOGIST.
9. GALWAY CLOSE. SPAINING. LINES. VELL 3 FL
TELEPHONE / FAX. (01775) 723836. RNT

DETERMINED
PLAN