





W S WEST

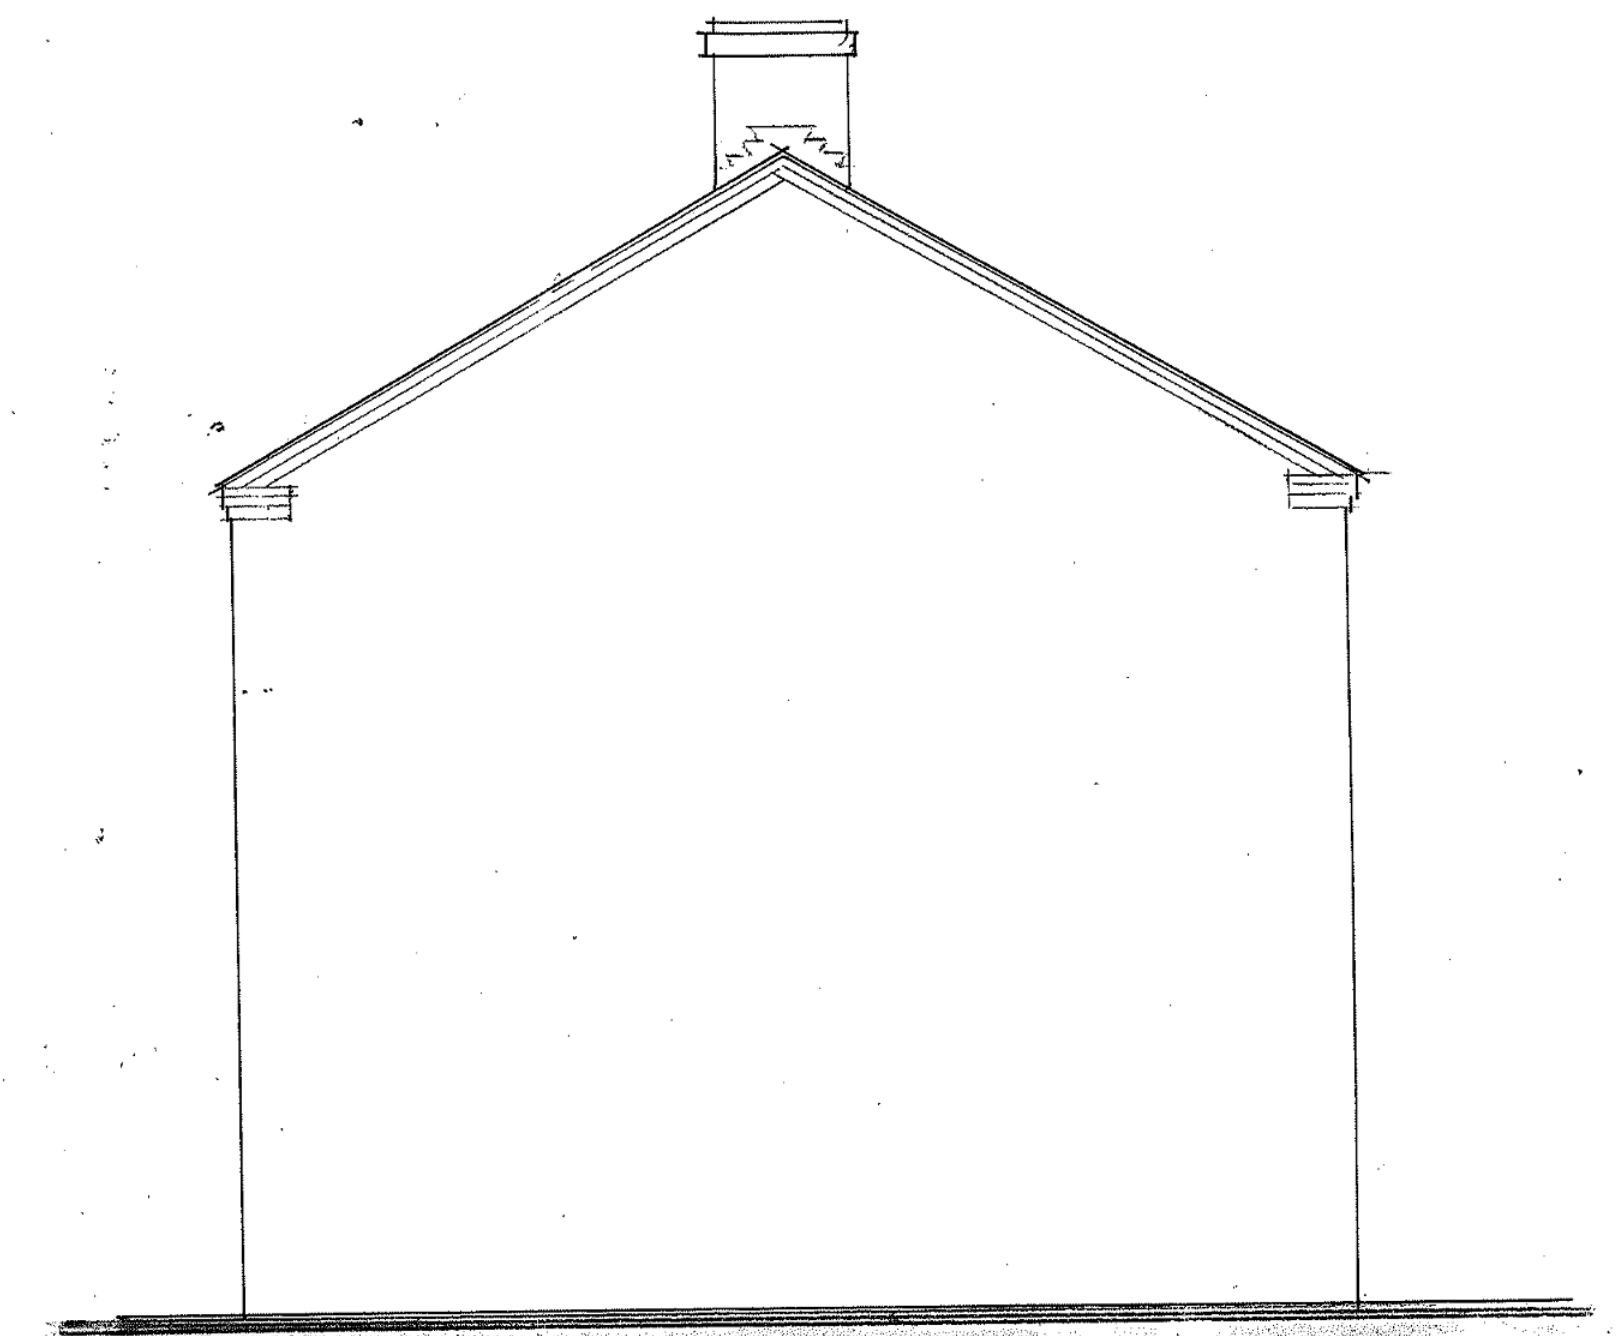


N N WEST

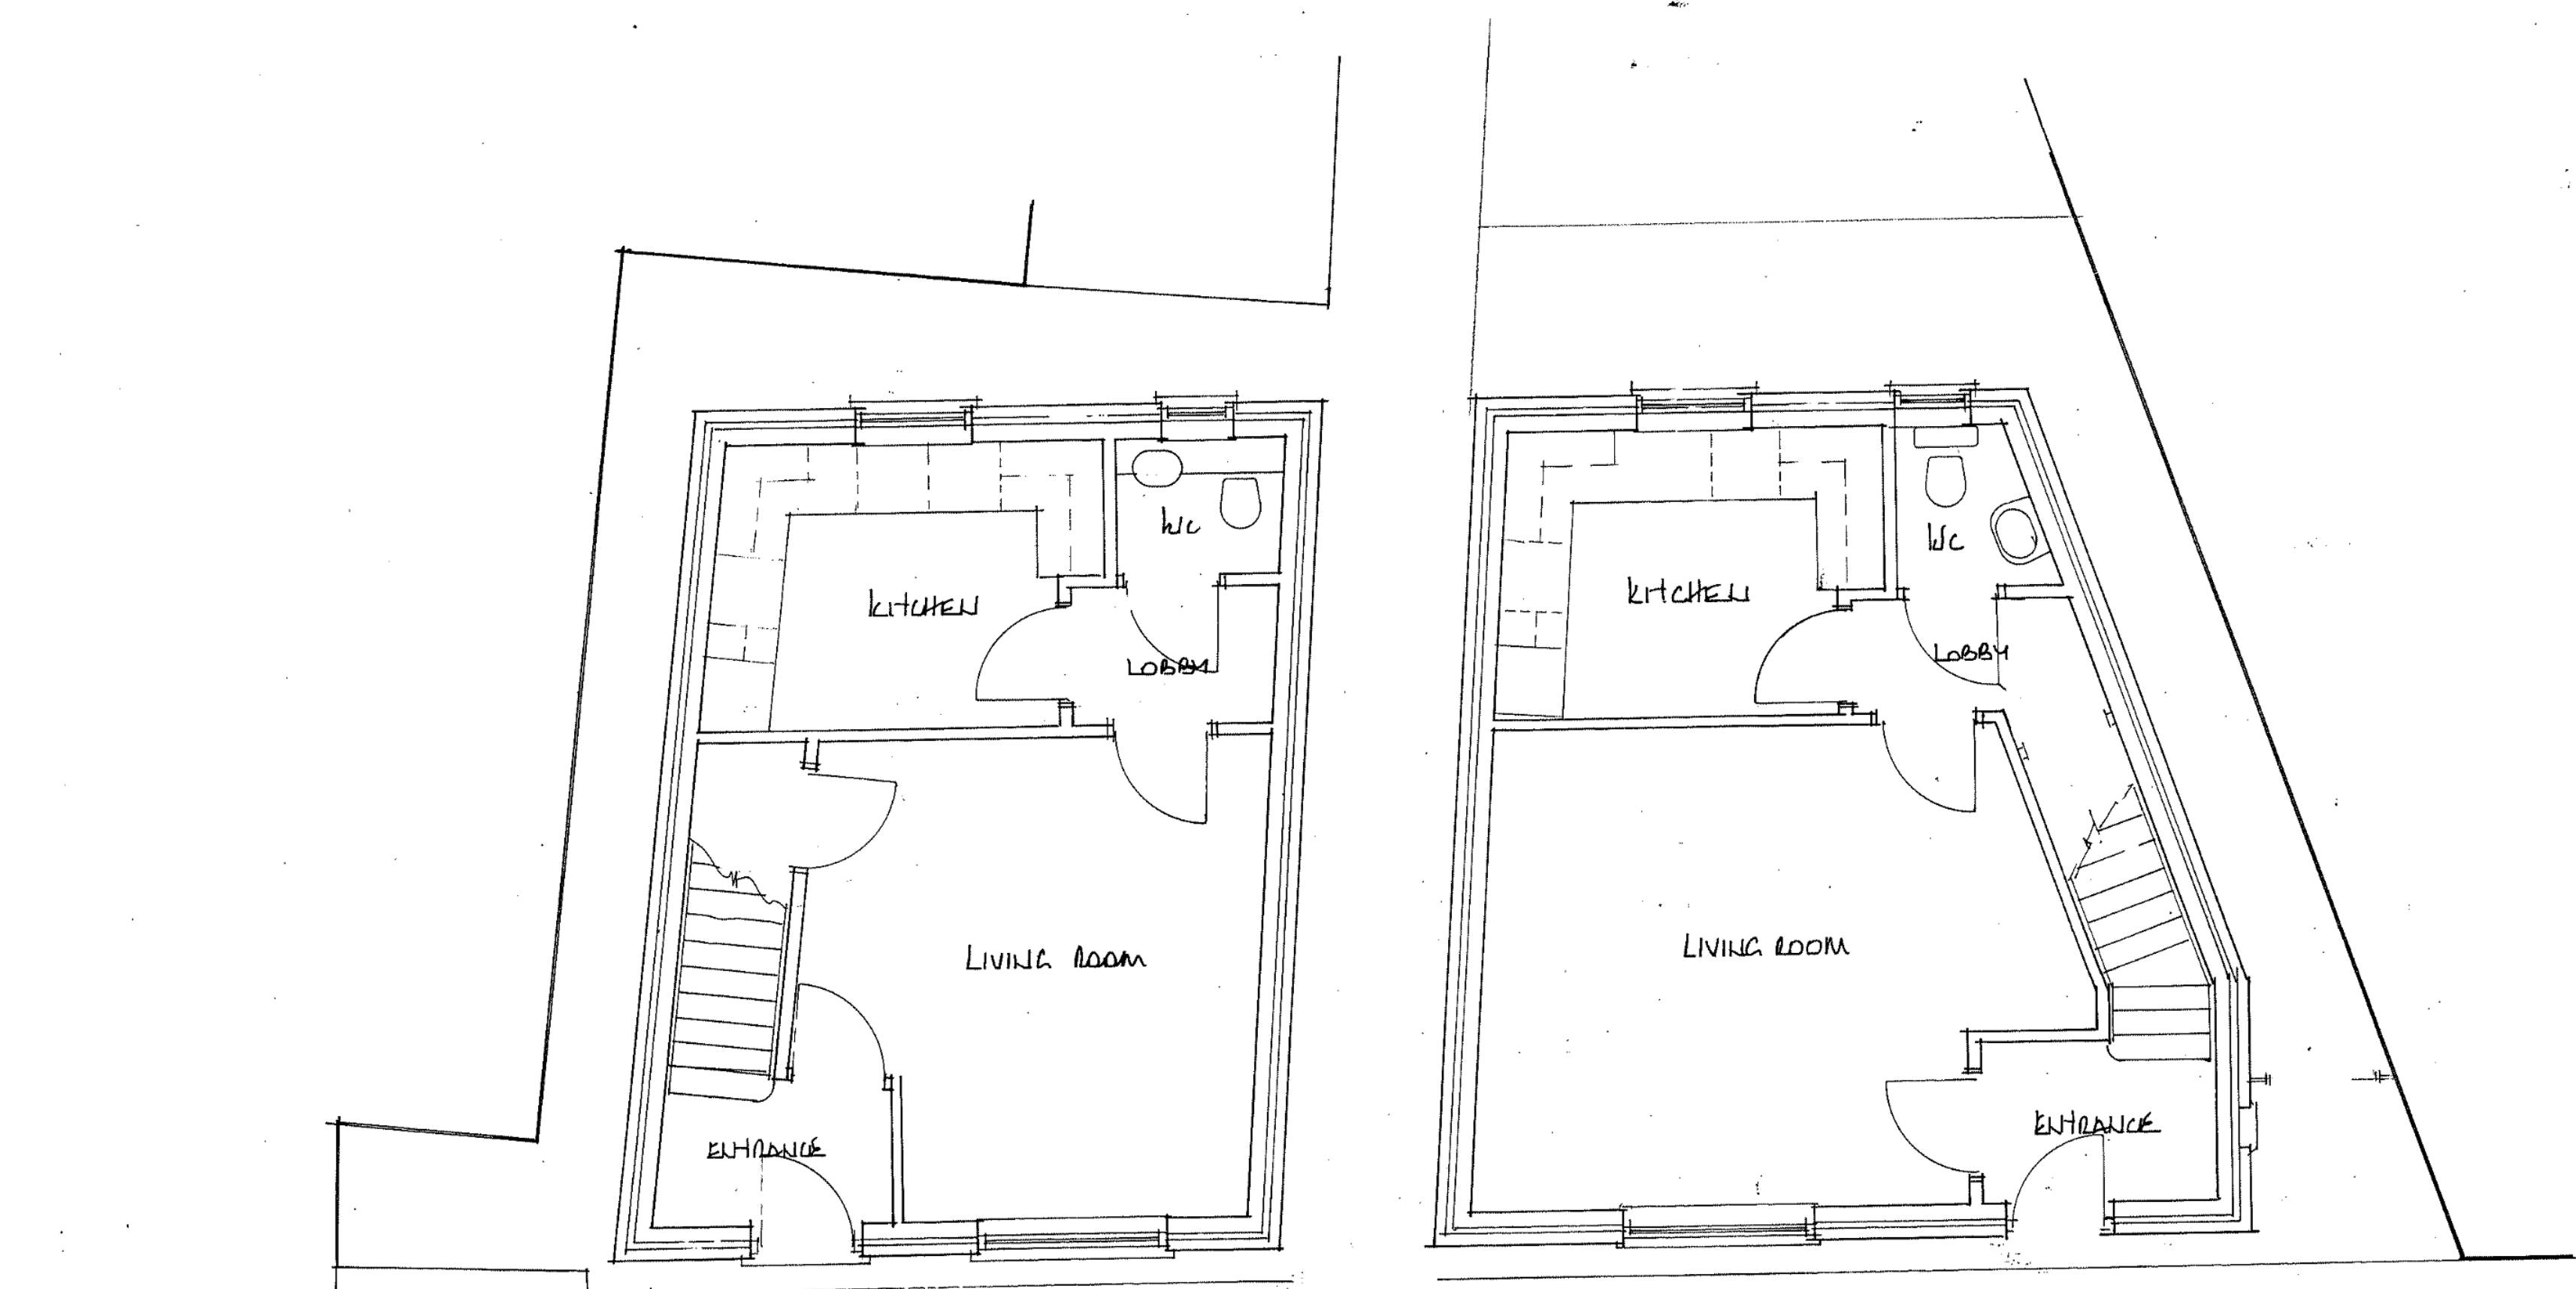

Public Footpath

VICTORIA STREET

GROUND FLOOR PLAN

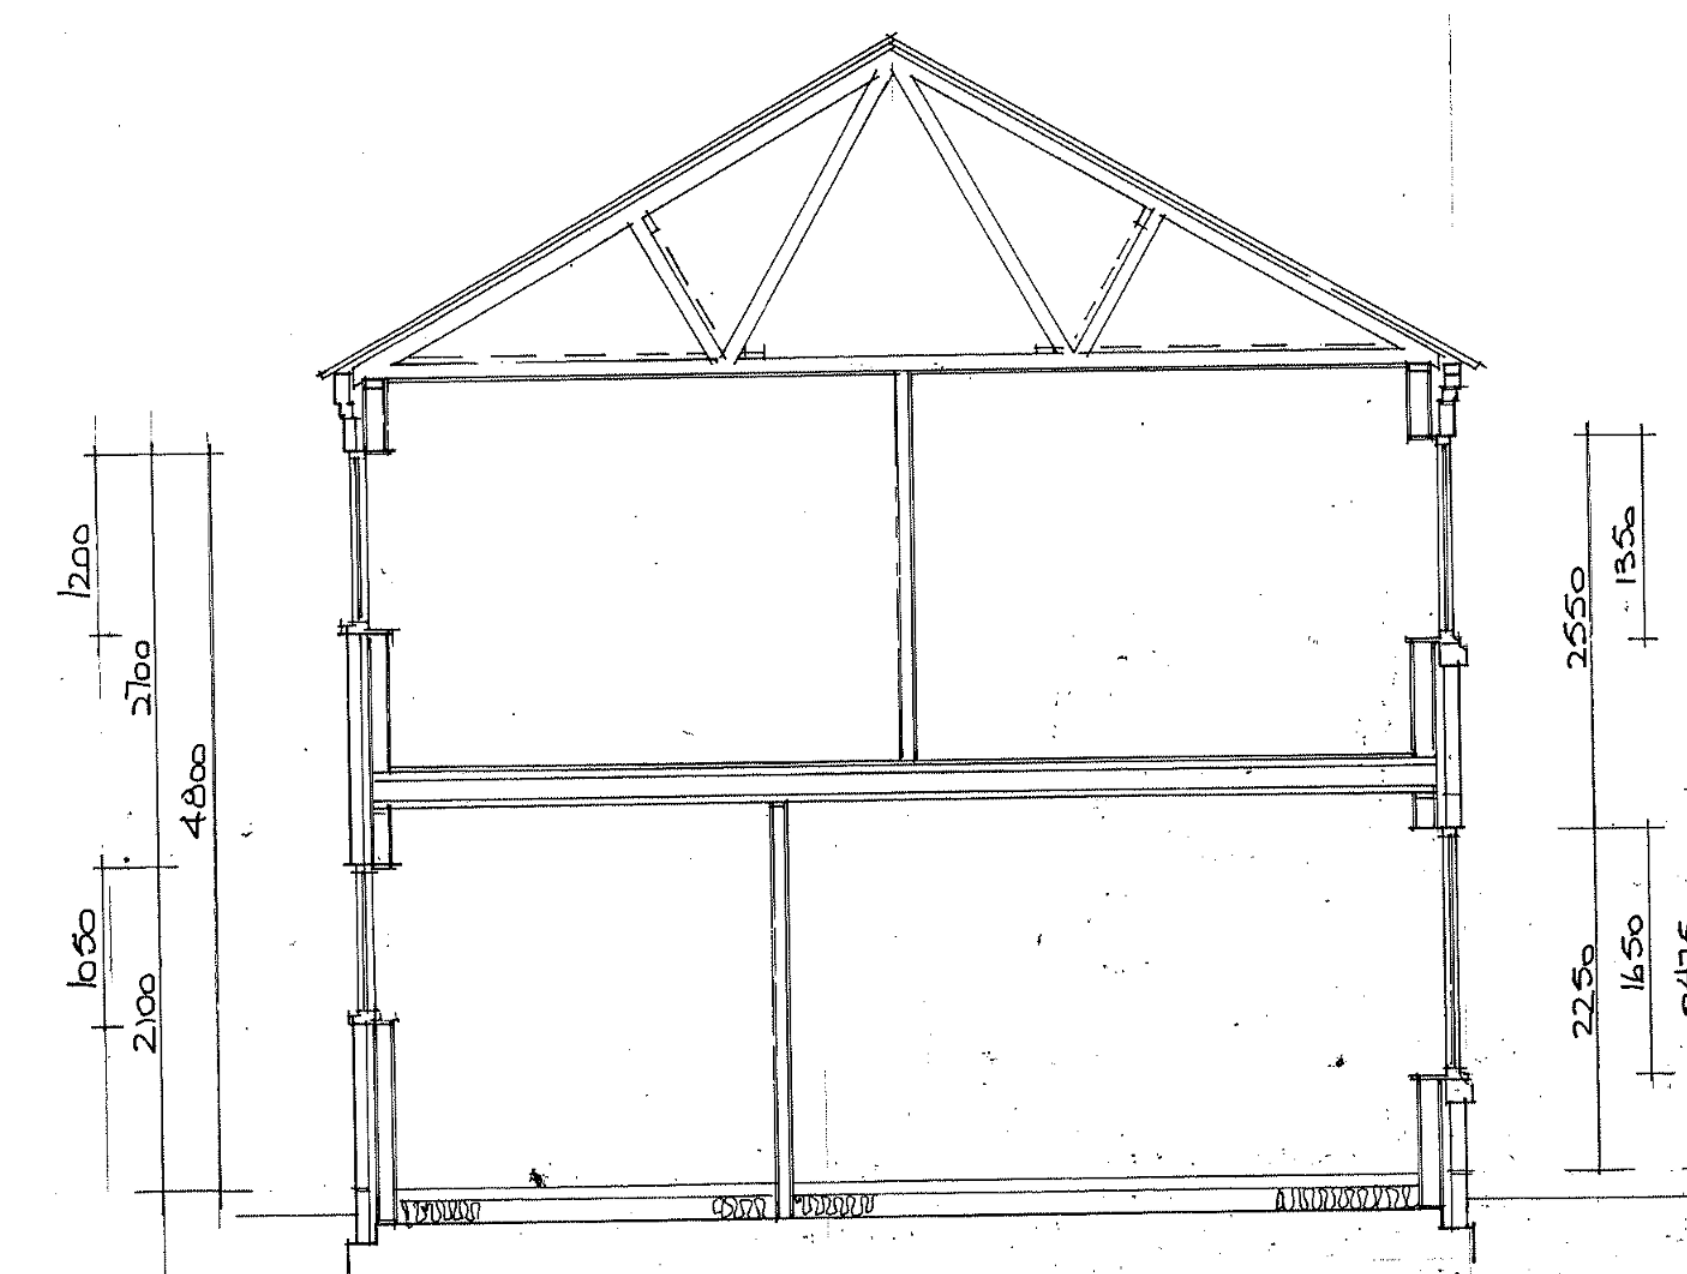

SECTION

Cley
Developments
Ltd

"Willow Lodge", Horseshoe Road,
Spalding, Lincs
PE11 3JA

Tel/fax :- 01775 767968
Mobile tel. no :- 07710 815044

Project
RESIDENTIAL DEVELOPMENT
AT LAND ADJ LIBRARY
VICTORIA STREET
SPALDING

Drawing Title
GROUND FLOOR PLAN
& ELEVATIONS

Scale
1:50

Date
Dec '21

Drawn
A.

Drawing No.

VS-21/01