




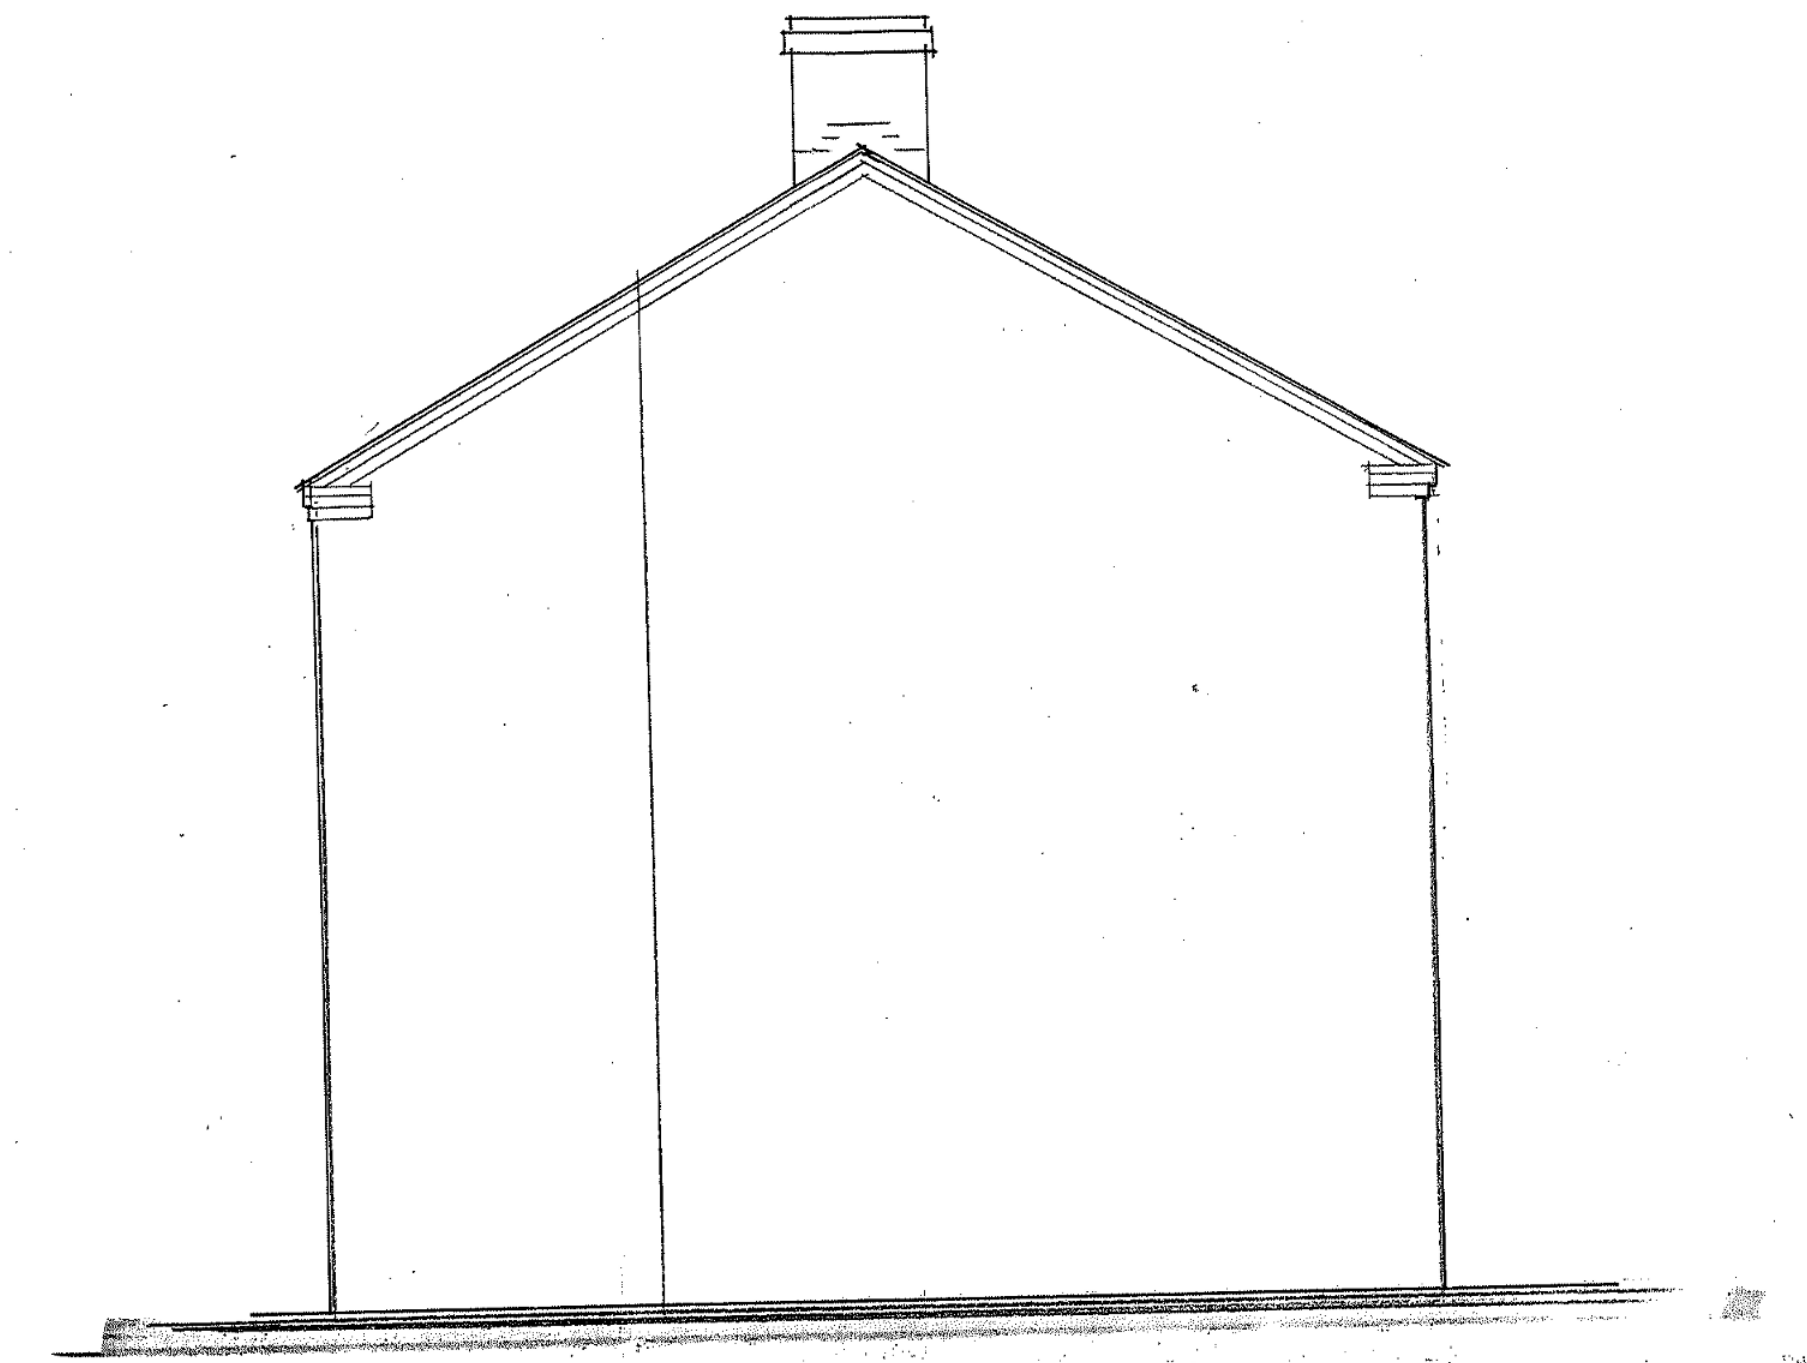

E N EAST

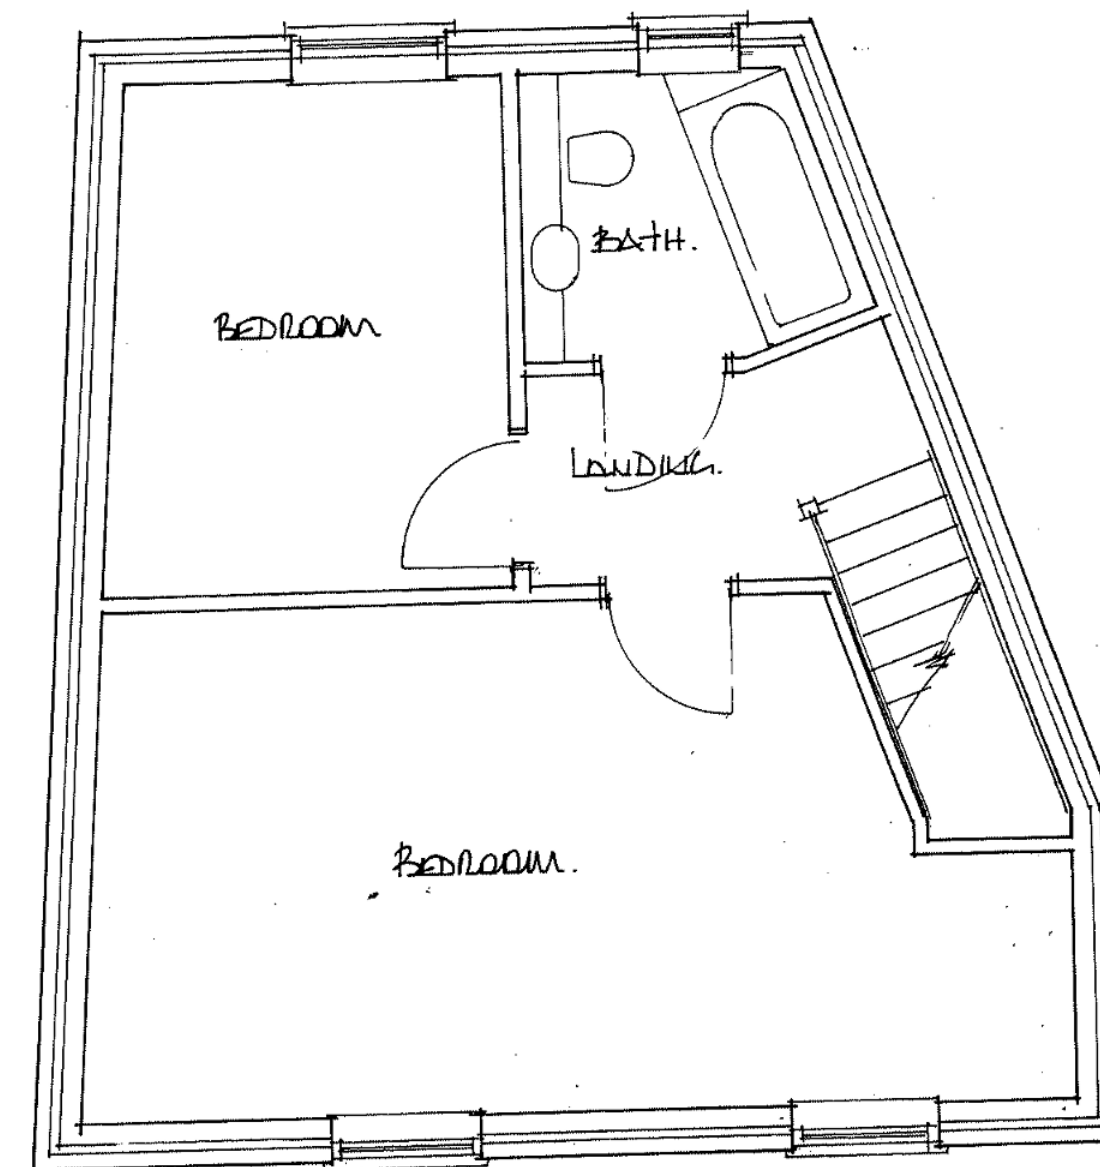

S S EAST

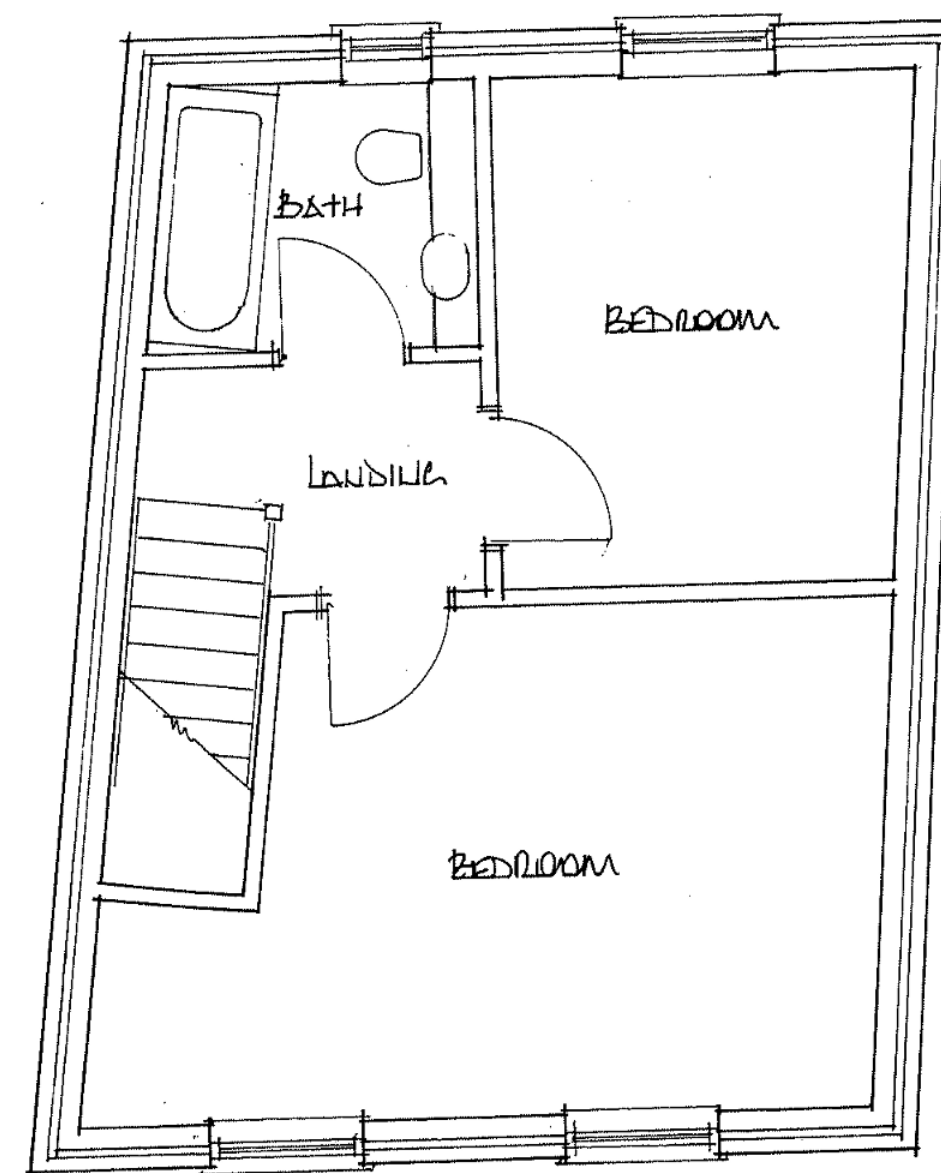

FIRST FLOOR PLAN

Cley
Developments
Ltd

"Willow Lodge", Horseshoe Road
Spalding, Lincs.
PE11 3JA

Tel: 01775 767968
Mobile tel. no. 07710 815044

Project
RESIDENTIAL DEVELOPMENT
AT LAND ADJ LINDSEY
VICTORIA STREET
SPALDING

Drawing Title
FIRST FLOOR PLAN
& ELEVATIONS

Scale
1:50

Date
Dec 21

Drawn
AL

Drawing No.

VS-21/02