



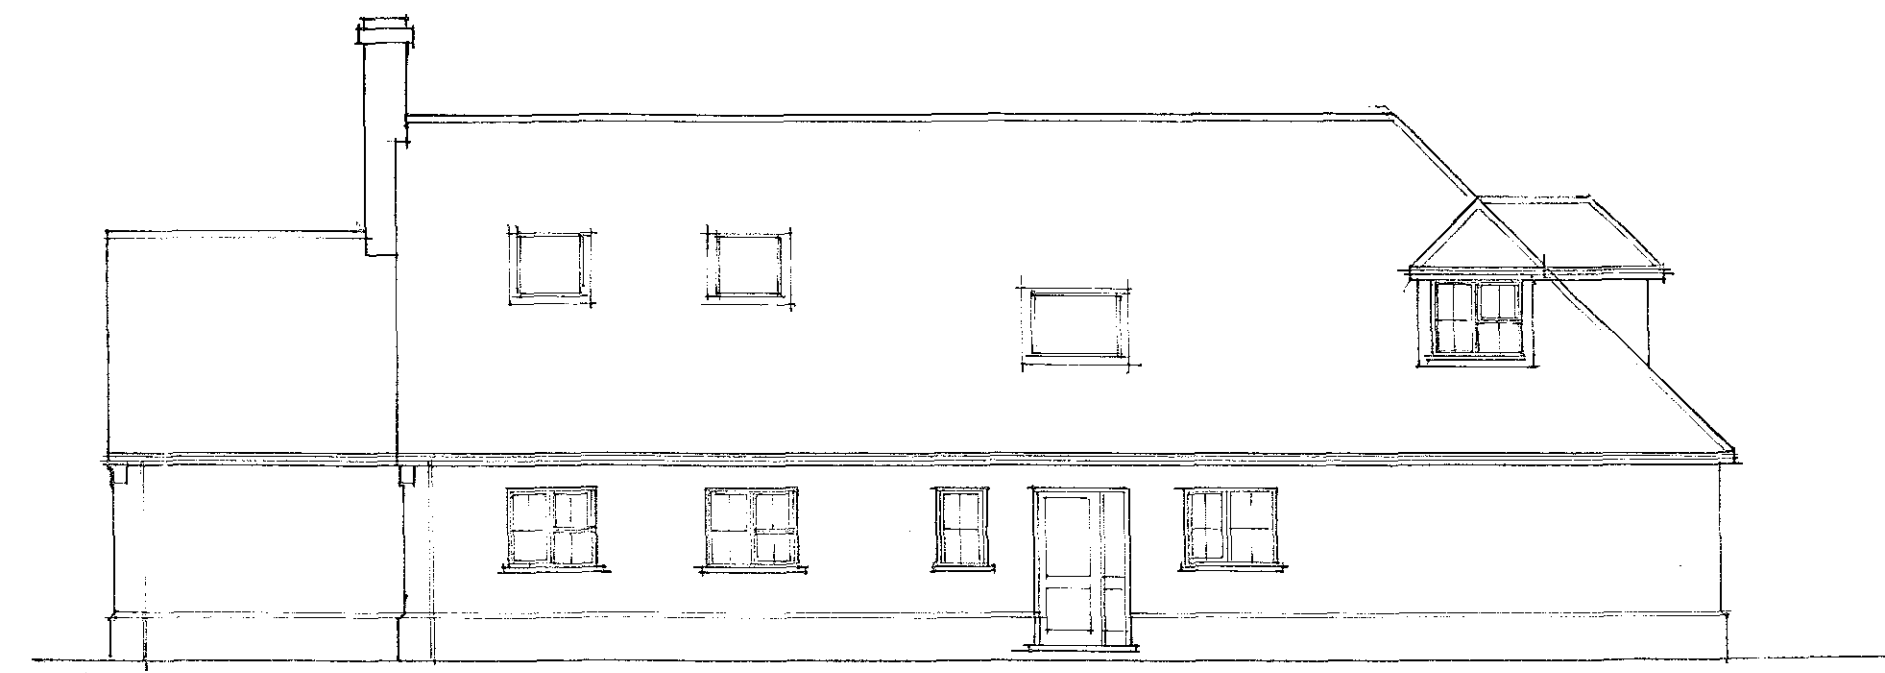

south



east


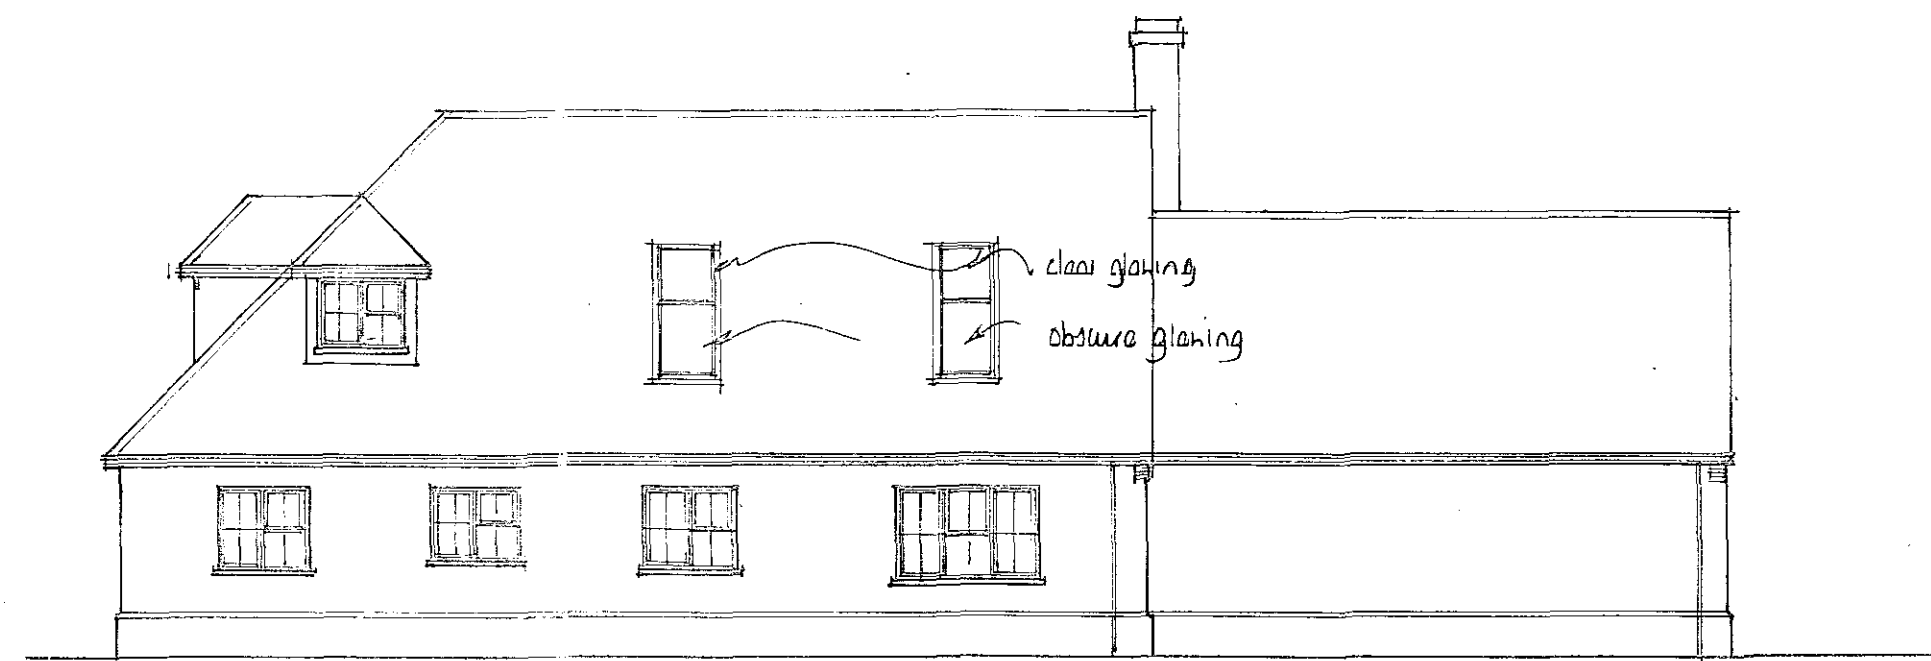


north



west

ash tree

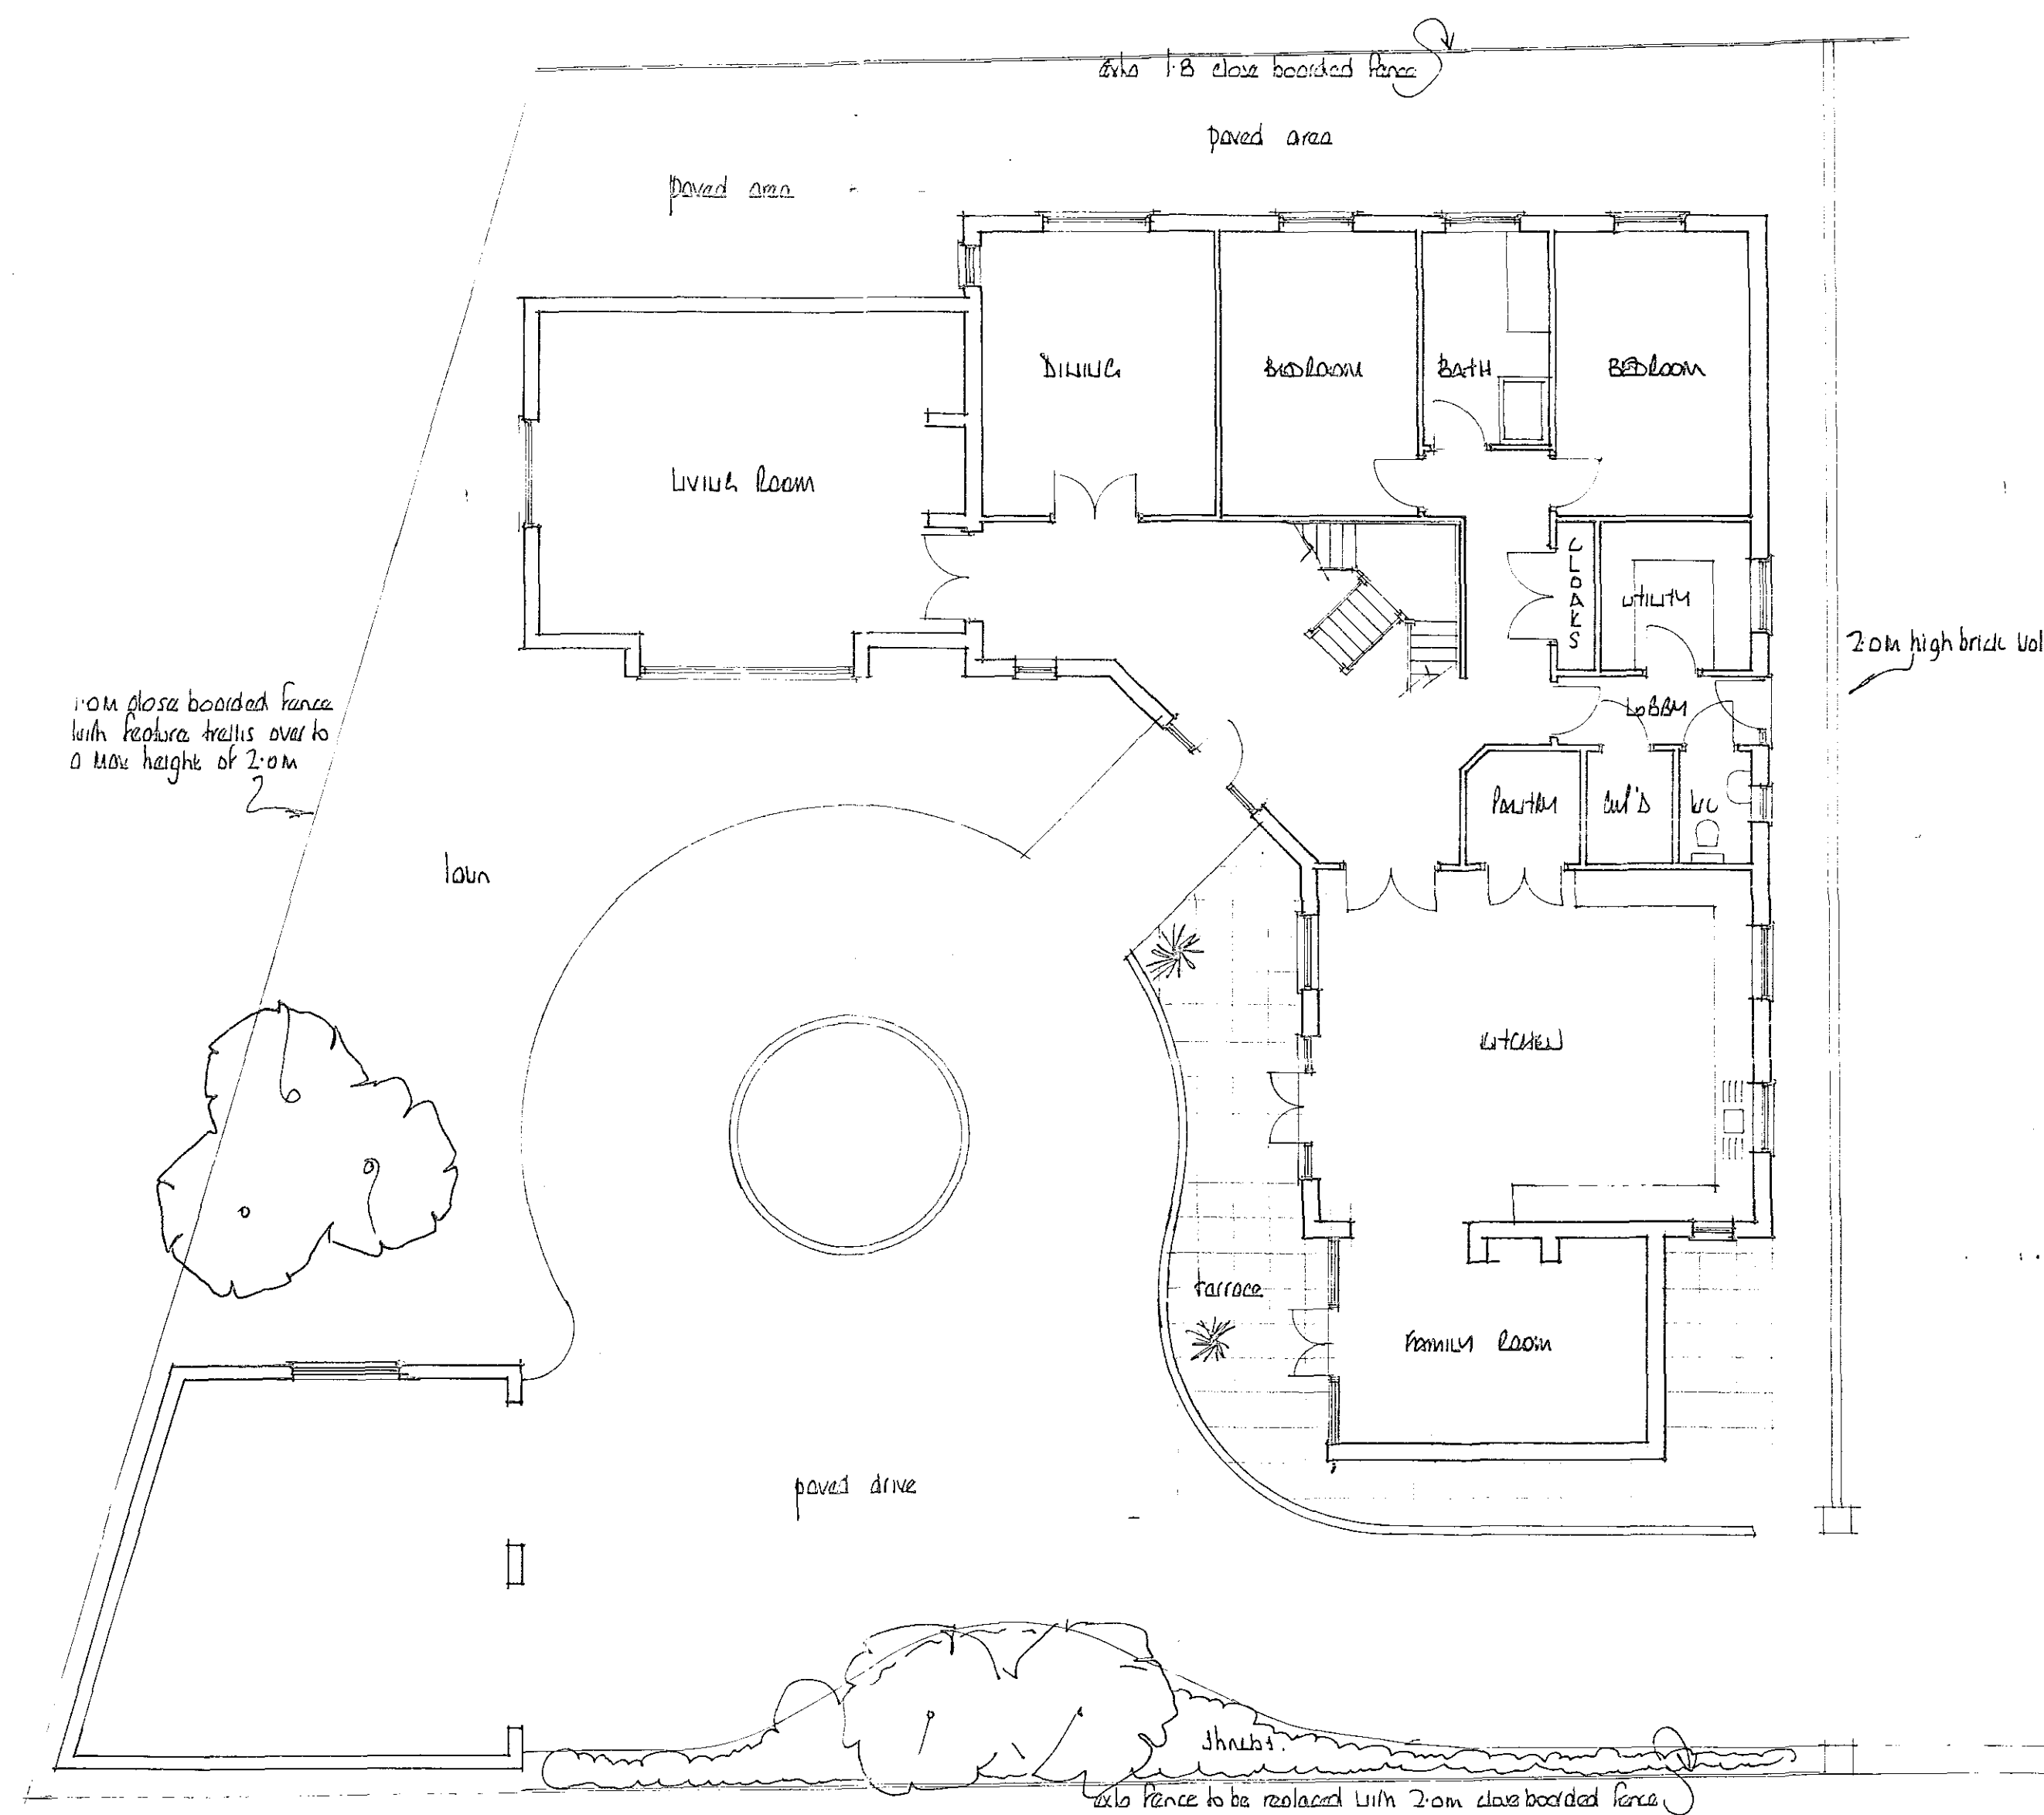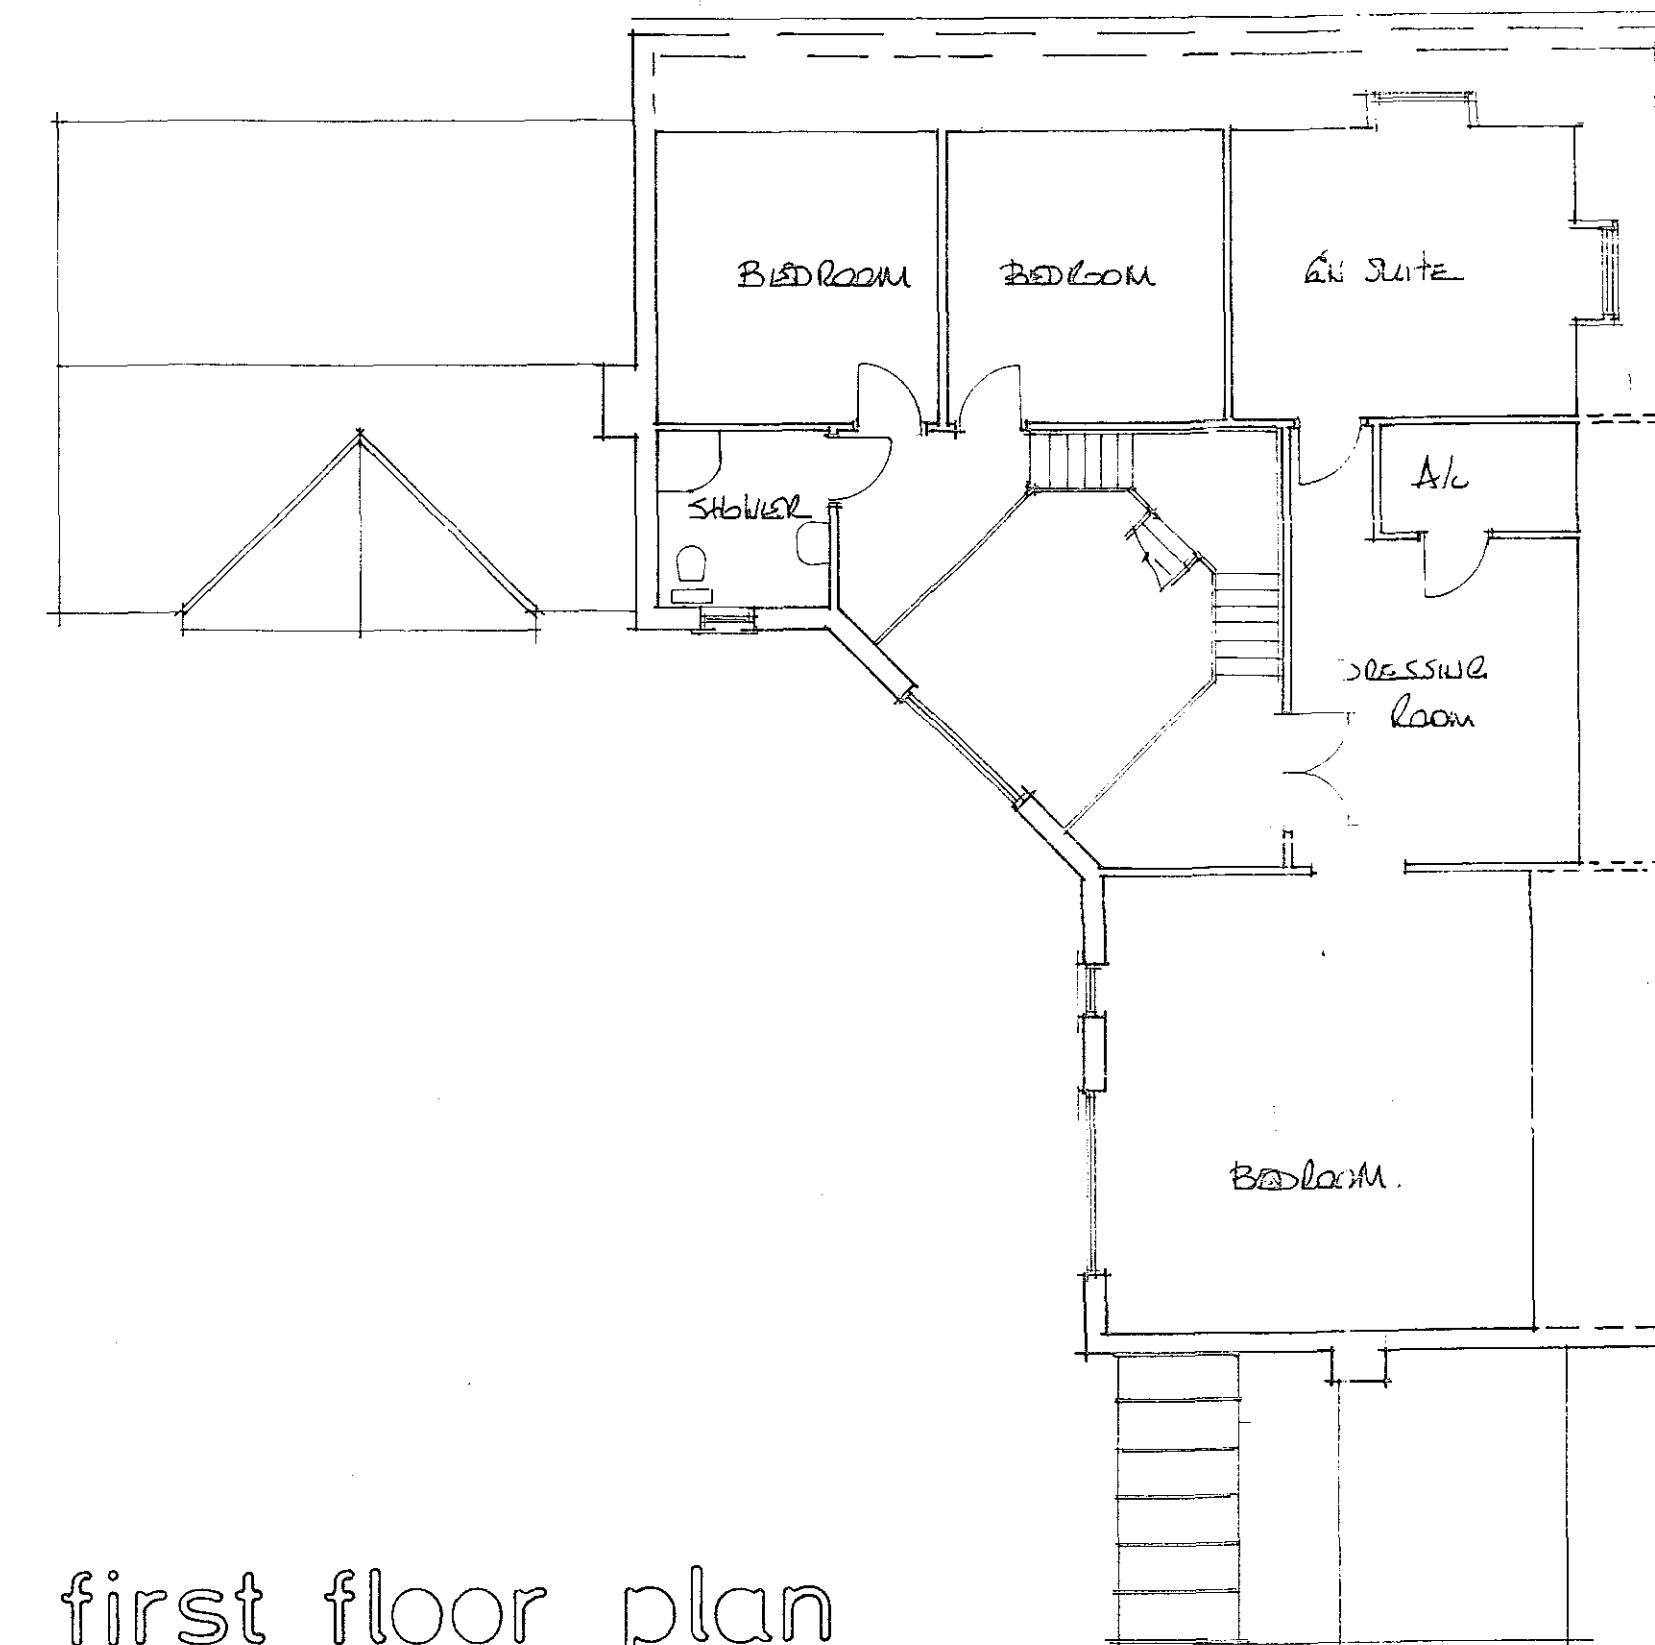

first floor plan

Rev A. Covers to south, west elevations lowered.
16/02/04 JH

EAST MIDLANDS DESIGN ASSOC.

Architectural Consultants

Willow Lodge
Horseshoe Road
Spalding
Lincoln
PE11 3JA

Tel/fax :- 01775 767968
E-mail :- willowlodge@zoom.co.uk
Mobile phone :- 07710 015077

Client

MR R & MRS E WELLS

Project

100 POSES BUILDING AT
PLOT 2 MEDICA LODGE
PILCHBECK ROAD
SPALDING Lincs

Drawing

PLANS & ELEVATIONS

DEVELOPED
PLAN

11 MAR 2004
Rev 1.0

Scale
1:100

Date
Feb 04

Drawn
A

Dwg. No.

RH/02

Rev.

A