



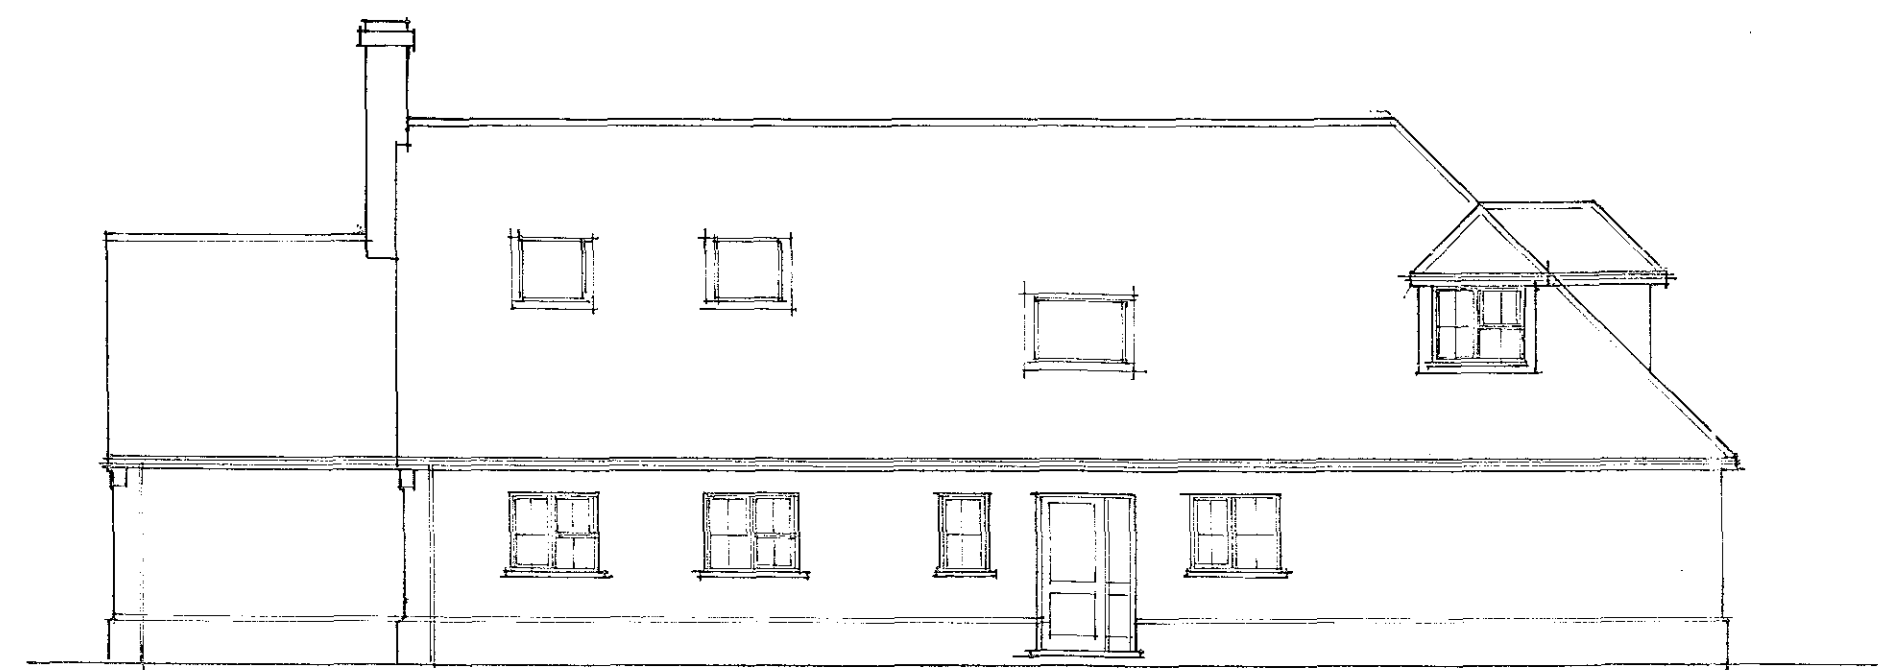

south

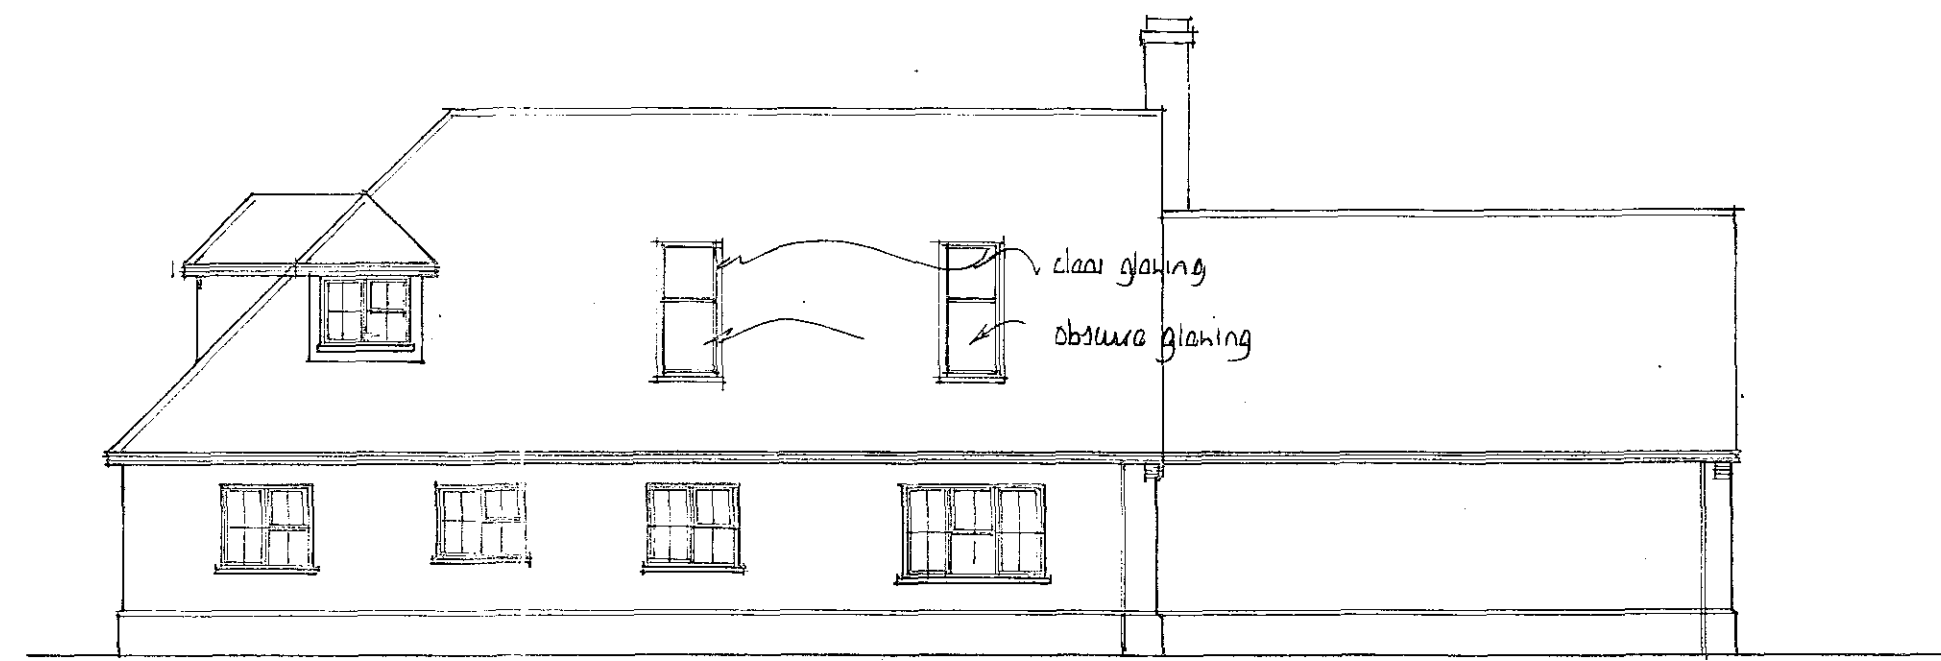

east





north



west

Living ash tree

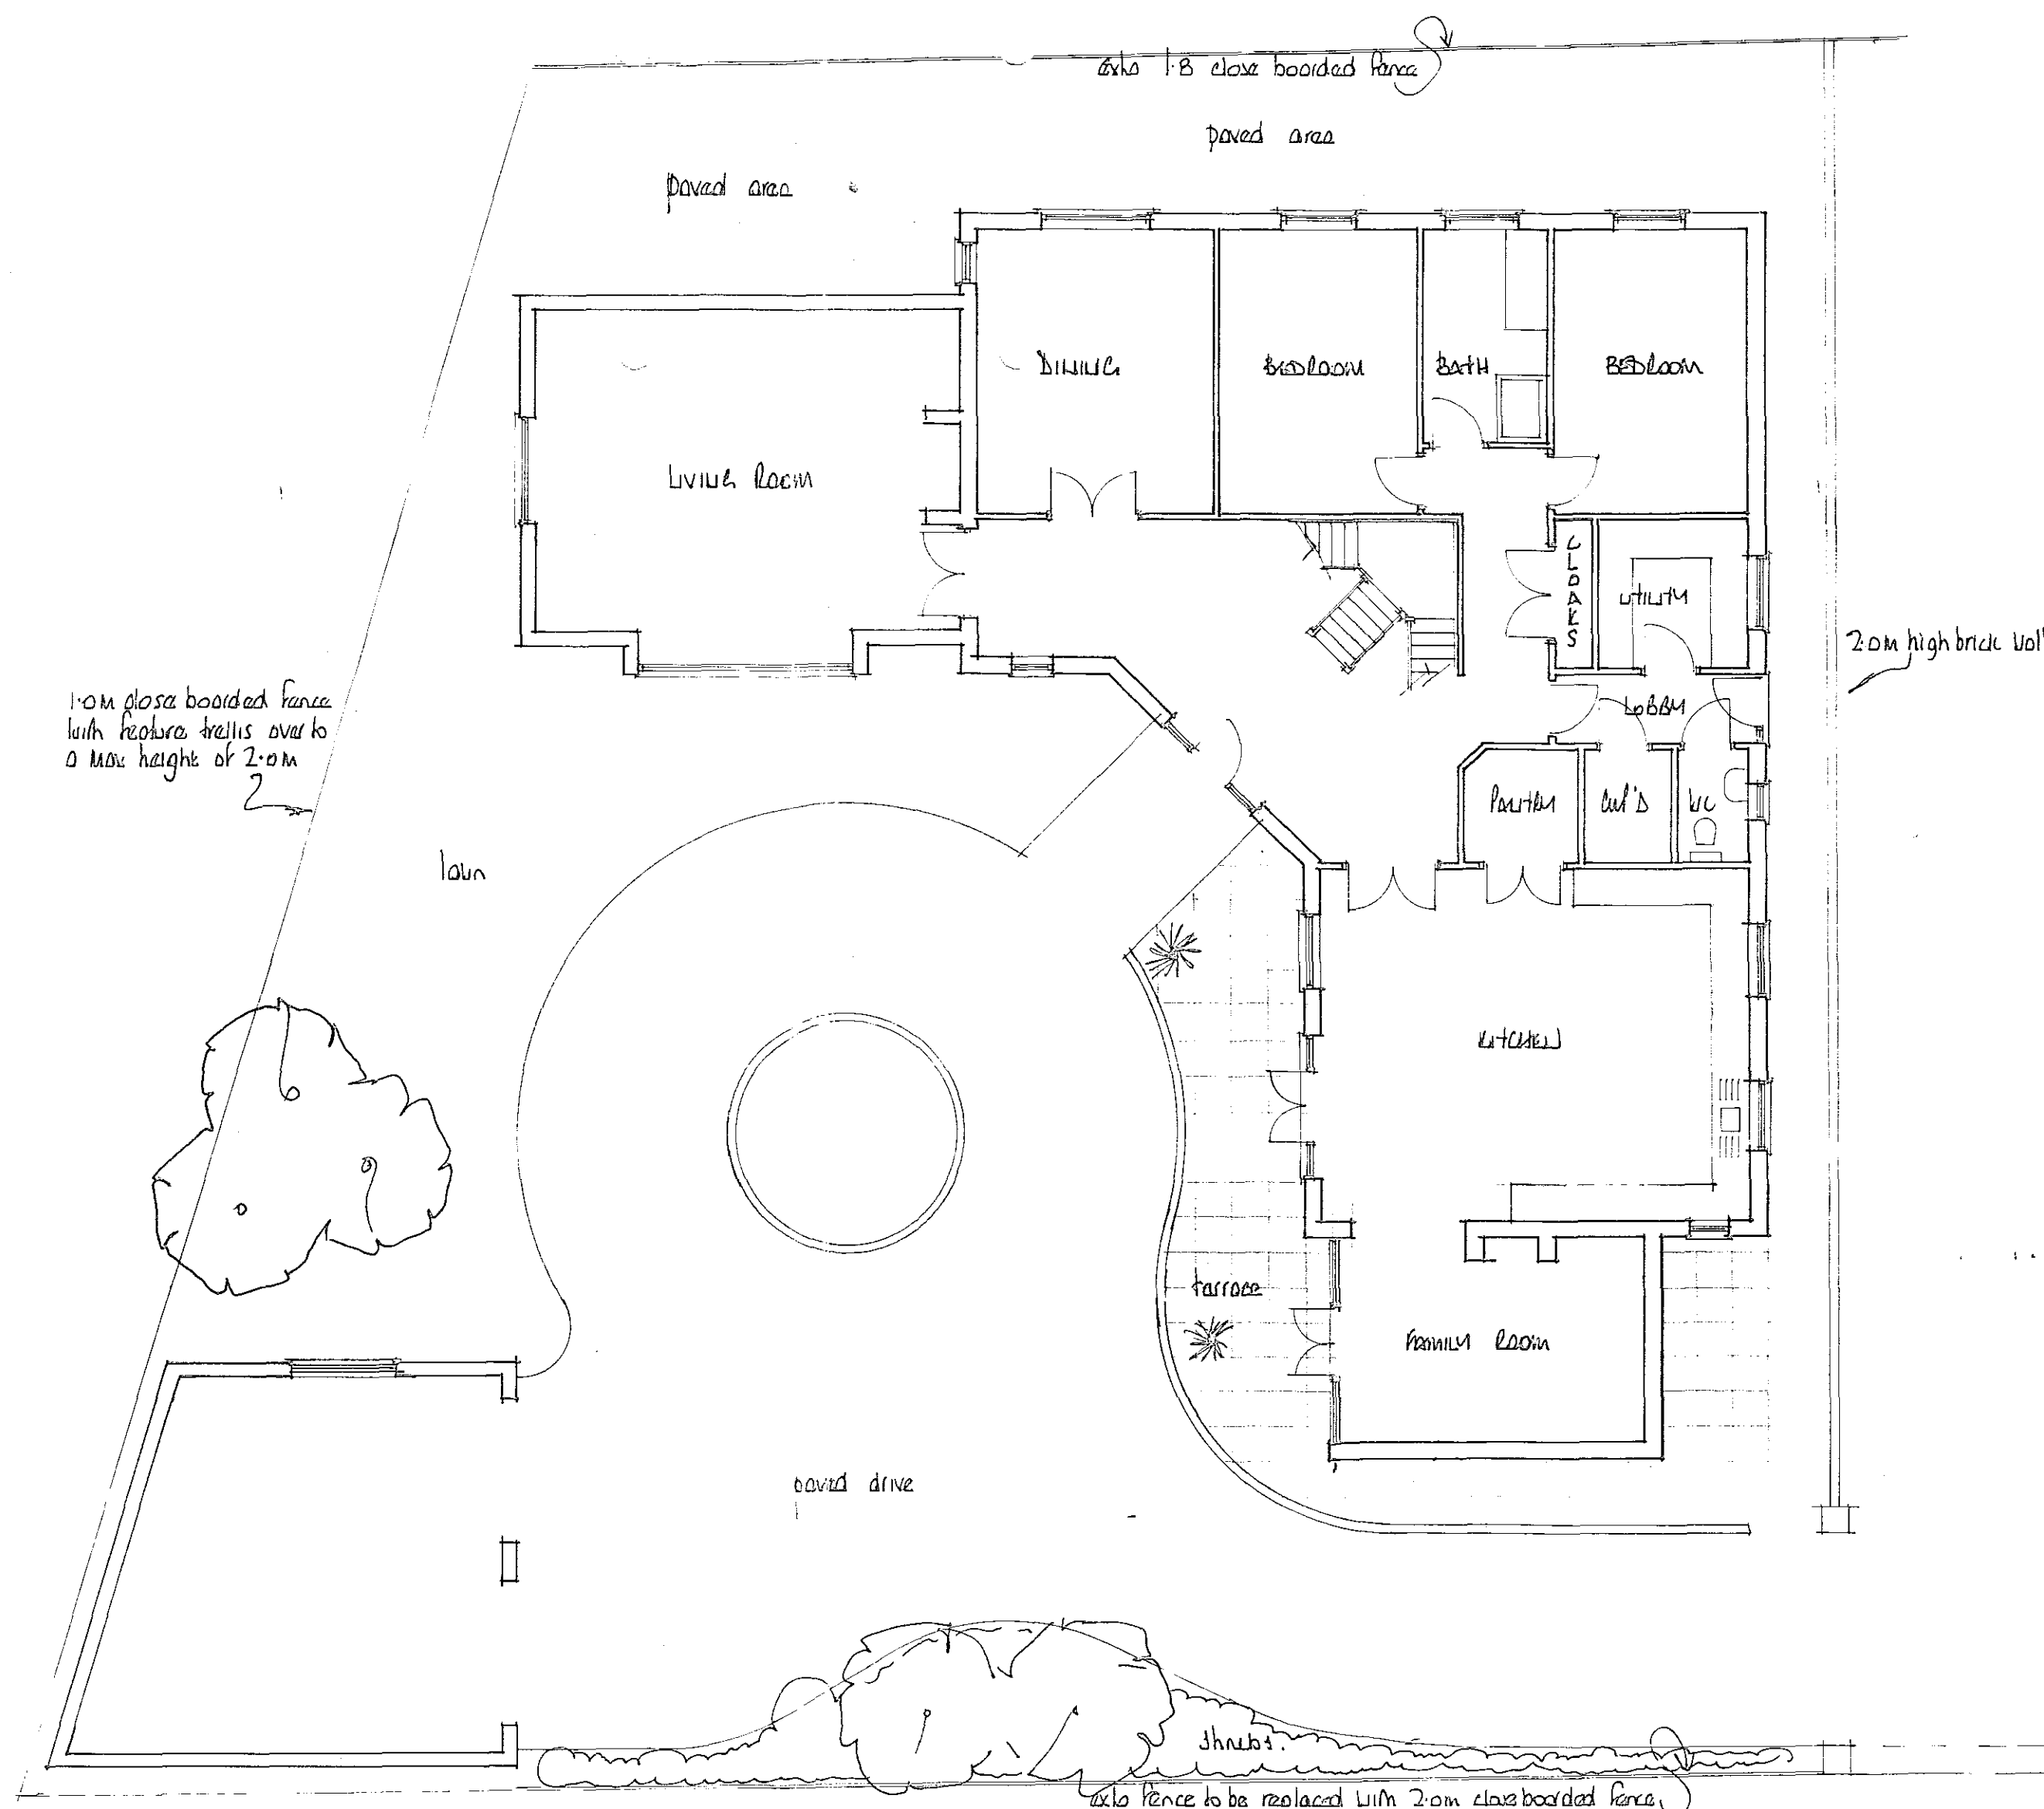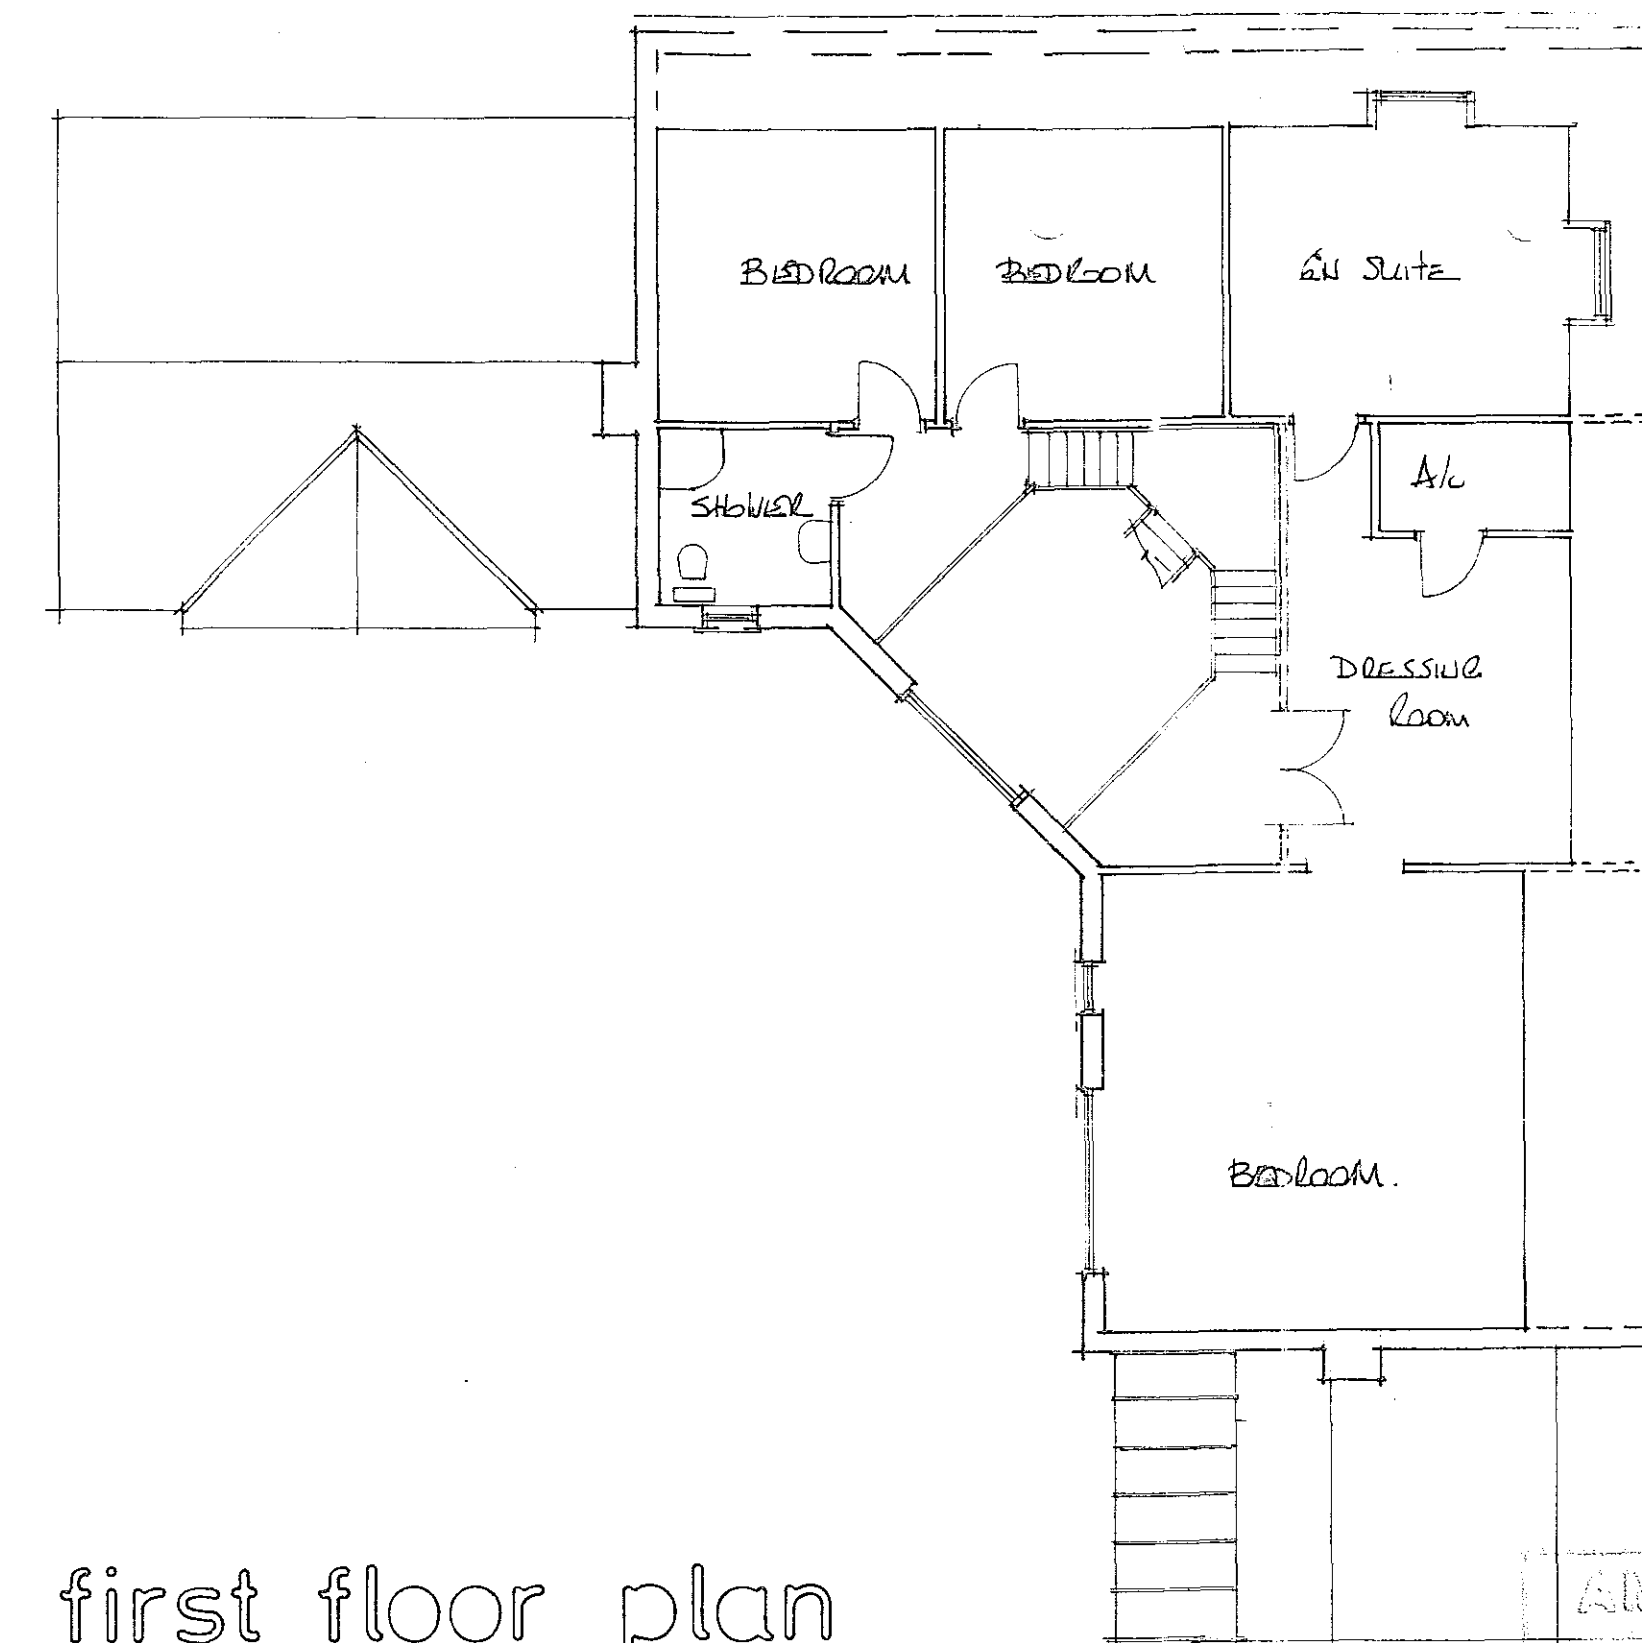

first floor plan

AMENDED PLAN
100 A2

SHEET
Planning & Development
11 MAR 2004
File 100 A2

Rev A. Eaves to South, West elevations 10/02/04

**EAST MIDLANDS
DESIGN ASSOC.**

Architectural Consultants

Willow Lodge
Horseshoe Road
Spalding
Lincs
PE11 3JA

Tel/fax :- 01775 767968
E-mail :- willowlodge@zoom.co.uk
Mobile phone :- 07710 815044

Client

MR E & MRS E HARRISON

Project

PLANNING PERMISSION AT
PLOT 2 MEDICA LODGE
PITCHBECK ROAD
SPALDING Lincs

Drawing

PLANS & ELEVATIONS

Scale
1:100

Date Feb 04

Dwg No.

RH/02

Rev.

A