



CLIENT: MR A PORTER MRS A NEWTON
 ADDRESS: 234, PENNYGATE, SPALDING
 PROPOSED EXTENSION

CB DESIGN GROUP
 ARCHITECTURAL & PLANNING SERVICES
 NFU Buildings
 Cornegate
 Spalding
 Lincolnshire
 PE12 8ET
 Tel: 01775 122241
 Fax: 01775 788888

SCALE: 1:50 Date: OCT 05 Drawn By: [Signature]
 1064.05.2

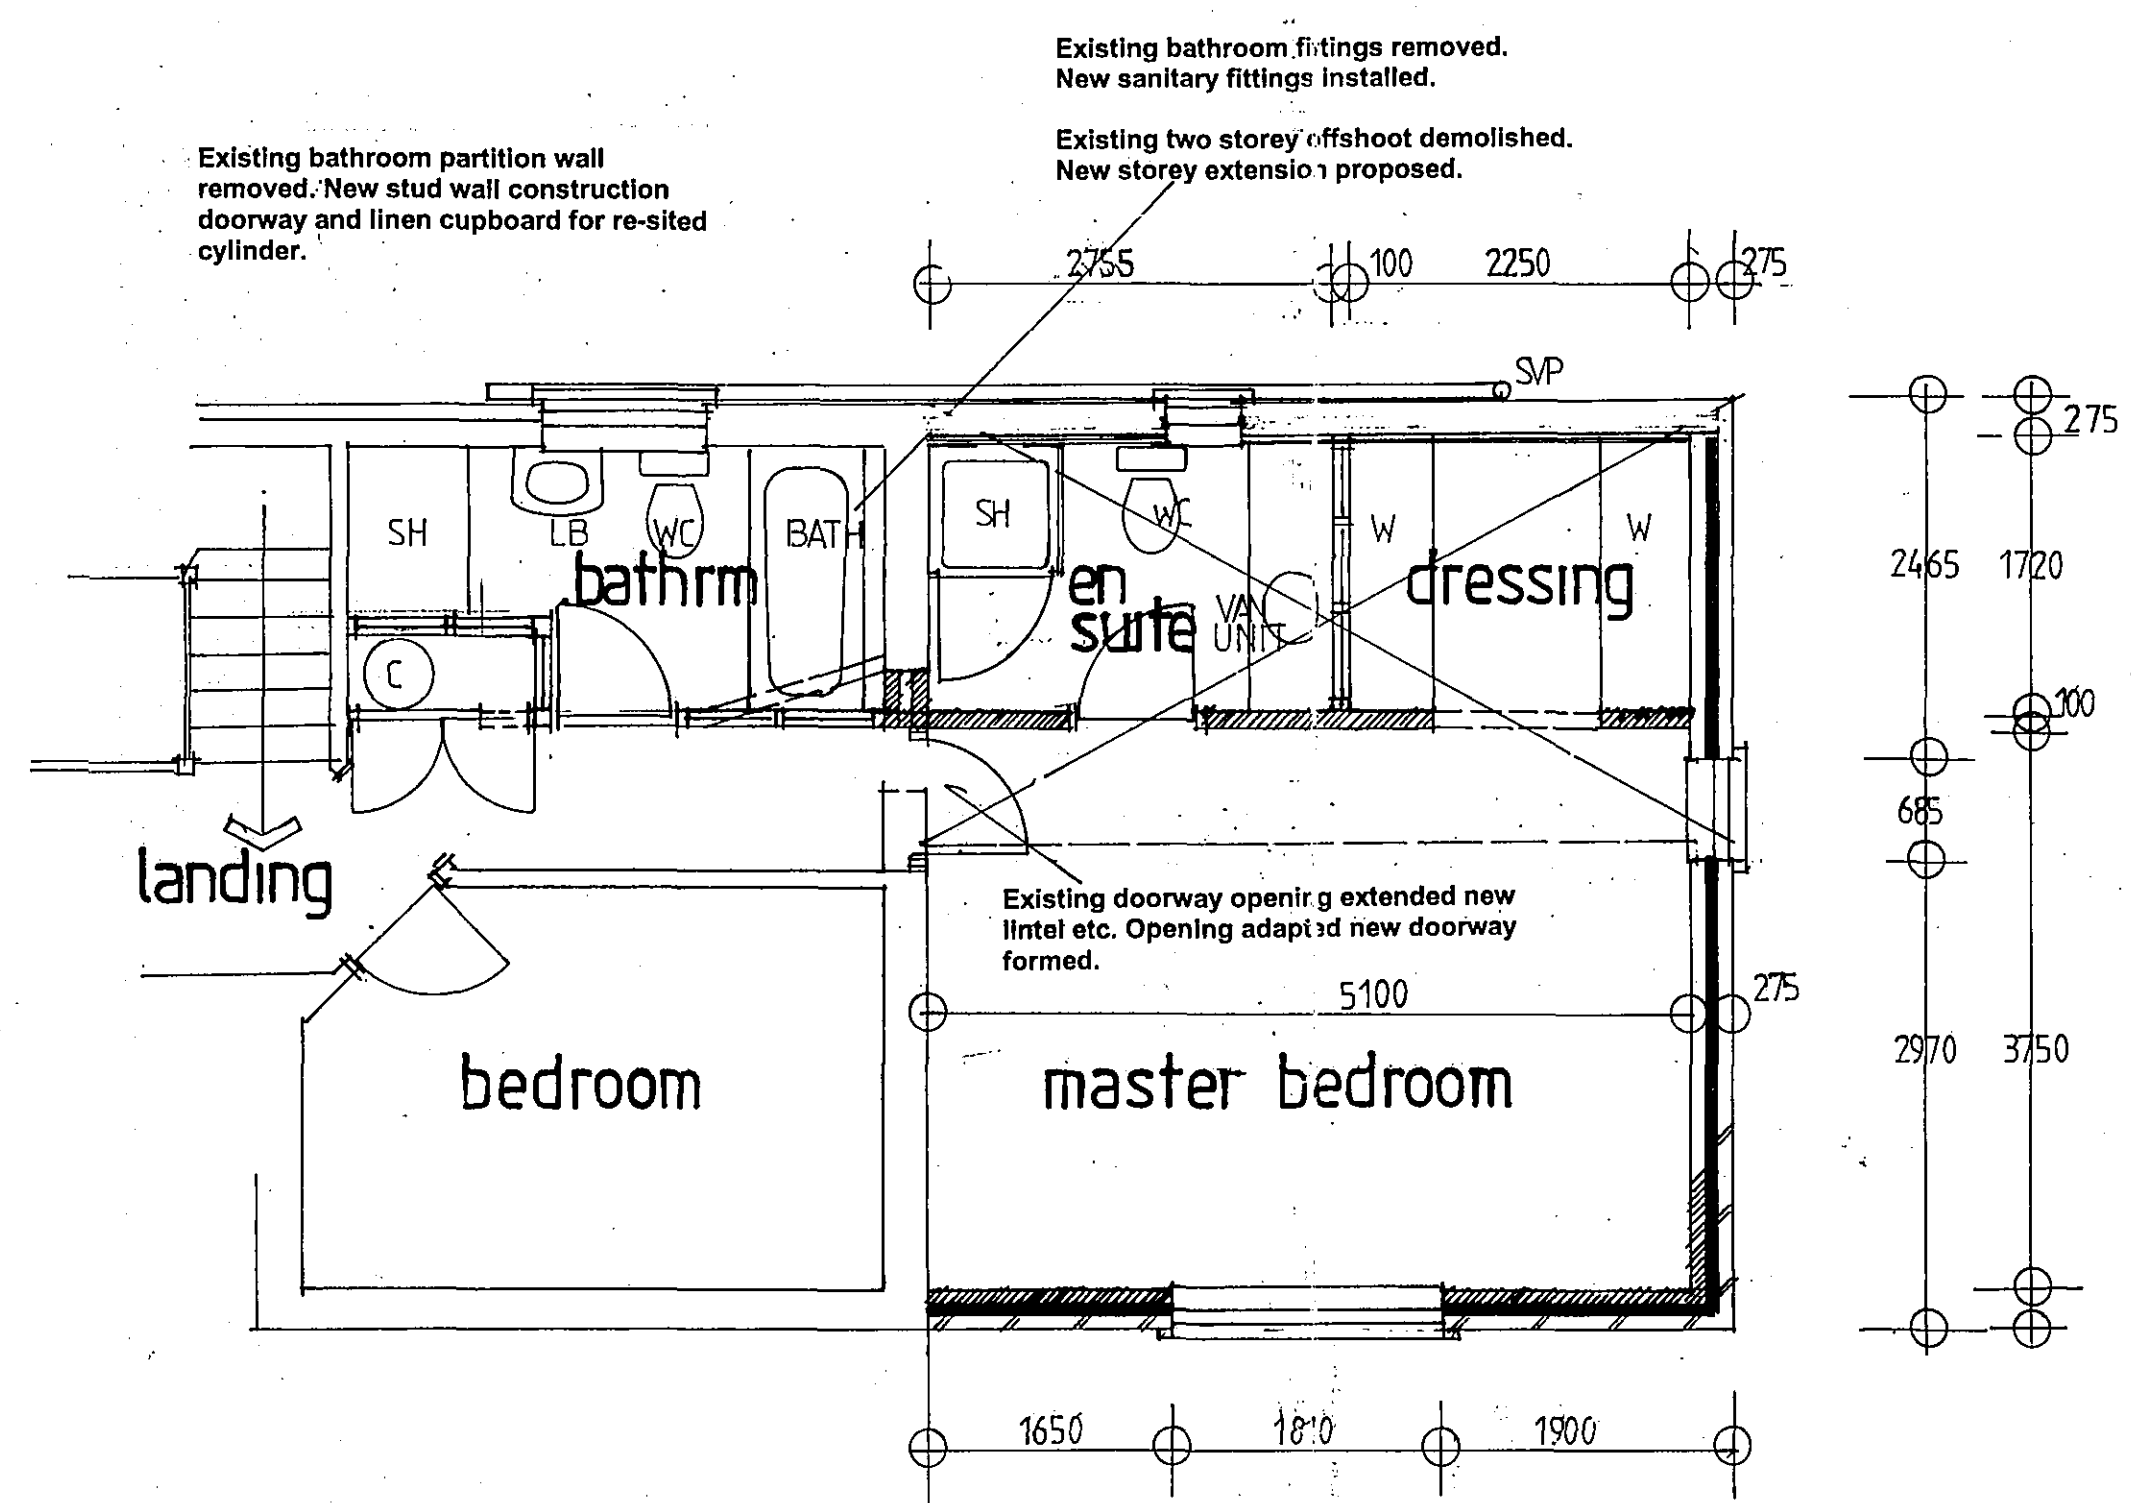


FIRST FLOOR PLAN

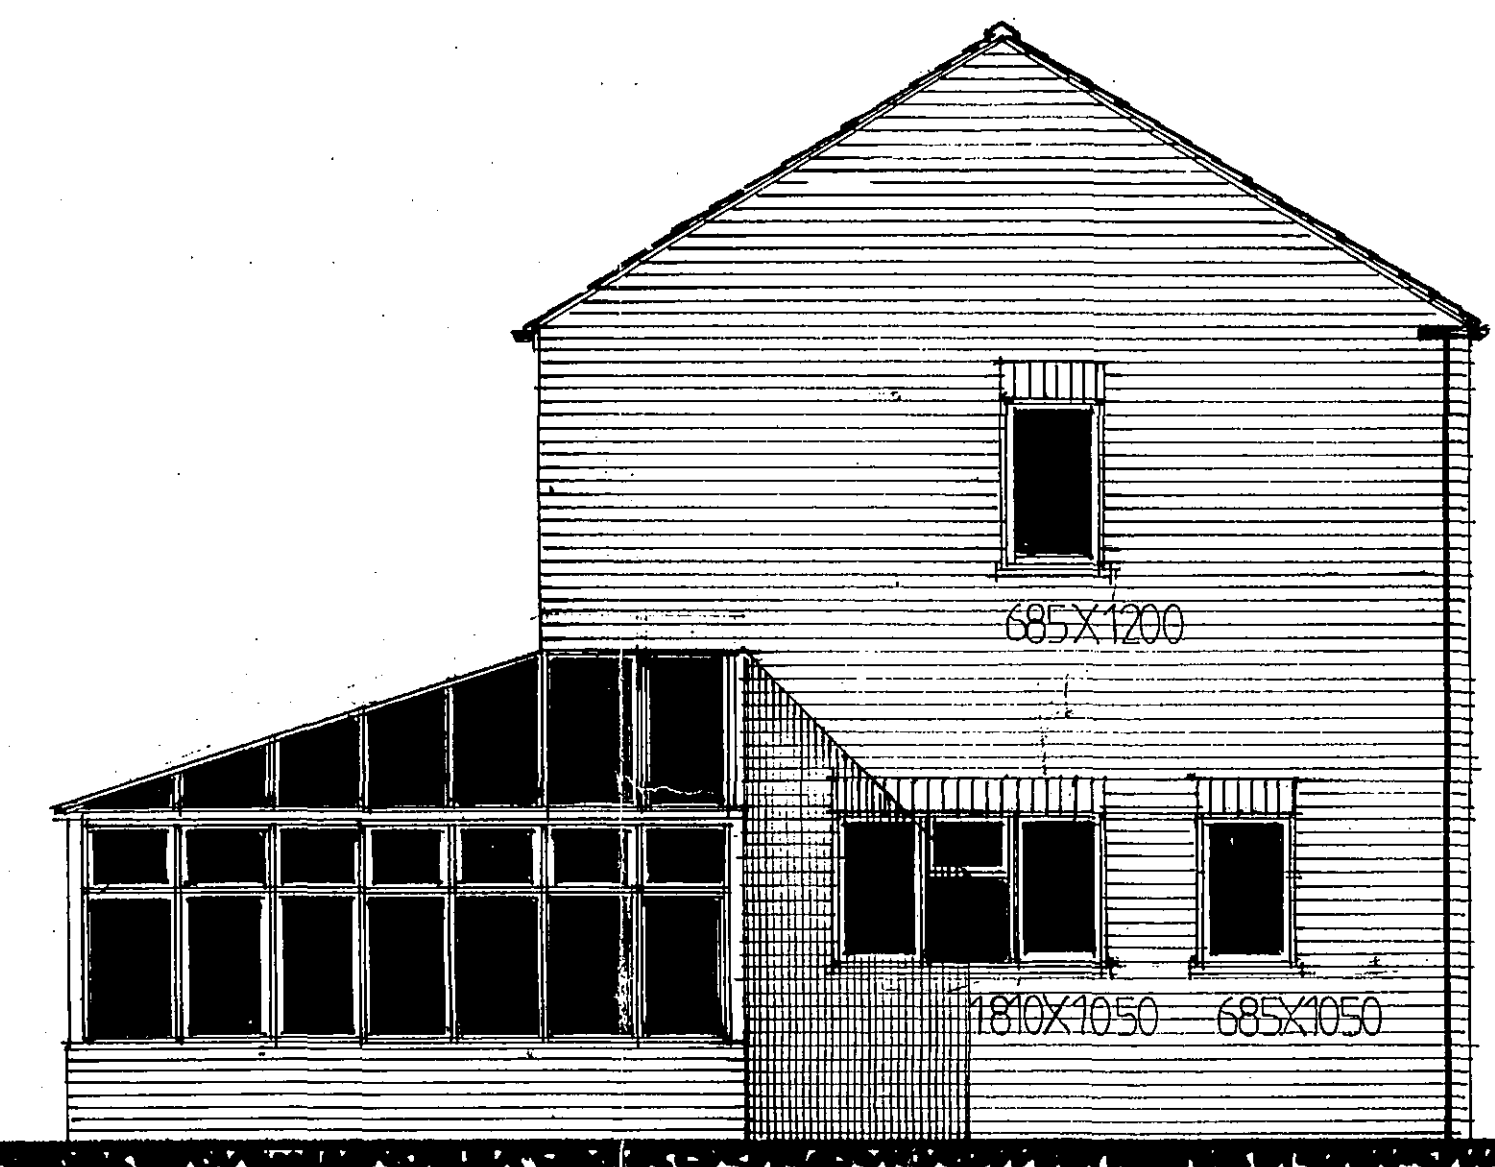


SOUTH ELEVATION



EAST ELEVATION

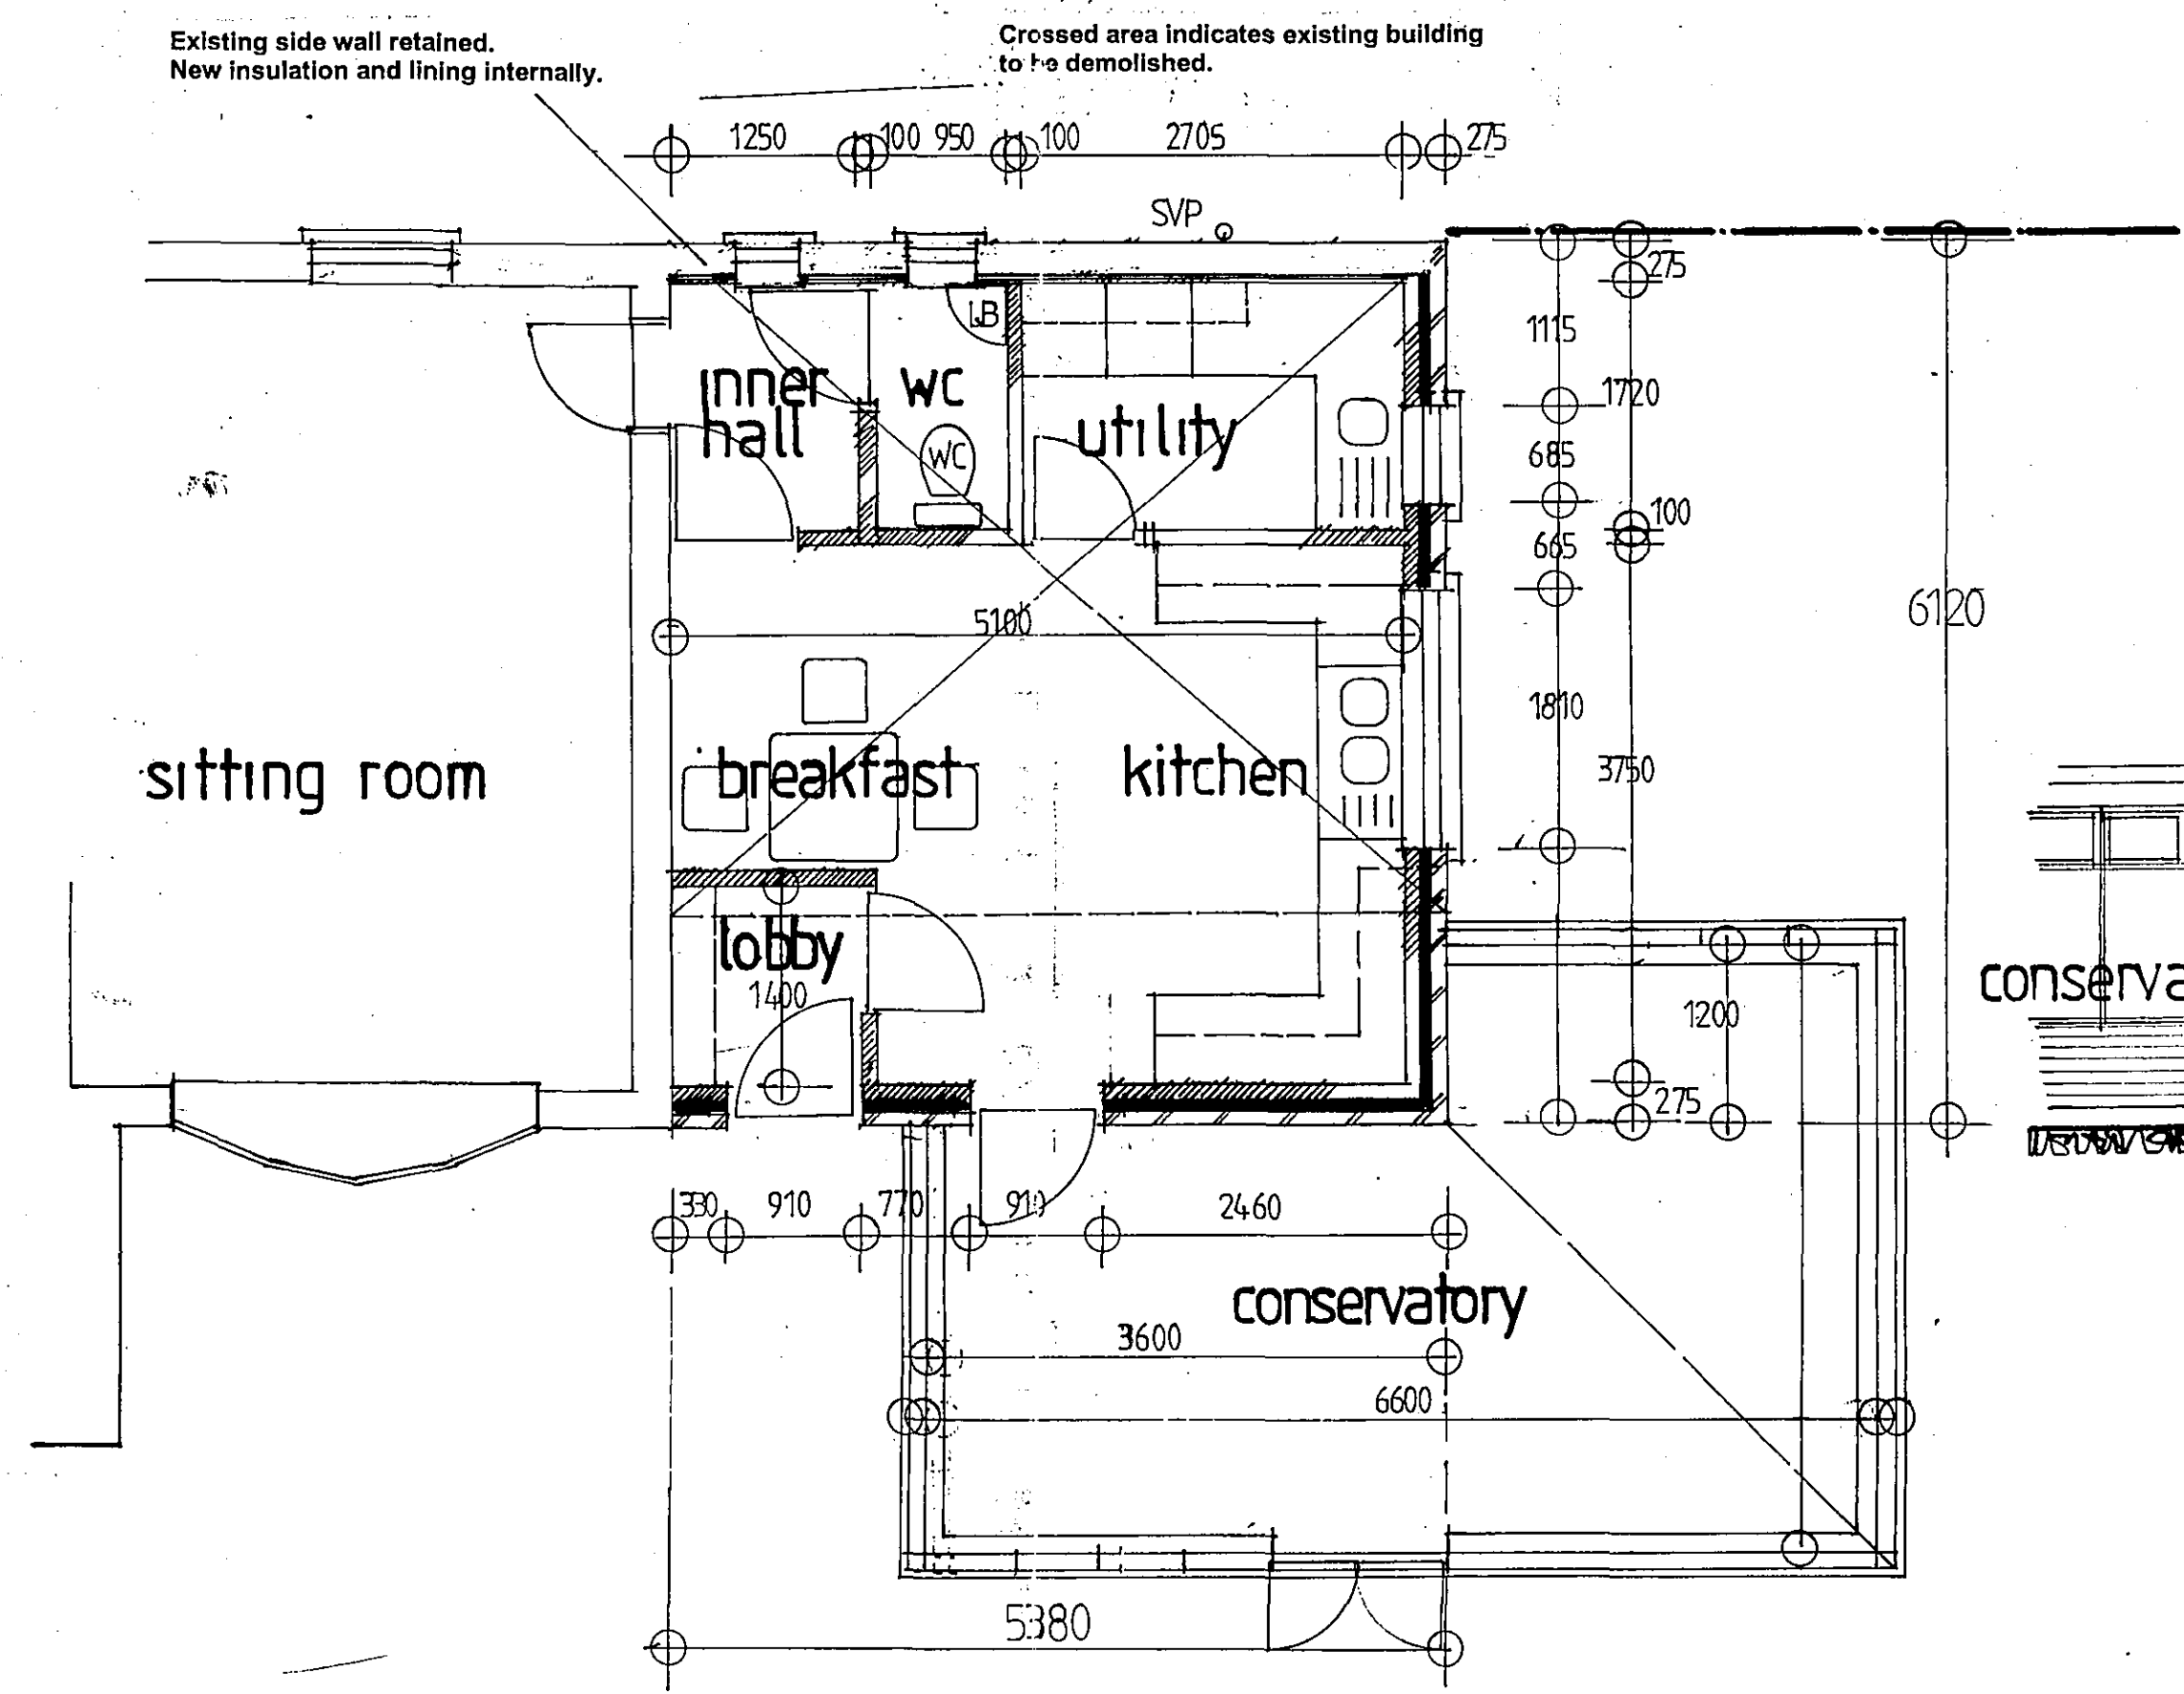

GROUND FLOOR PLAN
 1:50

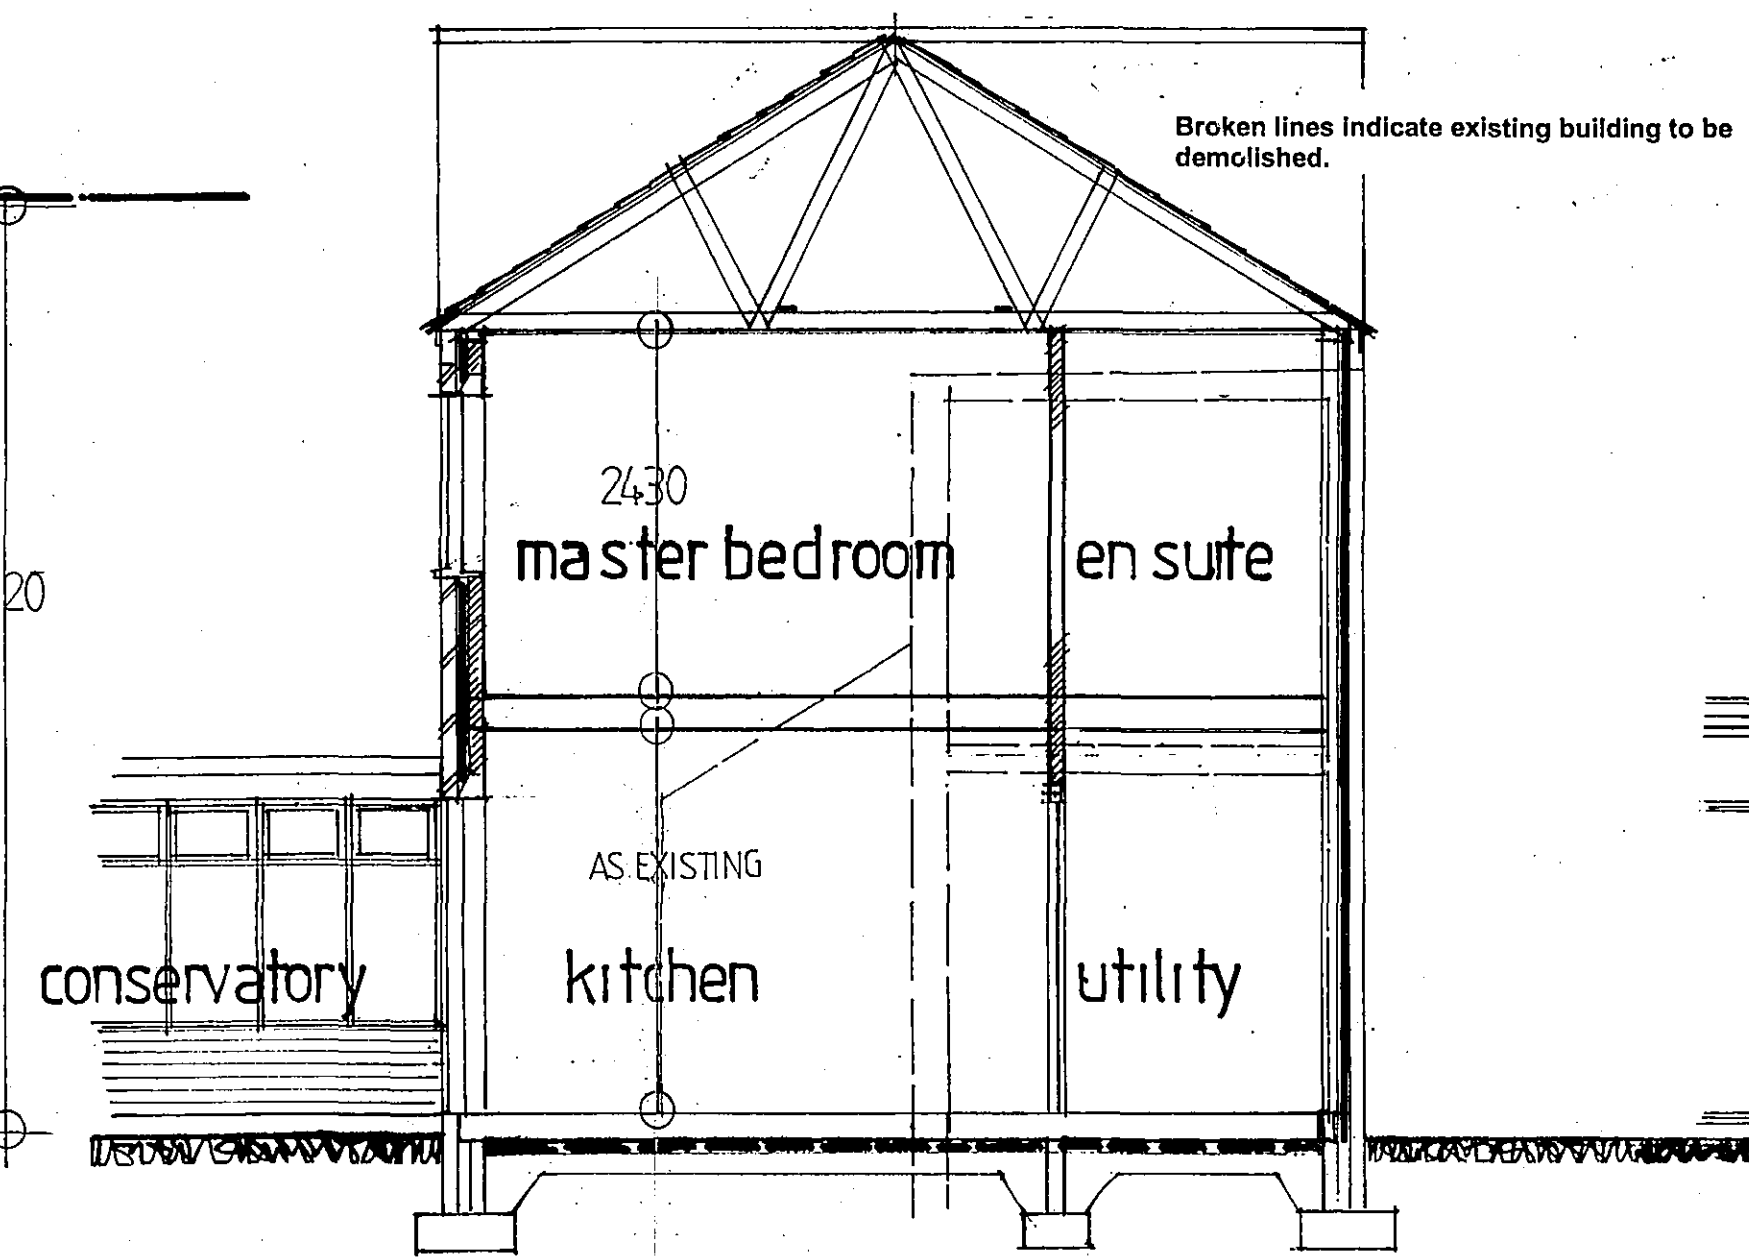

CROSS SECTION



WEST ELEVATION

SHDC
 Planning & Development
 04 OCT 2005
 Ref: 1356/05

PROPOSALS