



Contractor to check all Dimensions on site prior to ordering materials / commencing work.Do Not Scale from this Drawing - If In doubt then please ask

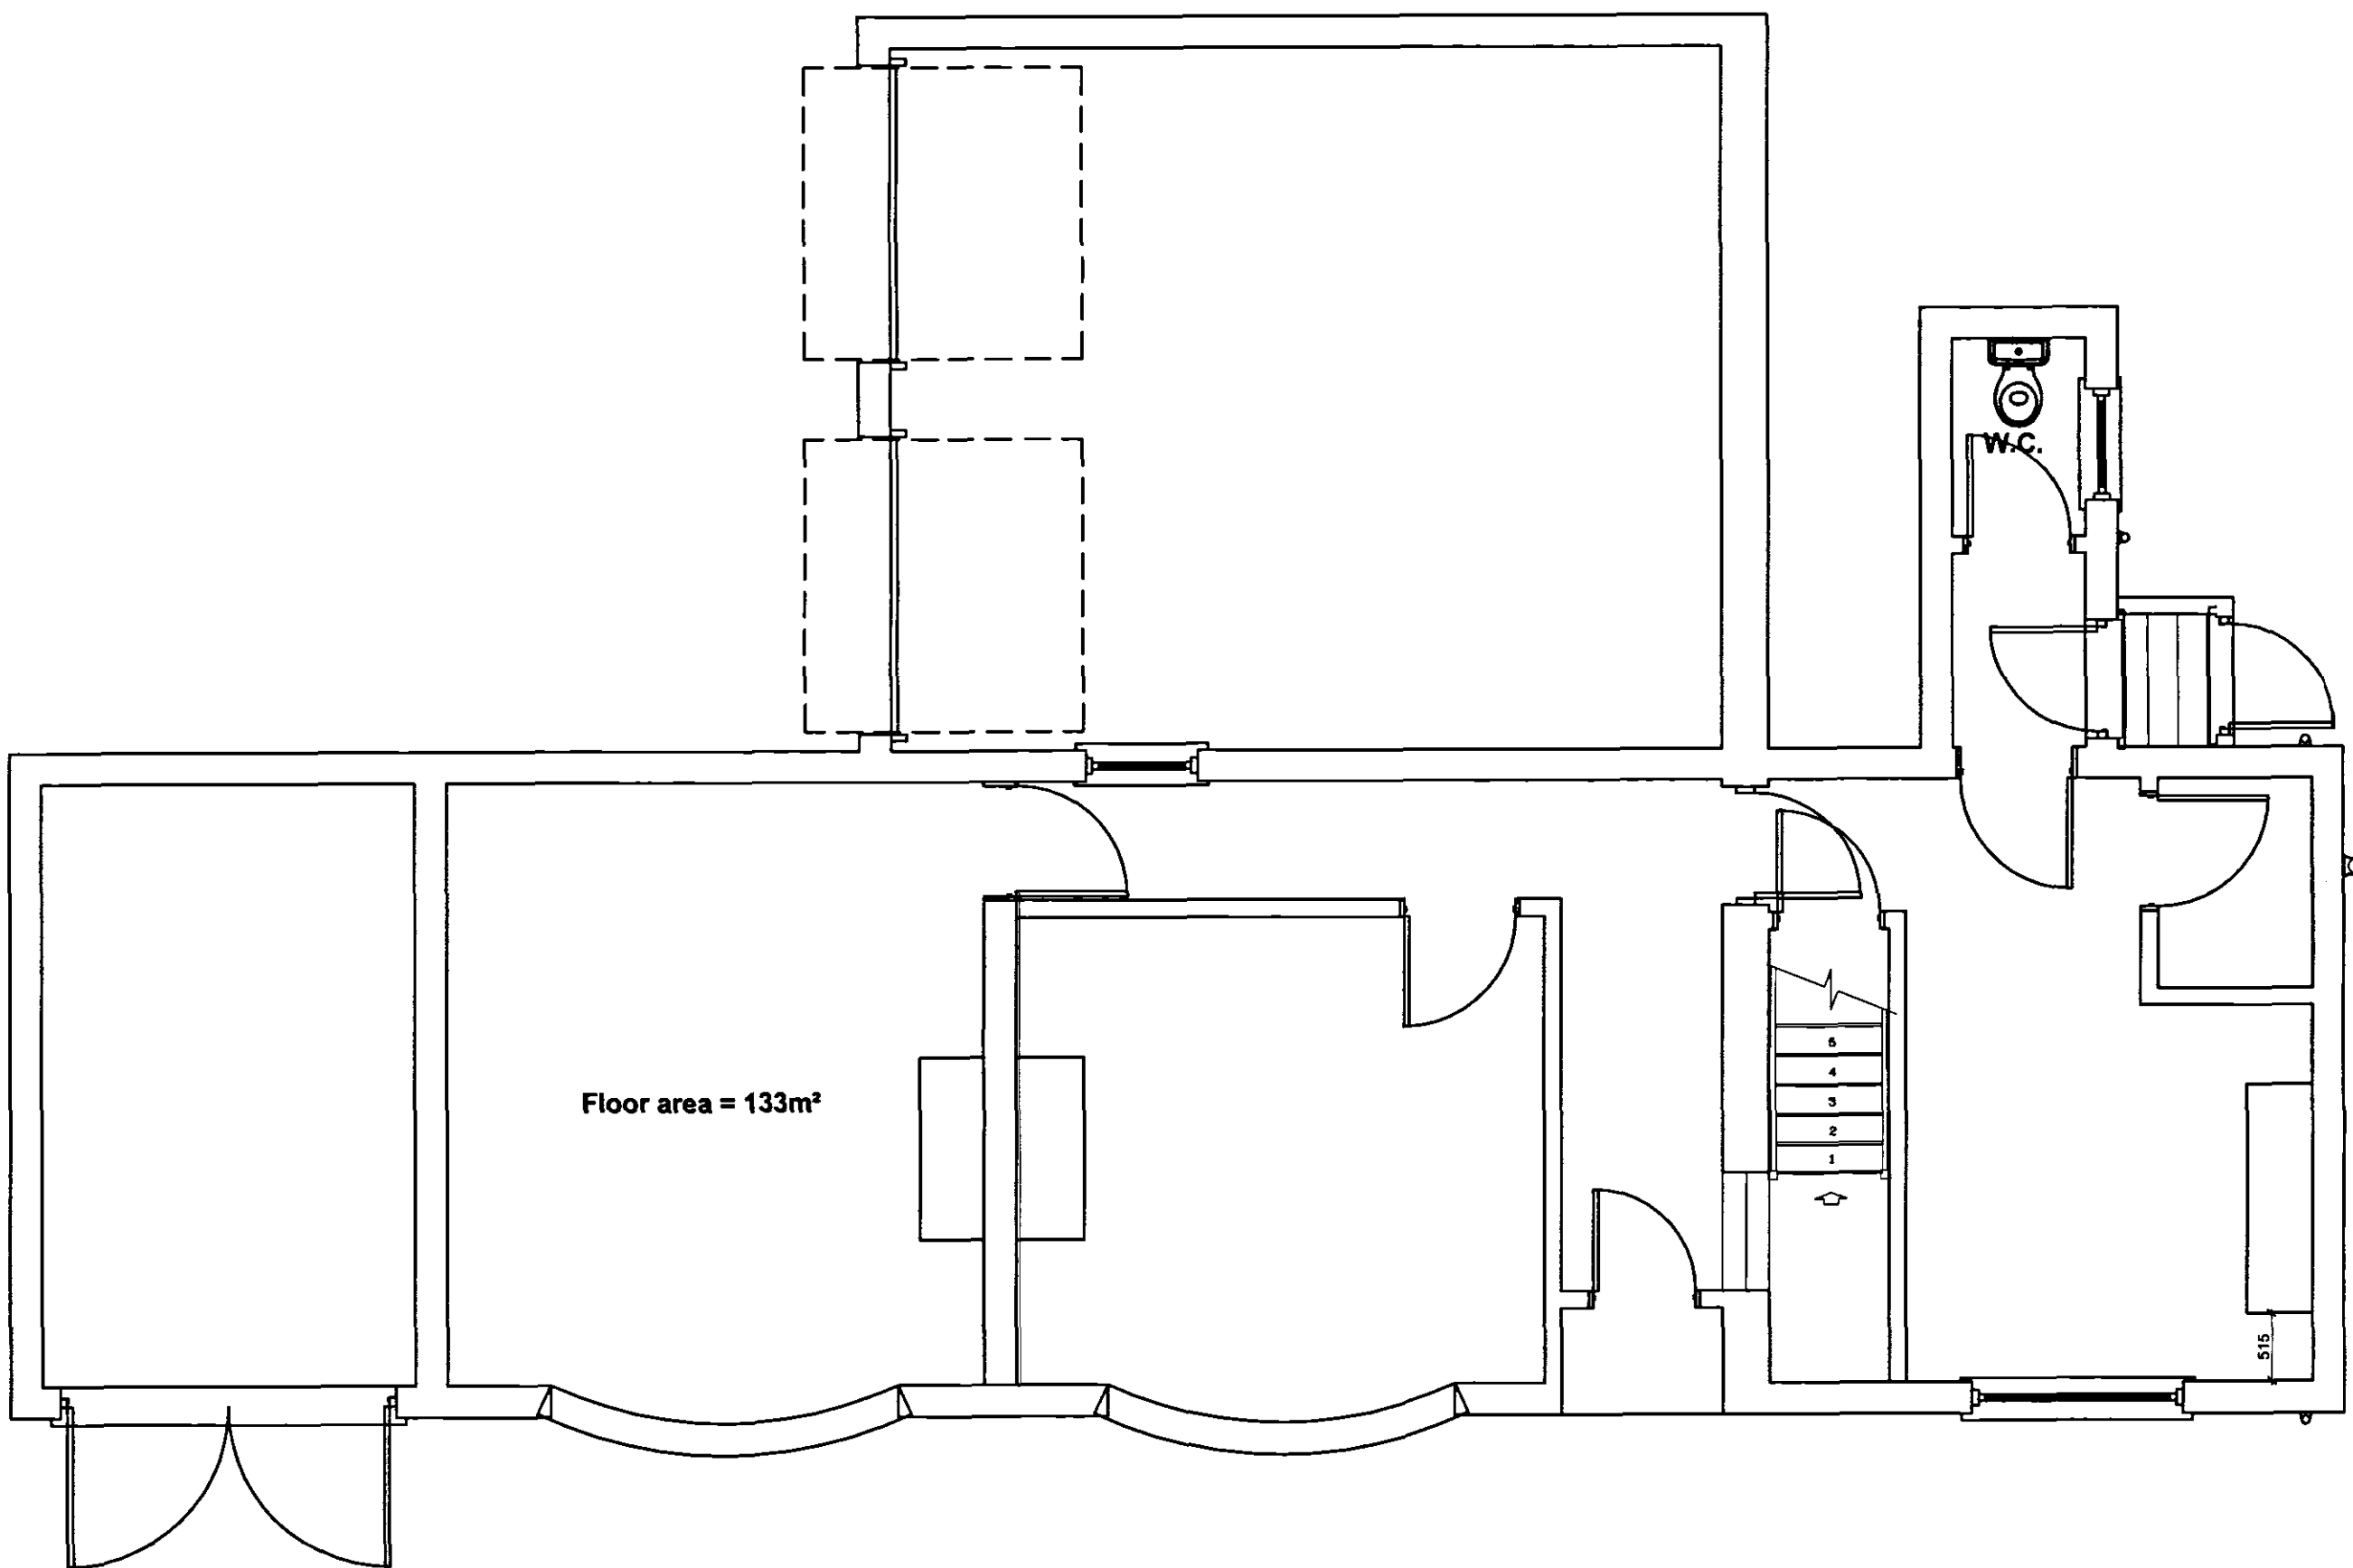

Existing Ground Floor Plan
Scale 1:50

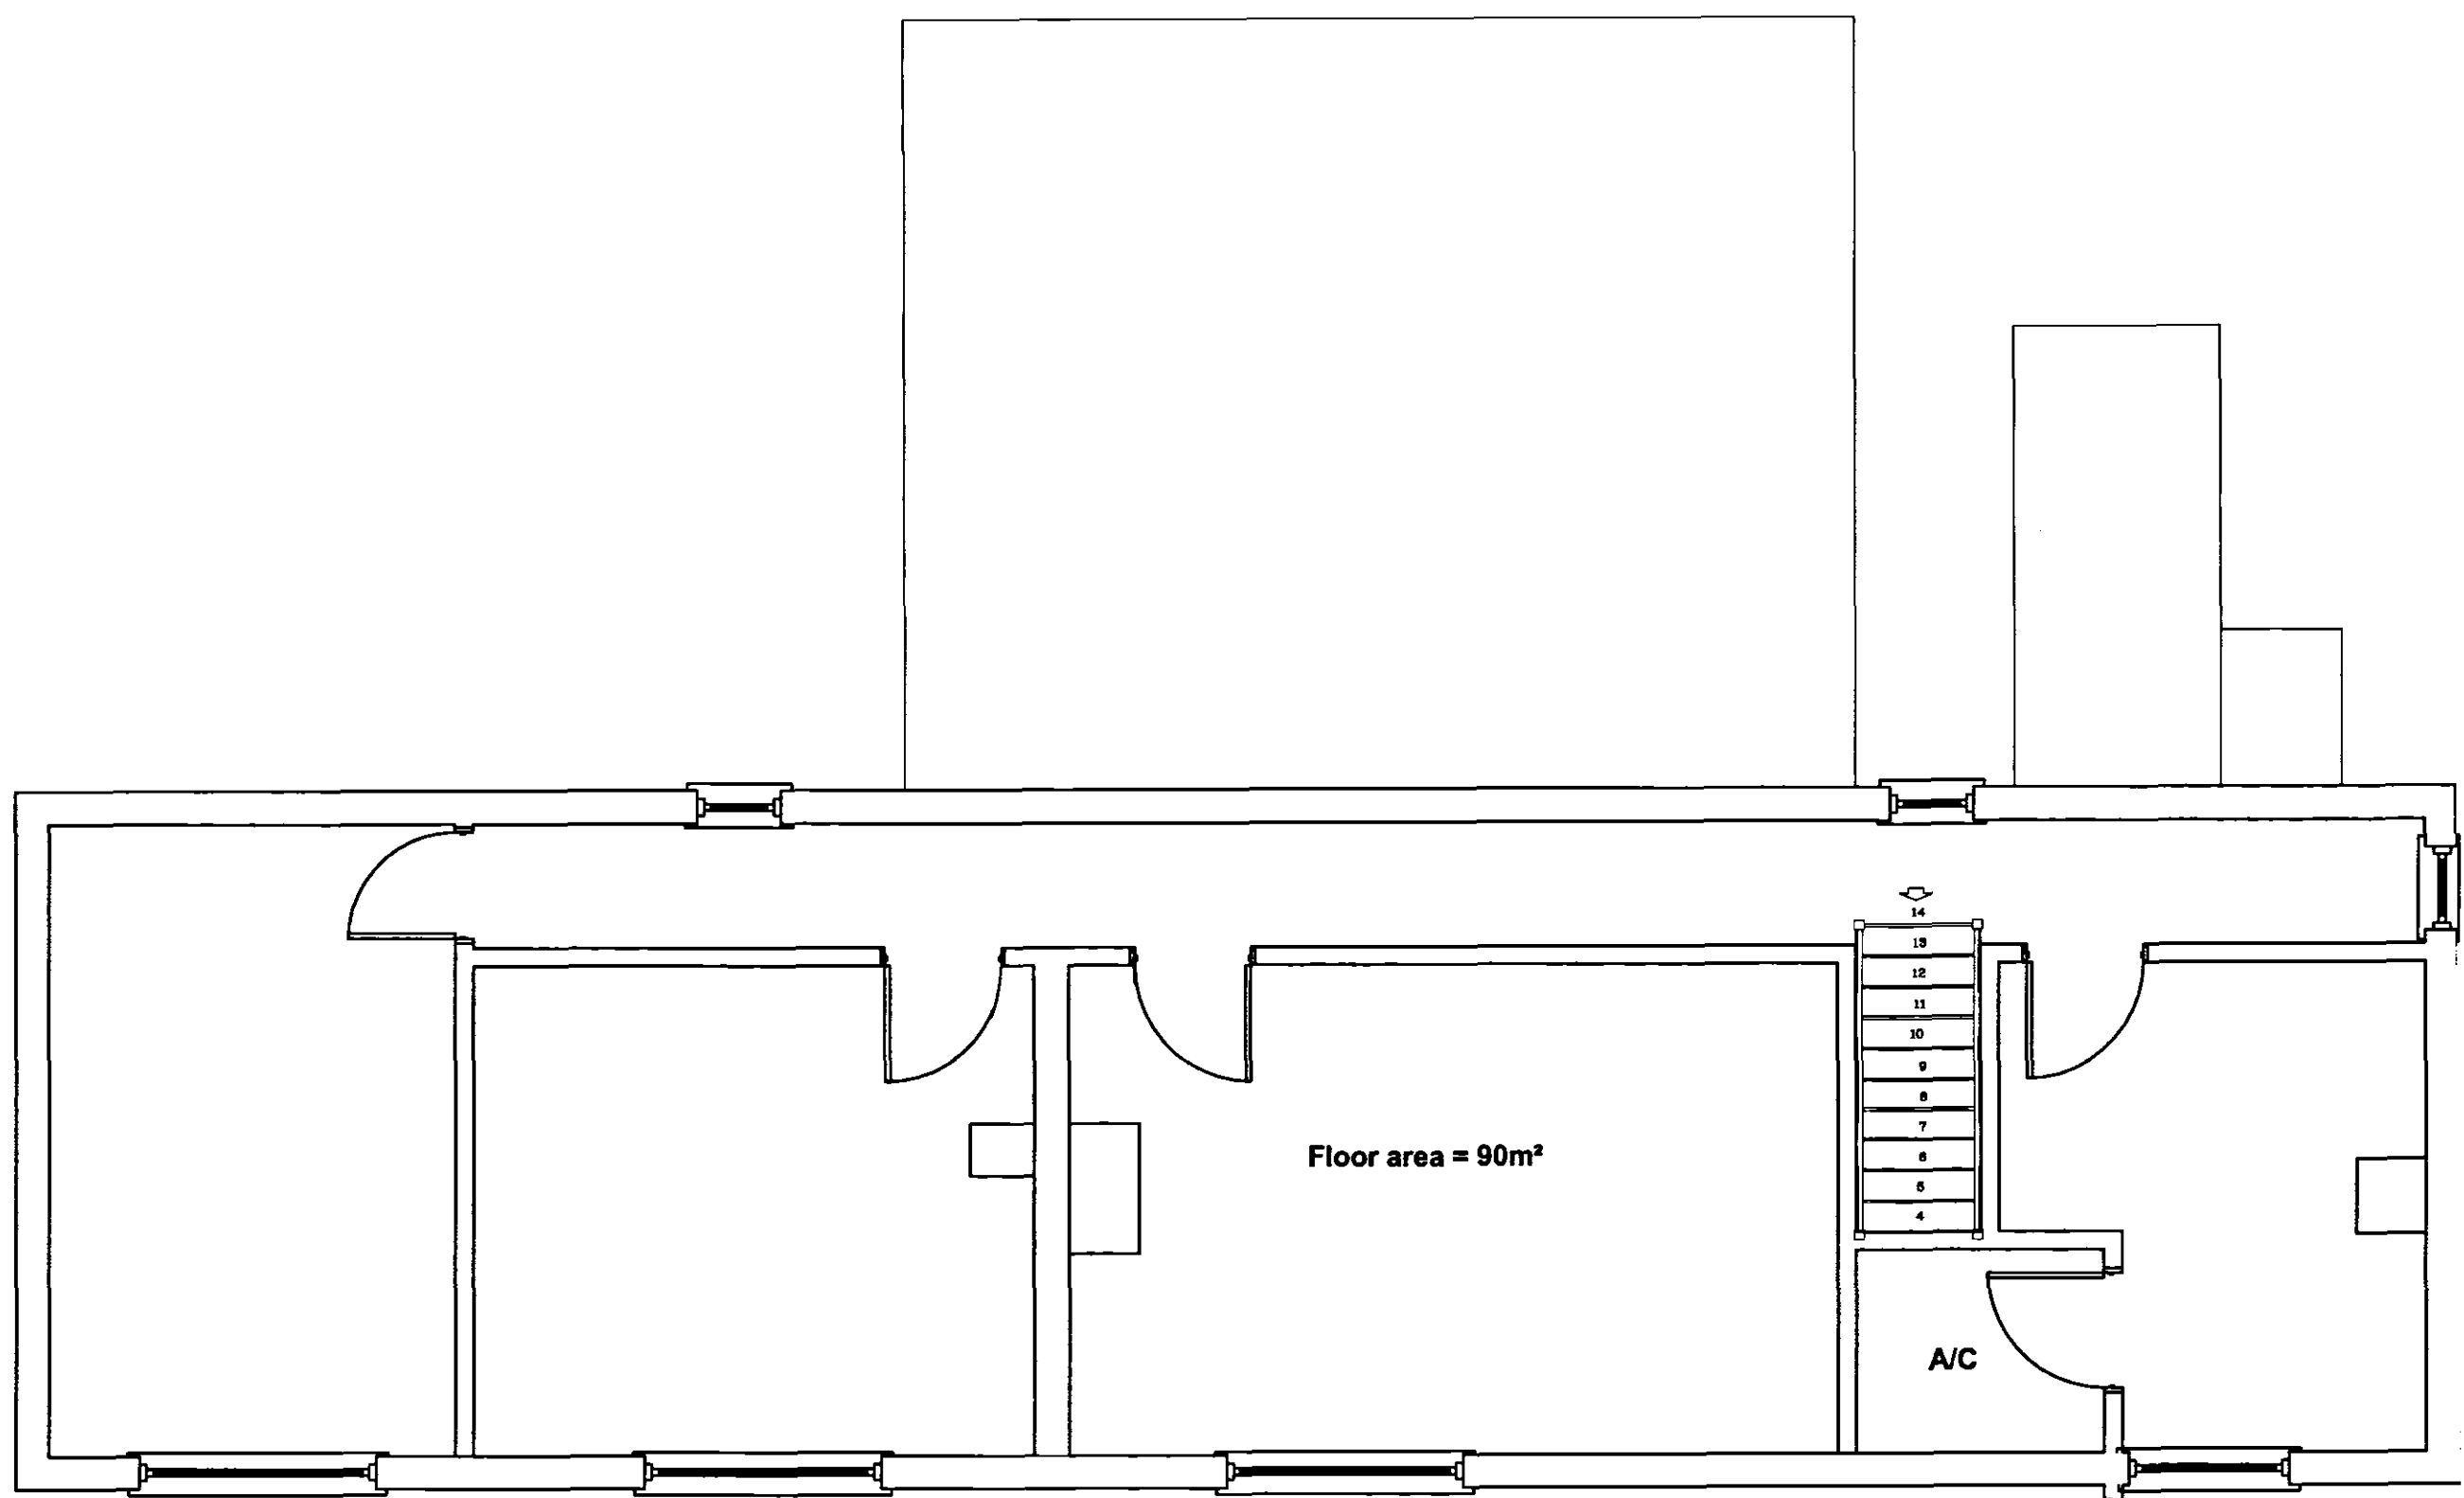

Existing First Floor Plan
Scale 1:50

PLEASE NOTE:
Due to areas of the structure being removed / unoccupied or otherwise inaccessible the notes / specifications of existing materials were subject to confirmation of site when it is feasible to express the relevant areas of construction

