
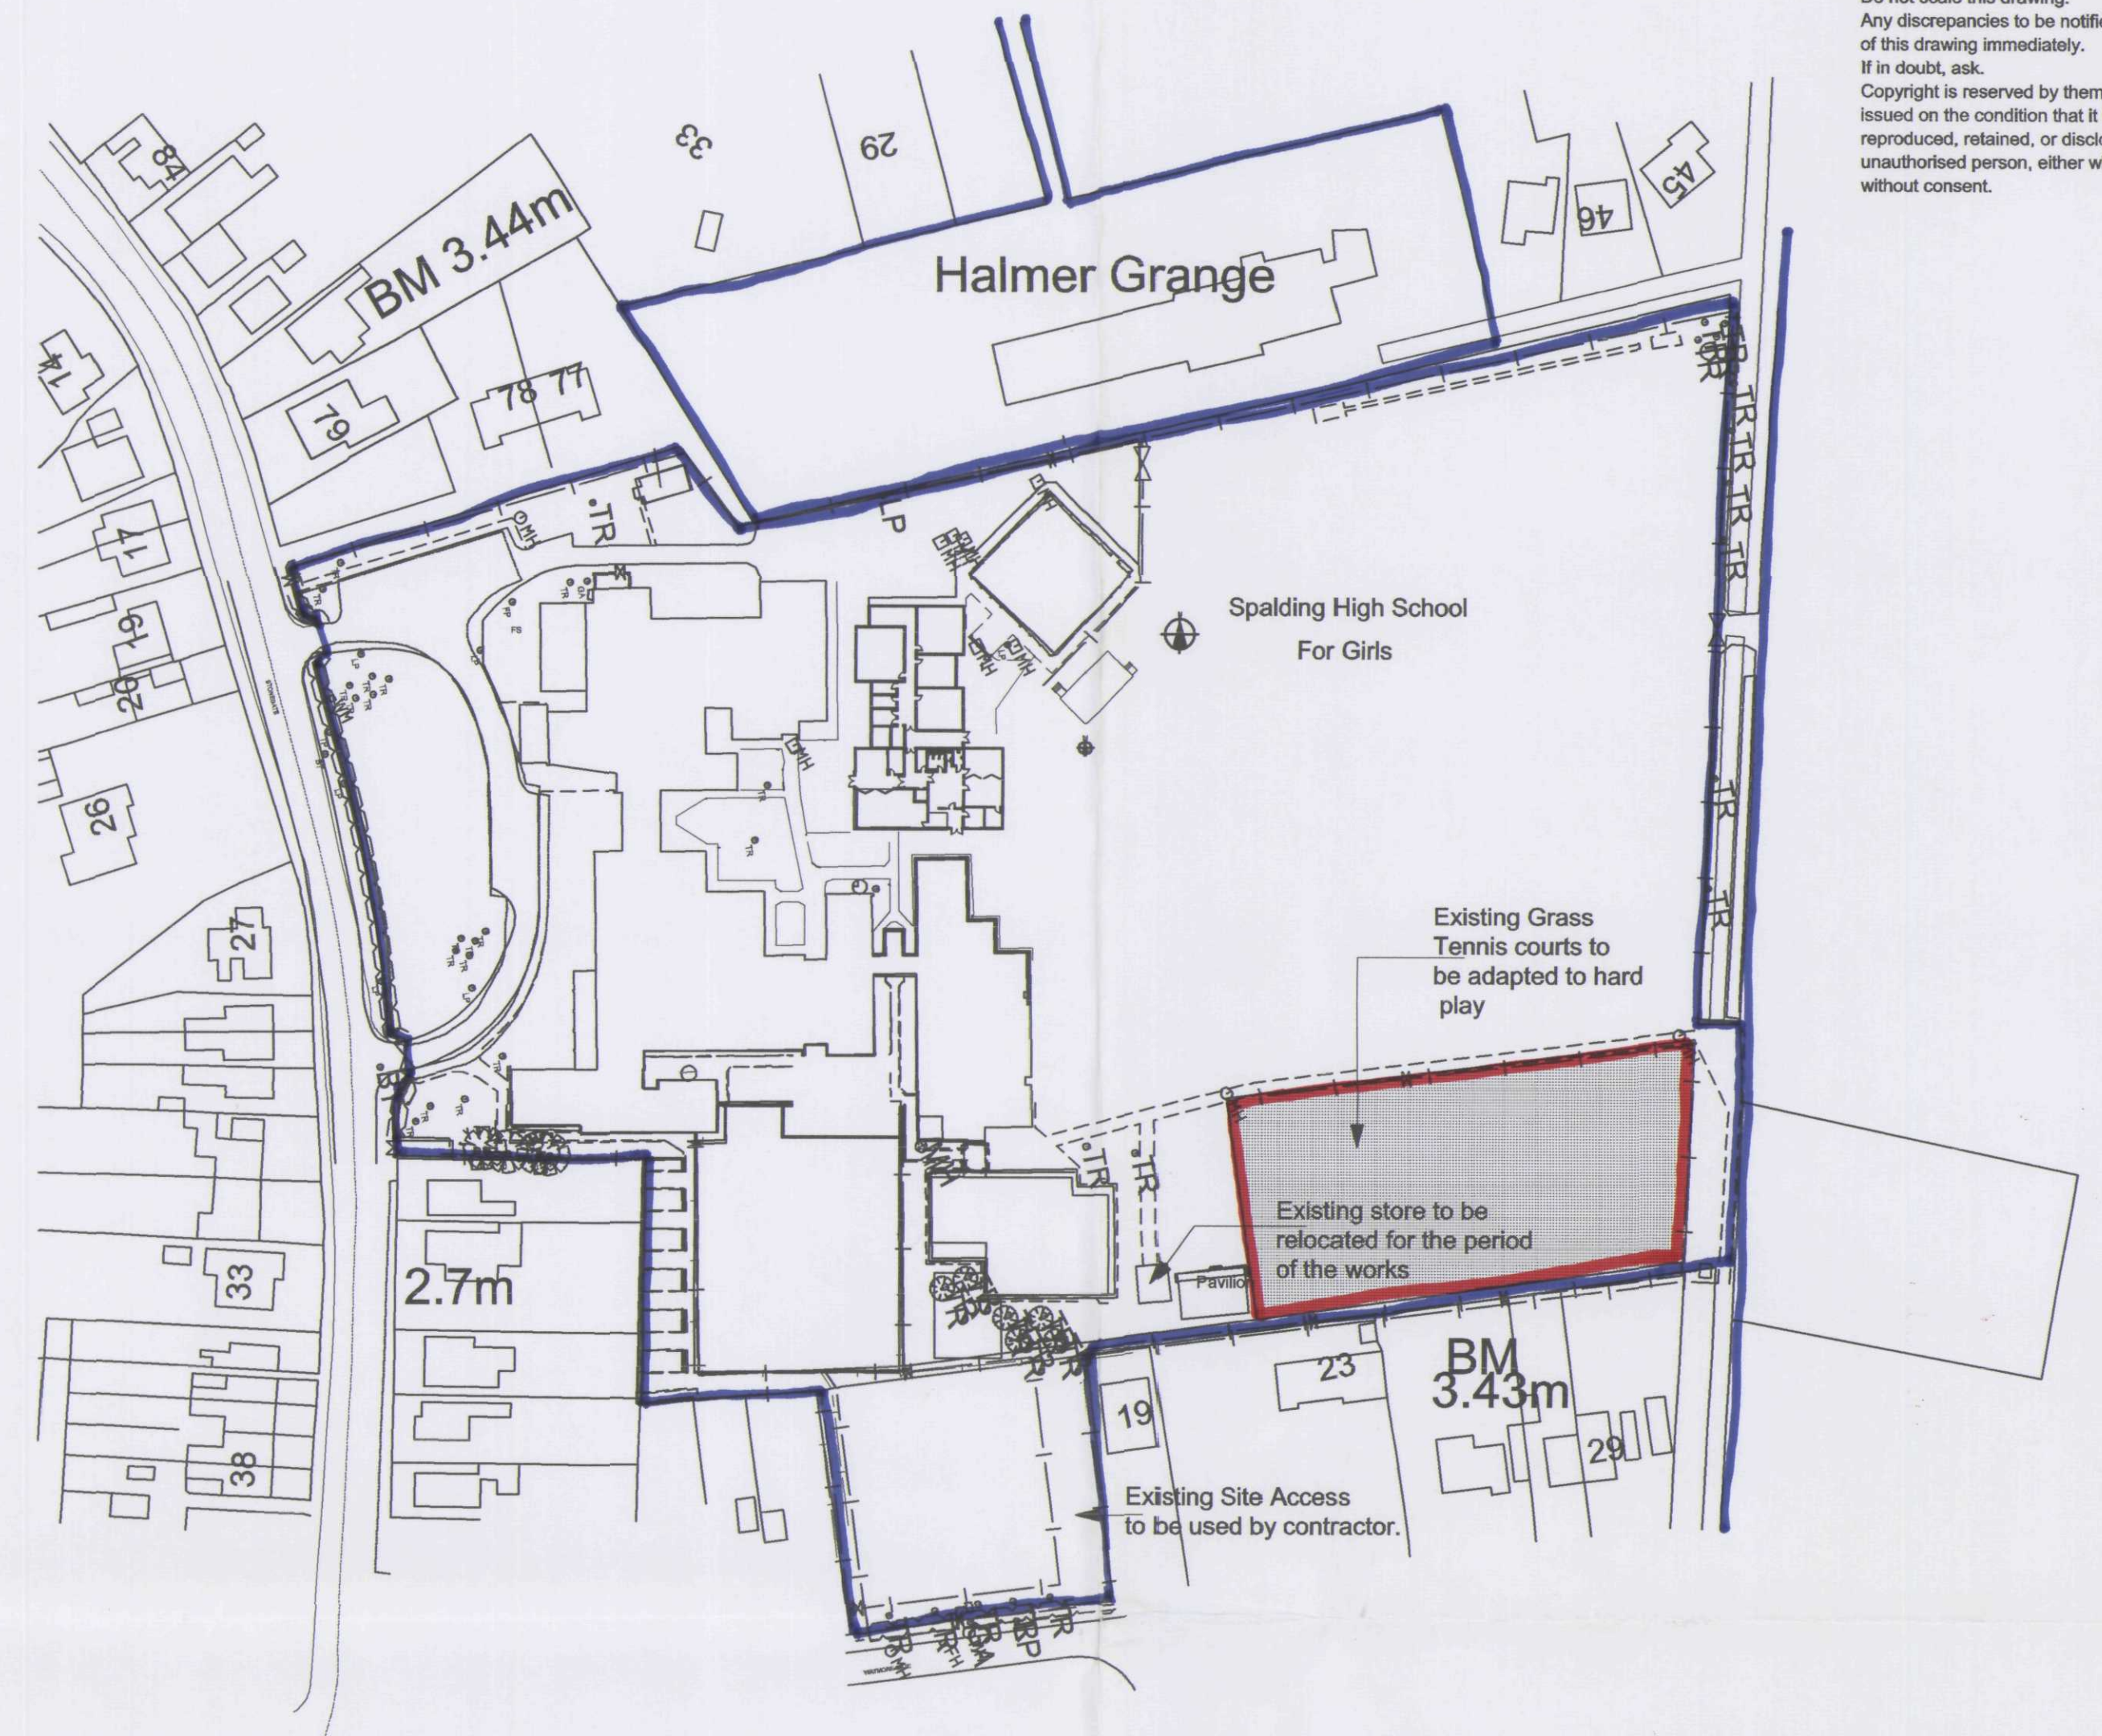


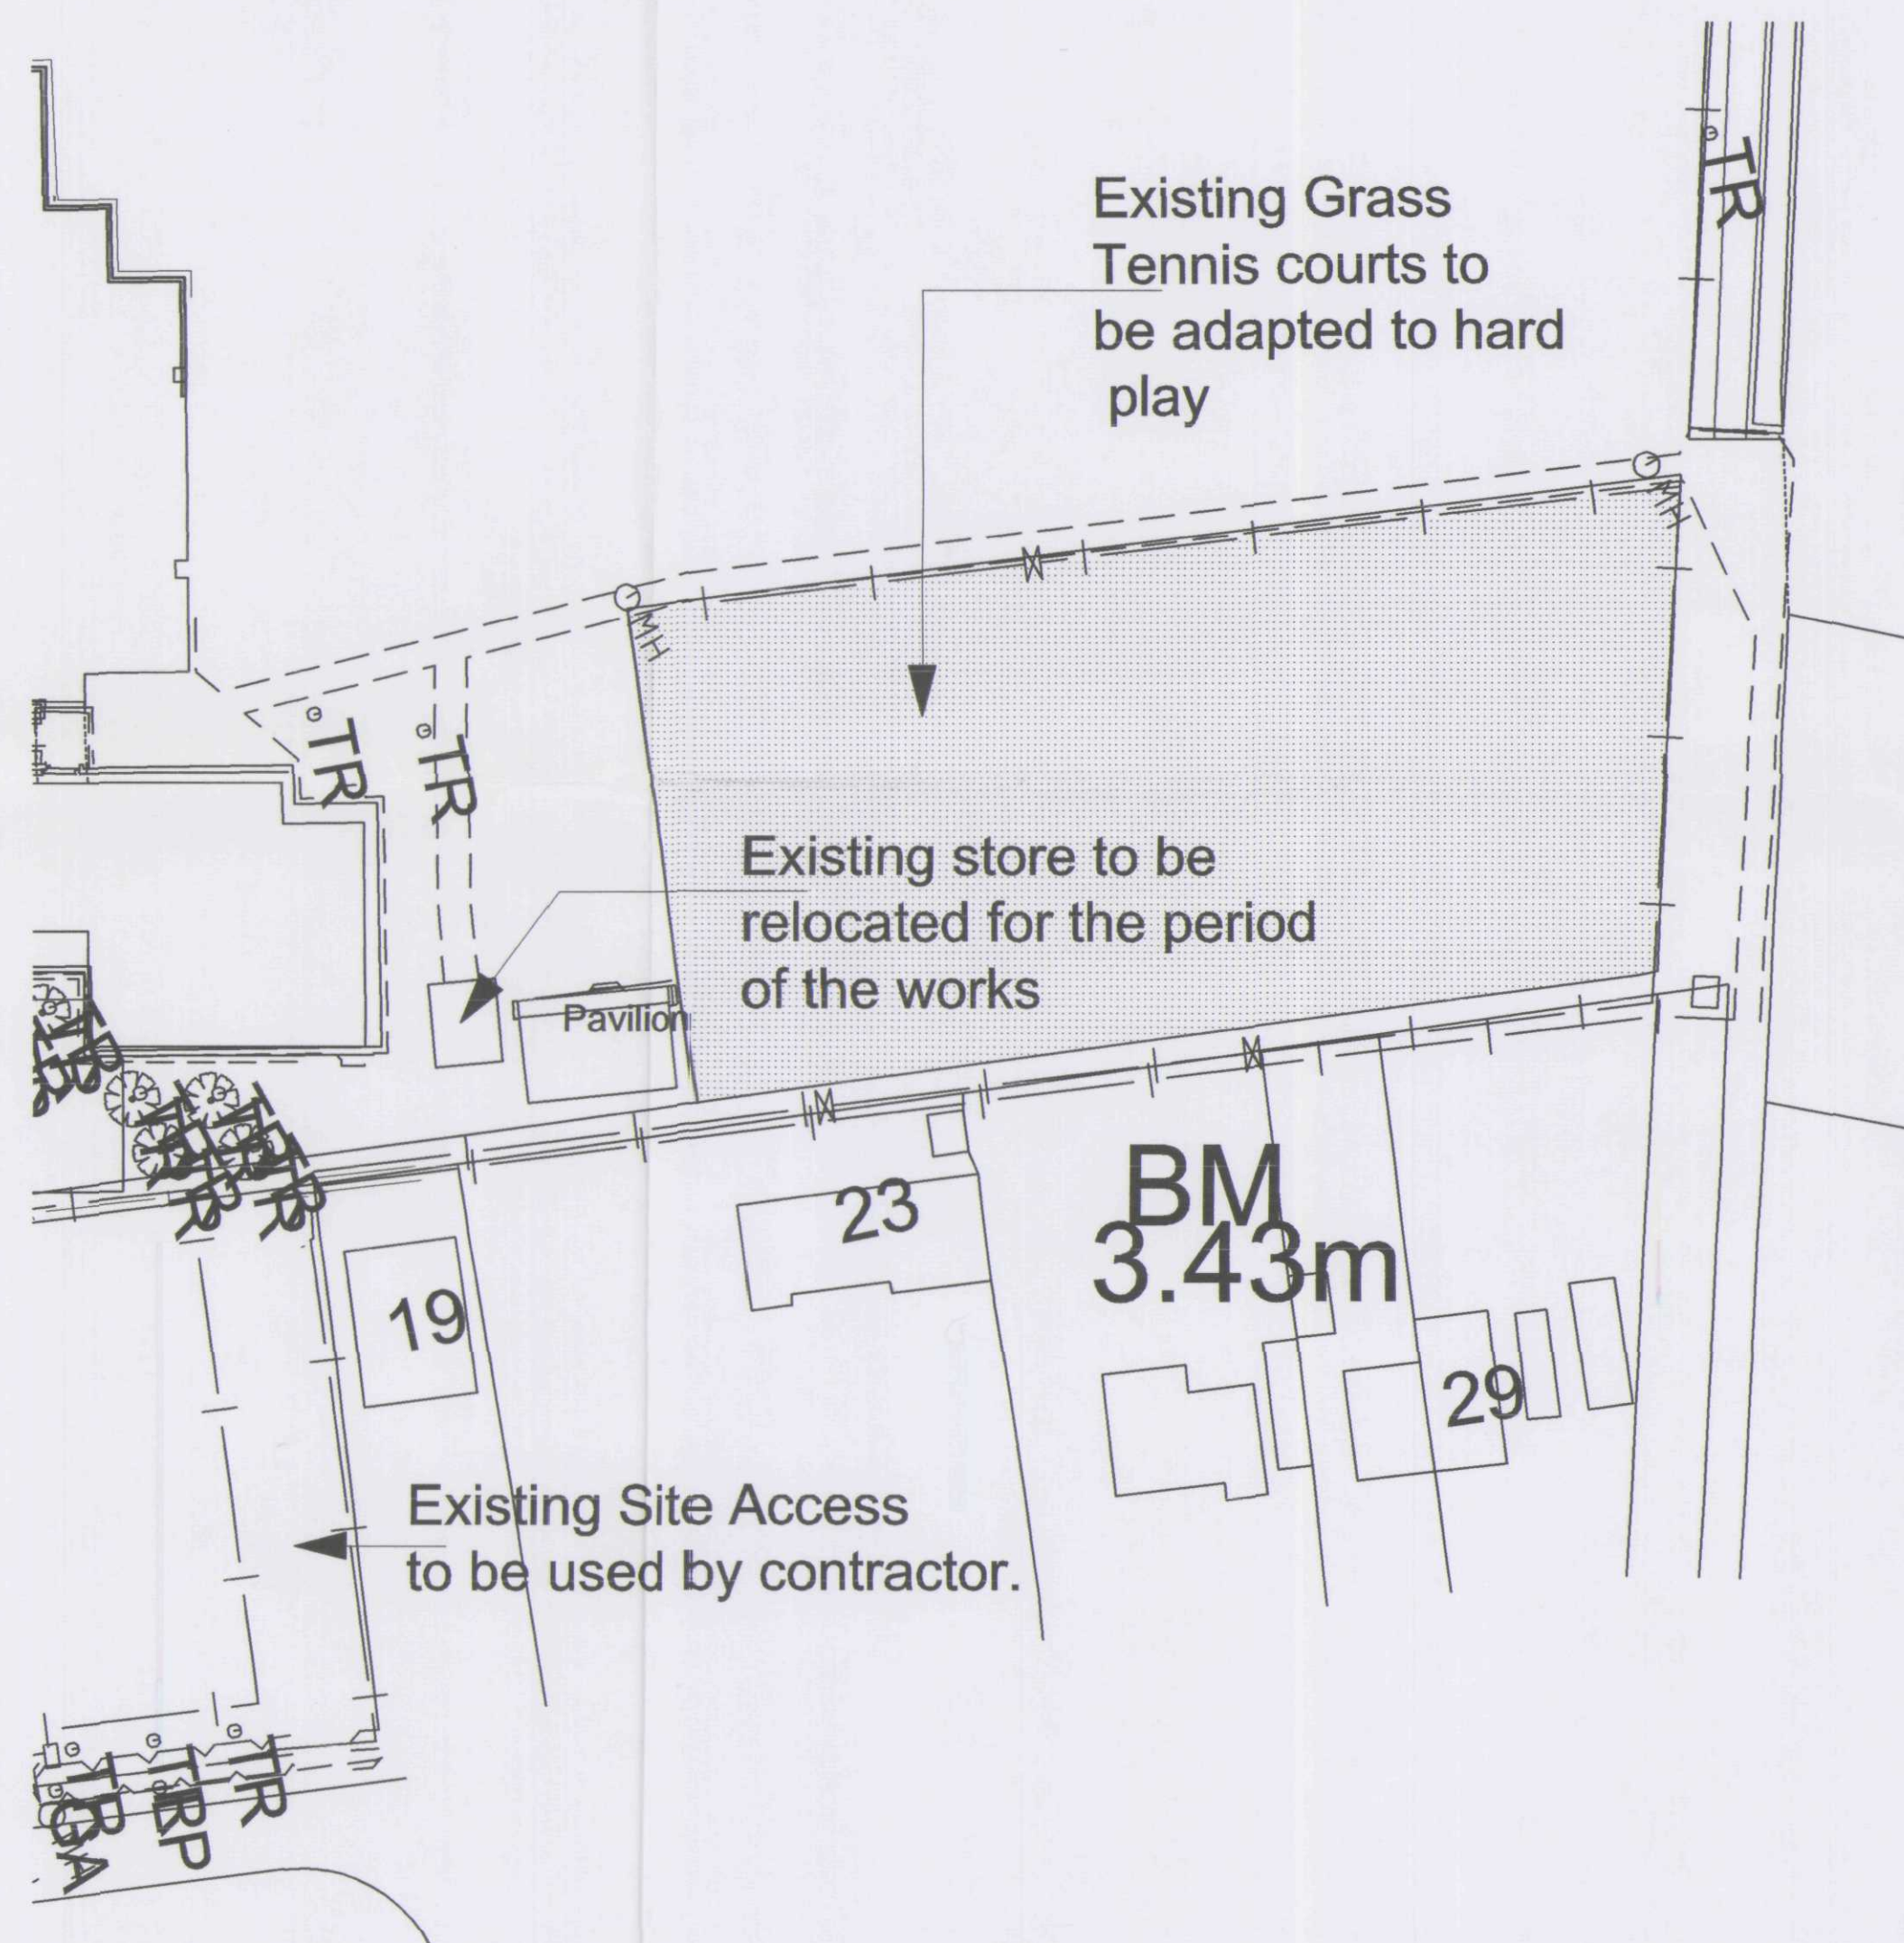

All Dimensions and Levels to be verified on site.
Only Figured Dimensions to be used.
Do not scale this drawing.
Any discrepancies to be notified to the originator of this drawing immediately.
If in doubt, ask.
Copyright is reserved by them and the drawing is issued on the condition that it is not copied, reproduced, retained, or disclosed to any unauthorised person, either wholly or in part without consent.

SHDC
Planning & Development
11 OCT 2004
Ref: 1360/04

**DETERMINED
PLAN**

Rev.	Date	Description	By	Chkd

HBS

HBS Business Services
Mill House
Brayford Wharf North
Lincoln, LN1 1YT

Tel: 01522 836836
Fax: 01522 516050
Web: www.hbs.uk.com

Client
LCC E & CS

Project
**Spalding High School
Surfacing of Existing Tennis Courts**

Drawing Title
Site Plan / Location Plan

Drawn By AJS	Checked By CJD
------------------------	--------------------------

Scale 1:1000 / 1:500	Date October 2004
--------------------------------	-----------------------------

Project No. DC/675/0175	Drawing No. 004	Revision
-----------------------------------	---------------------------	----------

Drawing Status
Planning

Highways & Planning
Directorate
- 6 OCT 2004
Planning & Conservation