




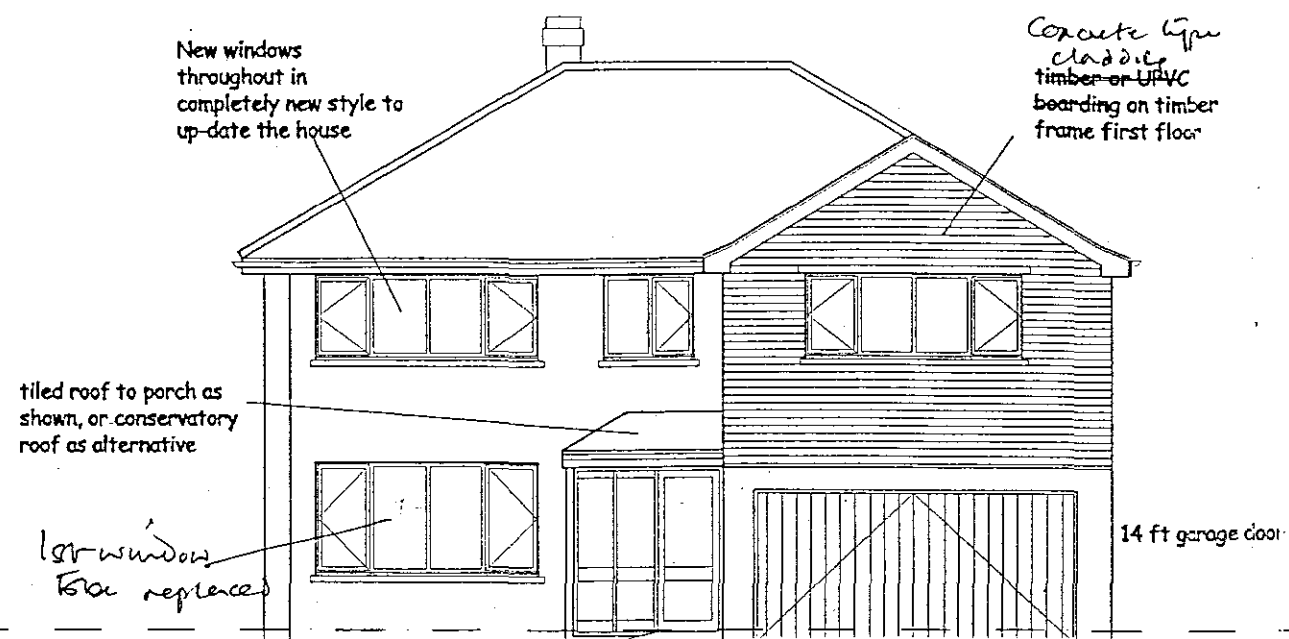


Front Elevation facing NW

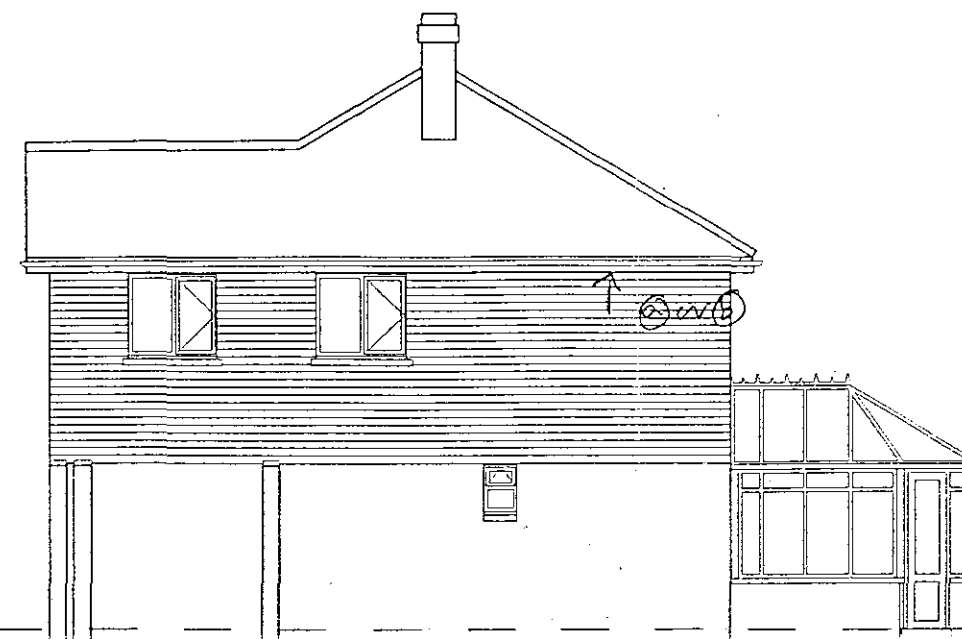

Side Elevation facing South West

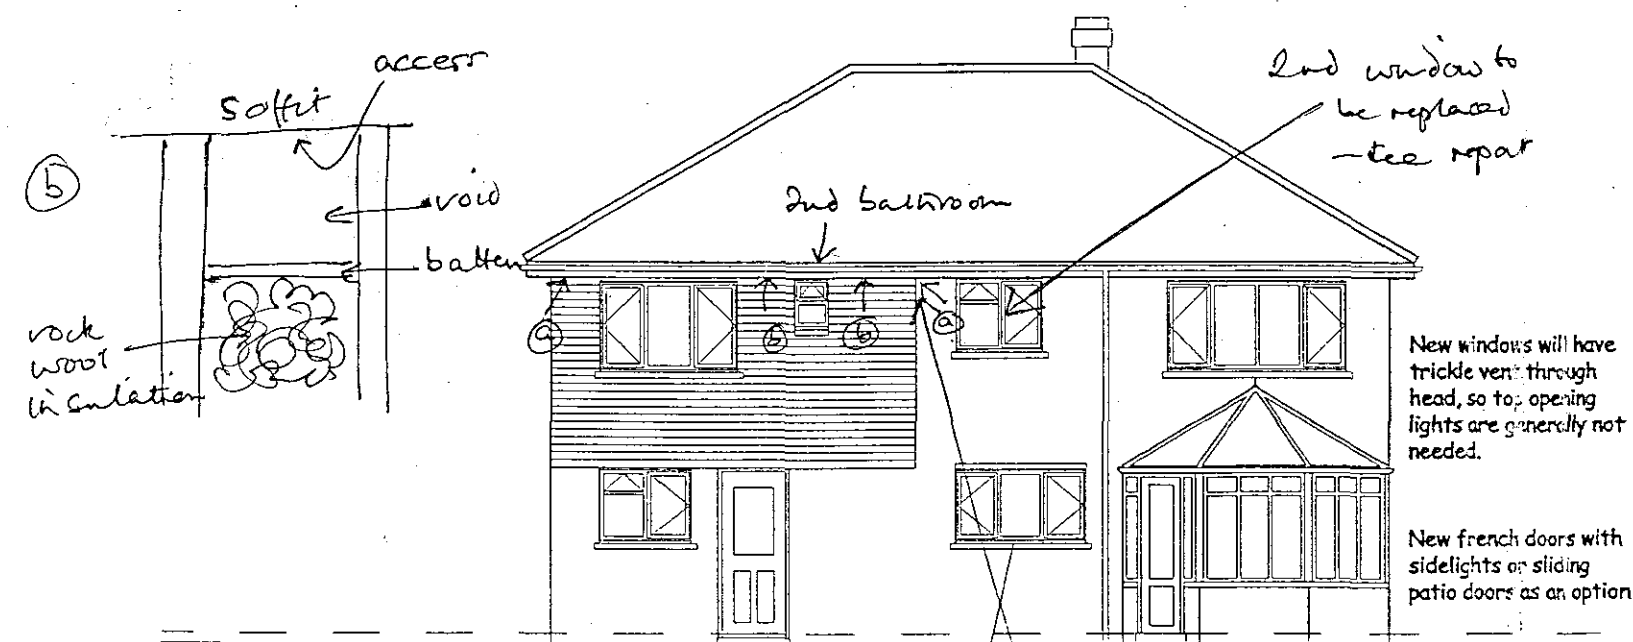

Rear Elevation facing SE

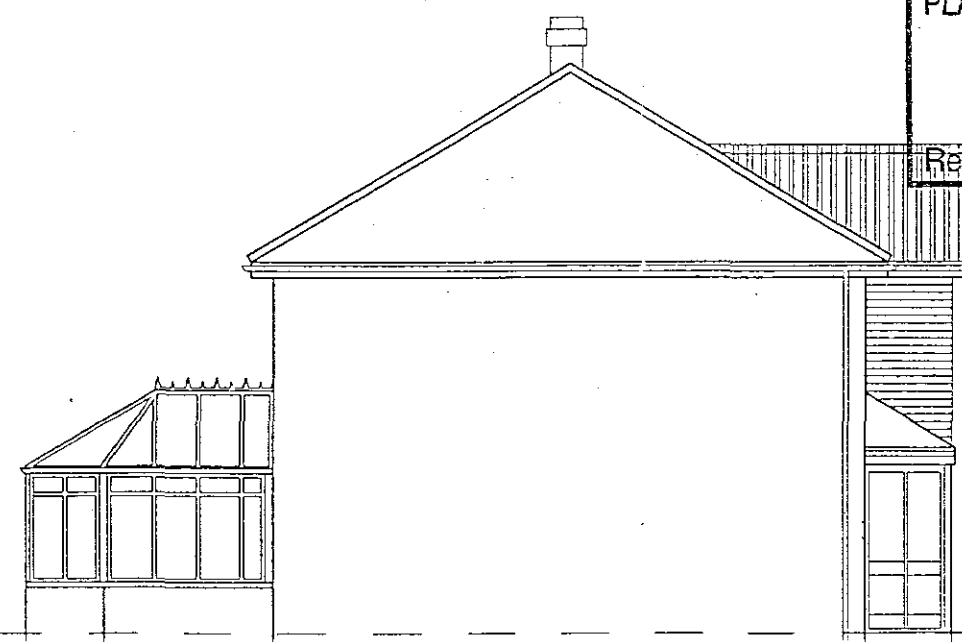

Side Elevation

SHDC
PLANNING & DEVELOPMENT
12 NOV 2003
Ref: 1361/03

new access
② into roof
⑤ into cavity created behind cladding

Position of existing rear access

Proposed Elevations

**ROBERT
LOWE**
CHARTERED
ARCHITECT

1-2 North End, Swineshead
Boston, Lincs., PE20 3LR
Phone 01205-821117
Fax 01205-821190
info @ rlc.freemove.co.uk

Project:
Alterations & Extensions To:
25 Heathfield Avenue
Spalding
Client:
Mr. & Mrs. G. Tatam
Drawing Title:
PROPOSED ELEVATIONS
OPTION 2

Date:
August 2003
Scale:
1:100
Project No:
0258
Drawing No:
07 B

Drawn:
JEC
Rev:

Contractors are to check all dimensions on site and to report any discrepancy to the Architect.
Do not scale from the drawing. © 2003