


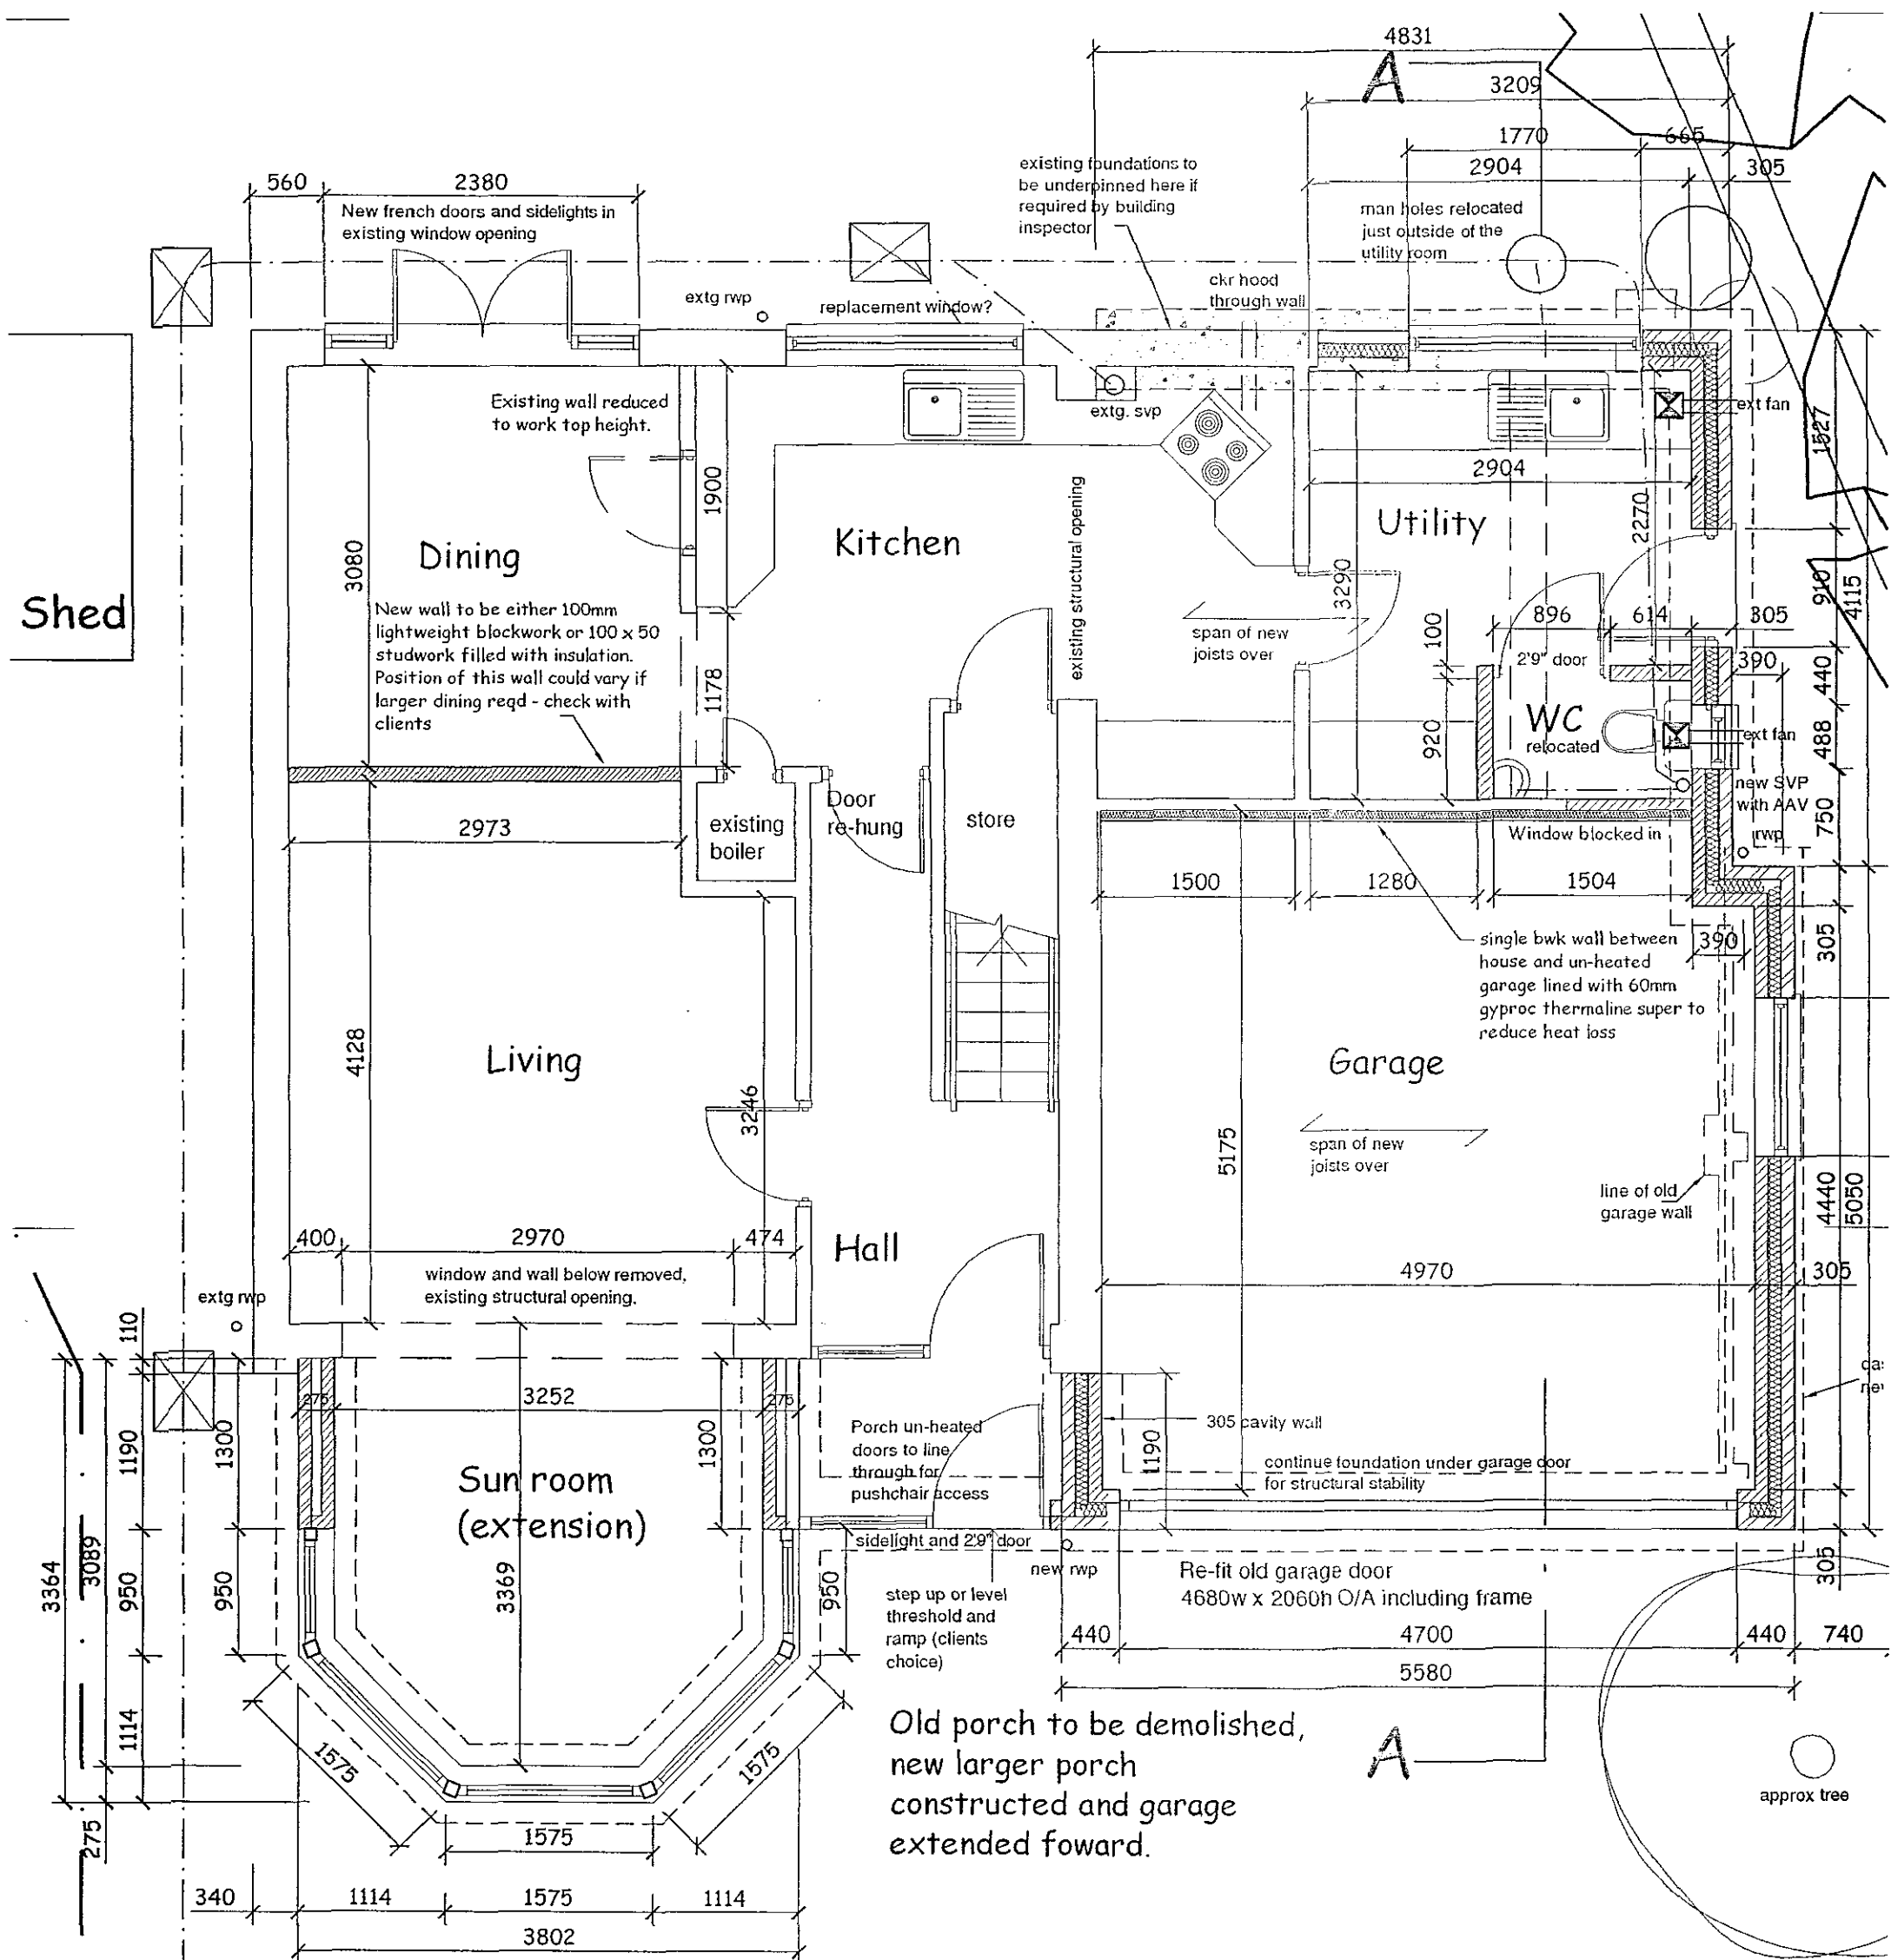

# Proposed Ground Floor Plan

Drawings to be read in-conjunction with the Construction Notes sheets

Ref: 15 MAR 2007  
SHDC Planning & Development

Rev B March 2007 Garage & extension to be re-built in brick, minor alterations.

**ROBERT LOWE**  
CHARTERED ARCHITECT

1-2 North End, Swineshead  
Boston, Lincs., PE20 3LR  
Phone 01205-821117  
Fax 01205-821139  
Info @ rcla.freeserve.co.uk

Project: Alterations & Extensions to 25 Heathfield Avenue Spalding  
Client: Mr & Mrs G Tatam  
Drawing Title: Ground Floor Plan Building Regulations Drawing

Date: July 2004  
Scale: 1:50

Project No: 0258  
Drawing No: 08/B  
Drawn: JEC JM  
Rev:

Contractors are to check all dimensions on site and to report any discrepancy to the Architect. Do not scale from the drawing. © 2004