


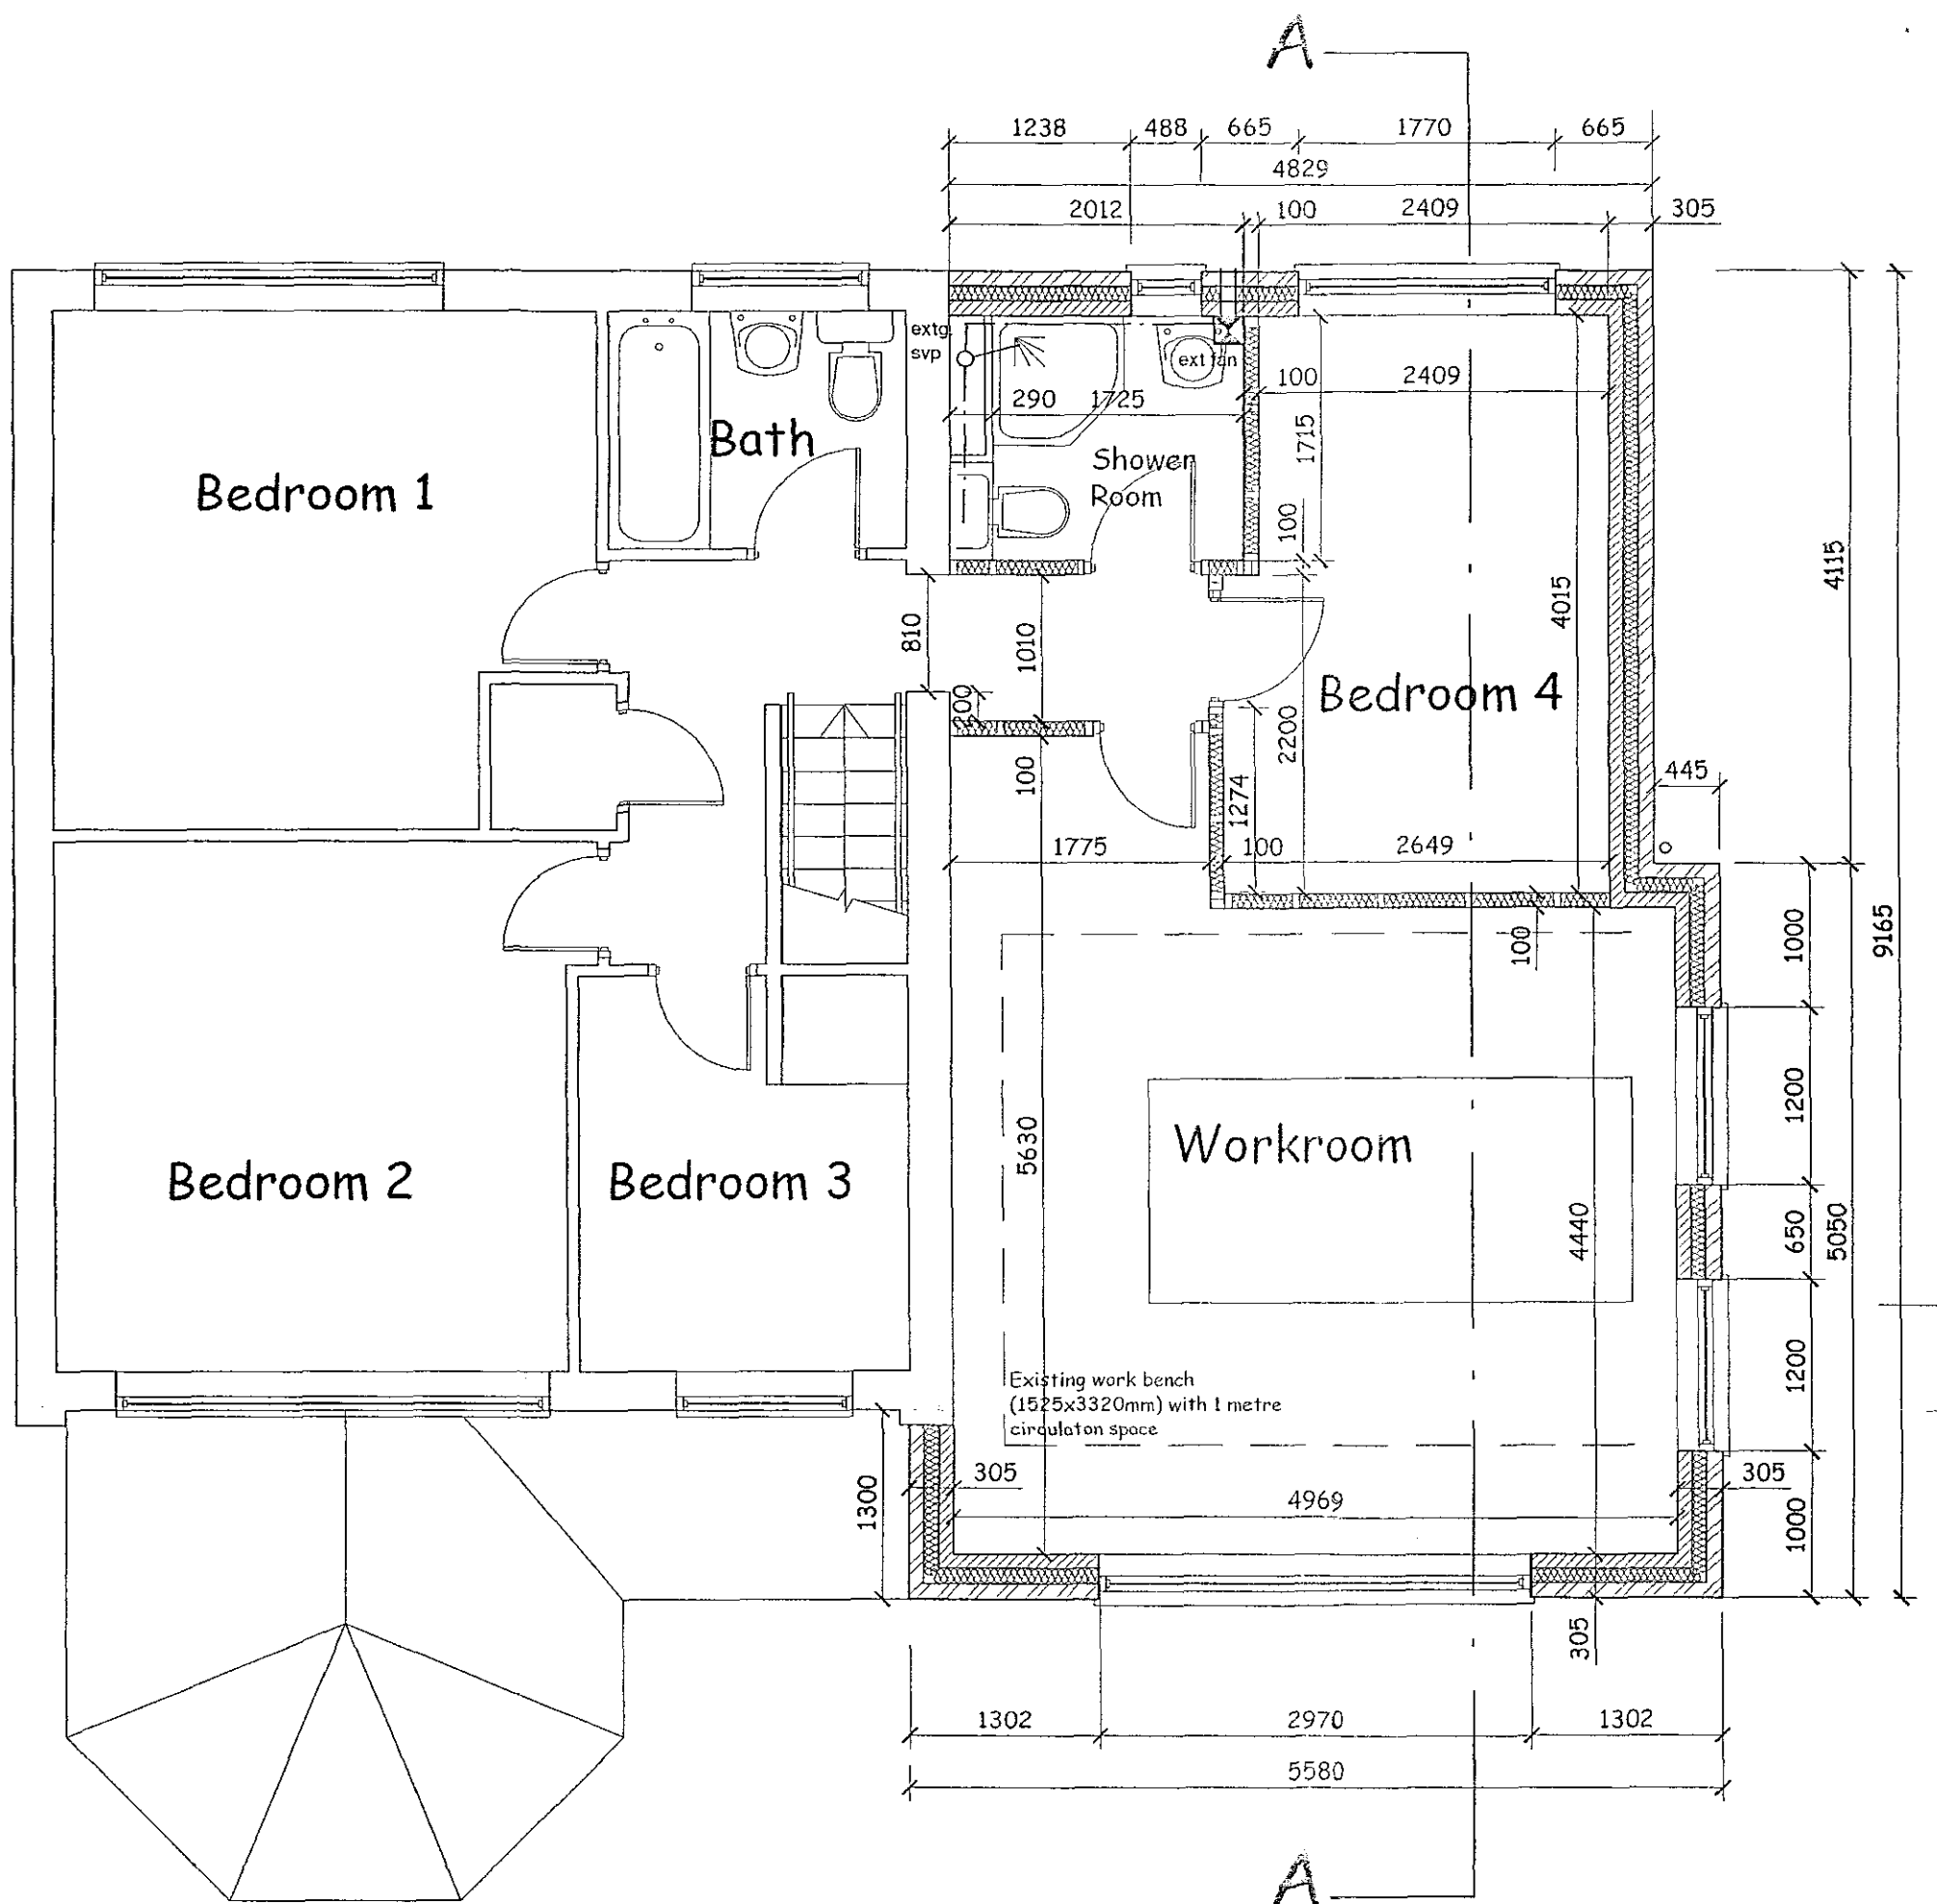

Proposed First Floor Plan

Drawings to be read in-conjunction with the Construction Notes sheets

Rev B March 2007 Garage & extension to be re-built in brick, minor alterations.

**ROBERT
LOWE**
CHARTERED
ARCHITECT

1-2 North End, Swineshead
Boston, Lincs., PE20 3LR
Phone 01205-821117
Fax 01205-821139
info @ rlc.a.freeserve.co.uk

Project:
Alterations & Extensions to
25 Heathfield Avenue
Spalding
Client:
Mr & Mrs G Tatam
Drawing Title:
First Floor Plan
Building Regulations Drawing

Date:
July 2004
Scale:
1:50

Project No: 0258
Drawing No: 09
Drawn: JEC JM
Rev:

09 B

Contractors are to check all dimensions on site and to report any discrepancy to the Architect.
Do not scale from the drawing. © 2004

