
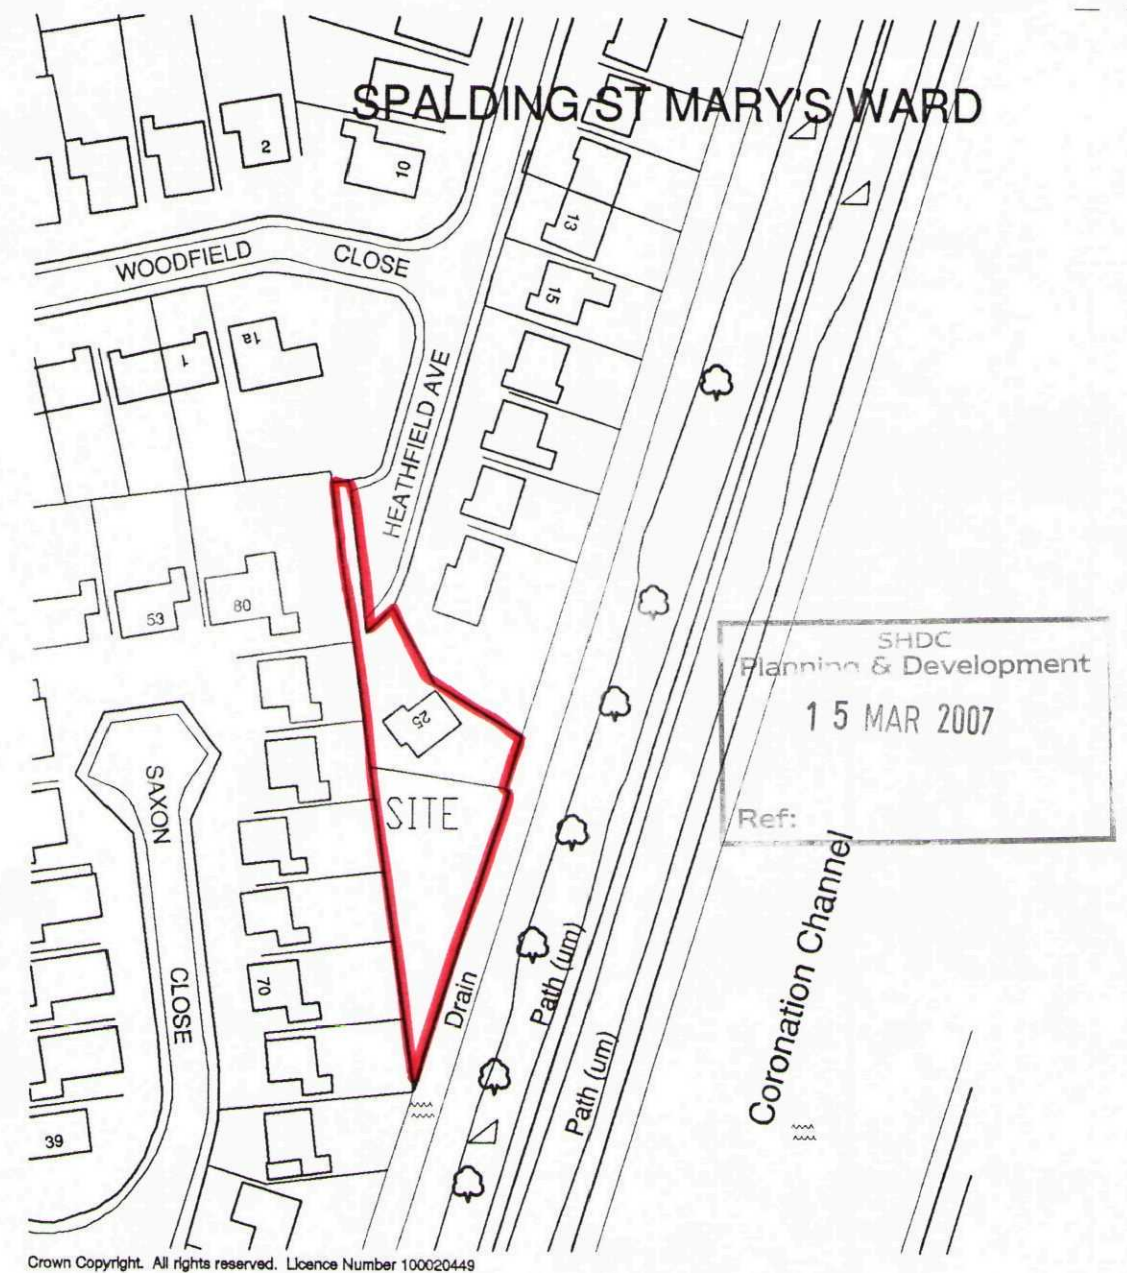


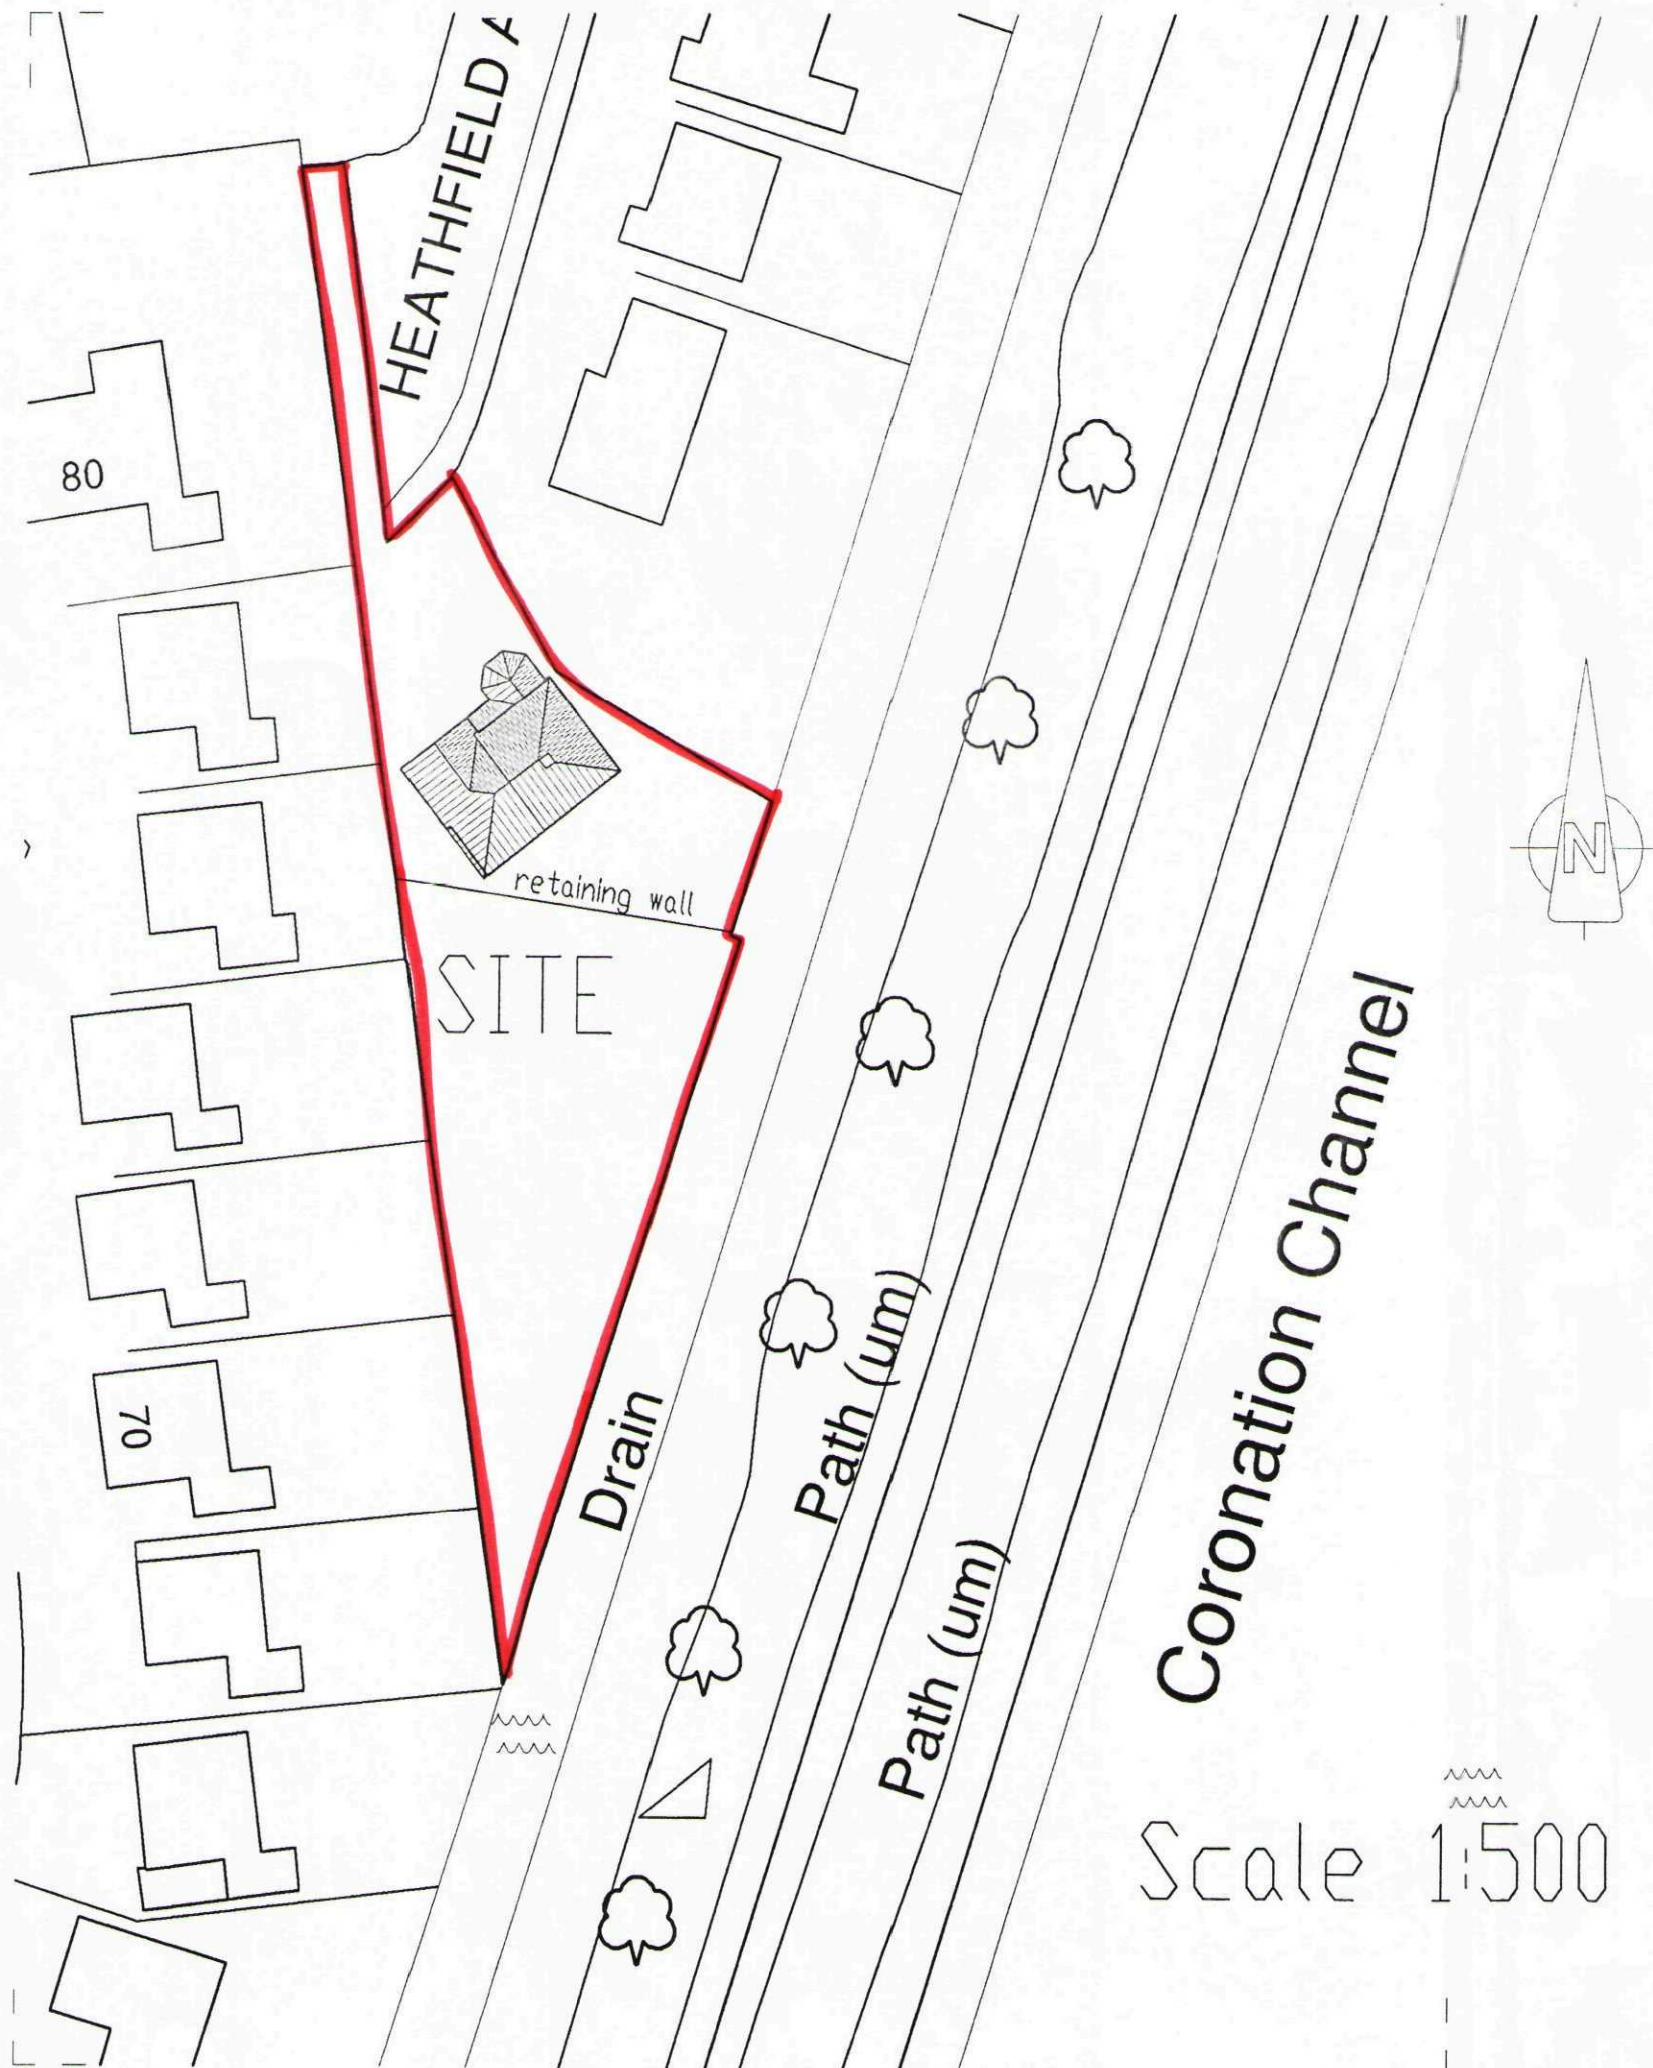

Scale 1: 1250

Rev B March 2007 Minor amendment to side extension

**ROBERT
LOWE**
CHARTERED
ARCHITECT

1-2 North End, Swineshead
Boston, Lincs., PE20 3LR
Phone 01205-821117
Fax 01205-821190
info @ rca.freemove.co.uk

Project:
Alterations & Extensions to:
25 Heathfield Avenue
Spalding
Client:
Mr. & Mrs. G. Tatam
Drawing Title:
SITE PLAN

Date:
August 2003
Scale:
1: 500
1: 1250

Project No: 0258
Drawing No: 01 B
Drawn: AH JM
Rev:

01 B

Contractors are to check all dimensions on site and to report any discrepancy to the Architect.
Do not scale from the drawing.
© 2003