



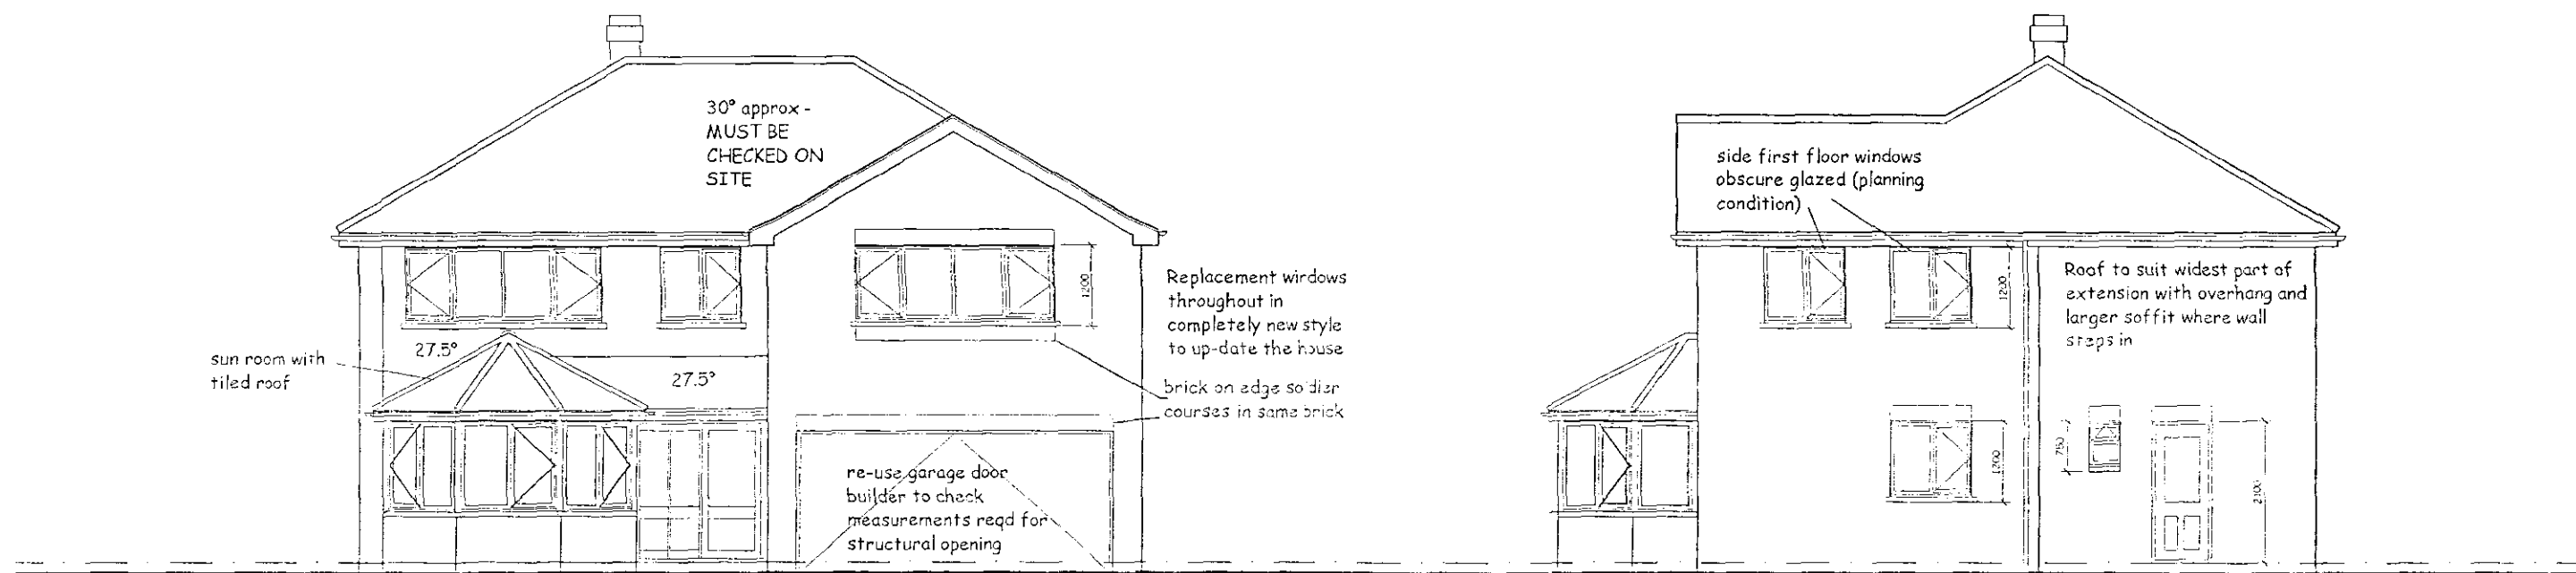

Front Elevation

Side Elevation

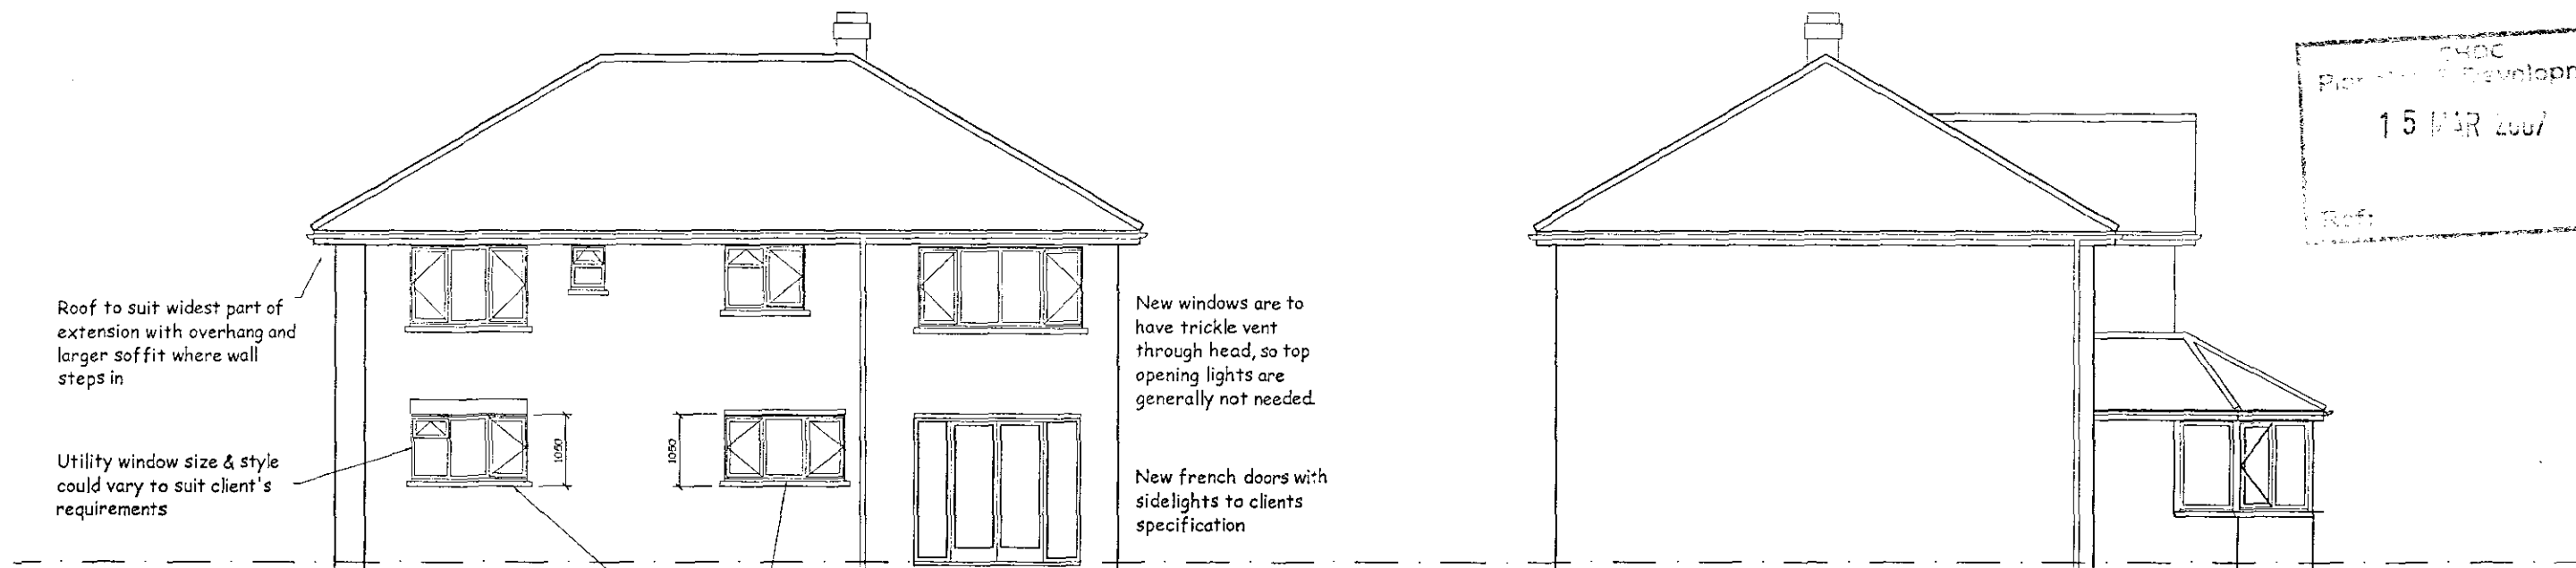

Rear Elevation

Side Elevation

Proposed Elevations

Rev G March 2007 extension to be brick with minor alterations to doors & windows

Rev F Jan 2007 Alterations in progress

Rev E July 2004 Side windows of workroom adjusted slightly to help roof construction. Conservatory to have steel posts, minor amendments in up-grading to b-regs drawing.

**ROBERT
LOWE**
CHARTERED
ARCHITECT

1-2 North End, Swineshead
Boston, Lincs., PE20 3LR
Phone 01205-821117
Fax 01205-821190
info @ rca.freeseve.co.uk

Project:
Alterations & Extensions To:
25 Heathfield Avenue
Spalding

Client:
Mr. & Mrs. G. Tatam

Drawing Title:
PROPOSED ELEVATIONS

Date:
January 2004
Scale:
1: 100

Project No: 0258
Drawing No: 07
Drawn: JEC JM
Rev:

07 G

Contractors are to check all dimensions on site and to report any discrepancy to the Architect.
Do not scale from the drawing. © 2003