



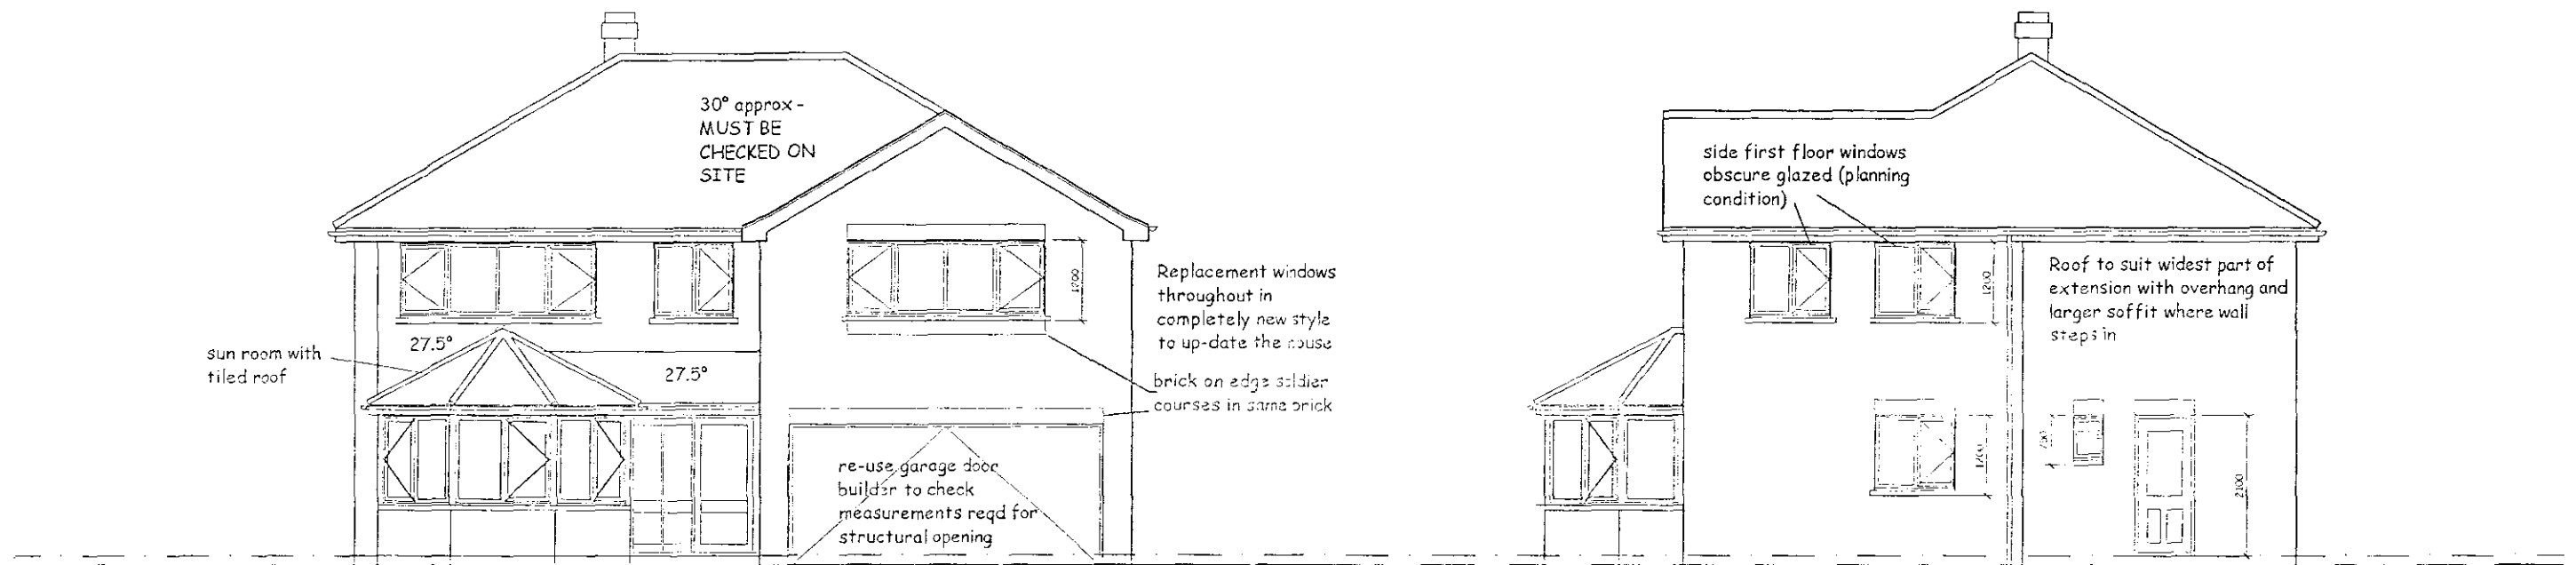

Front Elevation

Side Elevation

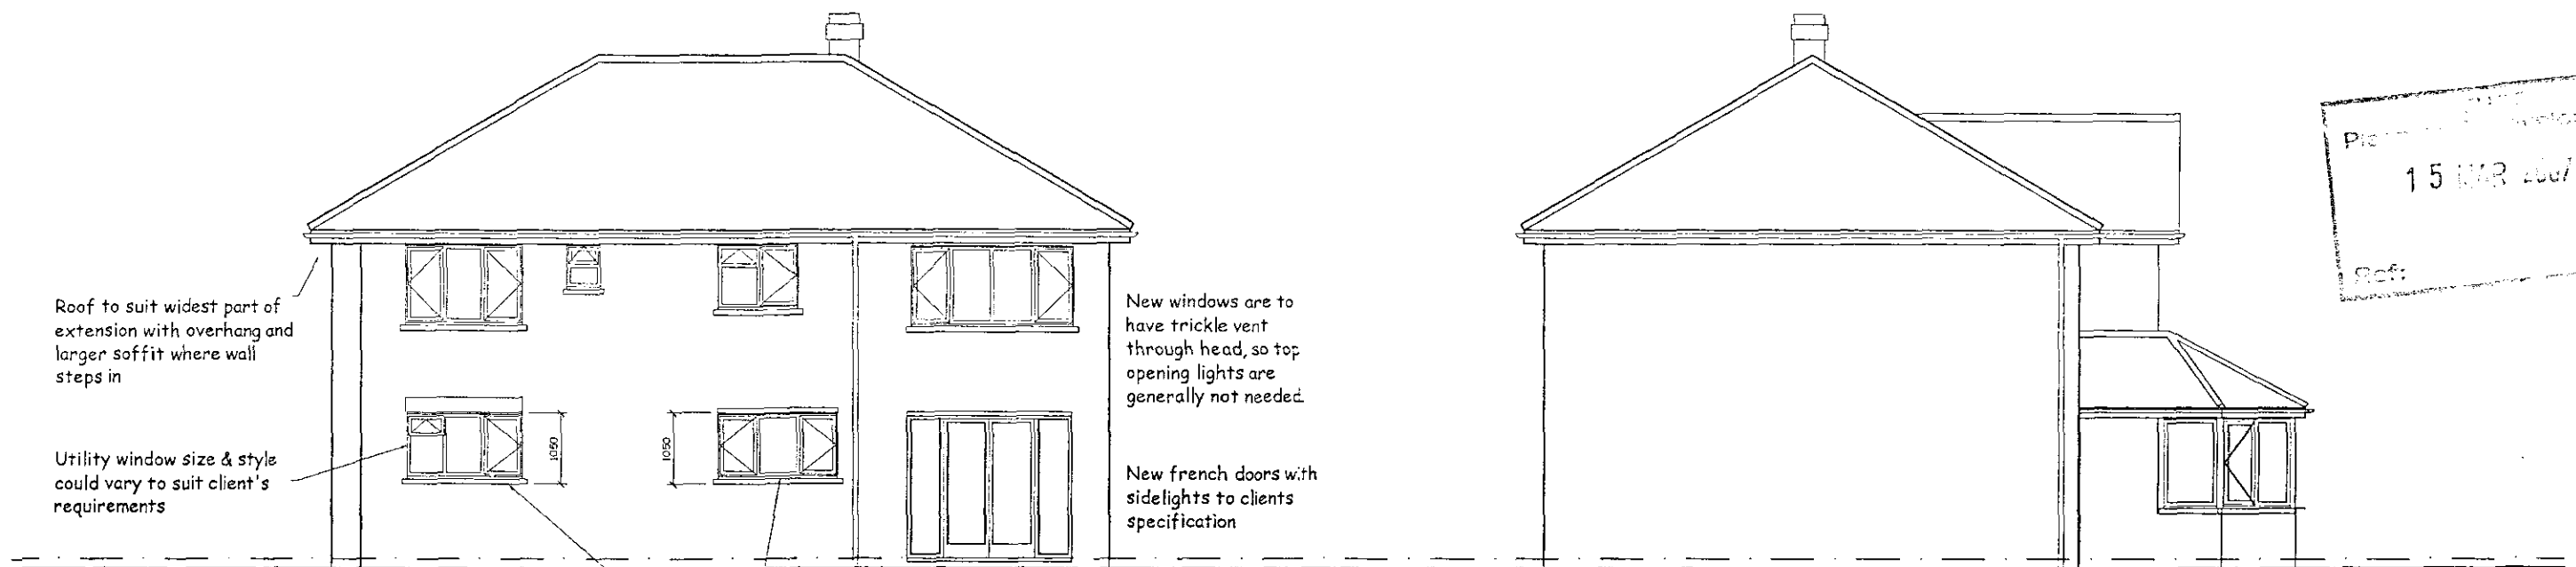

Rear Elevation

Side Elevation

## Proposed Elevations

Rev G March 2007 extension to be brick with minor alterations to doors & windows

Rev F Jan 2007 Alterations in progress

Rev E July 2004 Side windows of workroom adjusted slightly to help roof construction. Conservatory to have steel posts, minor amendments in up-grading to b-regs drawing.

**ROBERT  
LOWE**  
CHARTERED  
ARCHITECT

1-2 North End, Swineshead  
Boston, Lincs., PE20 3LR  
Phone 01205-821117  
Fax 01205-821190  
info @ rca.freemove.co.uk

Project:  
Alterations & Extensions To:  
25 Heathfield Avenue  
Spalding

Client:  
Mr. & Mrs. G. Tatam

Drawing Title:  
PROPOSED ELEVATIONS

Date:  
January 2004  
Scale:  
1:100

Project No:  
0258  
Drawing No:  
Rev:  
JEC JM

**07 G**

Contractors are to check all dimensions on site and to report any discrepancy to the Architect.  
Do not scale from the drawing.  
© 2003