




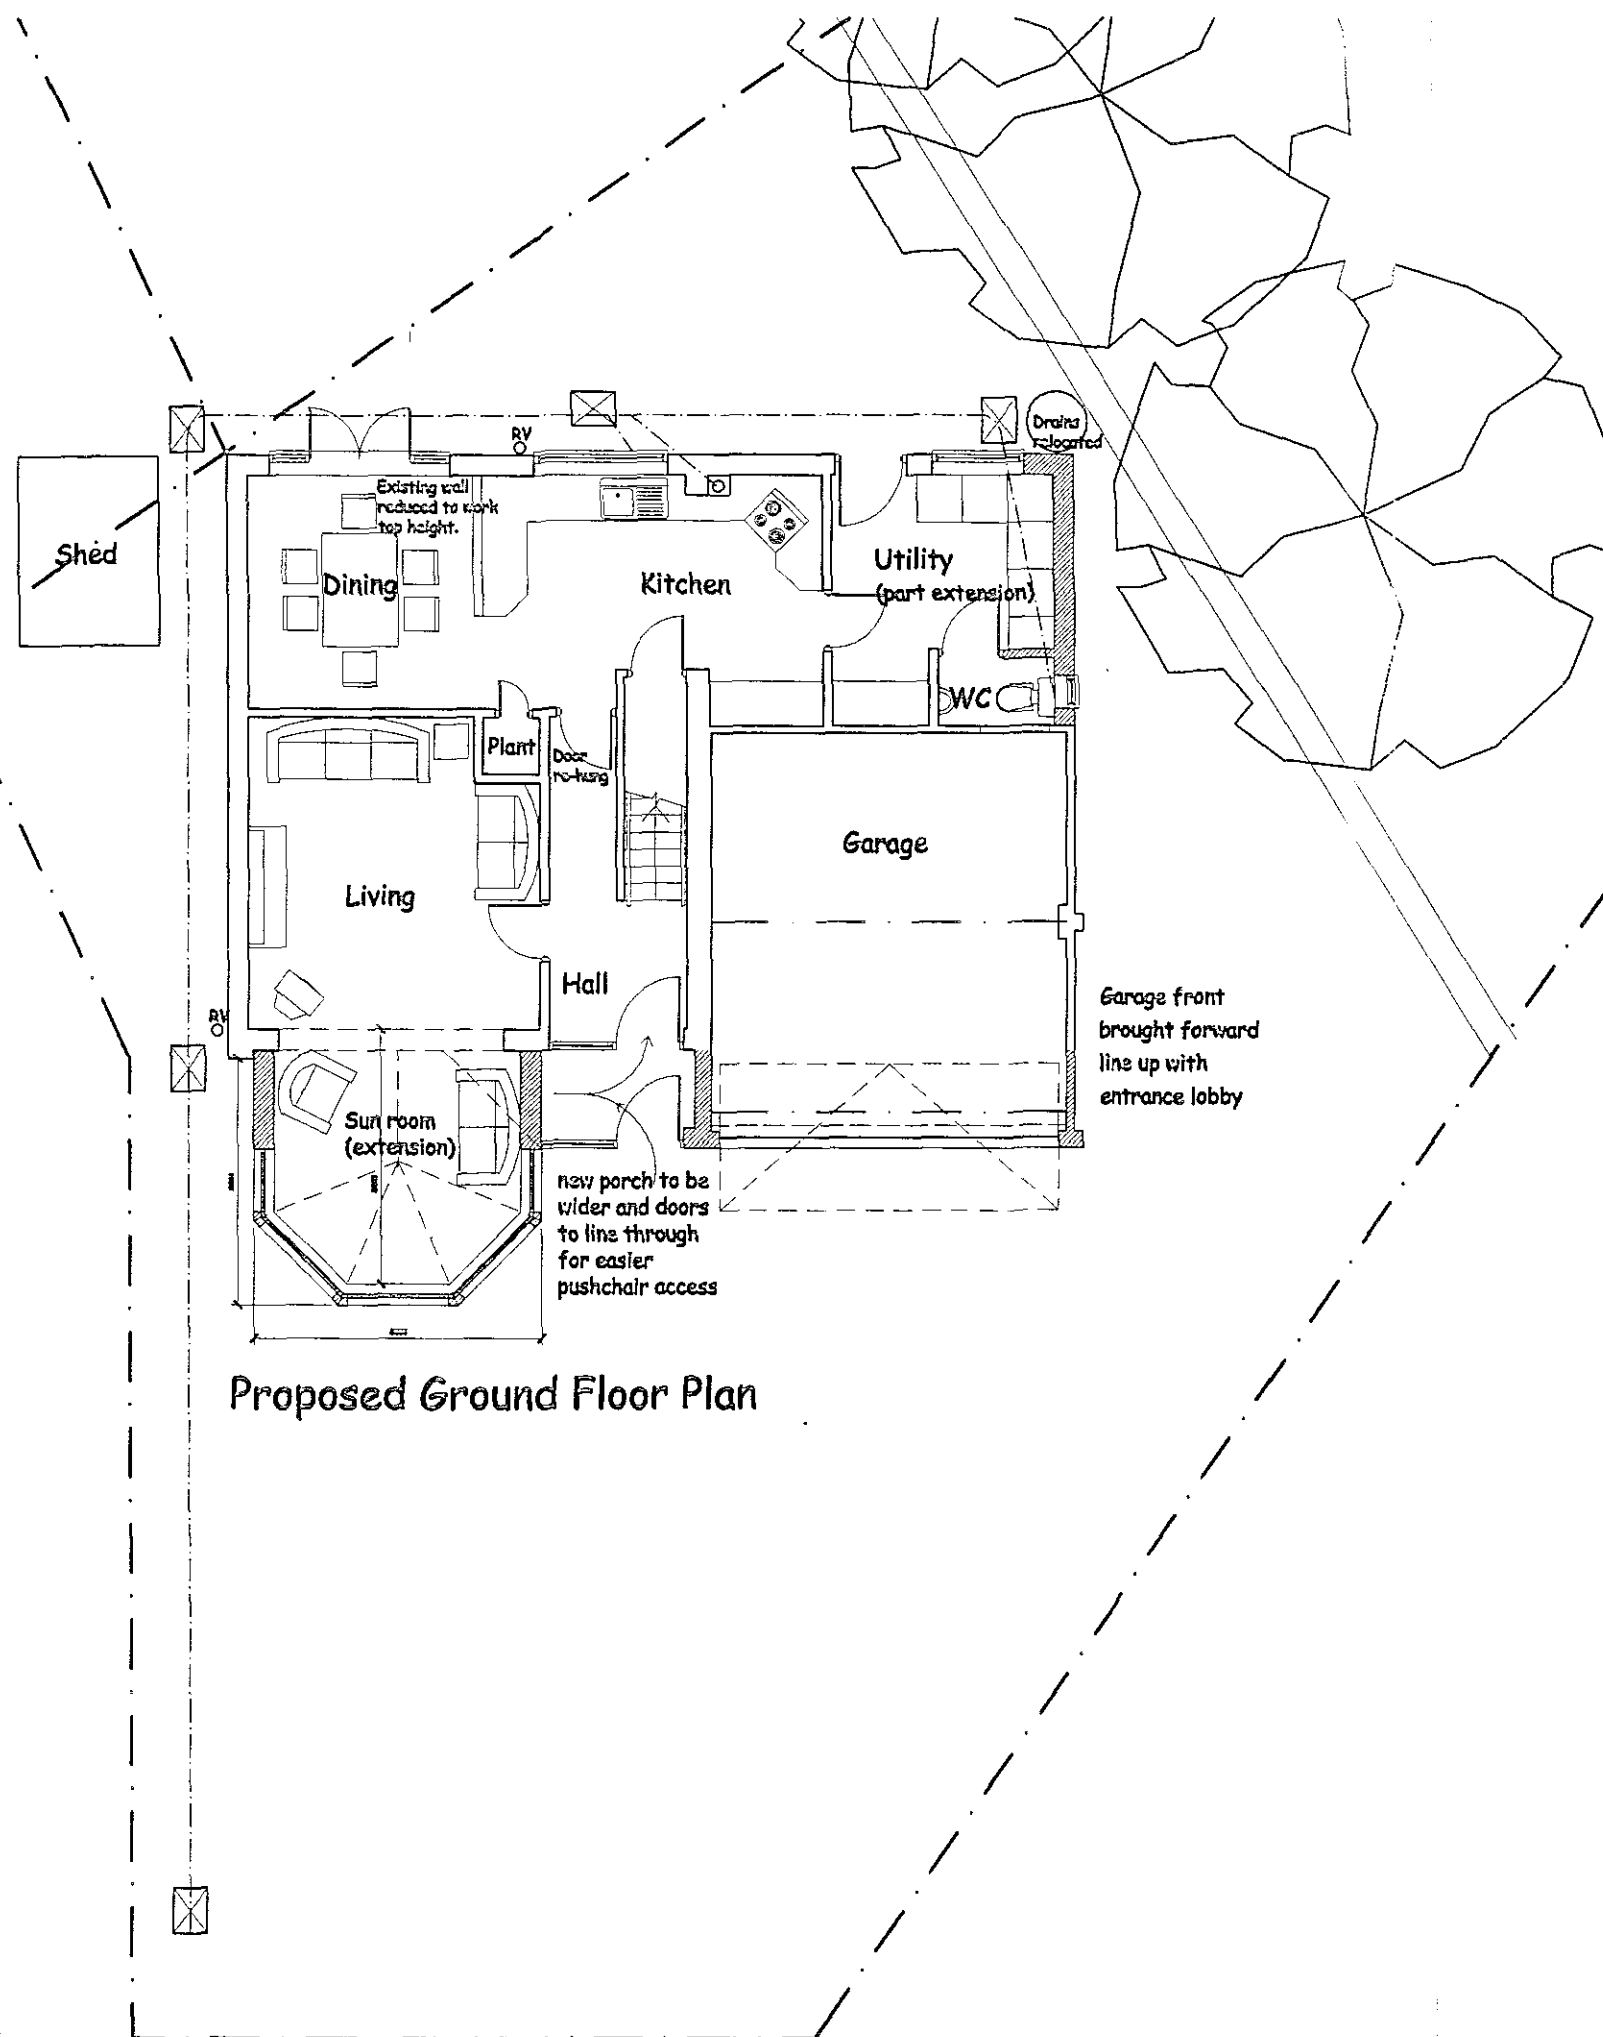

Proposed Ground Floor Plan

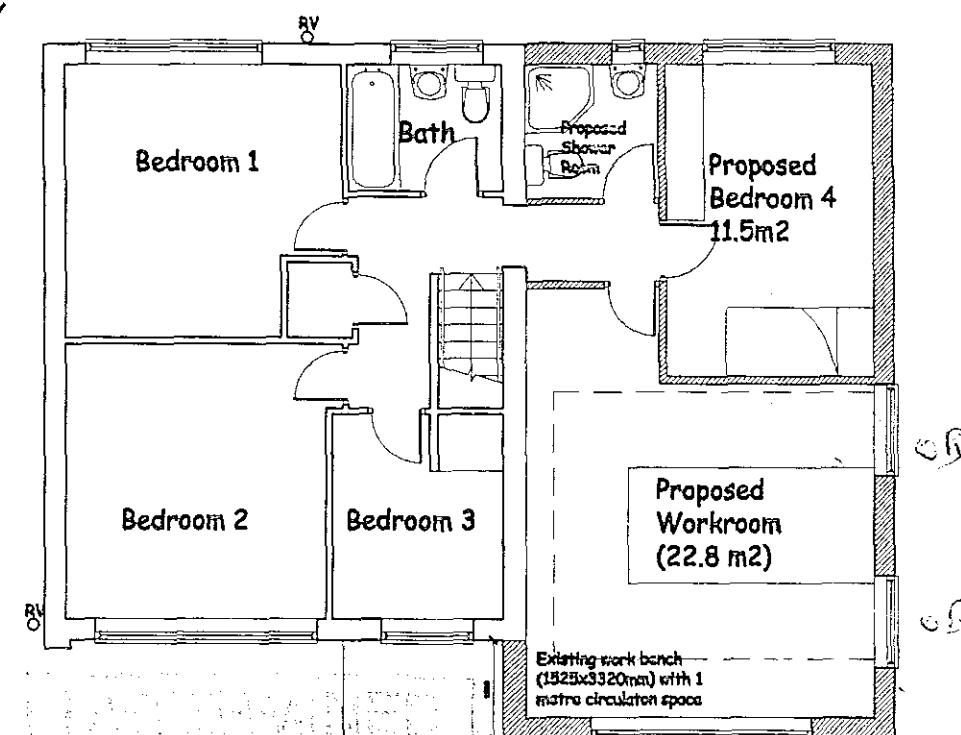

Proposed First Floor Plan

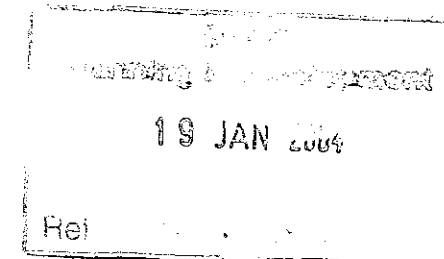

**ROBERT
LOWE**
CHARTERED
ARCHITECT

1-2 North End, Swineshead
Boston, Lincs., PE20 3LR
Phone 01205-821117
Fax 01205-821190
info @ rca.freeserve.co.uk

Project:
Alterations & Extensions To:
25 Heathfield Avenue
Spalding

Client:
Mr. & Mrs. G. Tatam

Drawing Title:
GROUND FLOOR PLAN
AS PROPOSED

Date:
January 2004

Scale:
1:100

Project No:
0258

Drawn:
JEC

Drawing No:
Rev:

04 F

Contractors are to check all dimensions on site and to report any discrepancy to the Architect.
Do not scale from this drawing.

© 2004