




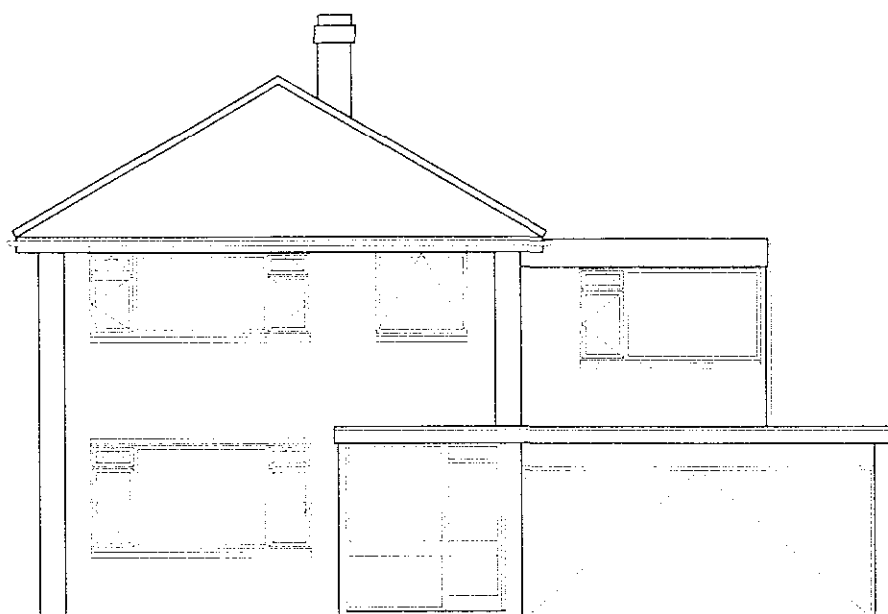


Front Elevation

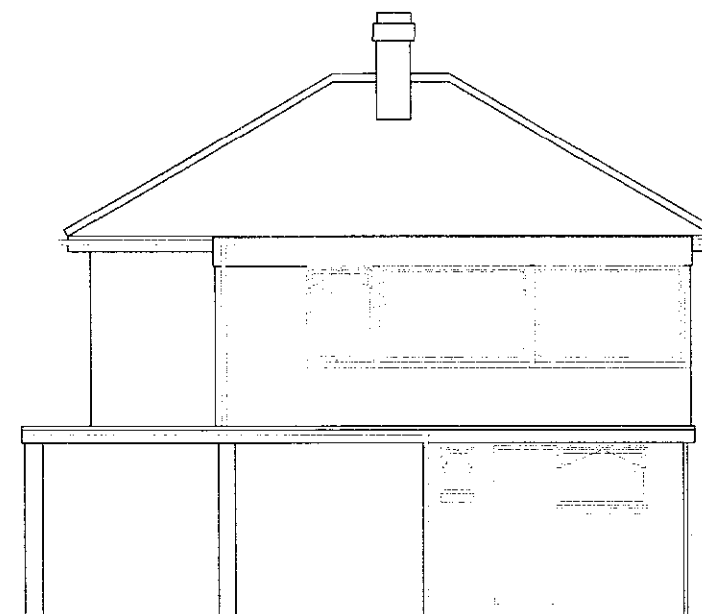



Side Elevation

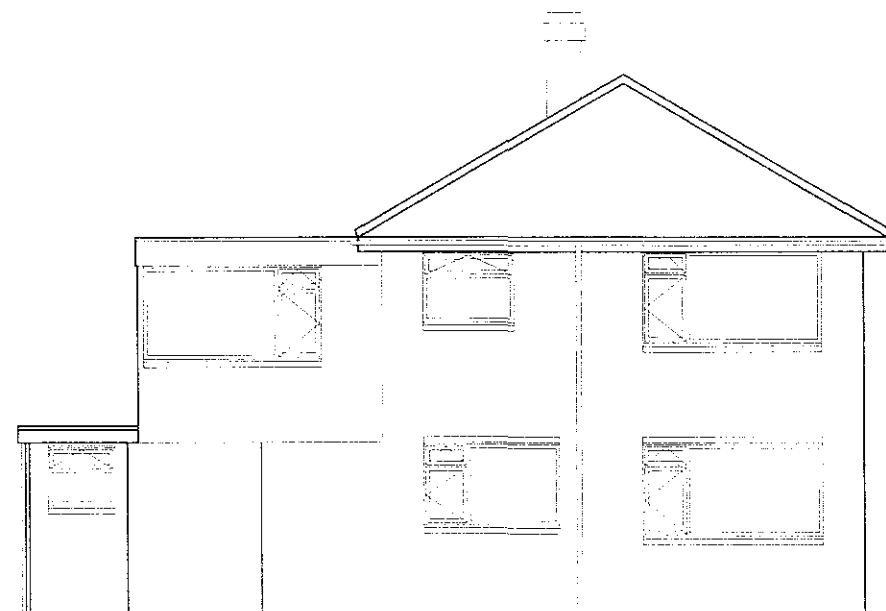

Rear Elevation

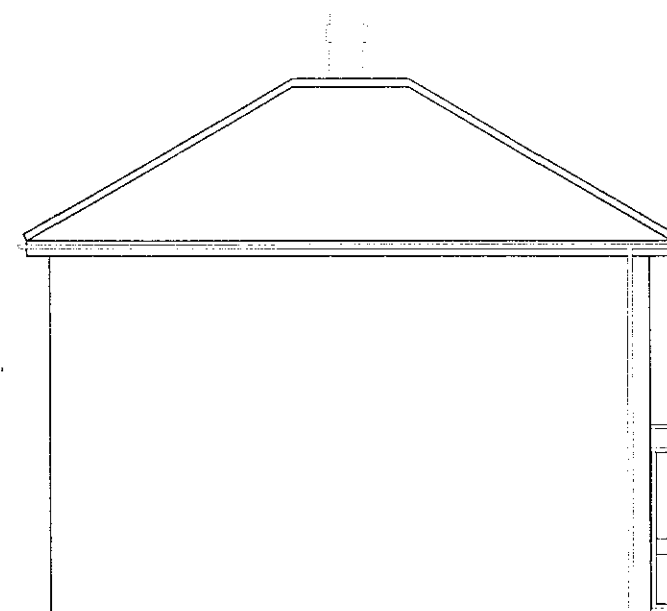

Side Elevation

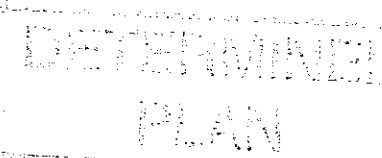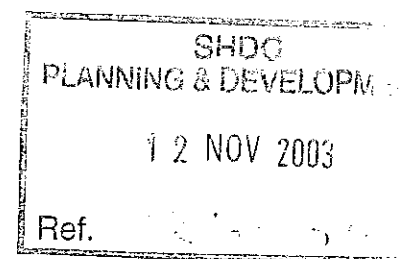

Existing Elevations

**ROBERT
LOWE**
CHARTERED
ARCHITECT

1-2 North End, Swineshead
Boston, Lincs., PE20 3LR
Phone 01205-821117
Fax 01205-821190
info @ rlca.freemove.co.uk

Project: Alterations & Extensions To:
25 Heathfield Avenue
Spalding
Client: Mr. & Mrs. G. Tatam
Drawing Title: ELEVATIONS AS EXISTING

Date: August 2003
Scale: 1:100

Project No: 0258
Drawing No: JEC

03

Contractors are to check all dimensions on site and to report any discrepancy to the Architect.
Do not scale from the drawing. © 2003