



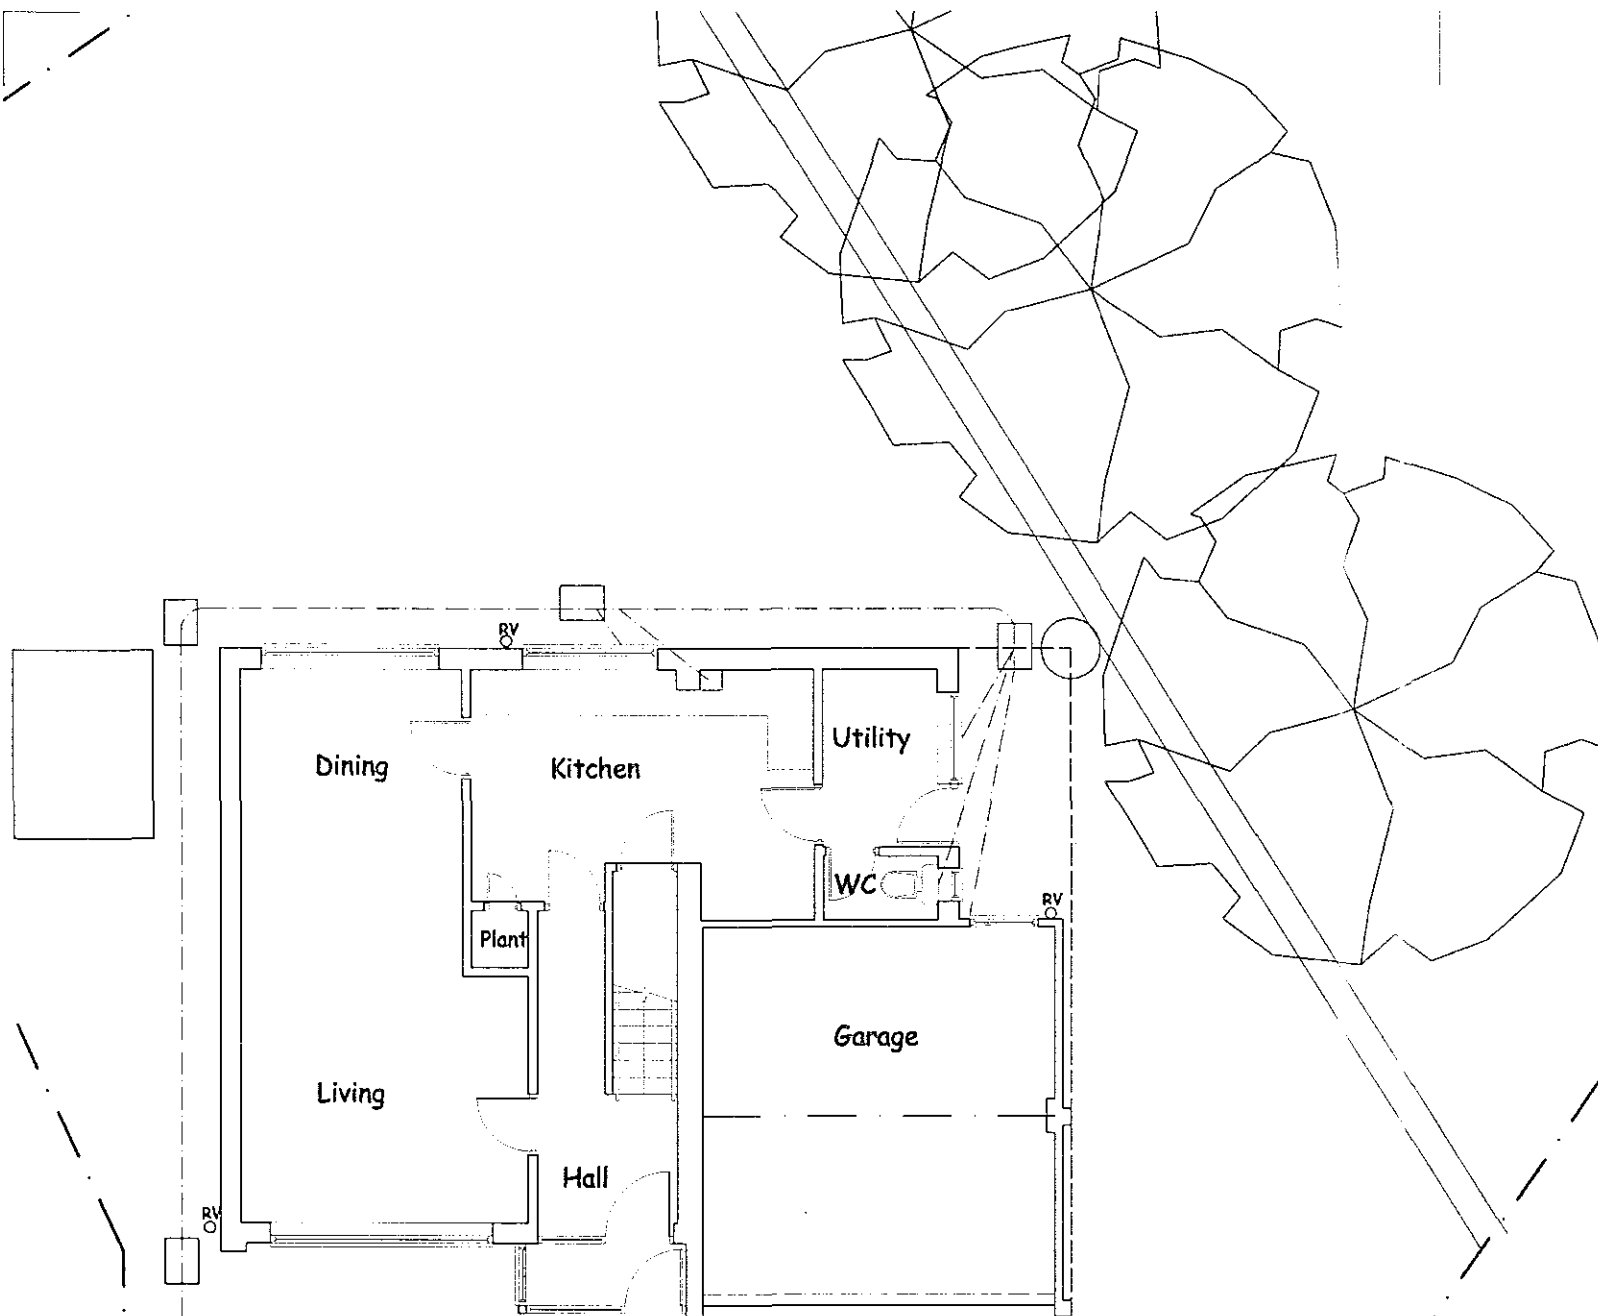

Ground Floor Plan As Existing

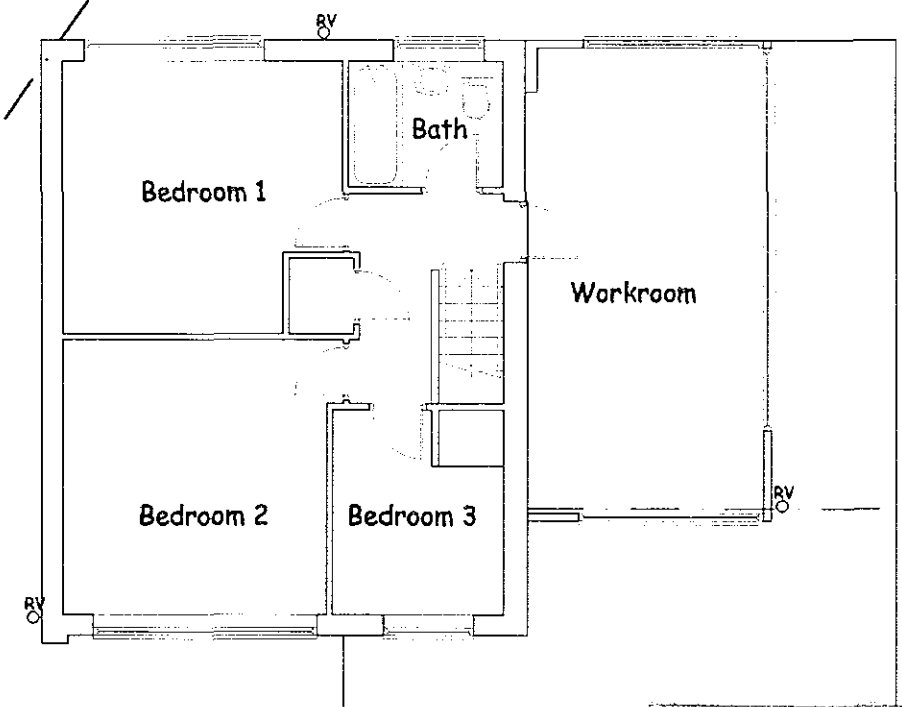

Ground Floor Plan As Existing

SMDC
PLANNING & DEVELOPMENT
12 NOV 2003
Ref.

**ROBERT
LOWE**
CHARTERED
ARCHITECT

1-2 North End, Swineshead
Boston, Lincs., PE20 3LR
Phone 01205-821117
Fax 01205-821190
info @ rlc.a.freemove.co.uk

Project:
Alterations & Extensions To:
25 Heathfield Avenue
Spalding
Client:
Mr. & Mrs. G. Tatam
Drawing Title:
GROUND & FIRST FLOOR
PLANS AS EXISTING

Date:
August 2003

Scale:
1:100

Project No:
0258

Drawing No:

Drawn:
RWL

Rev:

02

Contractors are to check all dimensions on site and to report any discrepancy to the Architect.
Do not scale from the drawing. © 2003