


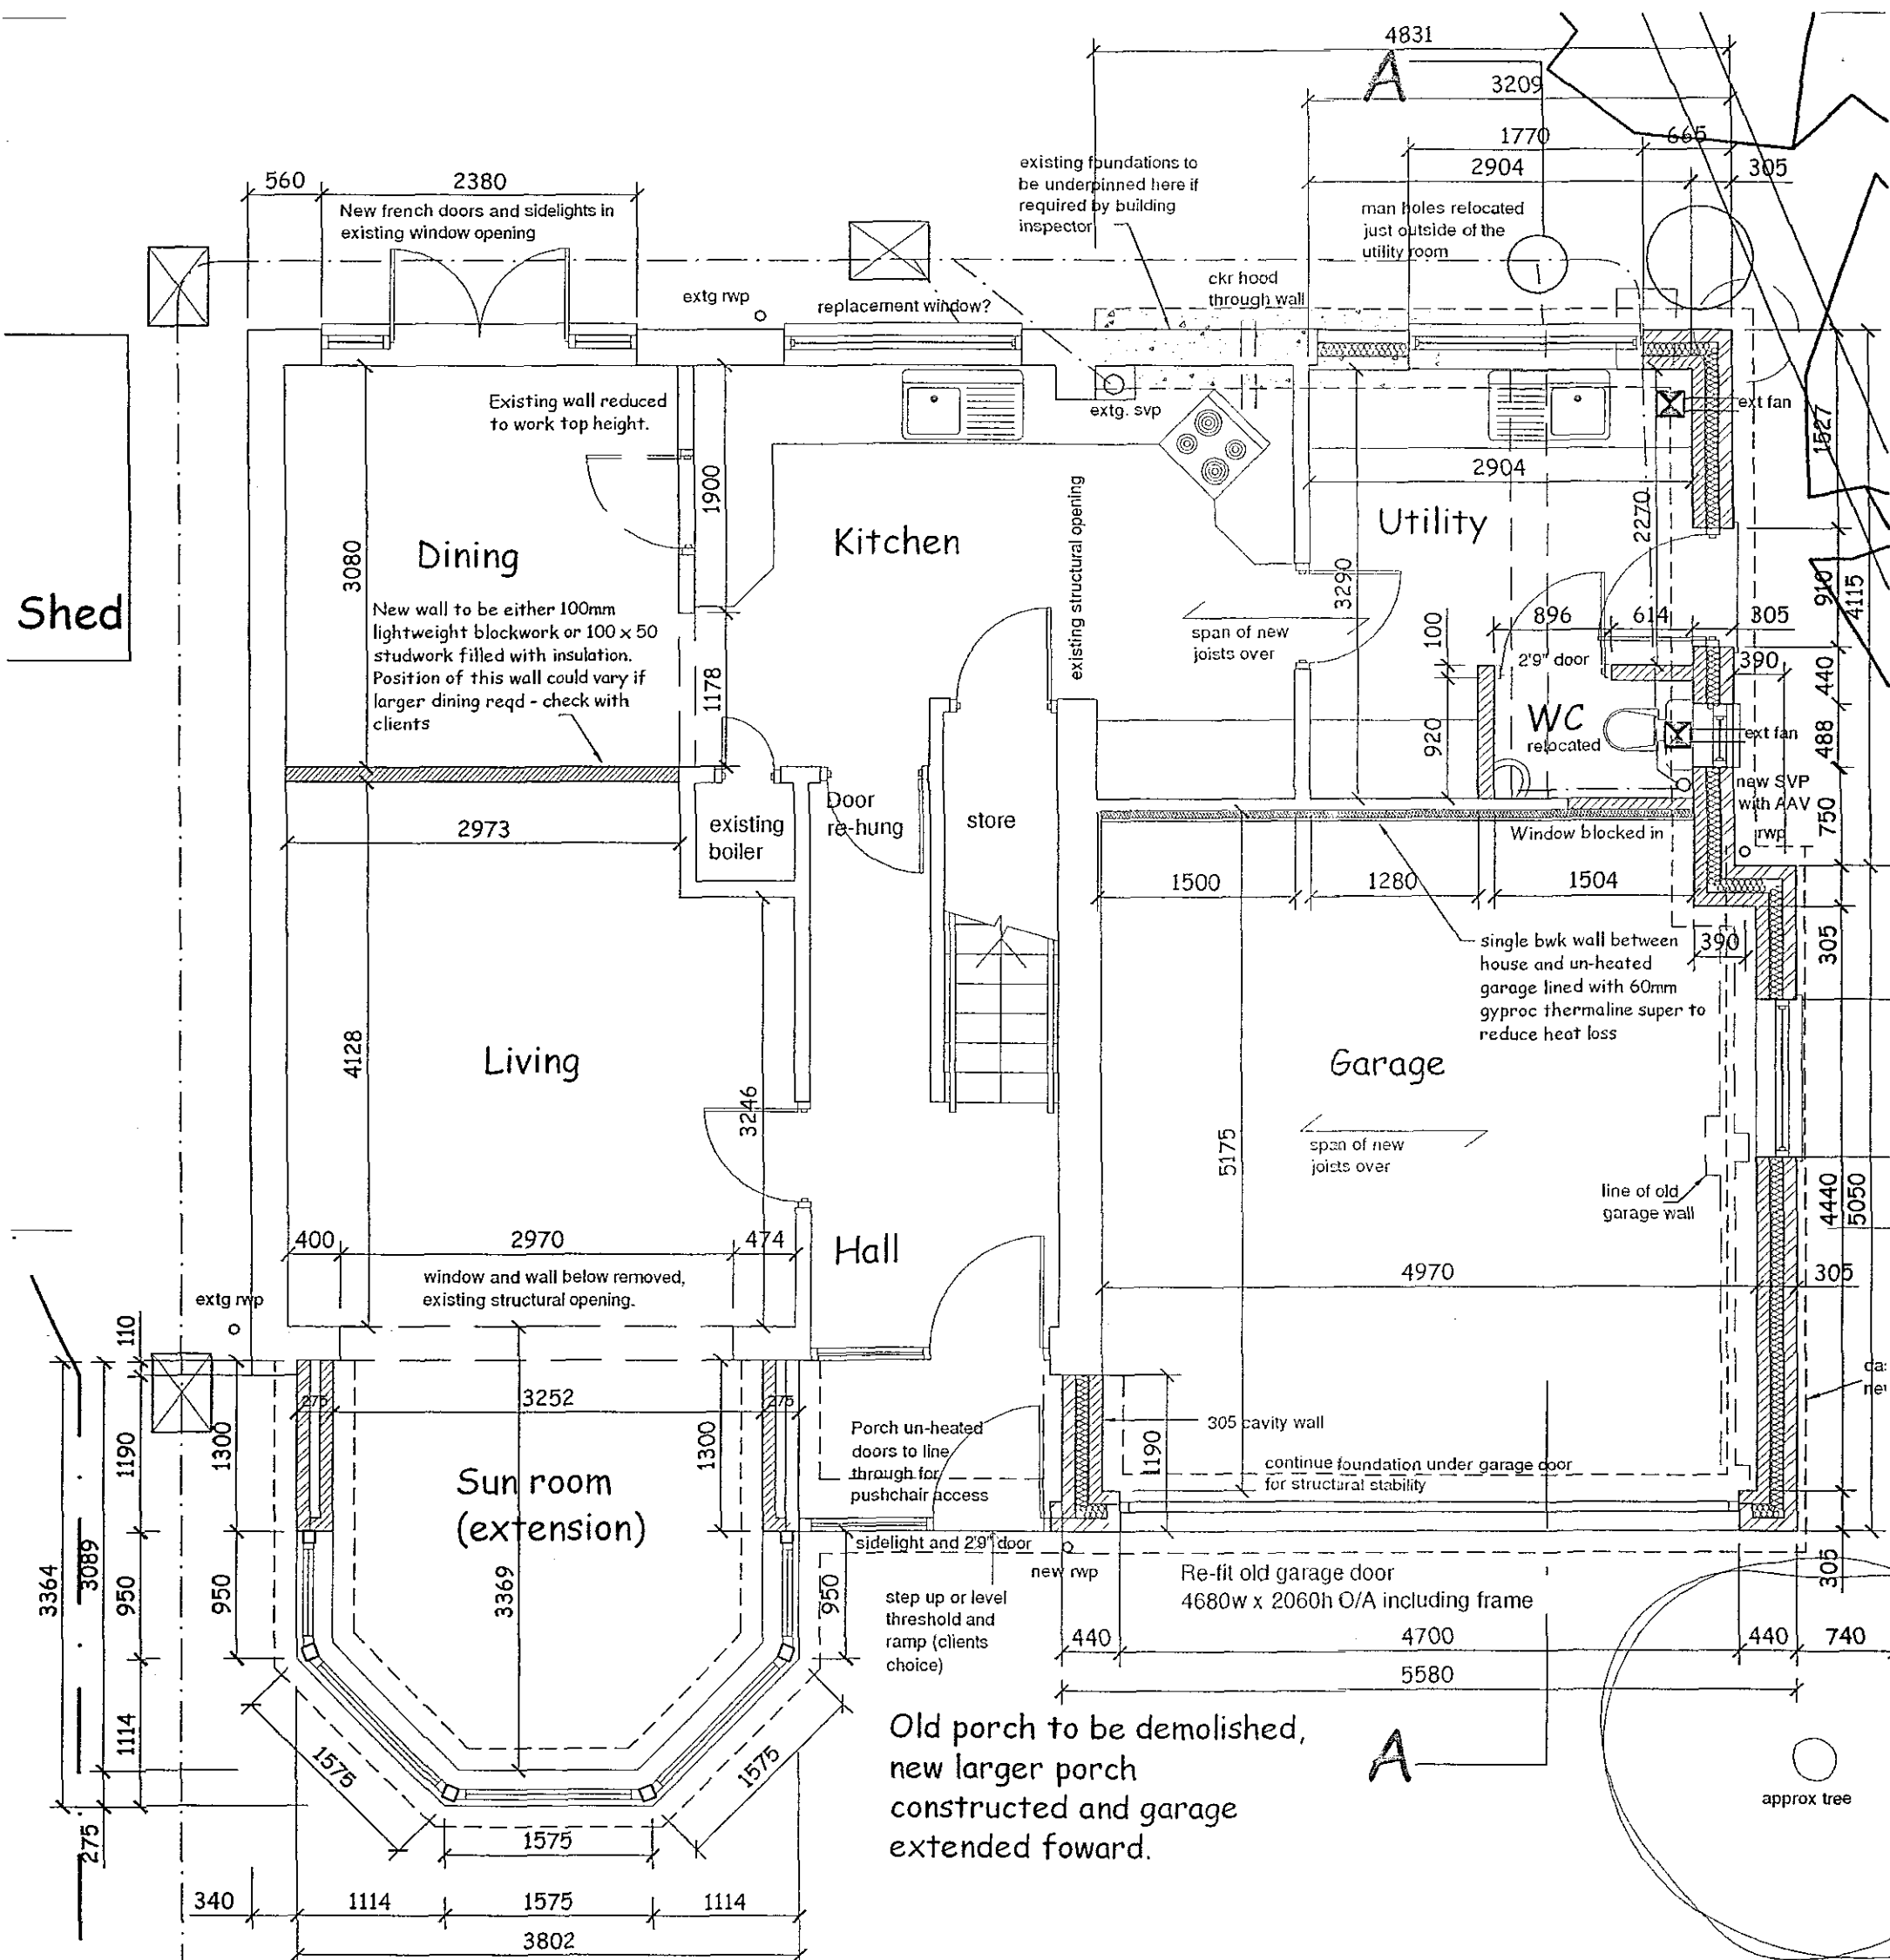

Proposed Ground Floor Plan

Drawings to be read in-conjunction with the Construction Notes sheets

Ref: 15 MAR 2007

Rev B March 2007 Garage & extension to be re-built in brick, minor alterations.

ROBERT LOWE
CHARTERED ARCHITECT

1-2 North End, Swineshead
 Boston, Lincs., PE20 3LR
 Phone 01205-821117
 Fax 01205-821139
 info @ rla.freemove.co.uk

Project:
 Alterations & Extensions to
 25 Heathfield Avenue
 Spalding

Client:
 Mr & Mrs G Tatam

Drawing Title:
 Ground Floor Plan
 Building Regulations Drawing

Date:
 July 2004
 Scale:
 1:50

Project No:
 0258
 Drawing No:
 JEC JM

Rev:

Contractors are to check all dimensions on site and to report any discrepancy to the Architect.
 Do not scale from the drawing.

08/B

© 2004