




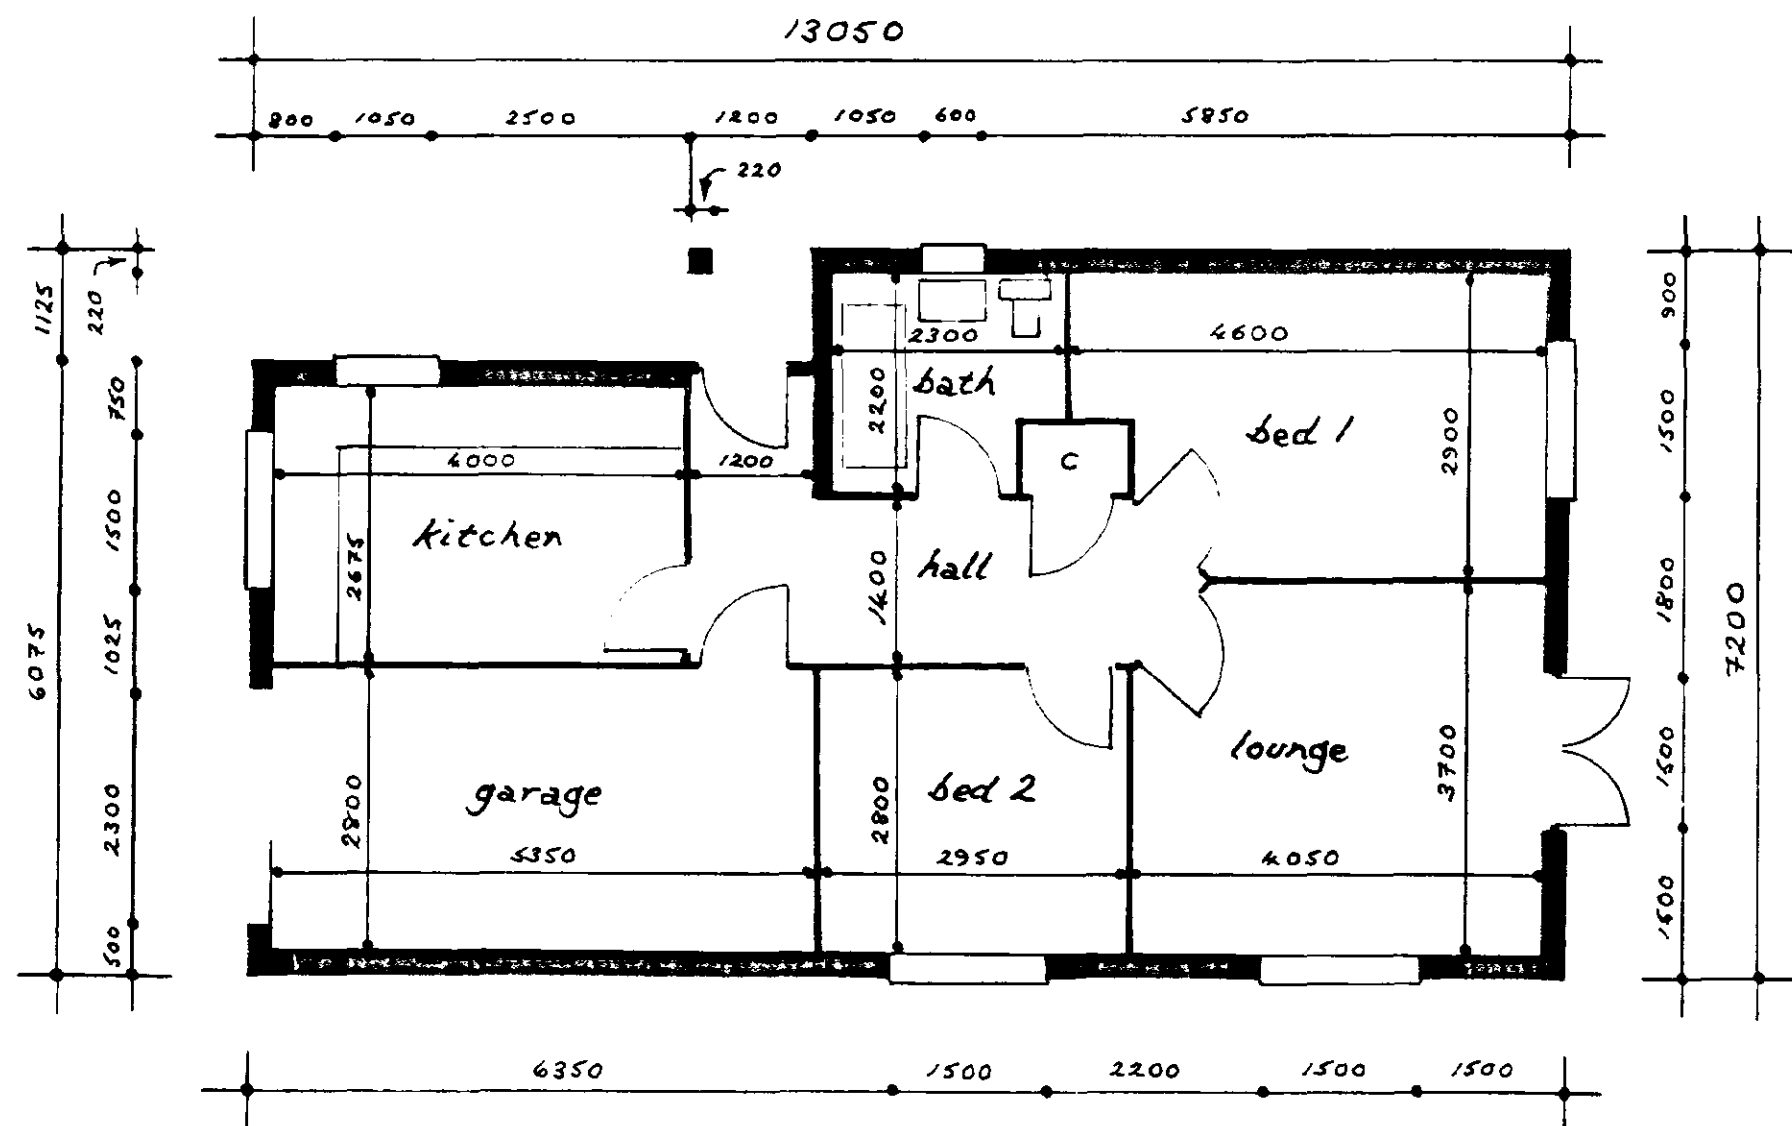


PLAN 1:75

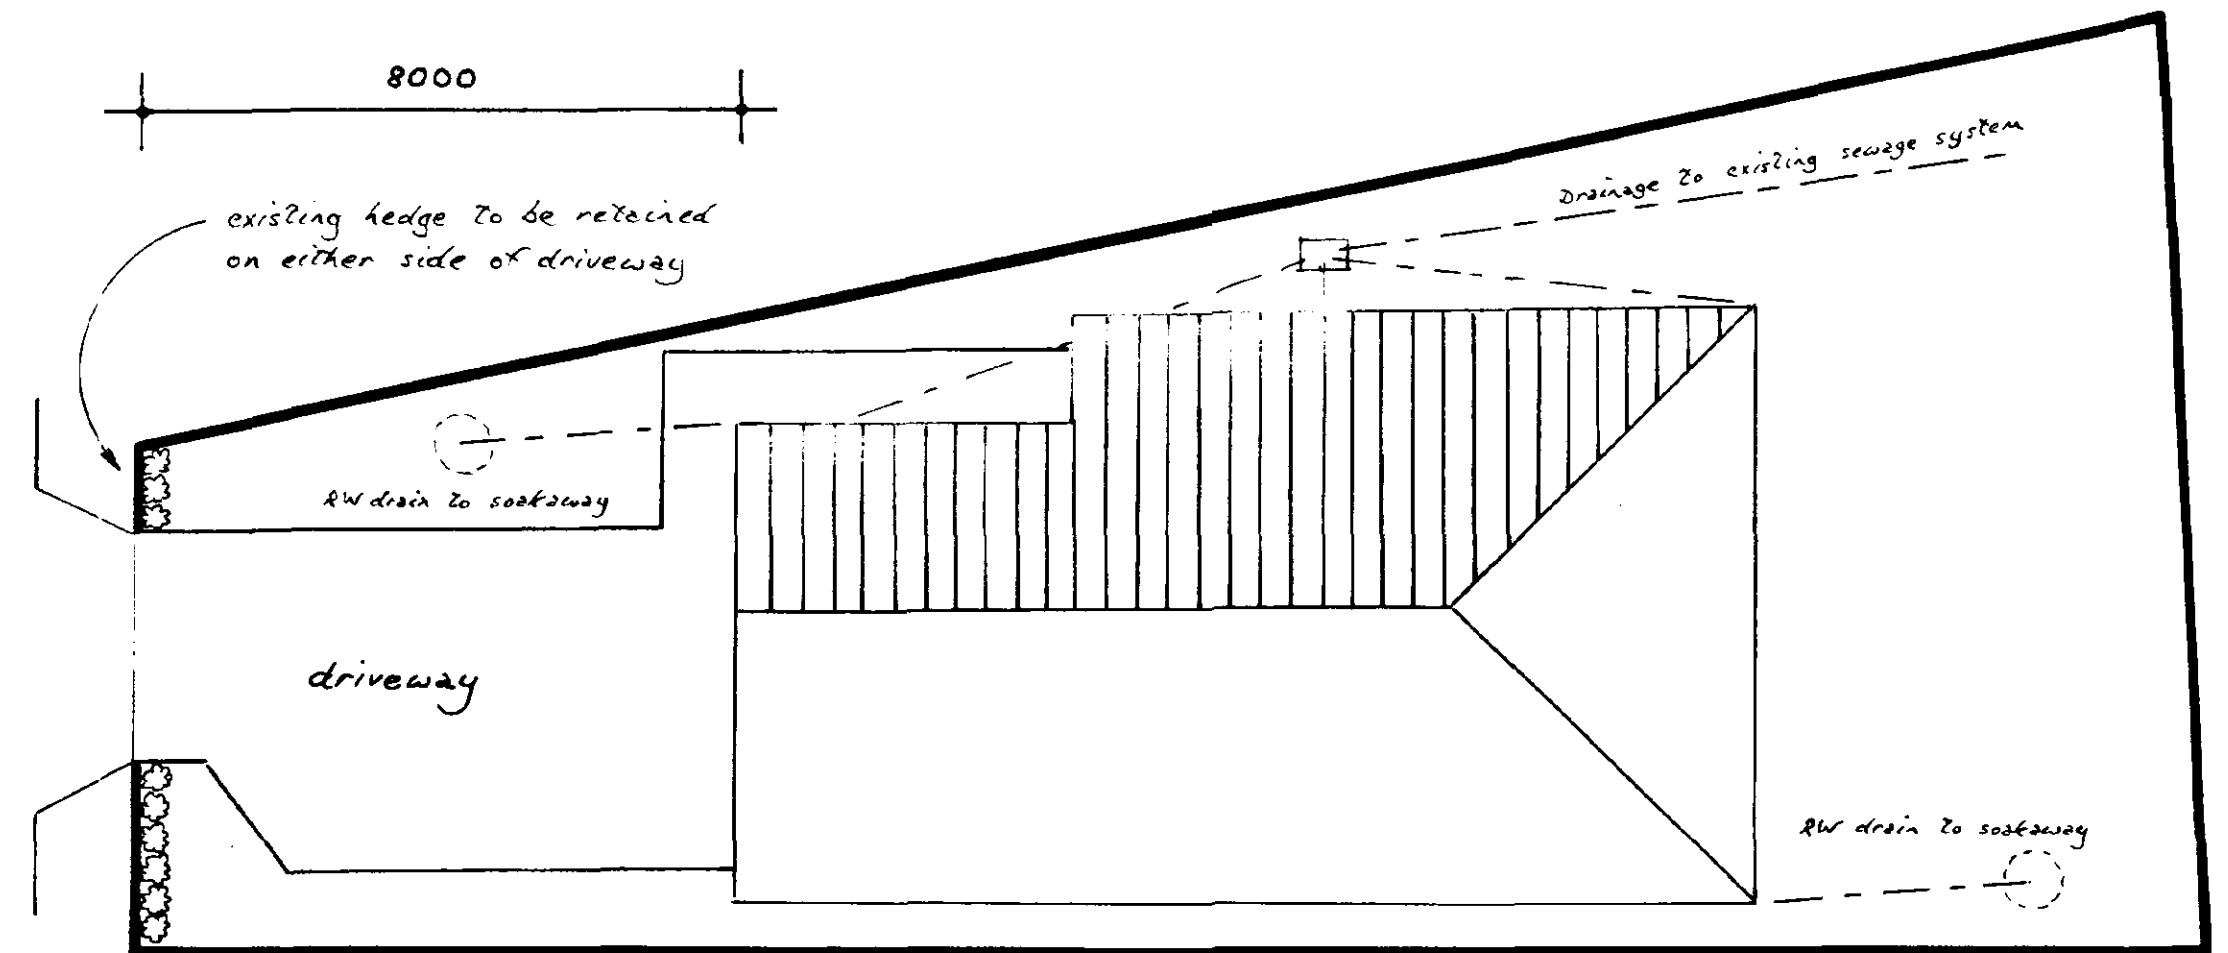


SITE PLAN 1:100

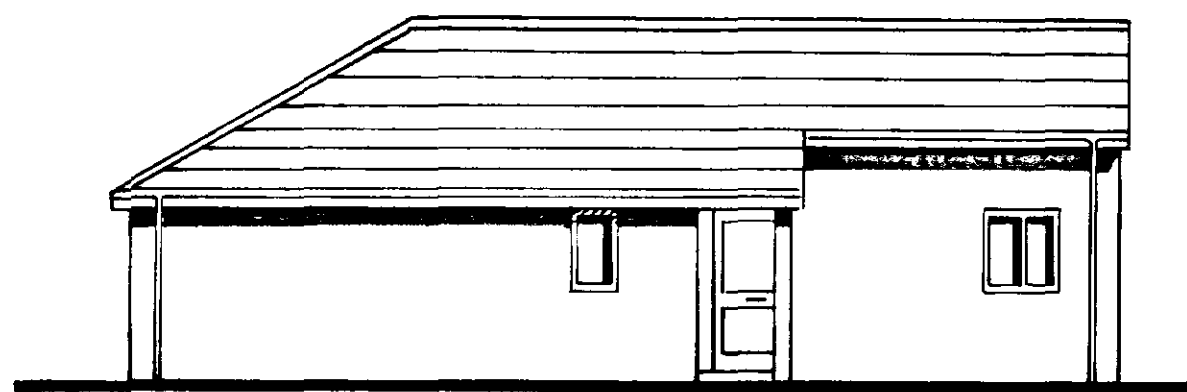


NORTH ELEVATION 1:100

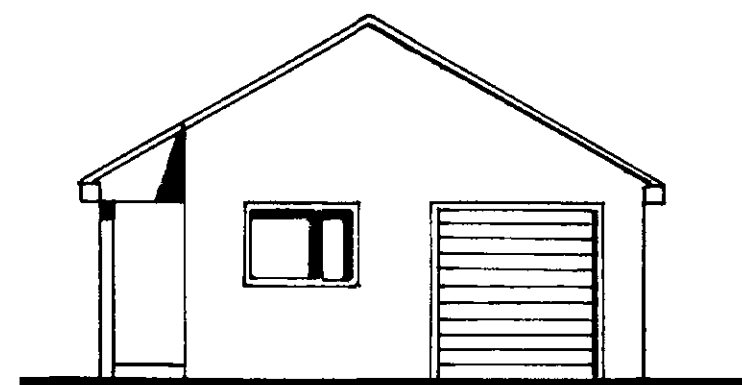


WEST (FRONT) ELEVATION 1:100

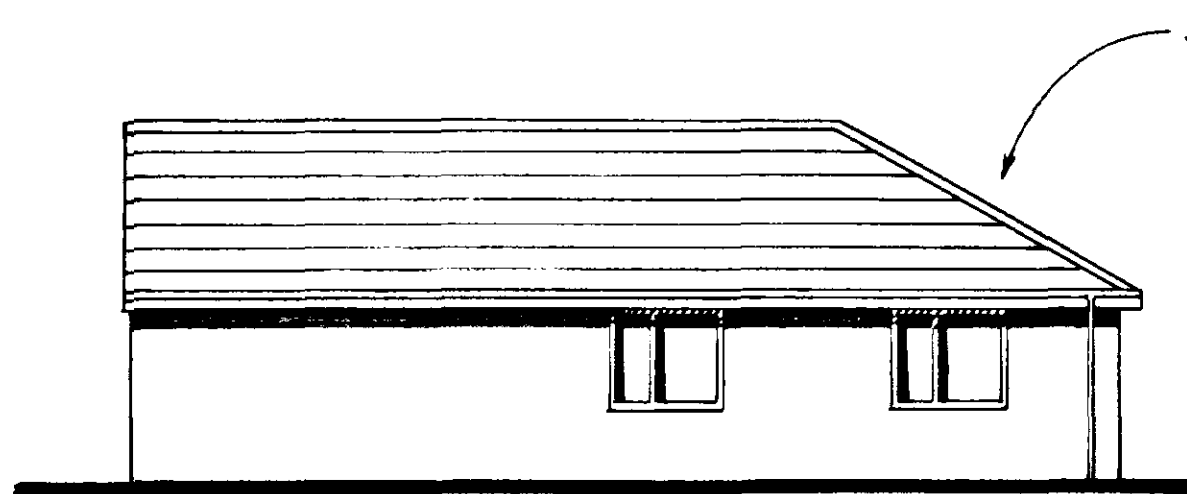

SOUTH ELEVATION 1:100

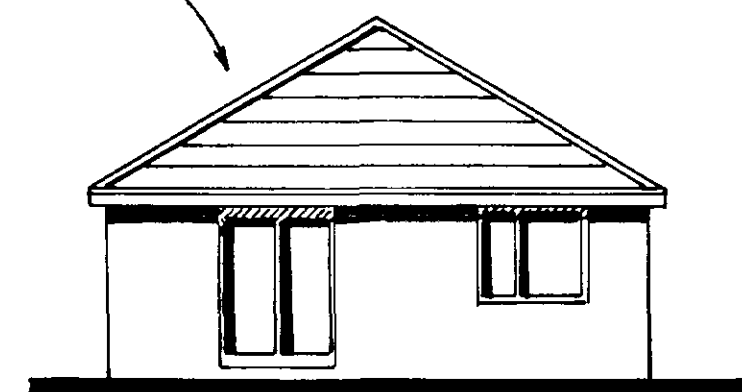

EAST (REAR) ELEVATION 1:100

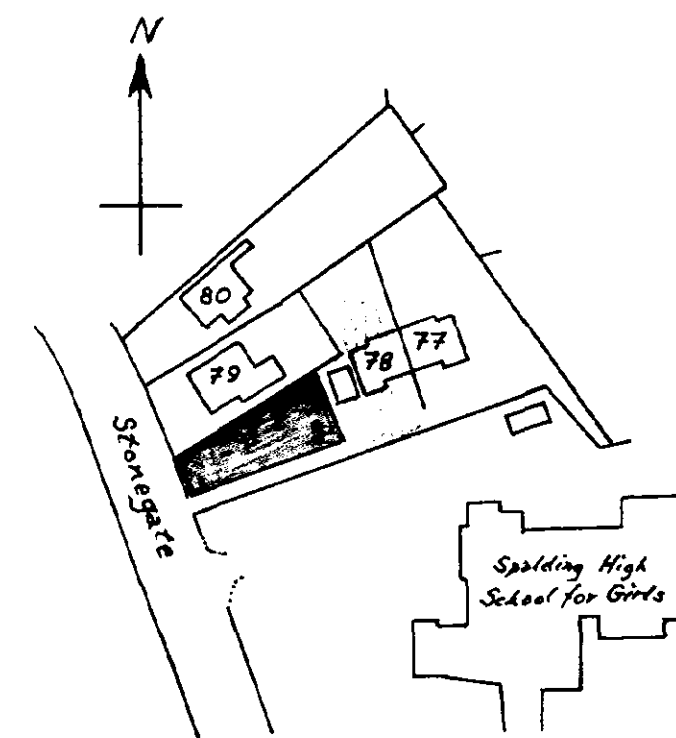

LOCATION PLAN 1:1250

Ref. TF 253 224

DETERMINED
PLAN

SHDC
Planning & Development
16 DEC 2002
1368/0~

- ROOF - grey Norfolk particles or similar
- FACING BRICKWORK - LBC red headers or similar
- WINDOWS, EXTERNAL DOORS - white uPVC double-glazed units
- DRIVEWAY - 19mm Cambrian gravel or similar

PROPOSED DETACHED 2-BEDROOM
BUNGALOW AT
78 STONEGATE, SPALDING,
Lincs PE11 2PH
FOR MR M. ALFORD

DRAWN: D.V.A.

NOTATION: METRIC

DATE: DECEMBER 2002