


FRONT ELEVATION


SIDE ELEVATION

SIDE ELEVATION


REAR ELEVATION

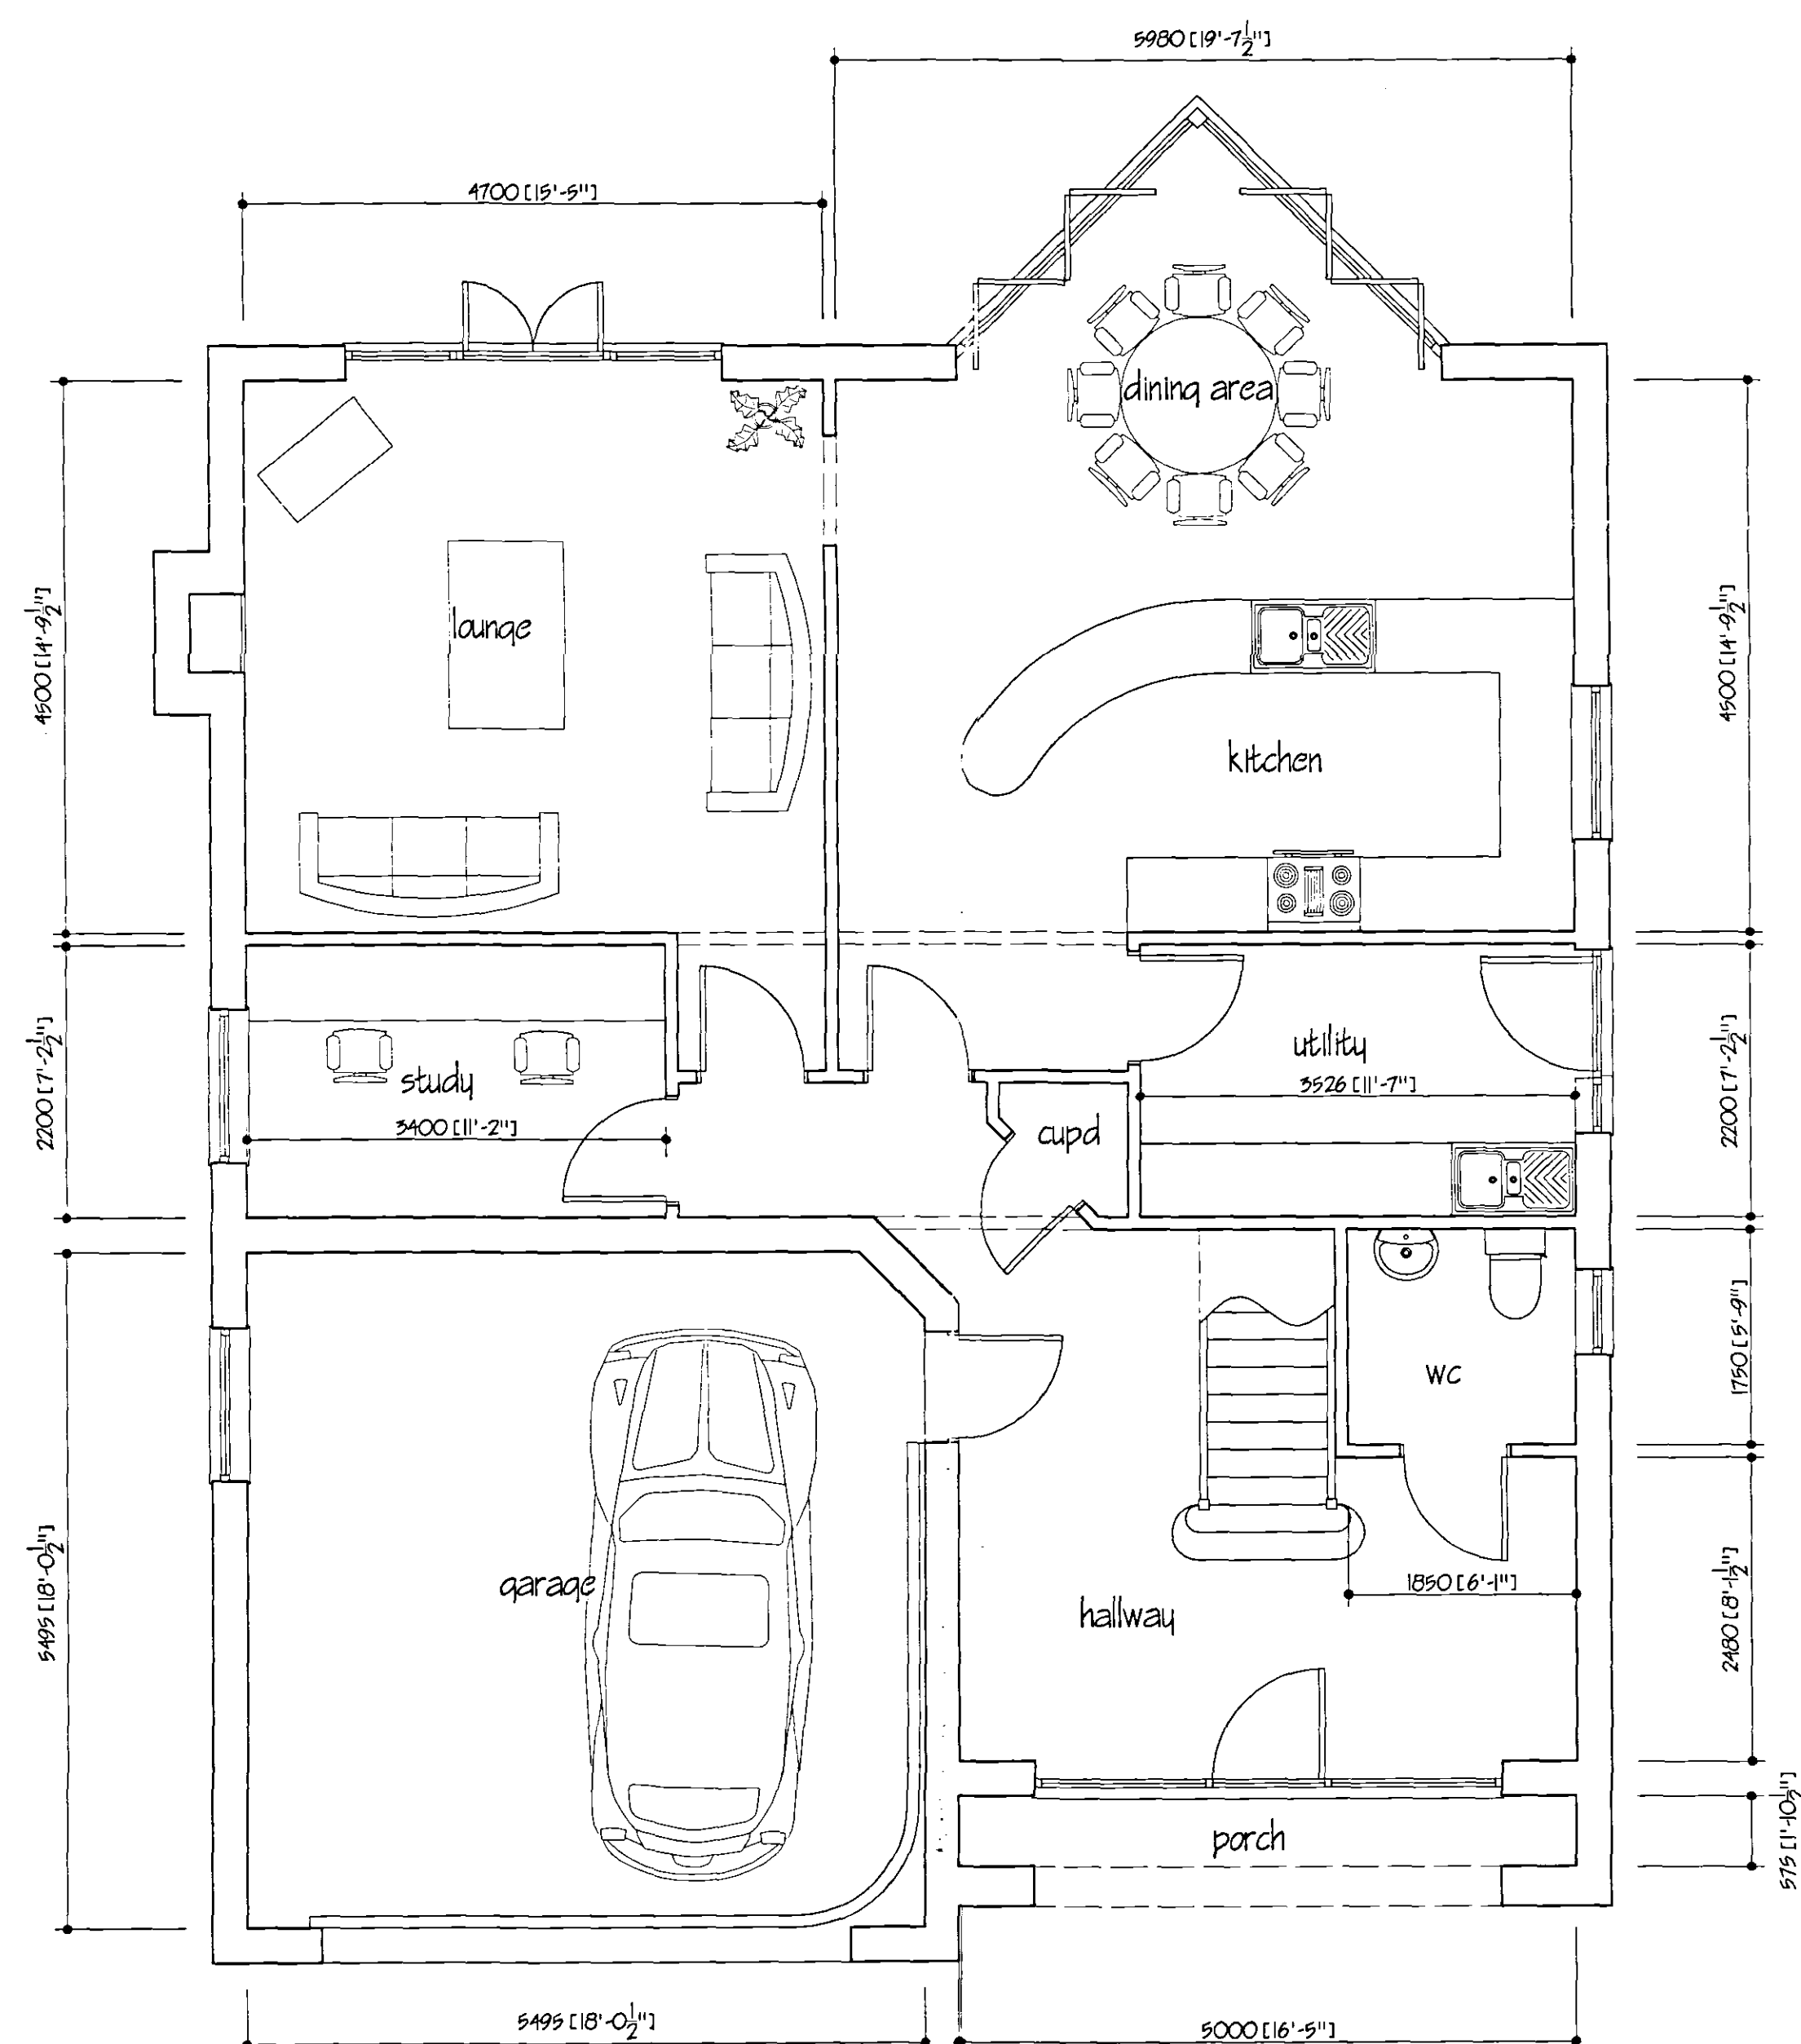

GROUND FLOOR PLAN

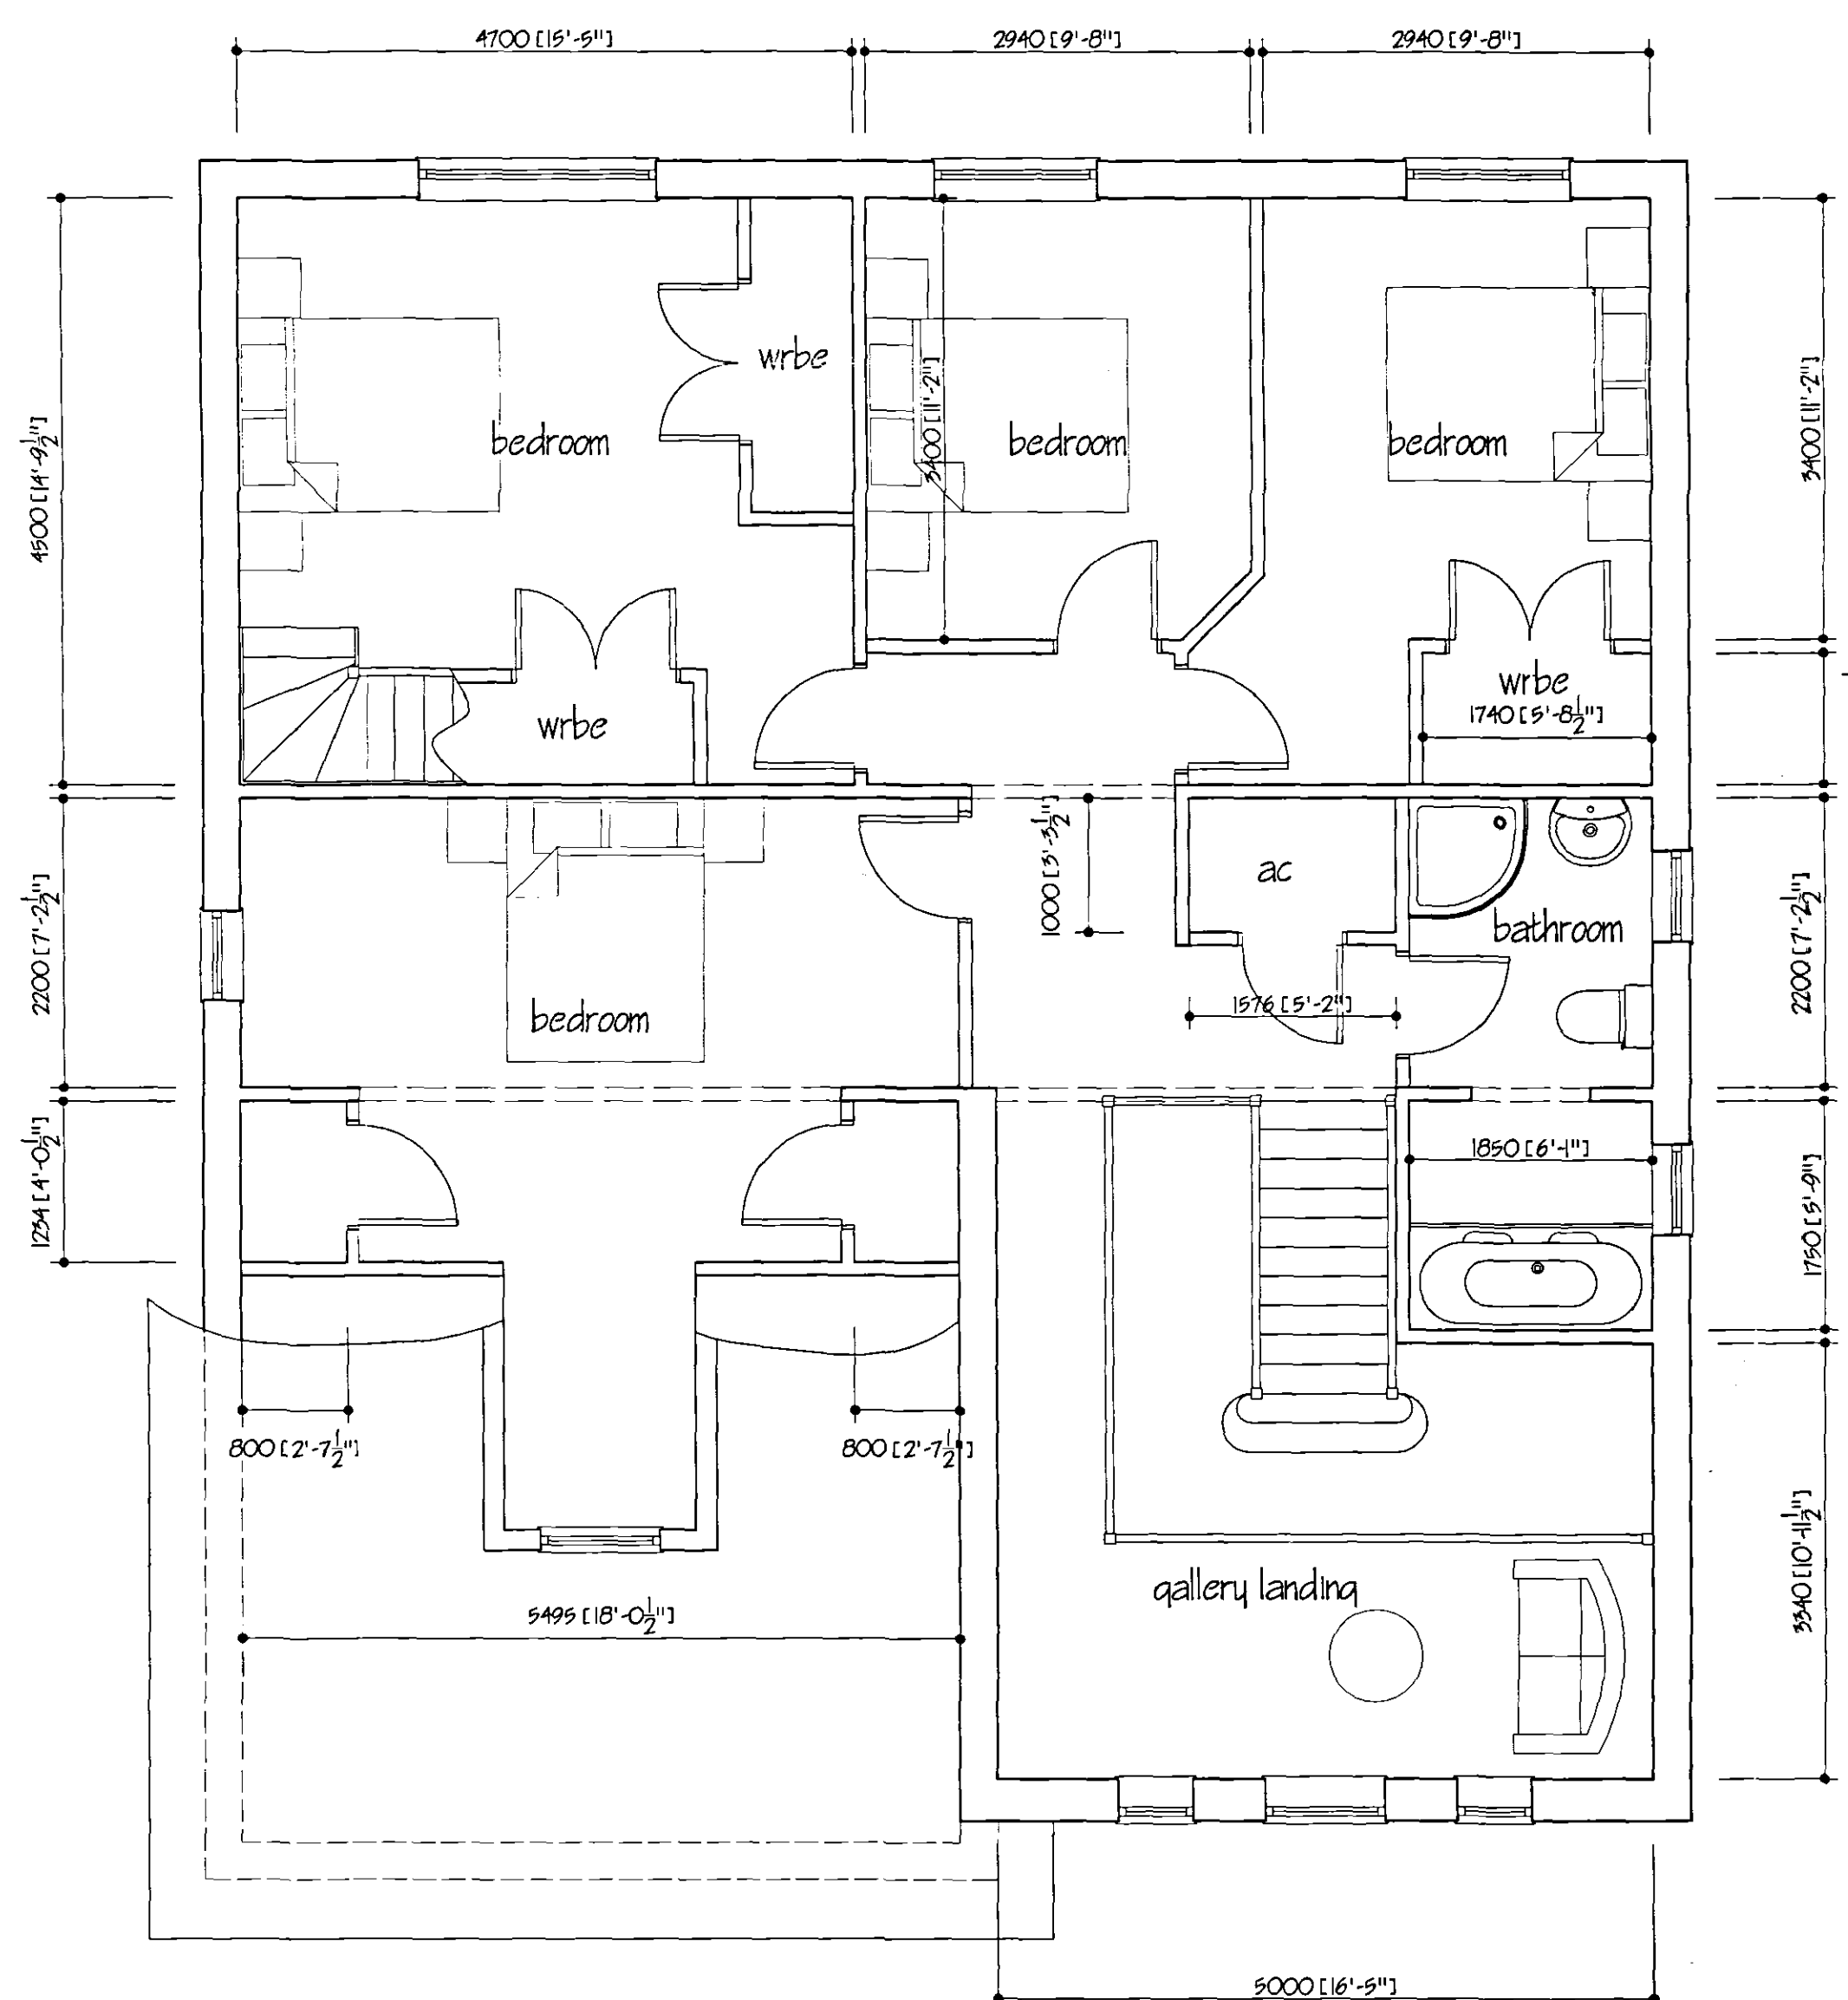

FIRST FLOOR PLAN

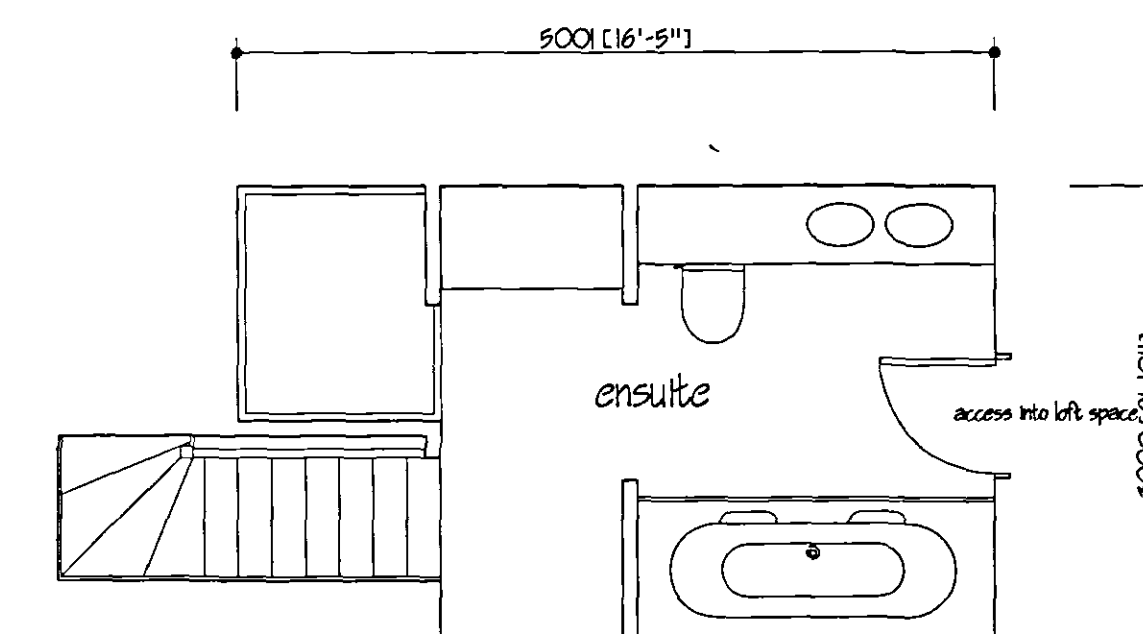

LOFT FLOOR PLAN

Rev	Revision	Date
1	Initial	13/7/05

G. R. MERCHANT
LENG AMICE FIWO
ARCHITECTURAL, STRUCTURAL
AND LAND DRAINAGE
CONSULTANTS
 Unit 4, Wrights Mews,
 12A Park Road, Holbeach,
 Spalding, Lincs, PE12 7FE
 Tel: 01406 490800
 Fax: 01406 425744
 E-Mail: G. R. Merchant @ Merchant, FS.
 Co. UK

Project
PROPOSED RESIDENTIAL DEVELOPMENT ADJ.
98 WOOLWAM WYATE
SPALDING
LINCS.

Client
HOLGATE MAINTENANCE LTD.

Drawing
PLANS AND ELEVATIONS
OF PLOT 5

Job Ref.
1158/05

Drawing No.
06

Date
SEP 2005

Drawn
JPW

Scales
1/50 1/100

DO NOT SCALE FROM THIS DRAWING
 This drawing is copyright and may not be altered, copied, photographed or used for any other purpose other than that for which it is issued. The General Contractor is to check all dimensions on site and report any discrepancies to the architect. All details shown on this drawing including foundations are based upon typical site conditions related to the area. No responsibility can be accepted for abnormal conditions which may be discovered during construction unless reported to the architect so that design amendments may be considered. Site and survey are recommended in respect of boundaries to establish specific site conditions before foundation work is undertaken. This drawing is limited in the amount of information contained and does not purport to contain a full description of the work. It is issued for the purpose of obtaining Planning / Building Regulation approval. This drawing must not be used as a contract document. The Employer / Client must ensure that the appointed contractor is experienced and capable of meeting the requirements of the Building Regulations and Health and Safety legislation for Building and Workplaces. The Employer / Client is advised that should the contractor need to comply with the Construction Design and Management Regulations an independent Planning Supervisor will be required. The contractor must ensure that all work shown on the drawing and details, work that may not specifically be shown but may be reasonably inferred as necessary to carry out the work shall be done to the satisfaction of the architect. It is the architect's responsibility to the extent of the Party Wall Act, 1996, when building in close proximity to adjoining neighbours boundaries.

1158/05
 Planning & Development
 07 OCT 2005
 13/7/05

DETERMINED
PLAN