

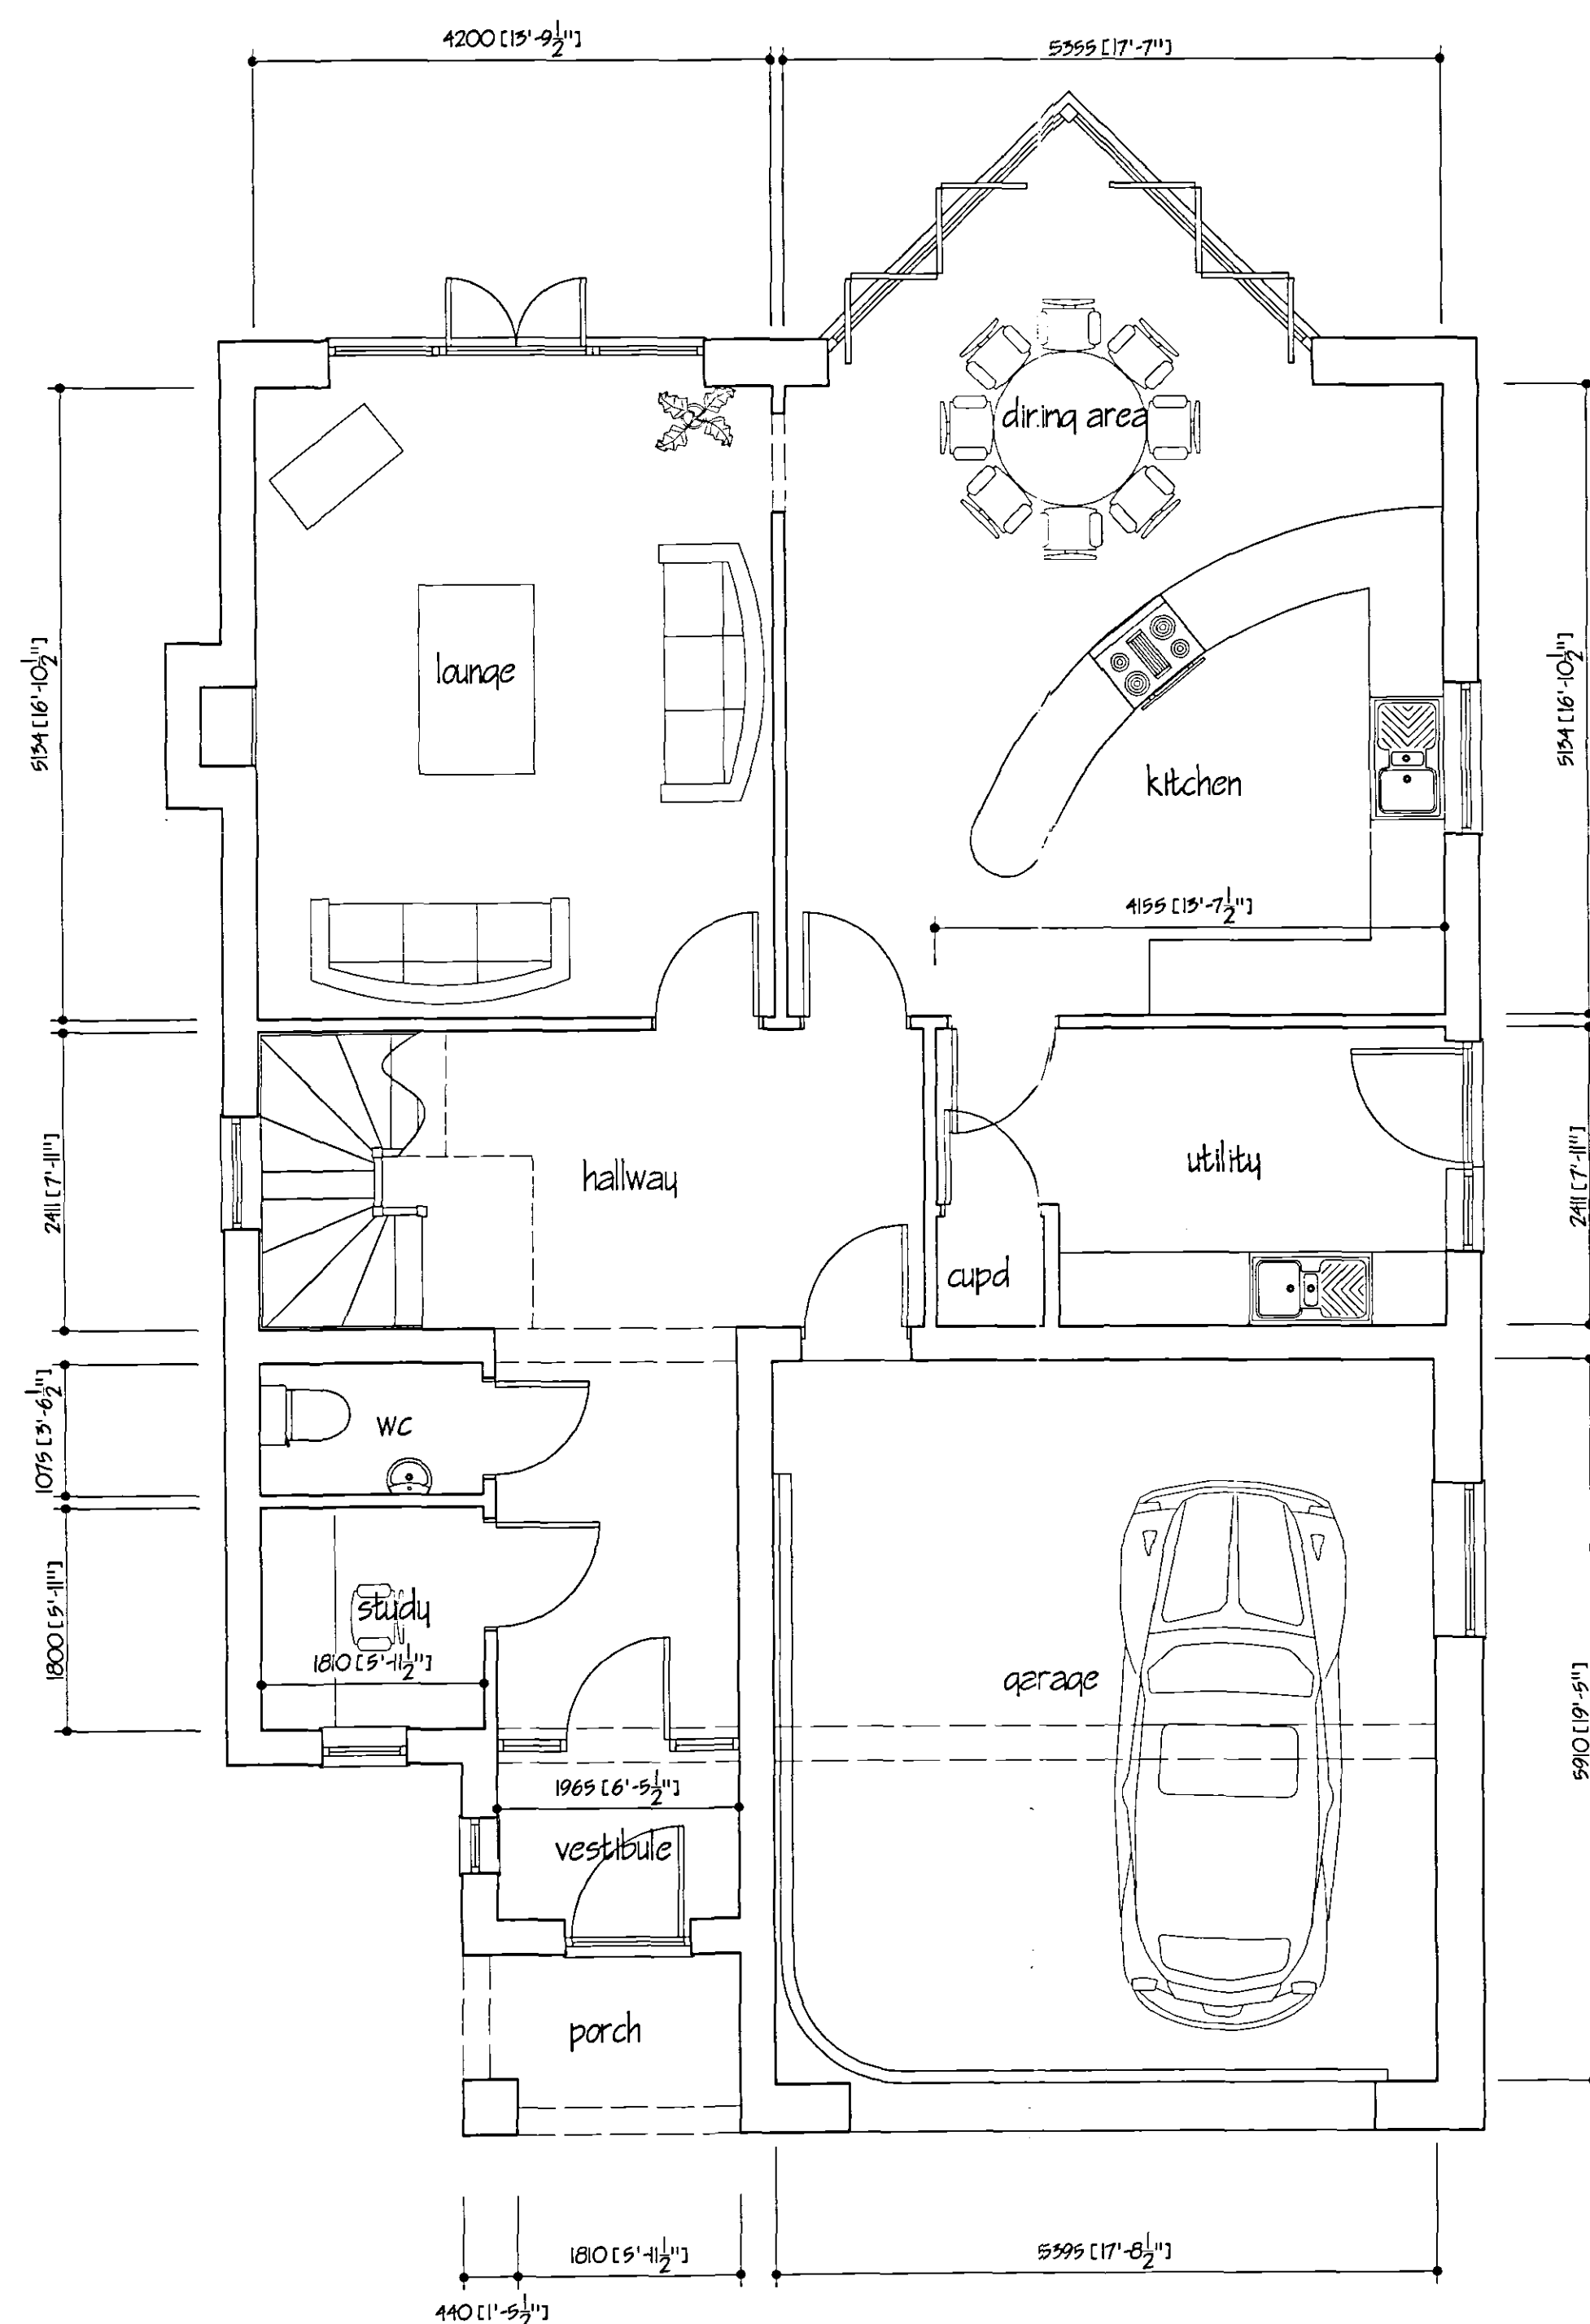
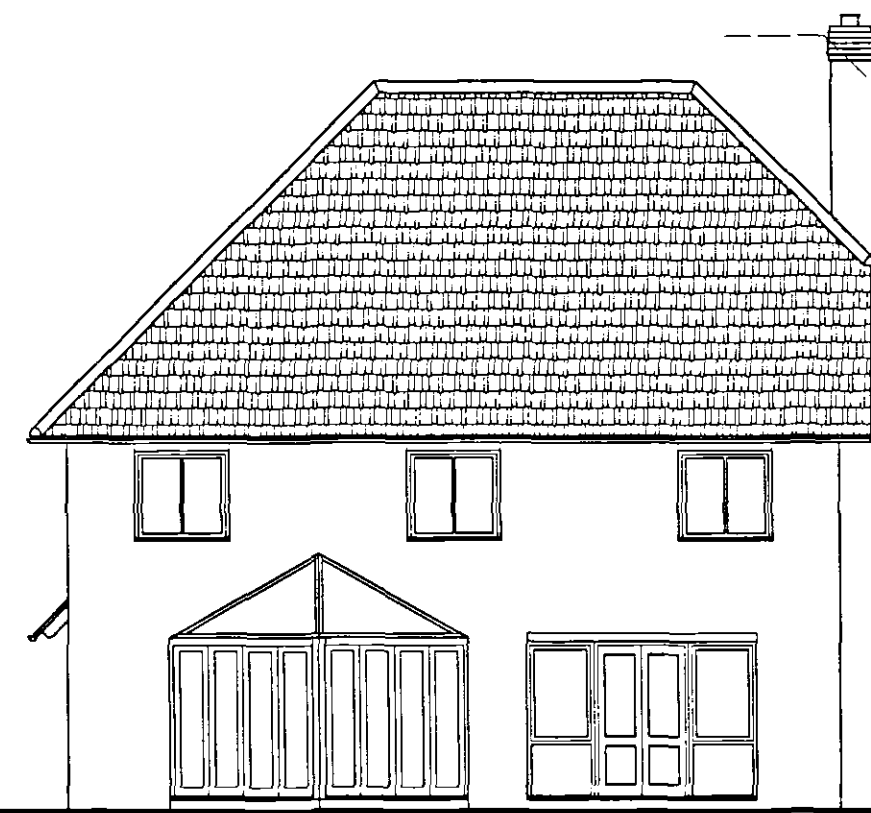
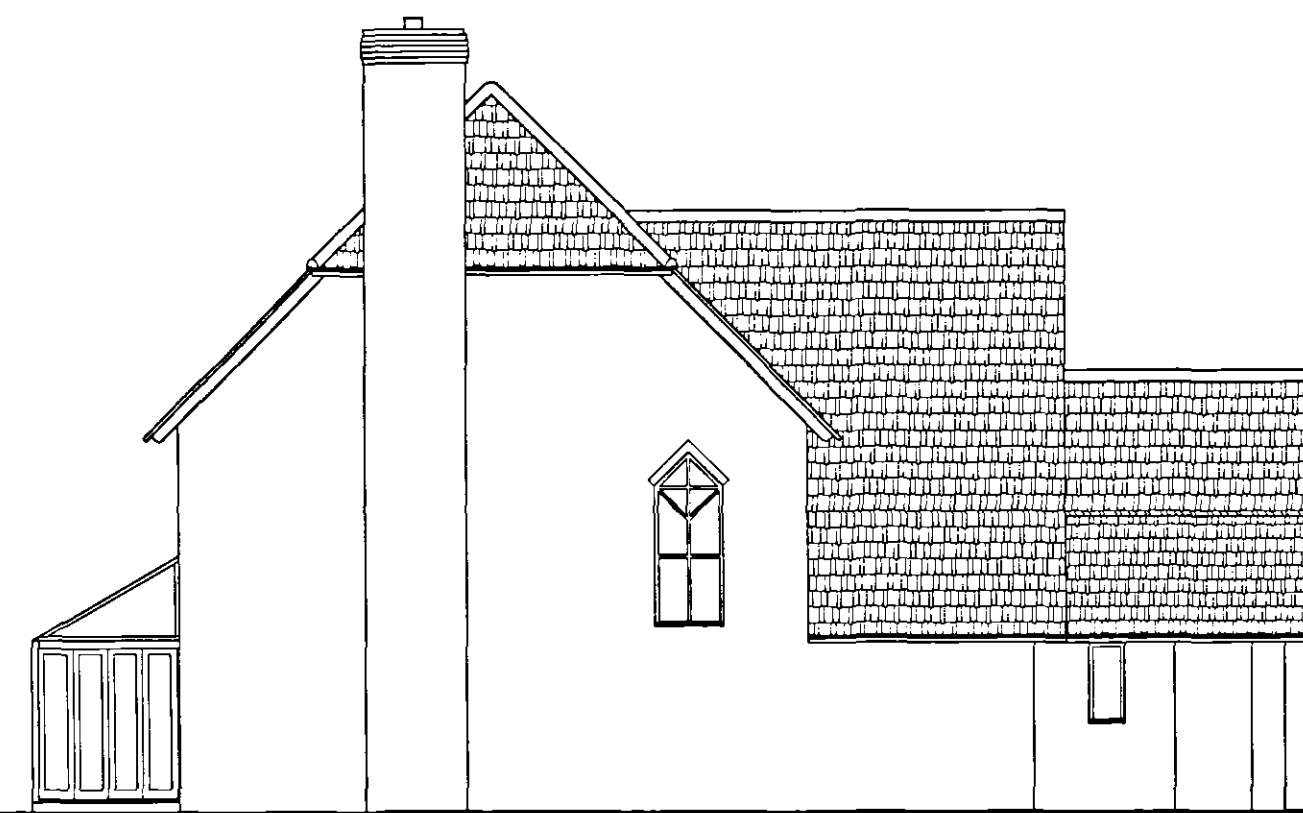


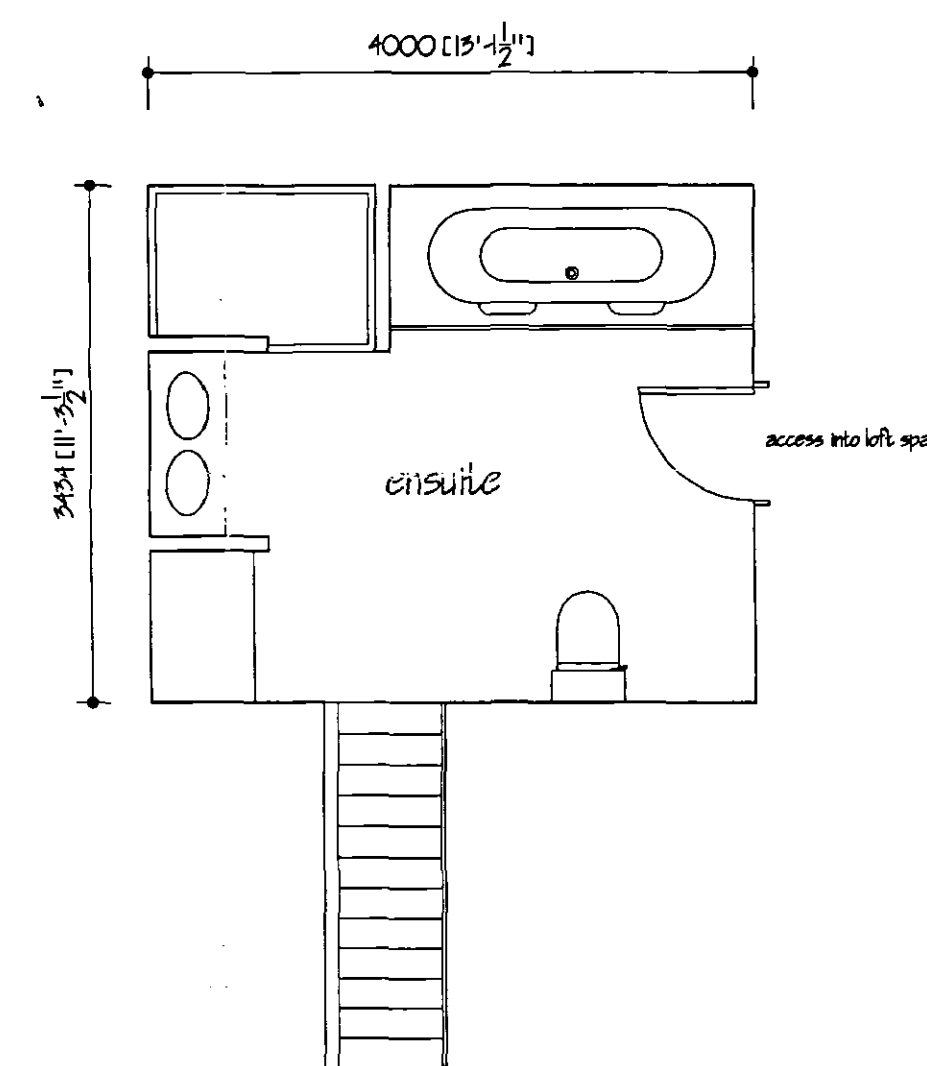

GROUND FLOOR PLAN

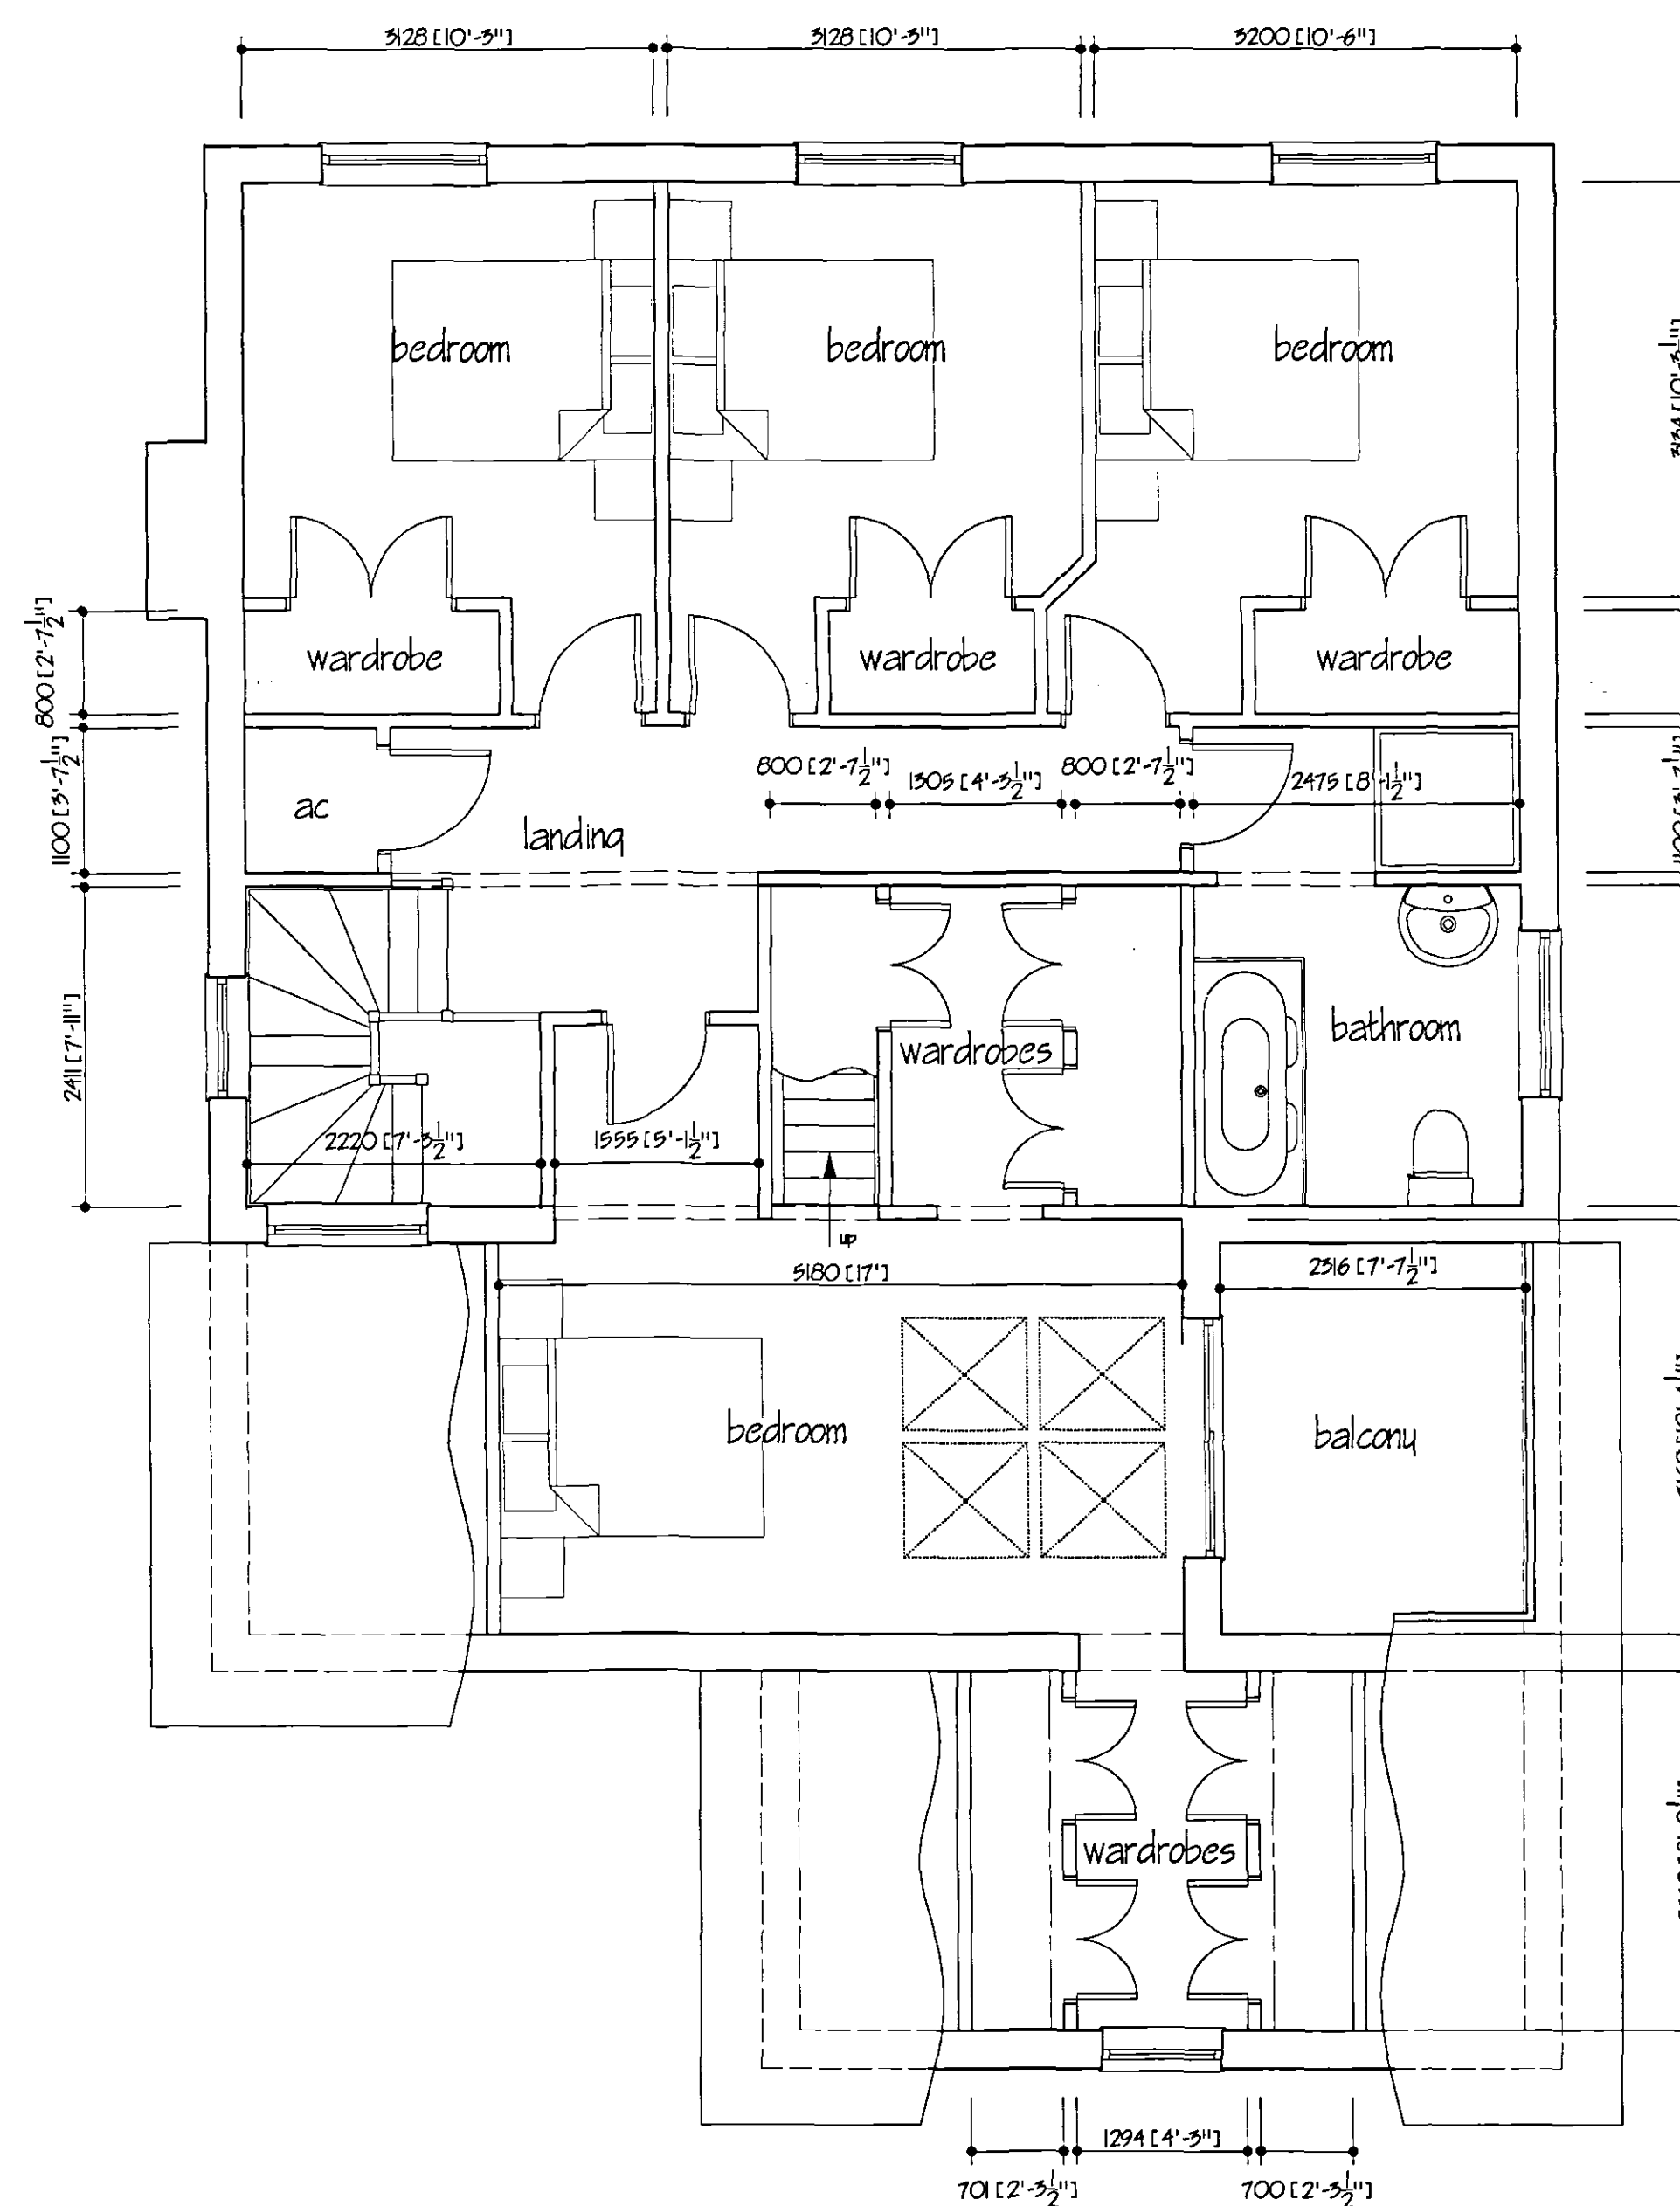

LOFT FLOOR PLAN

ref	revision	date

G. R. MERCHANT
I.ENG AMICE FWO
ARCHITECTURAL, STRUCTURAL
AND LAND DRAINAGE
CONSULTANTS
Unit 4, Wrights Mews
12A Park Road, Holbeach,
Spalding, Lincs. PE12 7EE
Tel: 01406 490800
Fax: 01406 428744
E-Mail: G. R. Merchant @ Merchant. F
Co. UK

Project
PROPOSED RESIDENTIAL DEVELOPMENT AT
98 WOOLRAM WYATE
SPALDING
LINES.

Client
HOLGATE MAINTENANCE LTD.

Drawing

PLANS AND ELEVATIONS
OF PLOT 1

Job Ref.	Drawing No.
1158/05	02

Date	Drawn
SEP 2005	JW

Scales
1/50 1/100

[illegible]

SHCC
Planning & Development
07 OCT 2005
Ref: 1377/45

**DETERMINED
PLAN**