





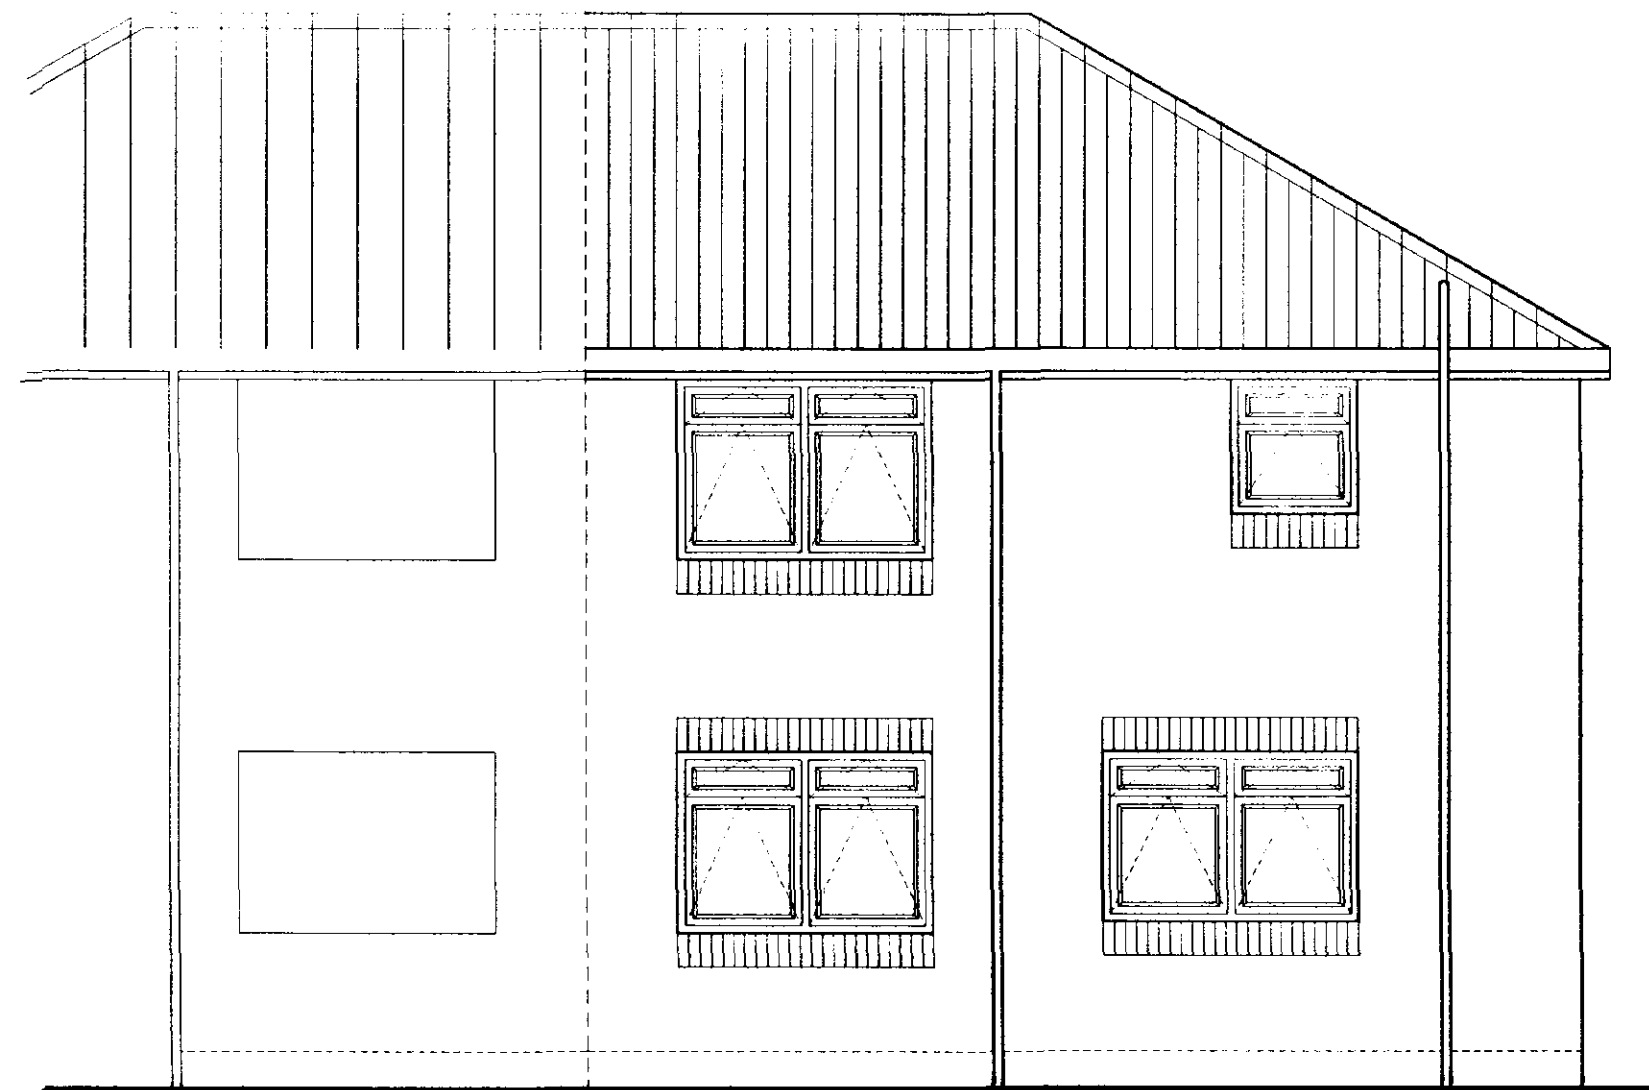


Rear Elevation

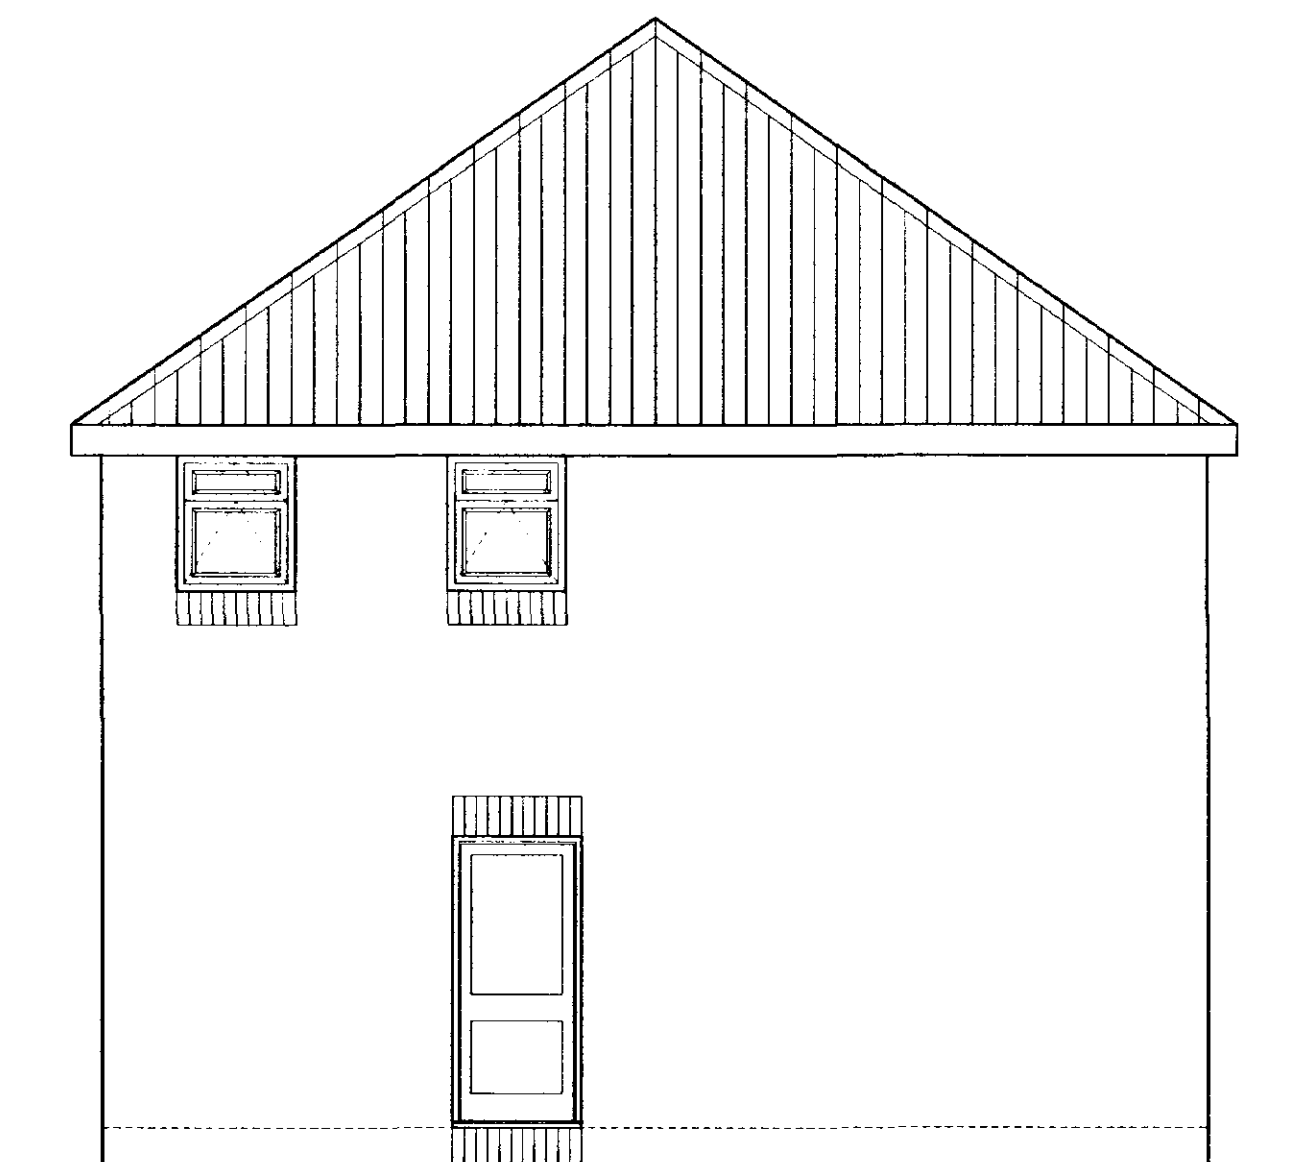

Side Elevation

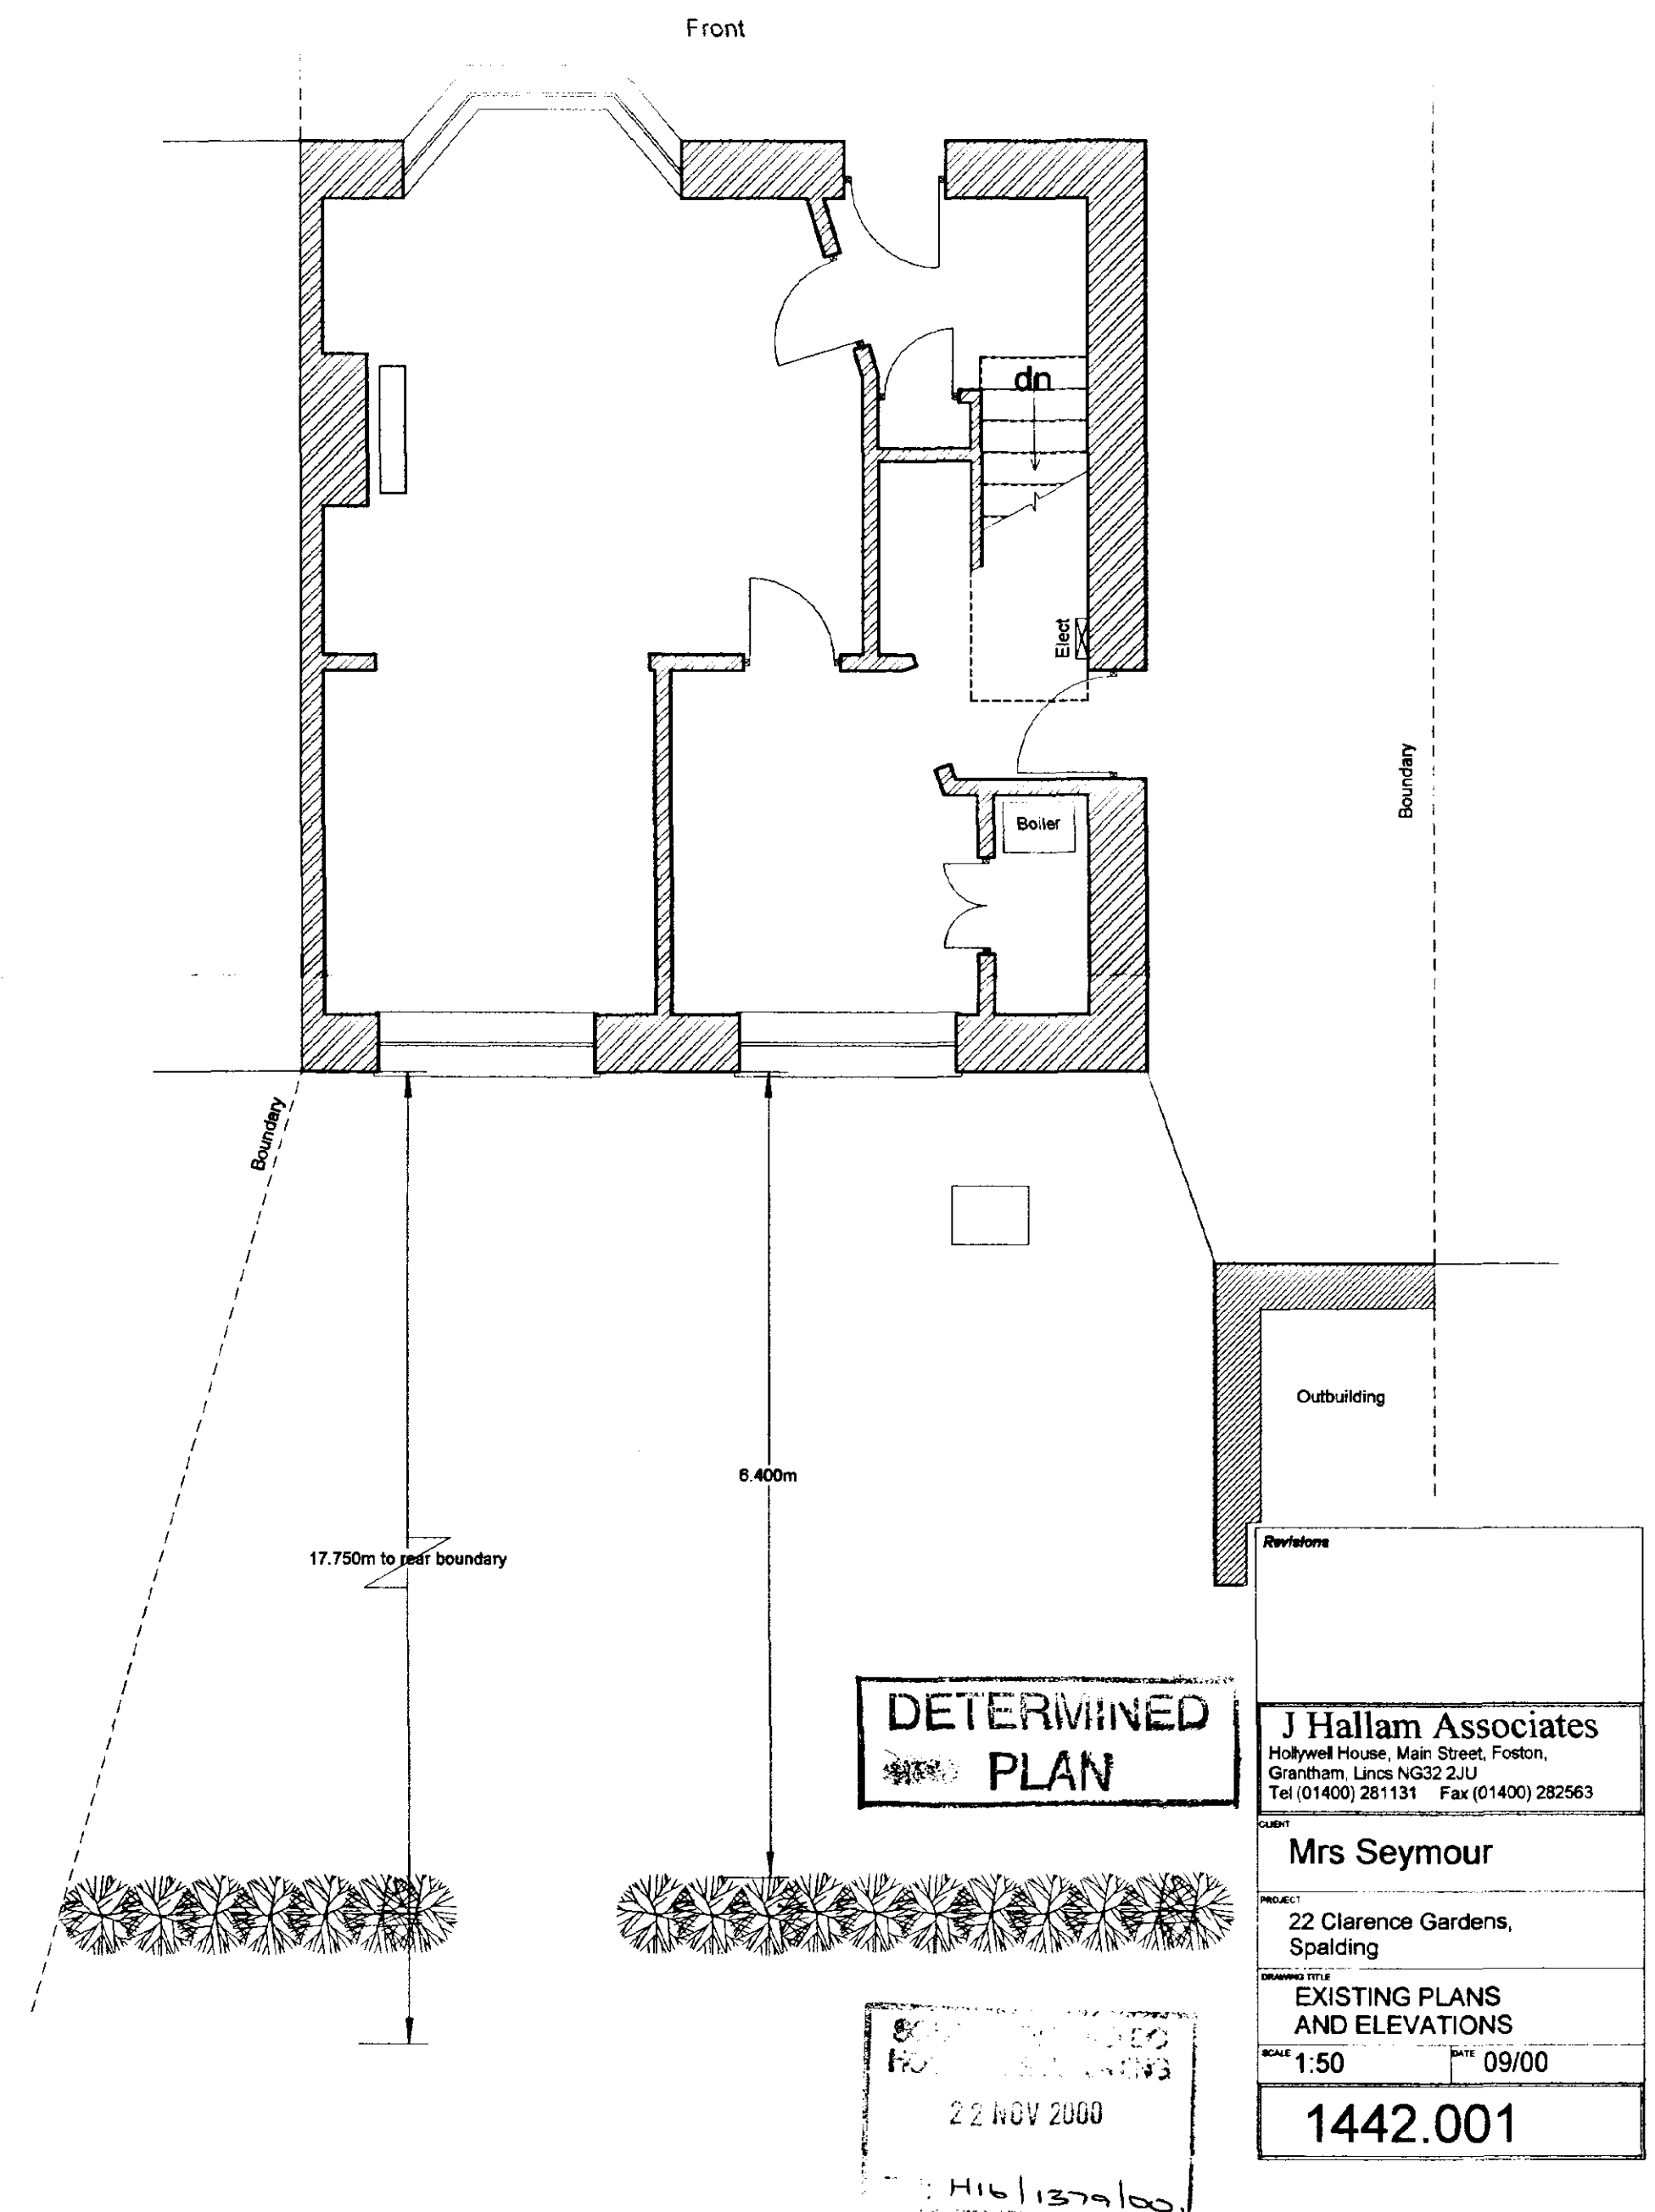

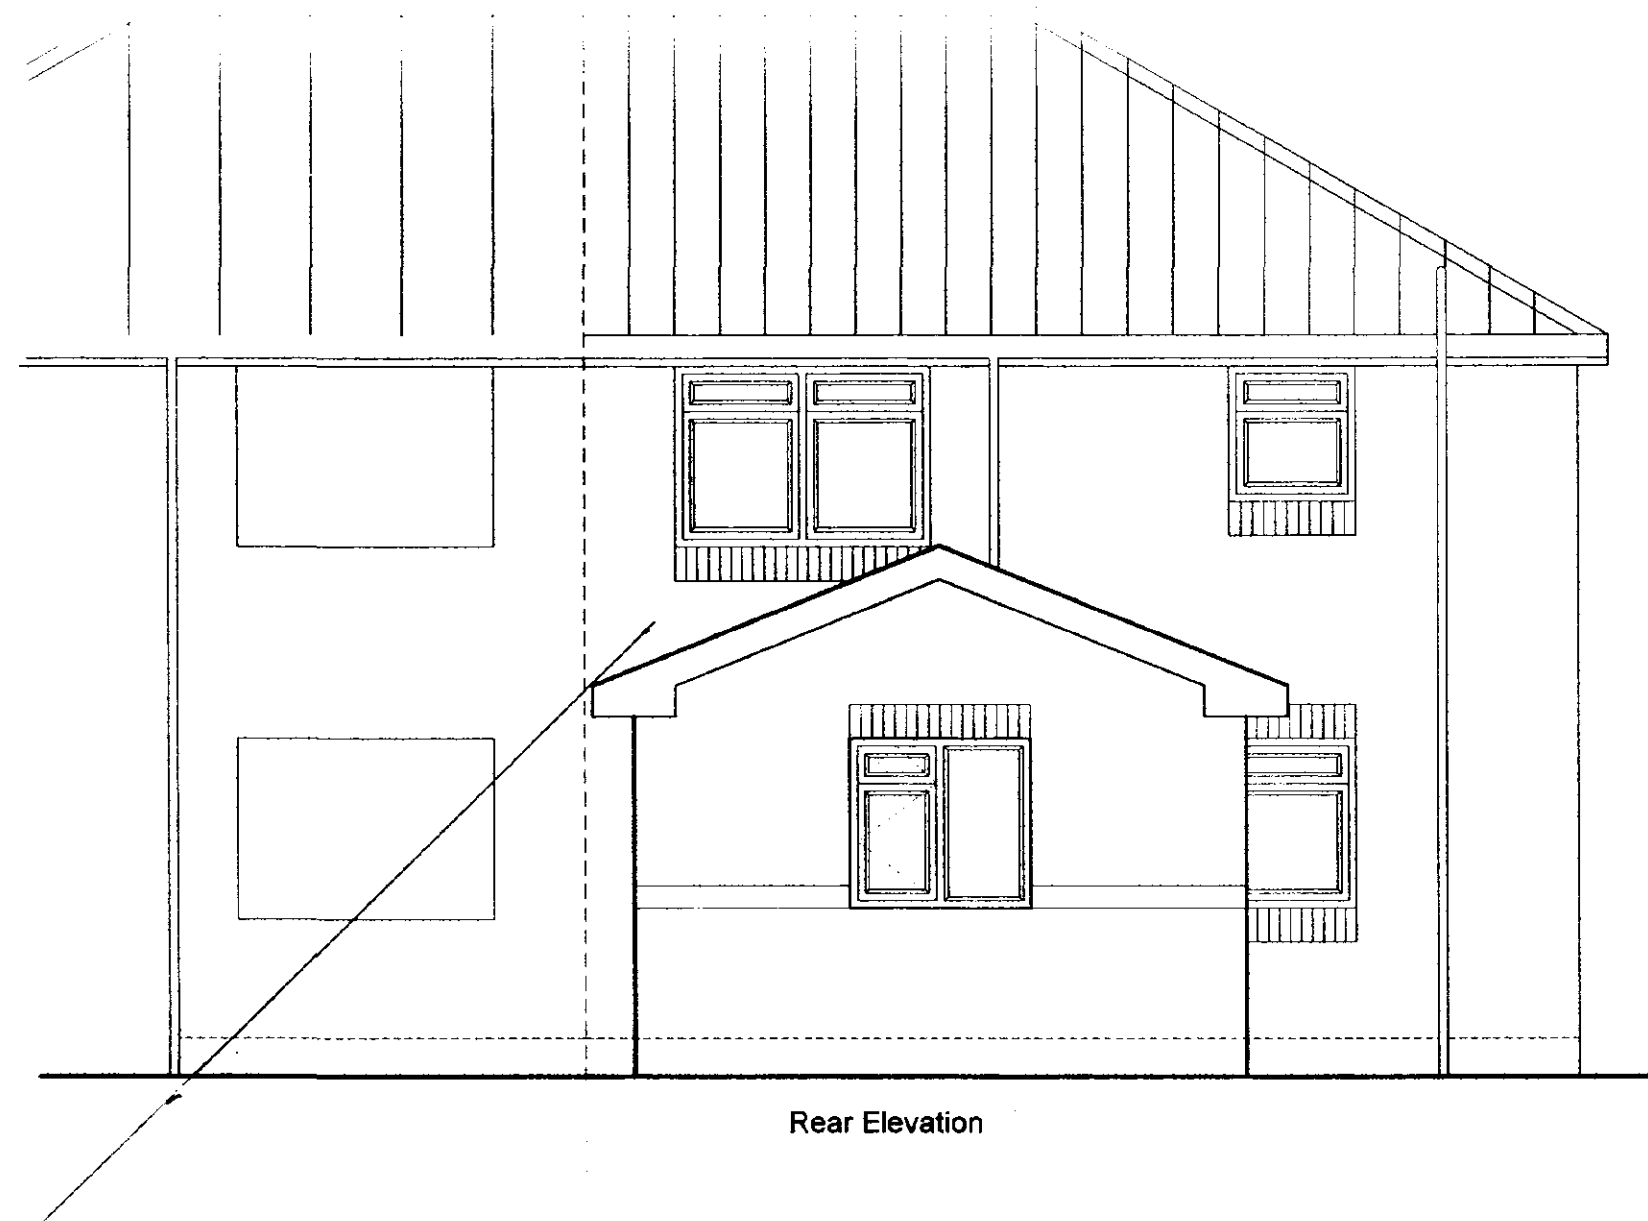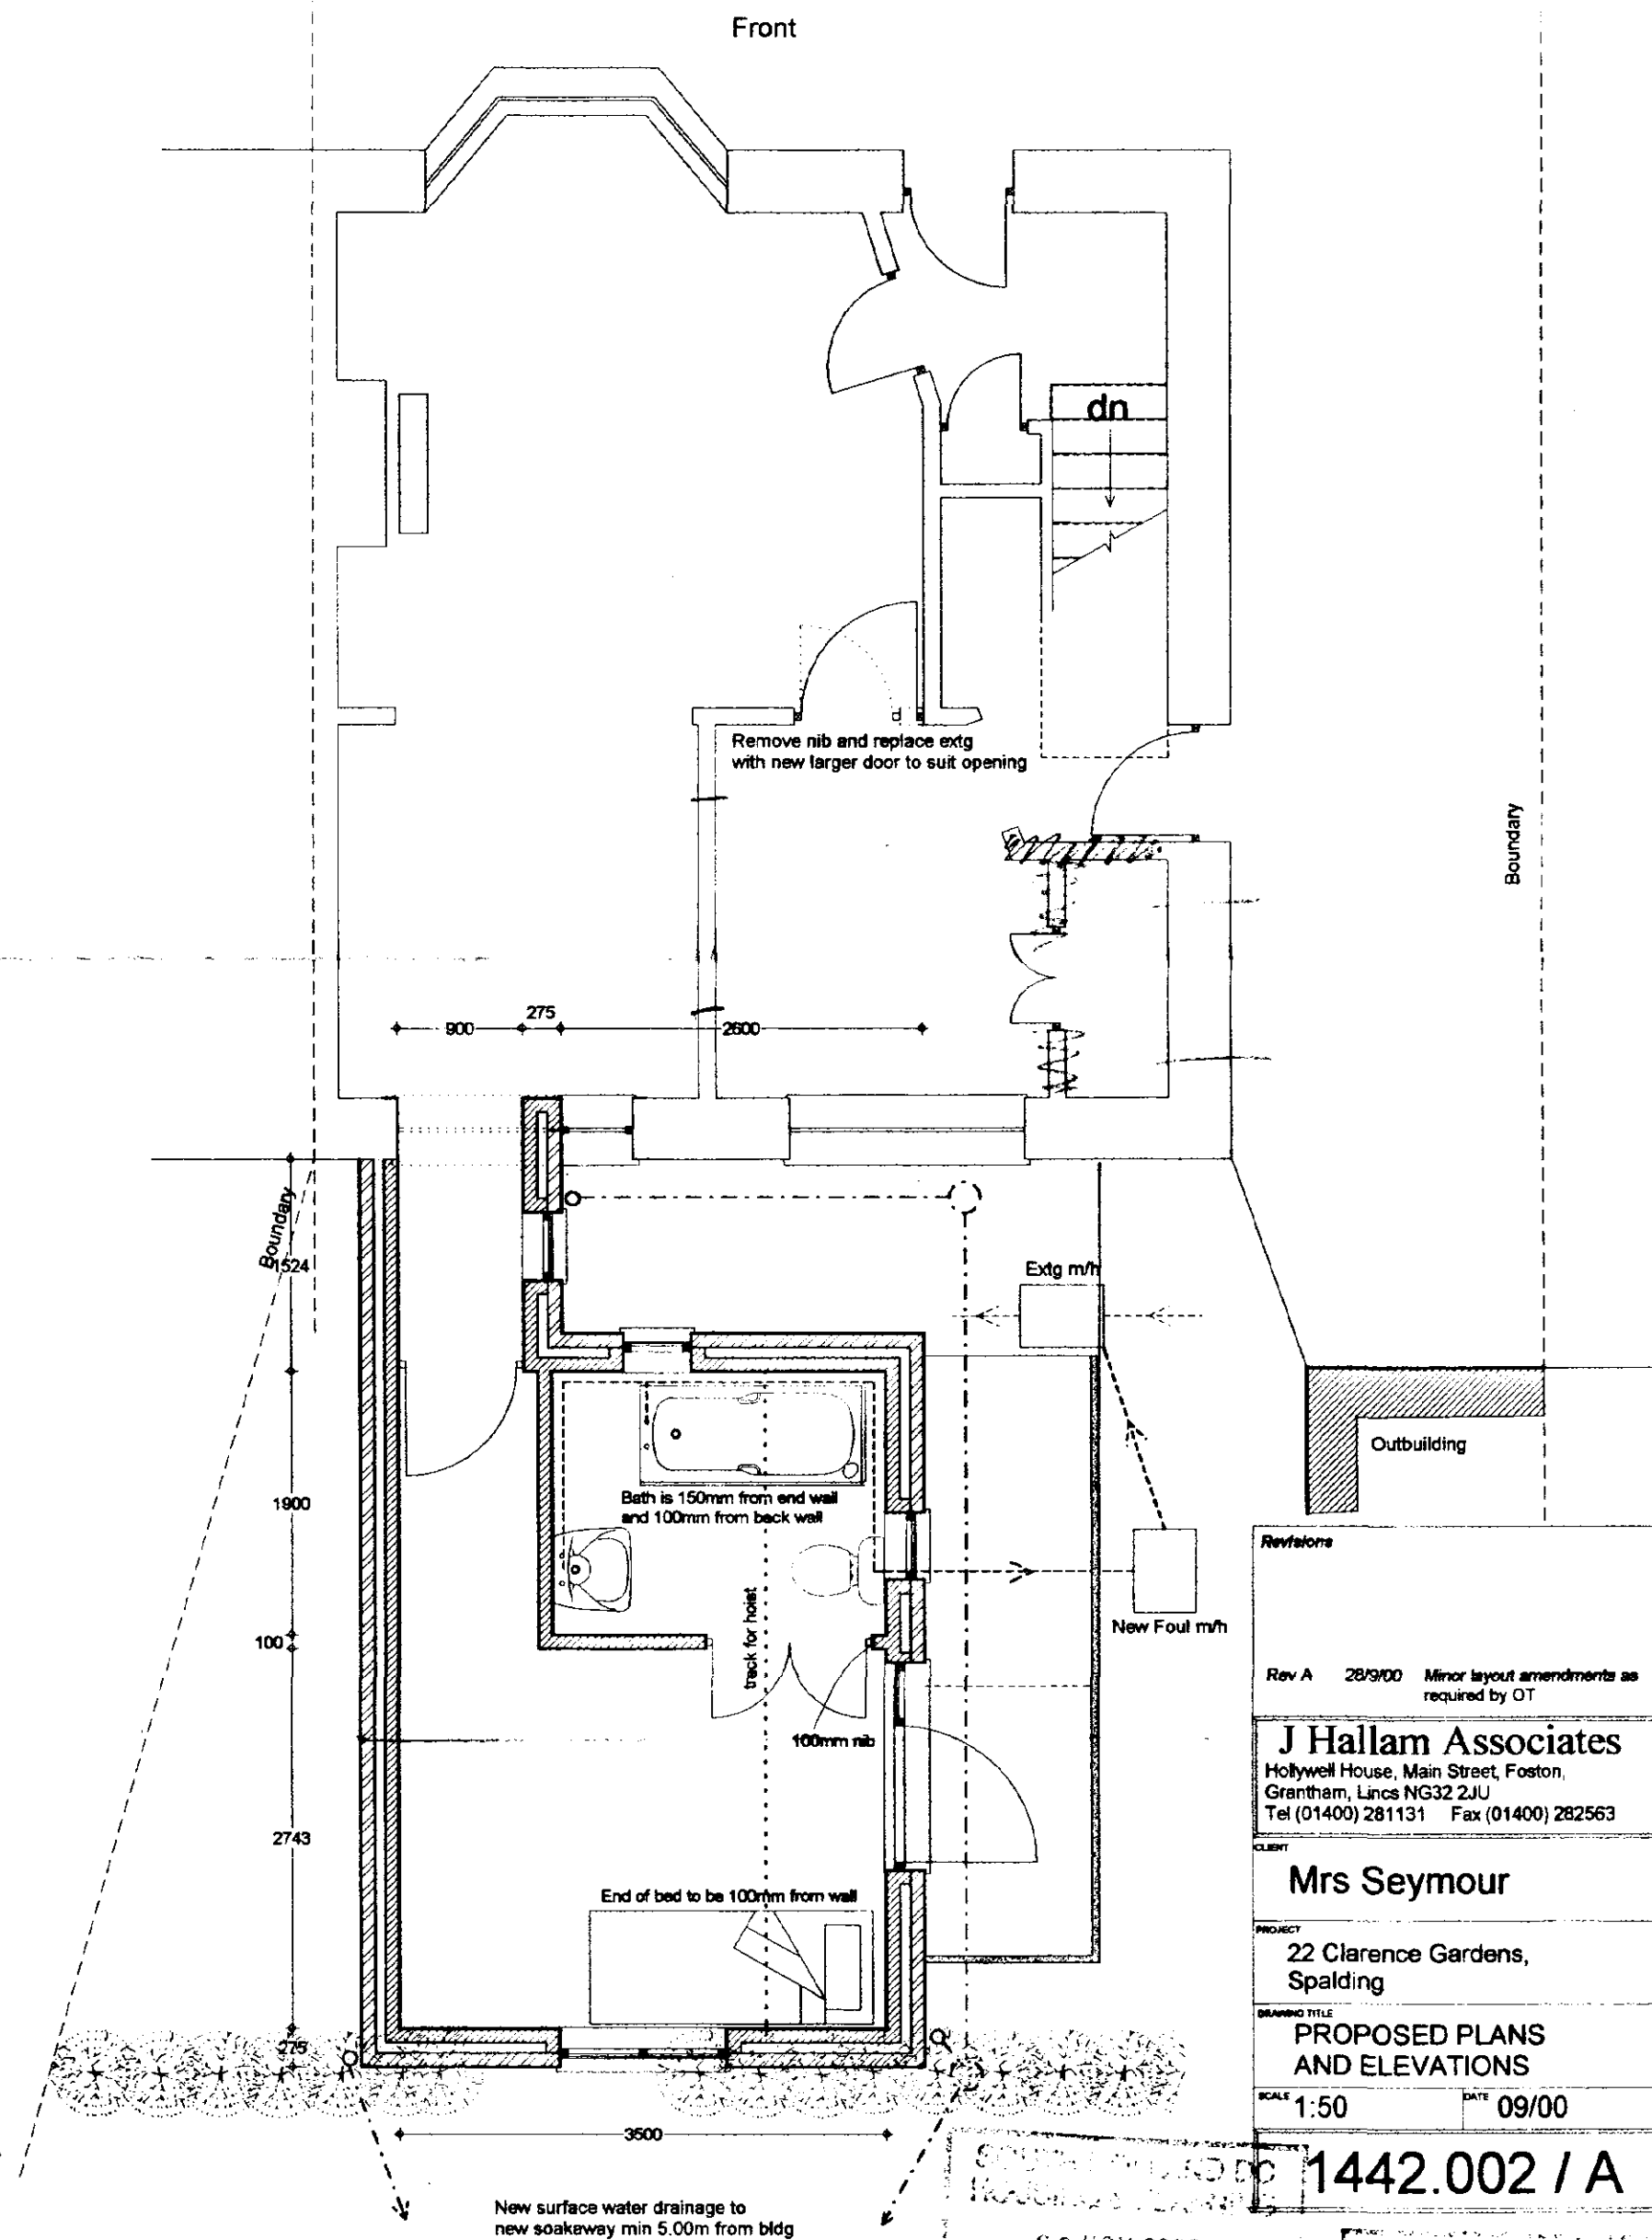

Revisions	
Rev A	28/9/00 Minor layout amendments as required by OT
J Hallam Associates Hollywell House, Main Street, Foston, Grantham, Lincs NG32 2JU Tel (01400) 281131 Fax (01400) 282563	
CLIENT Mrs Seymour	
PROJECT 22 Clarence Gardens, Spalding	
DRAWING TITLE PROPOSED PLANS AND ELEVATIONS	
SCALE 1:50	DATE 09/00
1442.002 / A	