



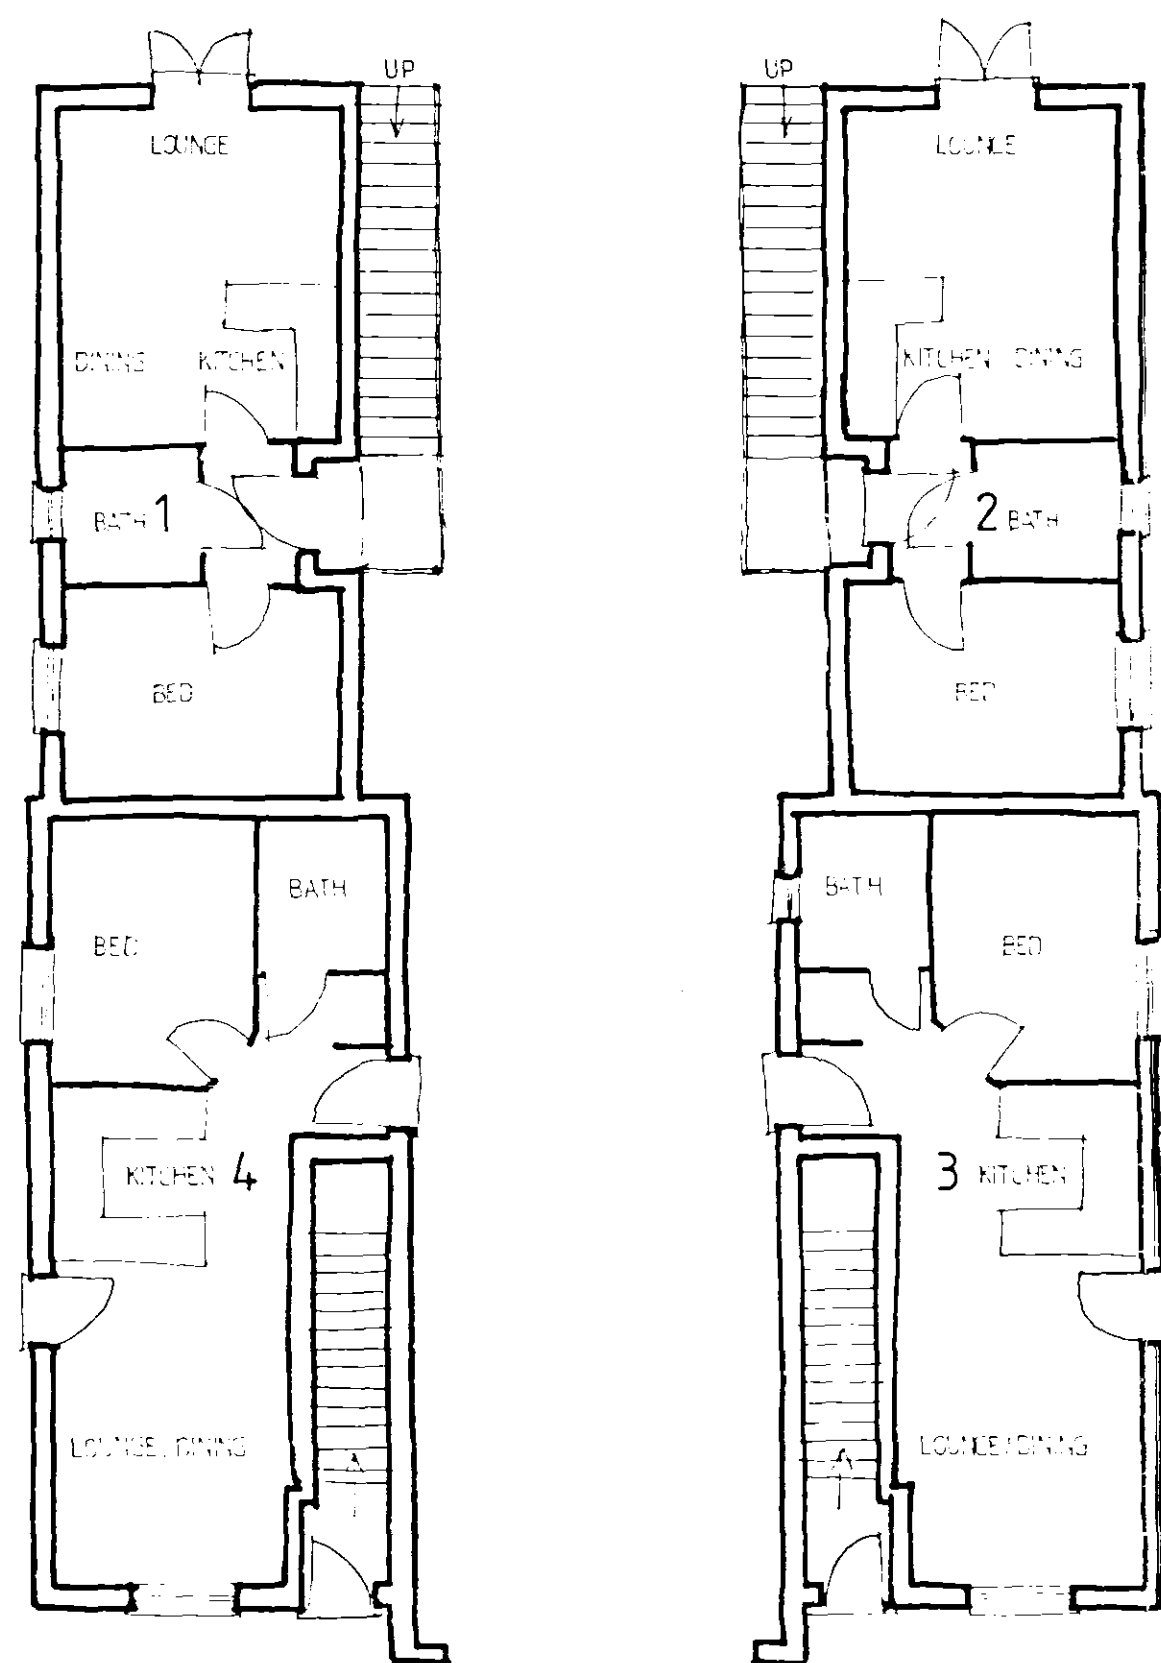

GROUND FLOOR PLAN

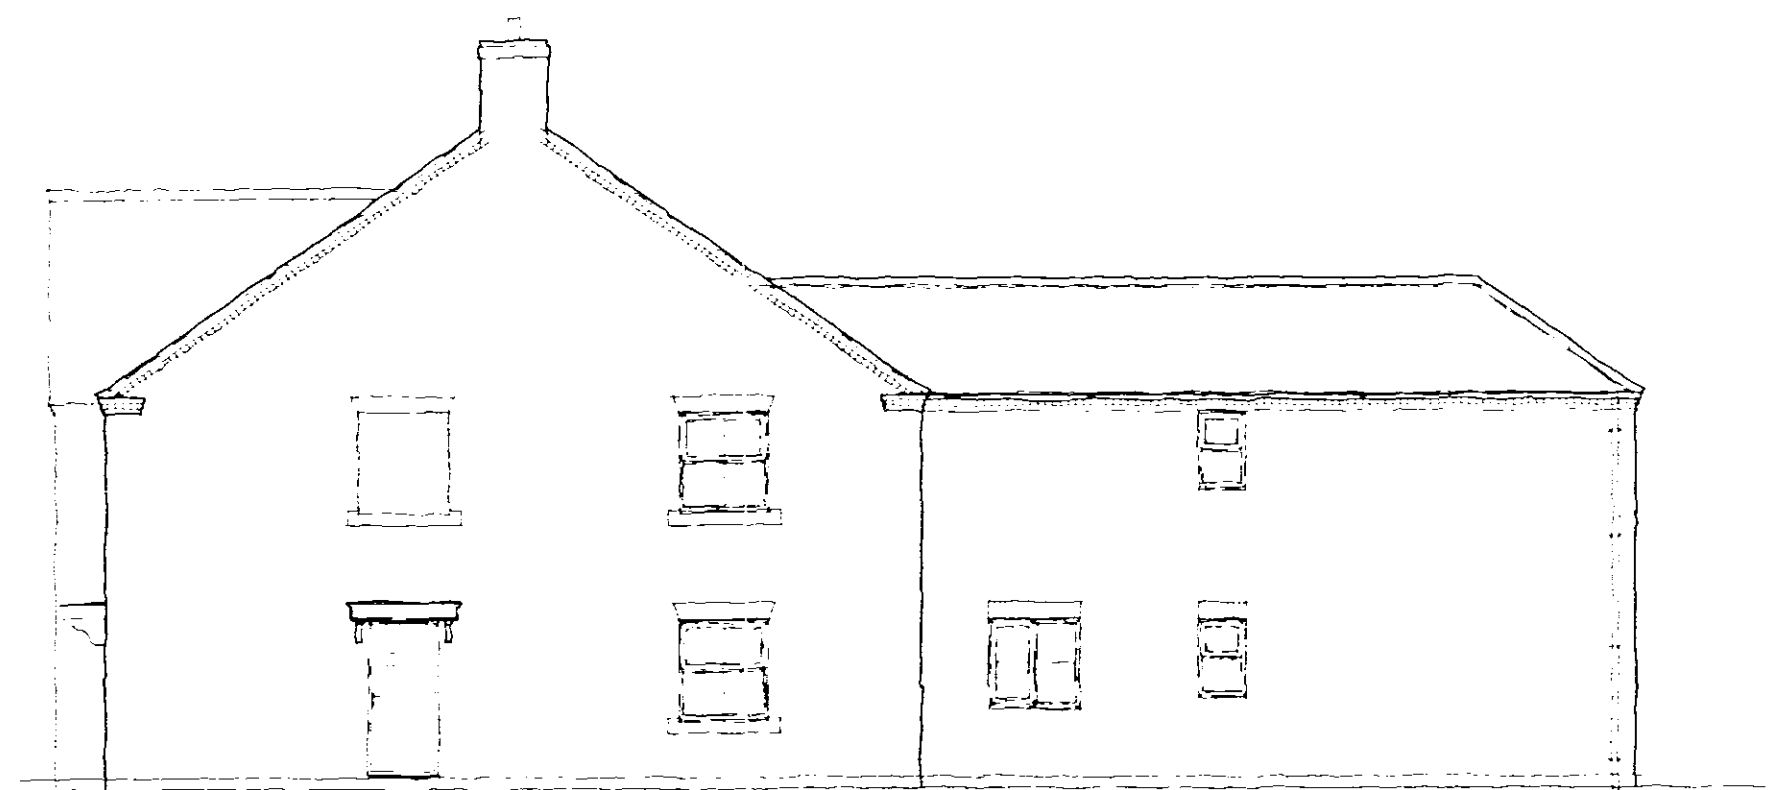


Front Elevation




Side Elevation



Rear Elevation

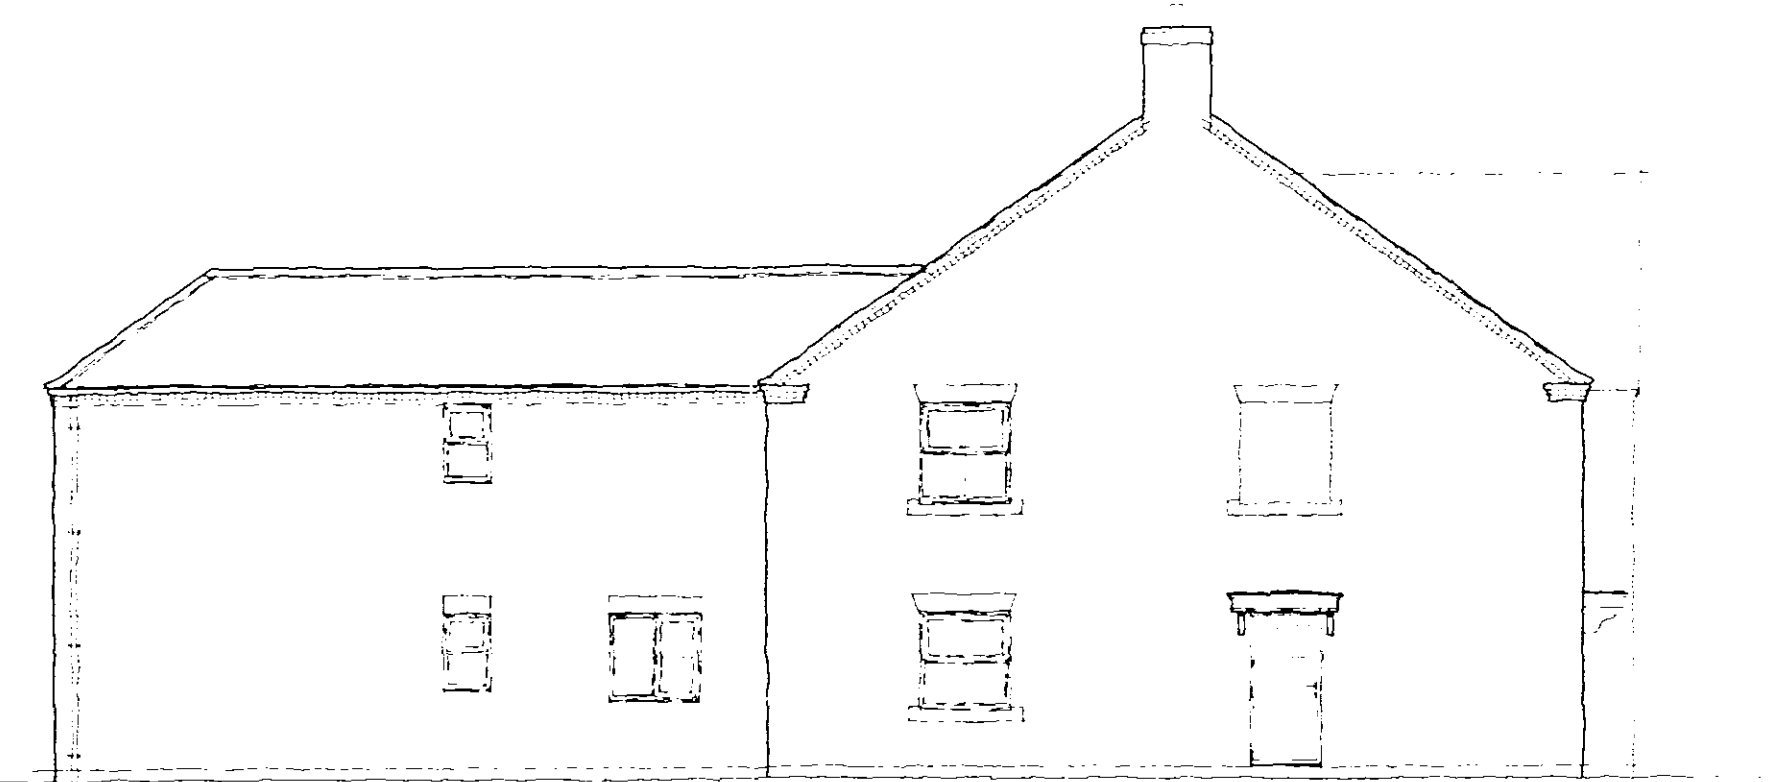

Side Elevation

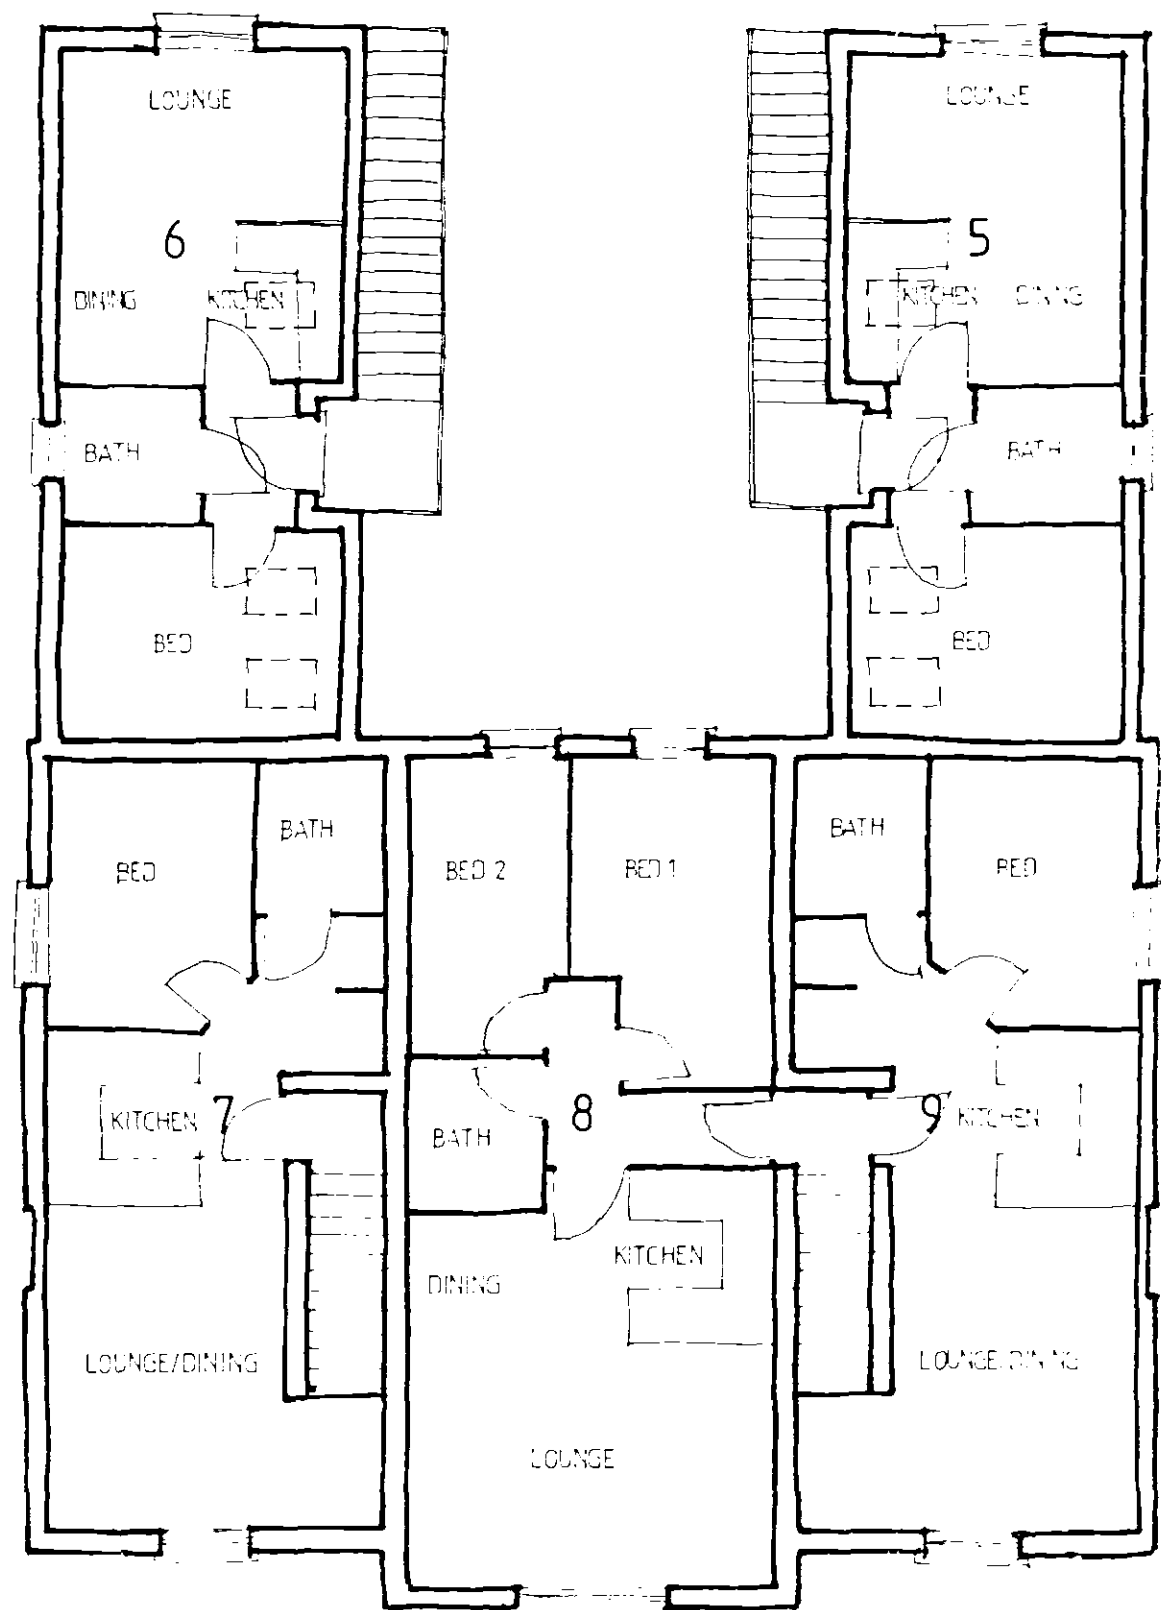

FIRST FLOOR PLAN

SRCC
Planning & Development
10 OCT 2005
Ref: 1385/05

B	JB	Porch canopies, chimneys added	09/05
A	GJ	STAIRS / ROOFLIGHTS TO 5 & 6	09/05
Rev.	By	Notes	Date
THE ROBERT DOUGHTY CONSULTANCY LIMITED TOWN AND COUNTRY PLANNING-LANDSCAPE ARCHITECTURE 32 High Street, Helpingsham, Sleaford, Lincolnshire, NG34 0RA Tel: (01529) 421646 Fax: (01529) 421358 Website: www.rdc-landplan.co.uk E mail: admin@rdc-landplan.co.uk			
Client: Fieldview Homes			
Project: St Thomas Rd, Spalding			
Drawing title: Proposed Plan & Elevation			
Job No. 544-16	Drawing No. 02	Rev. B	Drawn KTC
Scale 1:100	Date 08-05	Checked	

DO NOT SCALE from this drawing. All measurements should be checked against on site conditions and any discrepancies should be brought to the attention of the Robert Doughty Consultancy.