


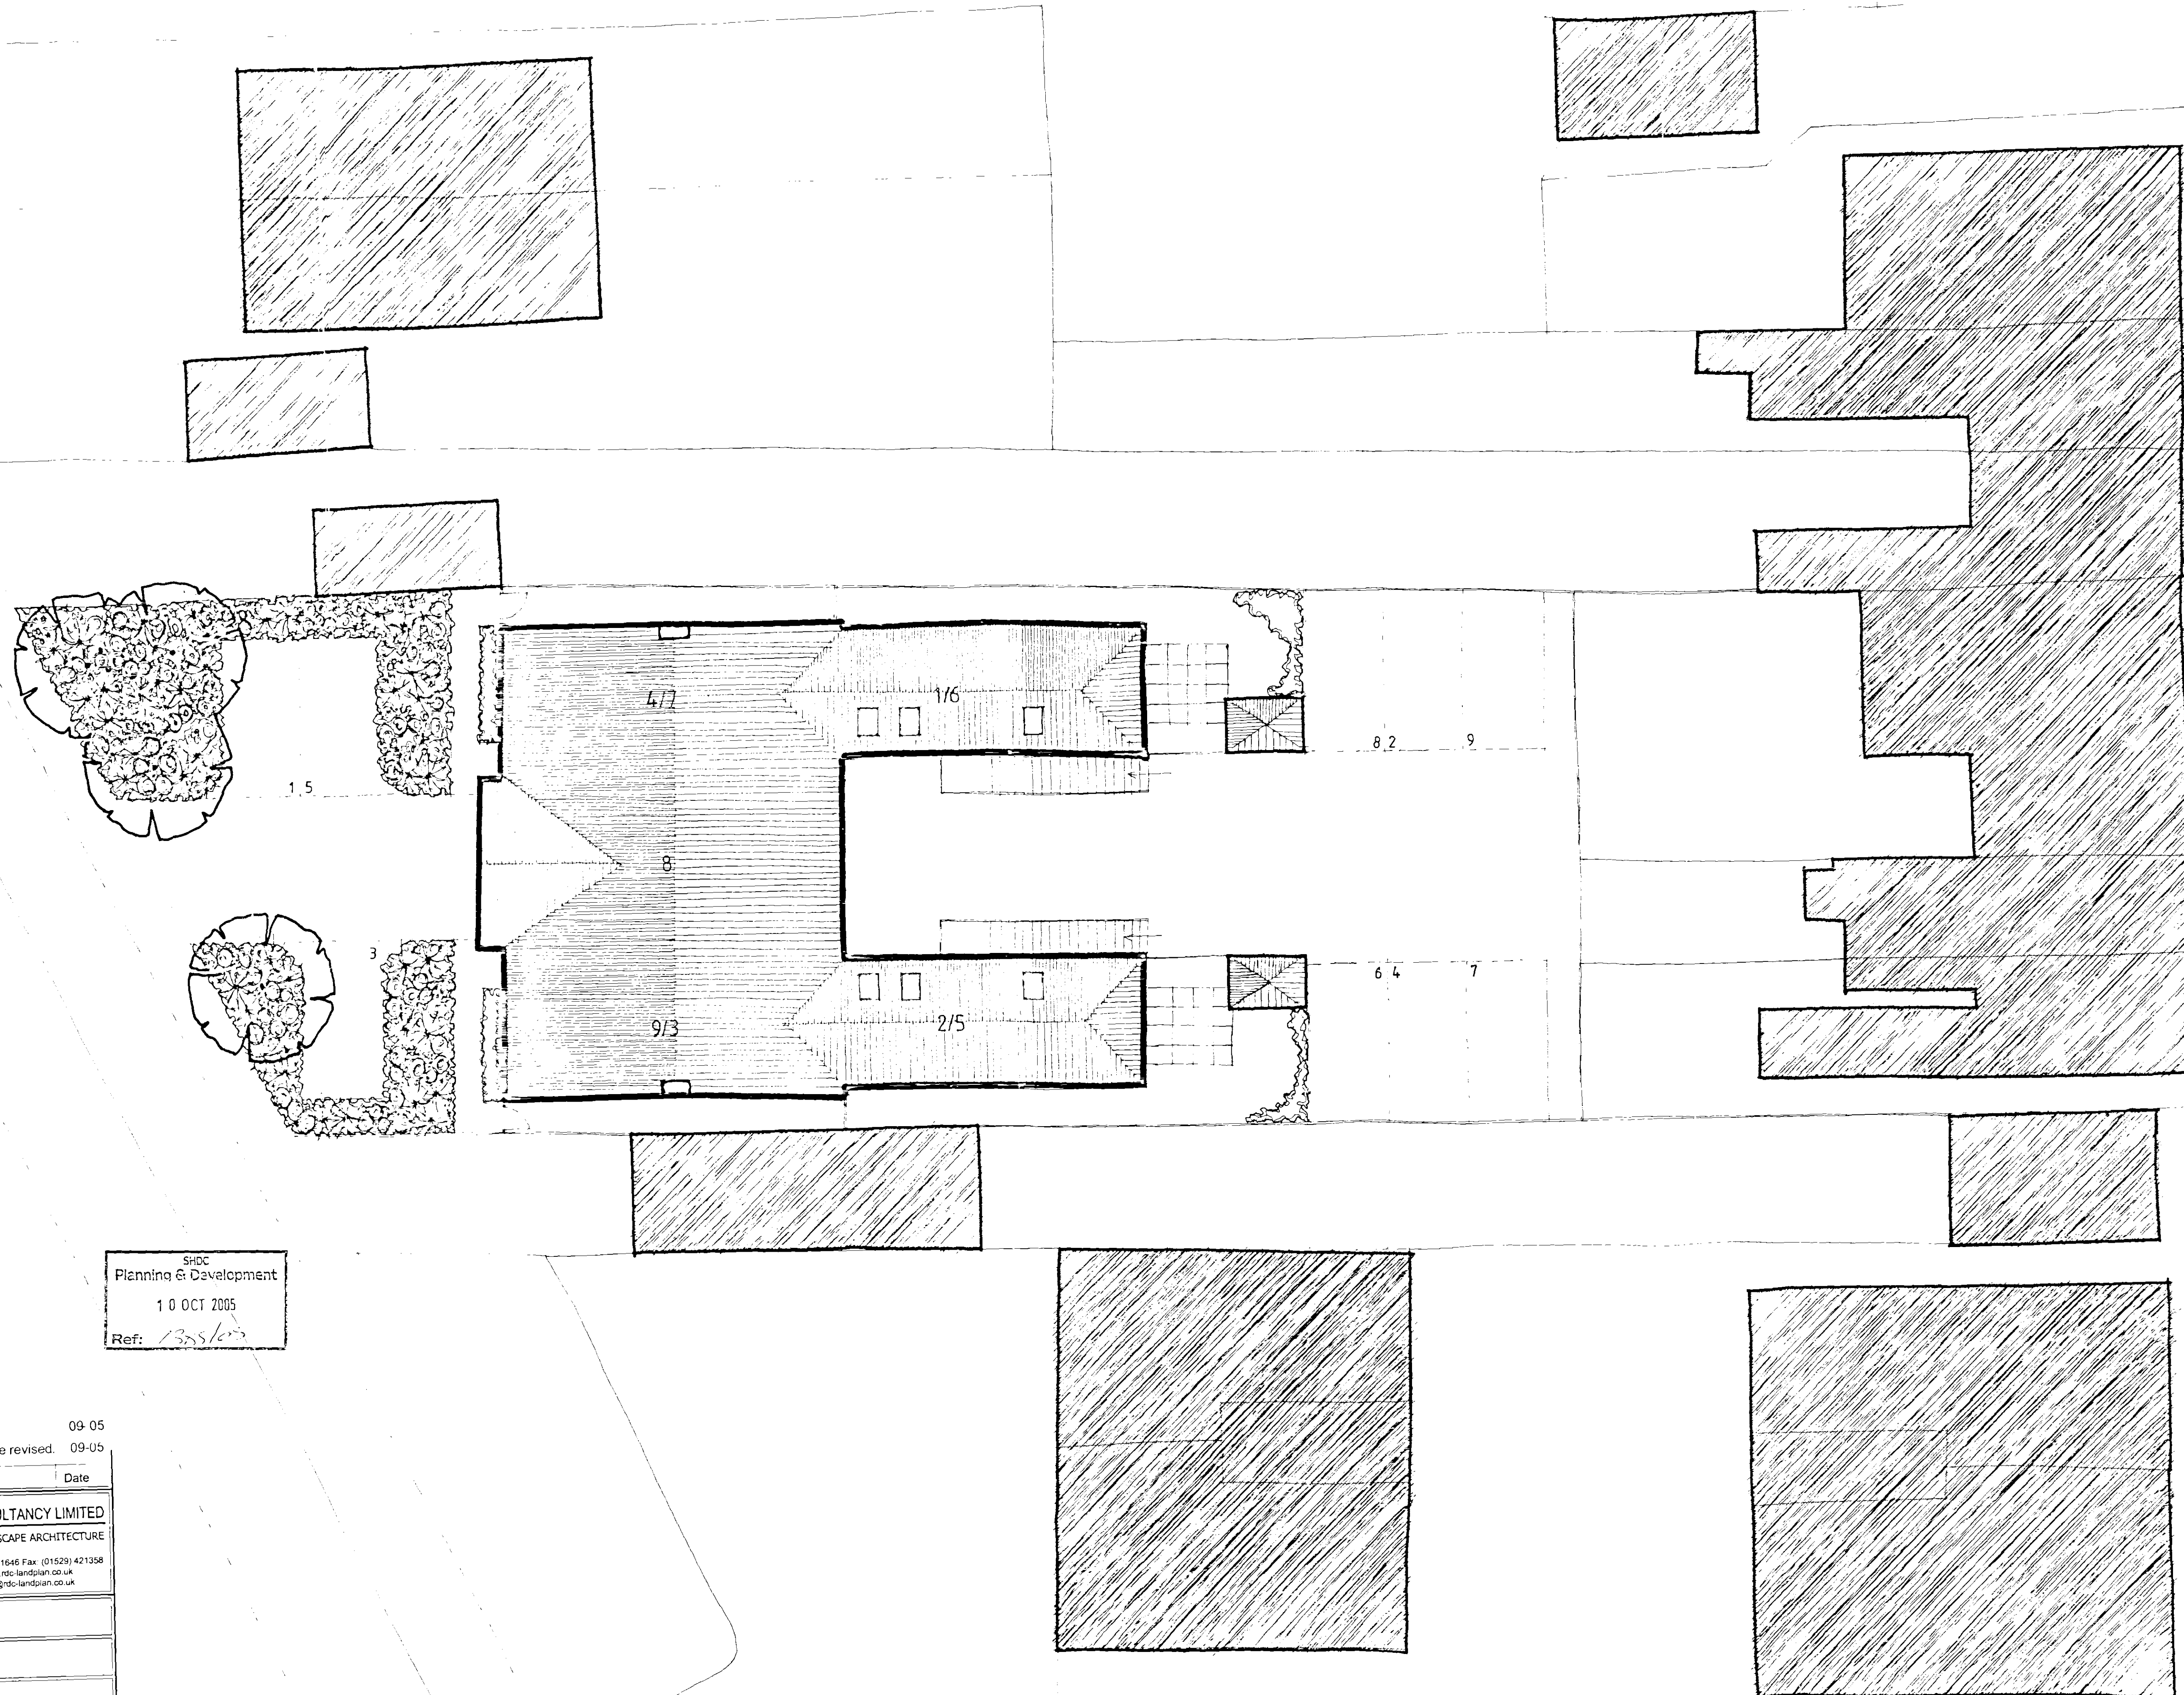

SHDC
Planning & Development
10 OCT 2005
Ref: 1355/05

B KTC Bin stores added		09-05	
A KTC Plot numbers amended, Ridgeline revised.		09-05	
Rev.	By	Notes	Date
THE ROBERT DOUGHTY CONSULTANCY LIMITED TOWN AND COUNTRY PLANNING-LANDSCAPE ARCHITECTURE 32 High Street, Haveringham, Lincs. TA20 9JH Tel: (01529) 421646 Fax: (01529) 421358 Website: www.rdc-landplan.co.uk E mail: admin@rdc-landplan.co.uk			
Client: Fieldview Homes Ltd			
Project: St Thomas Rd, Spalding			
Drawing title: Site Plan			
Job No. 544-16	Drawing No. 02	Rev.	Drawn KTC
Scale 1:100	Date 08-05	Checked	