

PLANET V2.8
Metapath Software International Ltd.
Wed Nov 21 15:05:21 2001

ORANGE PCS Ltd


Elements of the cartographic data used in this software were supplied by three sources:
(c) The Automobile Association - Based on datasets extracted from the Cartographic Department of the Automobile Association
(c) 1996 George Philip Ltd - Based on the Ordnance Survey 1:50000 and 1:250000 maps with permission of the Controller of Her Majesty's Stationery Office.
(c) Crown Copyright - Ordnance Survey

Coverage inc. RO site LIN7038
Matthew Holdsworth - 21/11/2001.

Eastmin: 522500 Eastmax: 532000
Northmin: 317700 Northmax: 327200
Scale: 1:50000

Signal (Block) dBm

sig>= -58dBm
sig>= -68dBm
sig>= -75dBm
sig>= -81dBm
sig>= -86dBm
sig>= -92dBm
sig>= -96dBm
sig>= -101dB
sig>= -110dB

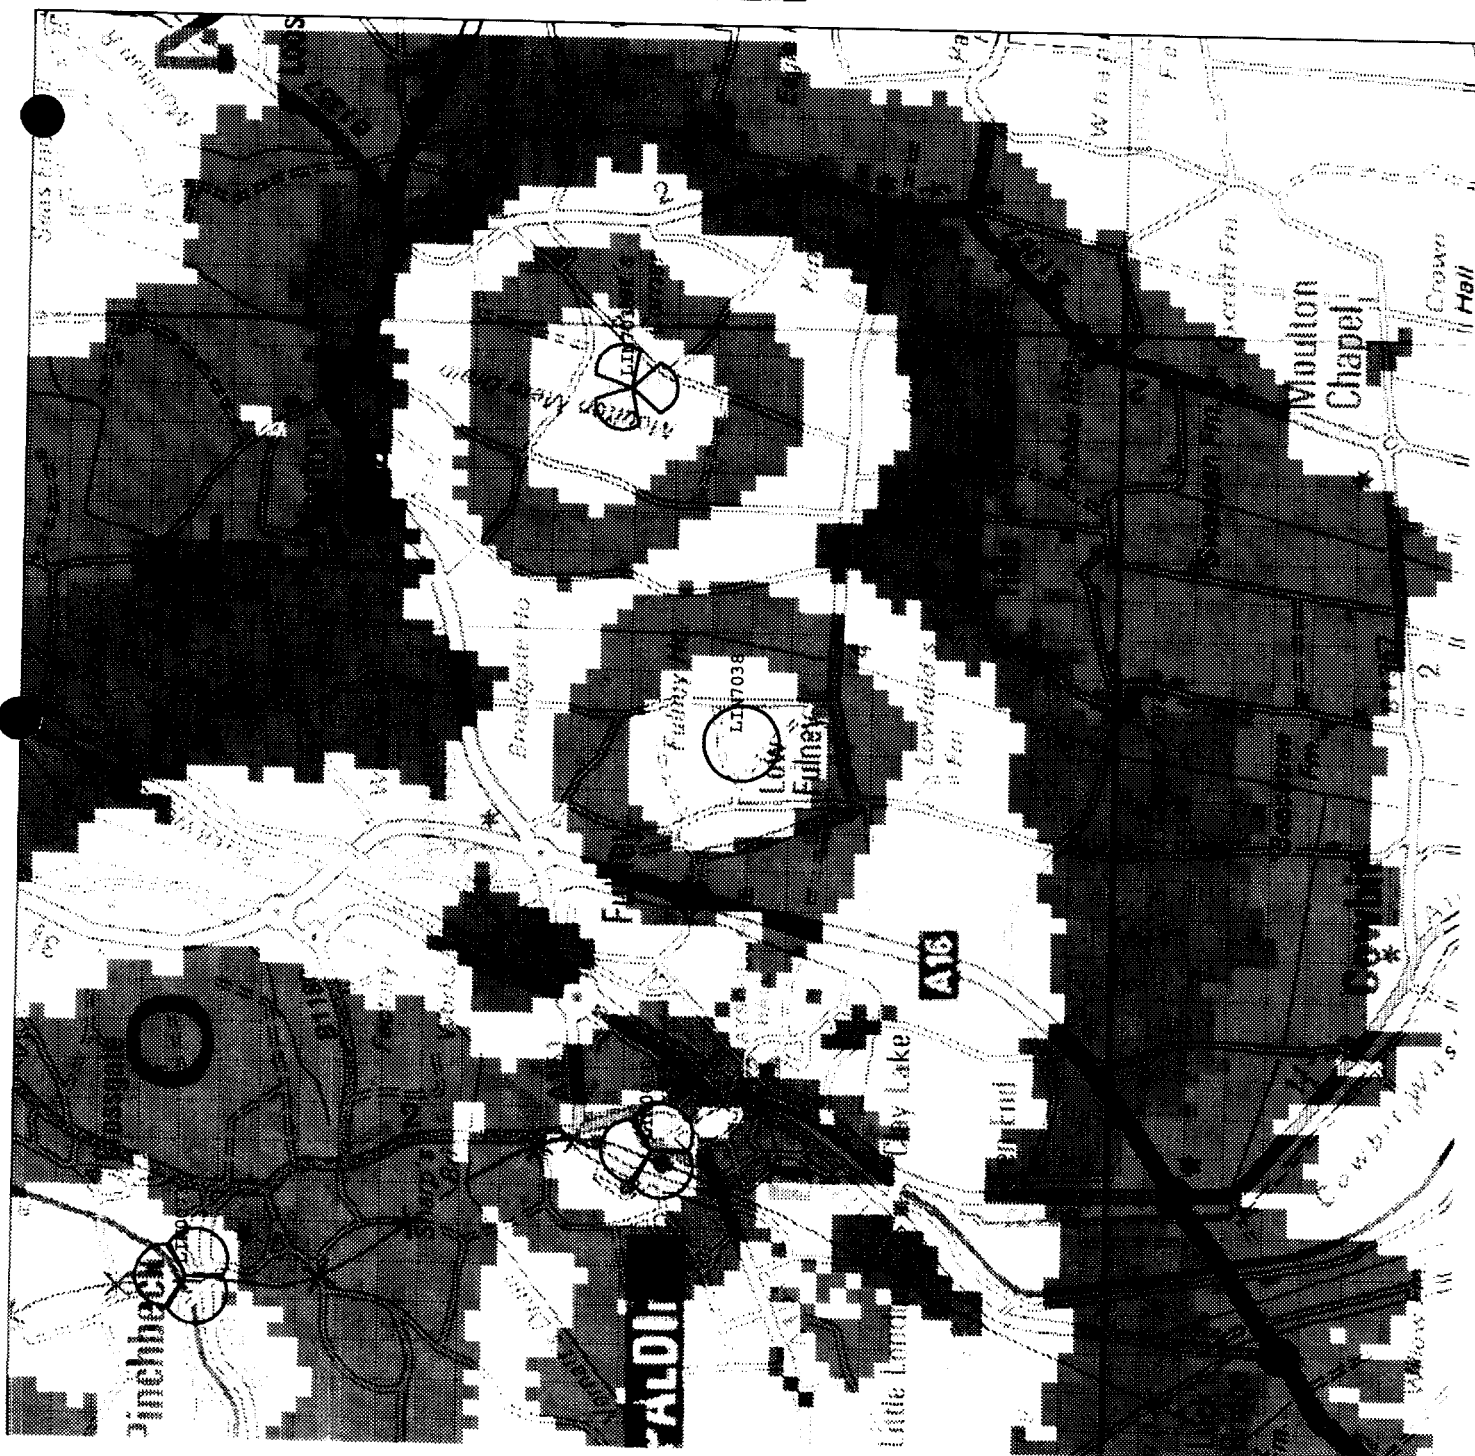

1387/01

DEFINITION
PLAN

PLANET V2.8
Metapath Software International Ltd.
Wed Nov 21 15:10:01 2001

ORANGE PCS Ltd


Elements of the cartographic data used in
this software were supplied by three sources:
(c) The Automobile Association - Based on
datasets extracted from the Cartographic
Department of the Automobile Association
(c) 1996 George Philip Ltd - Based on the
Ordnance Survey 1:50000 and 1:250000 maps
with permission of the Controller of Her
Majesty's Stationery Office.
(c) Crown Copyright - Ordnance Survey

Existing coverage in the area.
Matthew Holdsworth - 21/11/2001.

Eastmin: 522500 Eastmax: 532000
Northmin:317700 Northmax:327200
Scale: 1:50000

Signal (Block) dBm

sig>= -58dBm
sig>= -68dBm
sig>= -75dBm
sig>= -81dBm
sig>= -86dBm
sig>= -92dBm
sig>= -96dBm
sig>= -101dB
sig>= -110dB

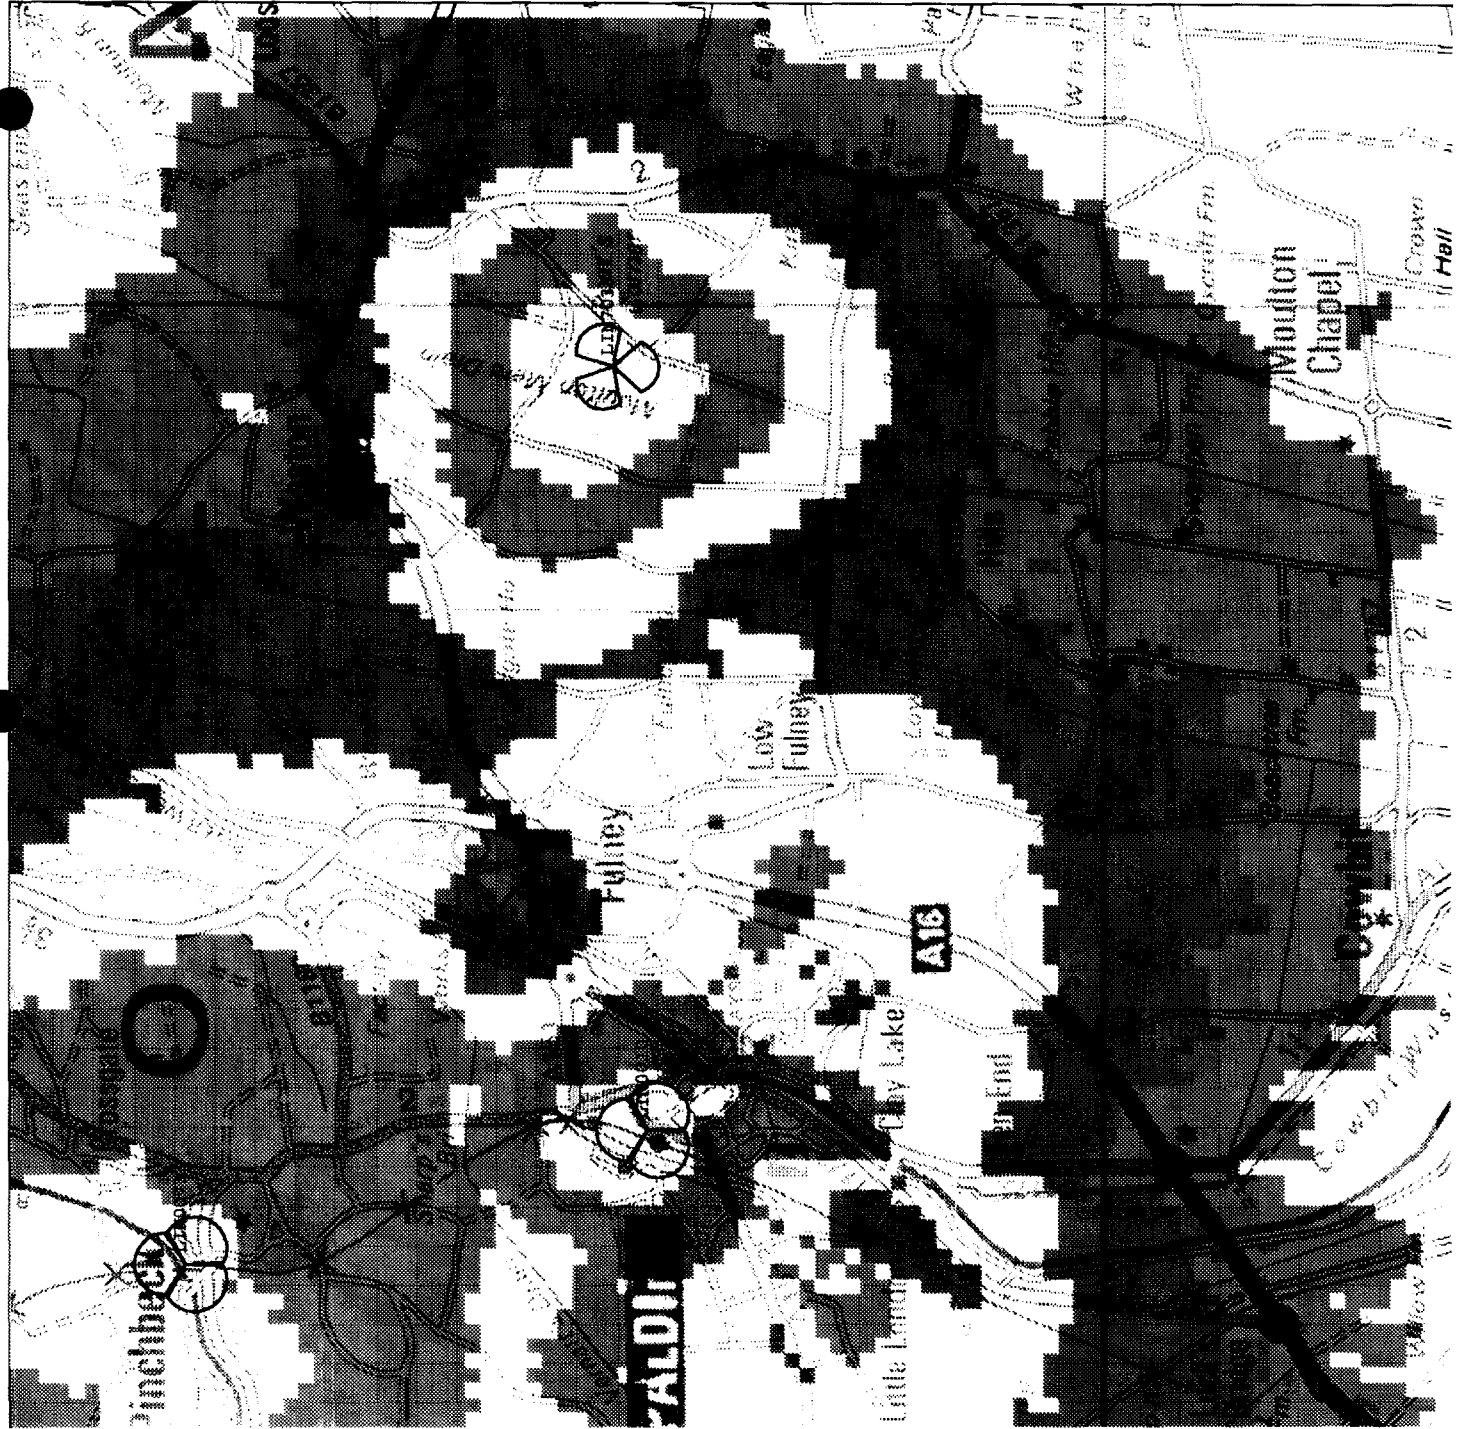


1387/01

DETERMINED
PLAN

SITE NUMBER LIN7038B

PROPOSED LOCATION OF SITE

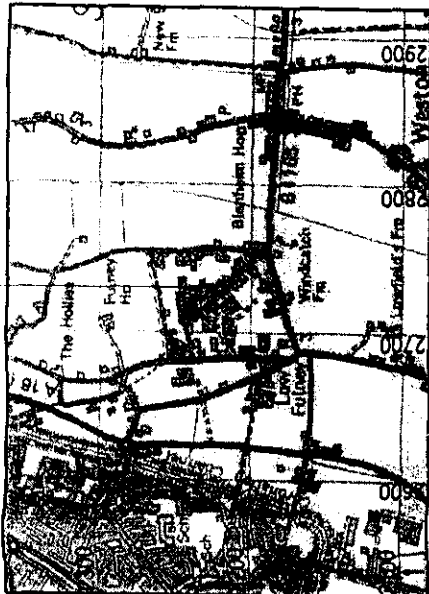


CROWN COPYRIGHT RESERVED
REPRODUCED WITH THE PERMISSION OF THE
CONTROLLER OF H.M.'S STATIONARY OFFICE
OS LICENSE NUMBER - 100020449

LOCATION PLAN
SCALE 1:5000

Easting: 527221
Northing: 322487

PROPOSED LOCATION OF POST

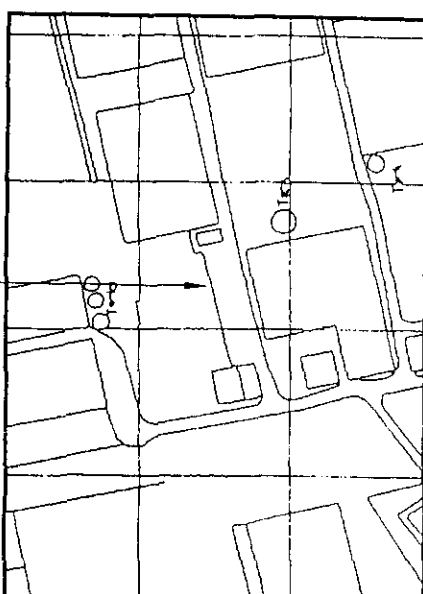

CROWN COPYRIGHT RESERVED
REPRODUCED WITH THE PERMISSION OF THE
CONTROLLER OF H.M.'S STATIONARY OFFICE
OS LICENSE NUMBER - 100020449

BLOCK PLAN
SCALE 1:2500

NOTE: INFORMATION HELD ON IMS TAKES PRECEDENCE OVER ALL KEYS AND SCHEDULES SHOWN

FEEDER KEY

REF	TYPE	OUTER DIA. (mm)	MIN BEND RAD (mm)	LENGTH	CLOUR	NAME
A1	10F 4-50	16	125	17000	BLACK	F1
B1						
C1						

NOTE: INFORMATION HELD ON IMS TAKES PRECEDENCE OVER ALL KEYS AND SCHEDULES SHOWN

ANTENNA KEY

ITEM	FUNCTION	SECTOR	TYPE / SIZE	HEIGHT TO TOP OF ANTENNA FROM GROUND	HEIGHT TO CENTRE OF DISH FROM GROUND	REMARKS
A1	TX/RX	A	IK0003A	0MM	15000	
B1						
C1						
D1						
D2						

NOTES:

1 DO NOT SCALE

2 ALL DIMENSIONS IN mm U.N.O.

3 NOTE: INFORMATION HELD ON IMS TAKES PRECEDENCE OVER ALL KEYS AND SCHEDULES SHOWN

1387/01




GENERAL ARRANGEMENT
VP NURSERIES
3 MALLARD RD, LOW FULNEY
SPALDING, LINC. PE12 6ND

DATE	BY	DATE	APPROVED	DATE	ISSUE
13/11/01	JK	13/11/01			1A

DATE	BY	DATE	APPROVED	DATE	ISSUE
09/11/01	JK	09/11/01			


THIS SITE CONFORMS TO OPCS RADIO SITE DESIGN DOC:SPEC 253 WITH THE FOLLOWING EXCEPTIONS:

UNIT C, SOUTHERNE COURT,
ELECTRA WAY,
CREWE,
CHESHIRE, CW1 6GU
TEL: +44 (0) 1270 535500
FAX: +44 (0) 1270 535502

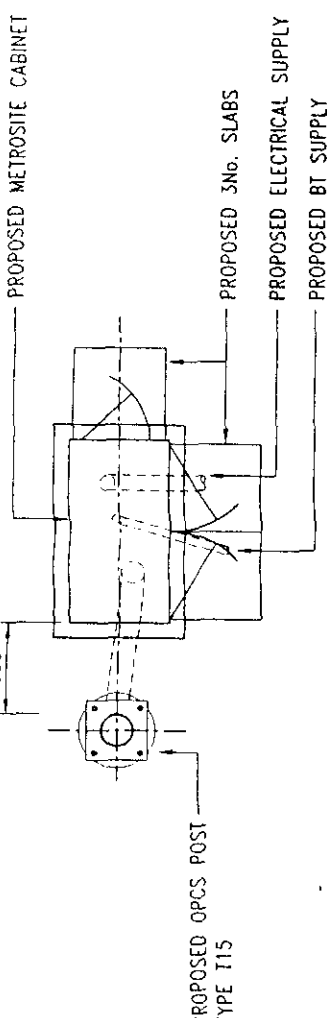


PLAN OF OPCS EQUIPMENT

(Scale 1:50)

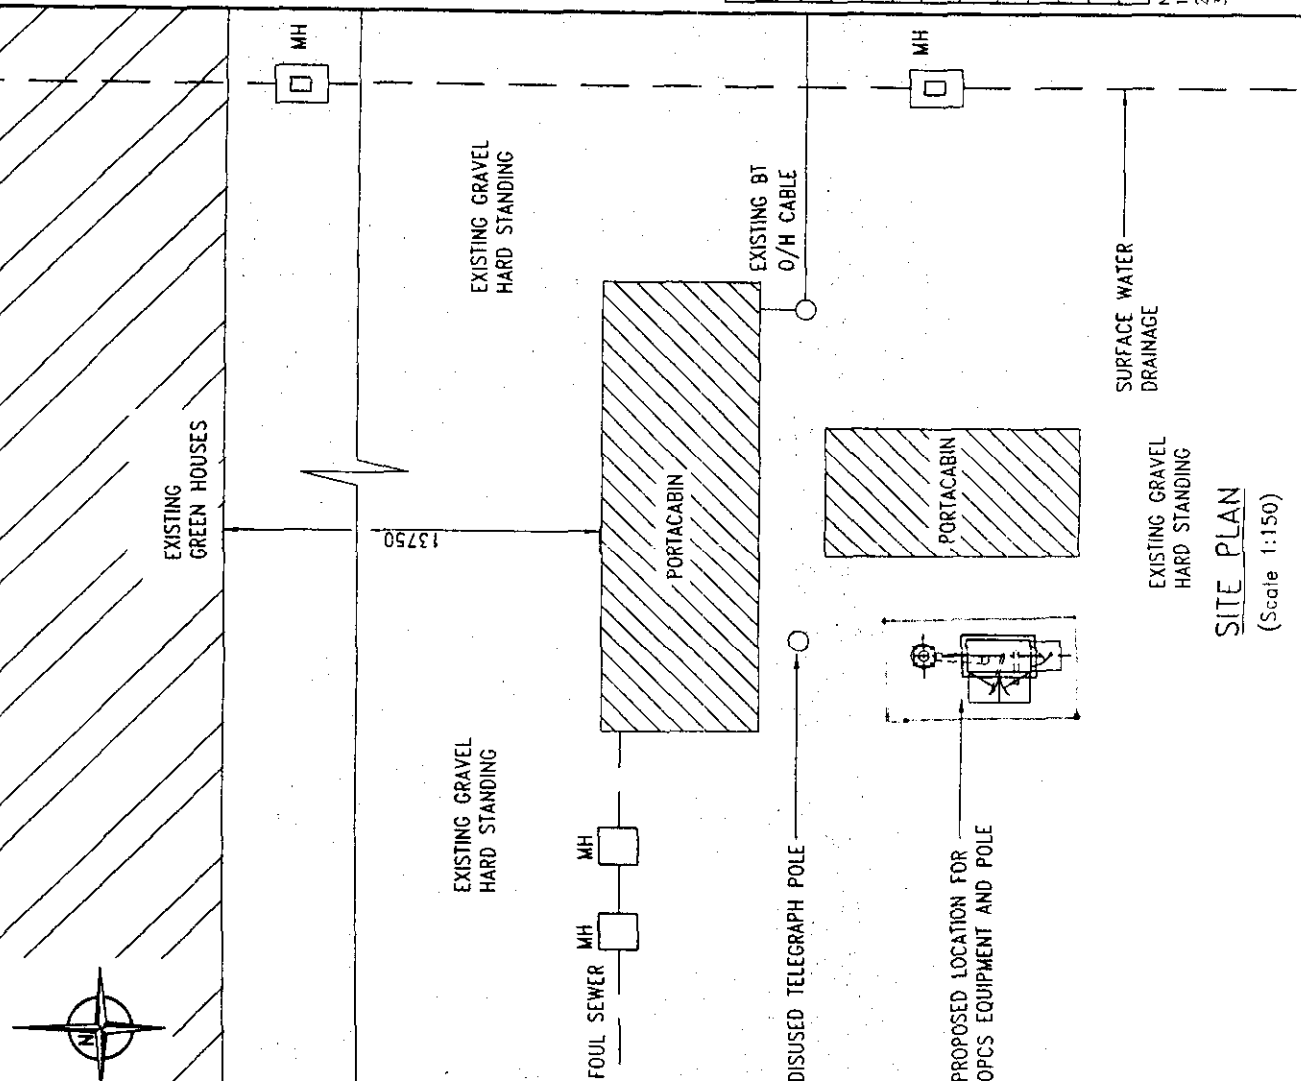


SITE PLAN

(Scale 1:150)

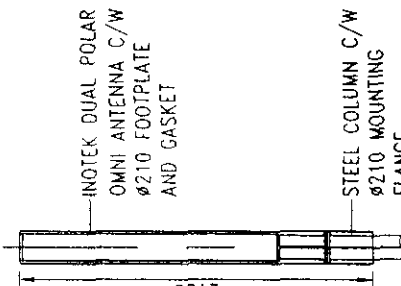


PLAN OF DETAIL 1

(Scale 1:50)

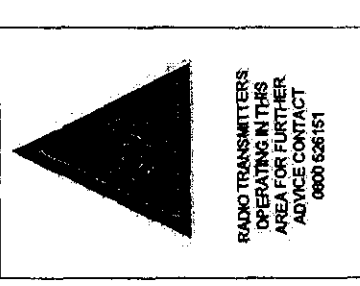

RADIO TRANSMITTERS
OPERATING IN THIS
AREA FOR FURTHER
ADVICE CONTACT
0800 526151

Yellow triangle warns that radio
antennas are operating in this
area.

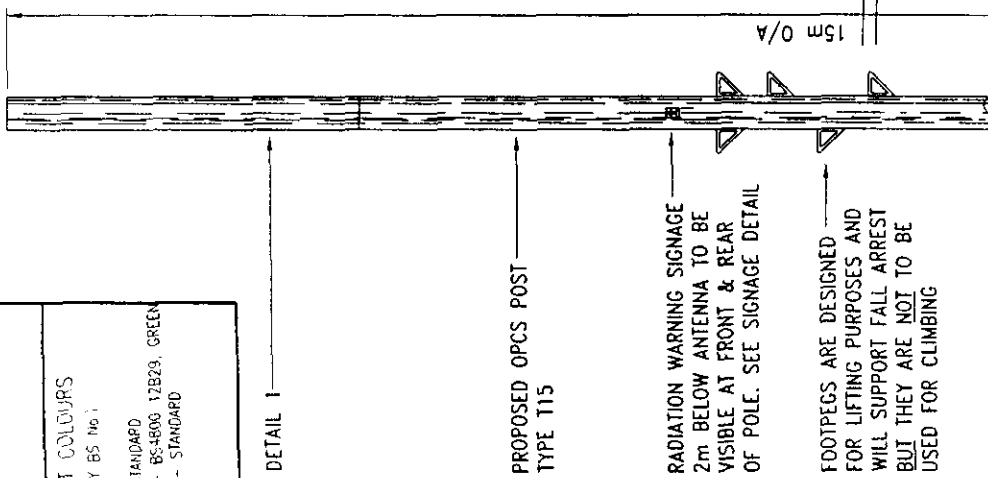

ELEVATION OF MICROCELL EQUIPMENT

(Scale 1:50)

CONSULTANT

