



# PROPOSED SHOPFRONT ELEVATIONS (Scale 1:50)


Plan Front

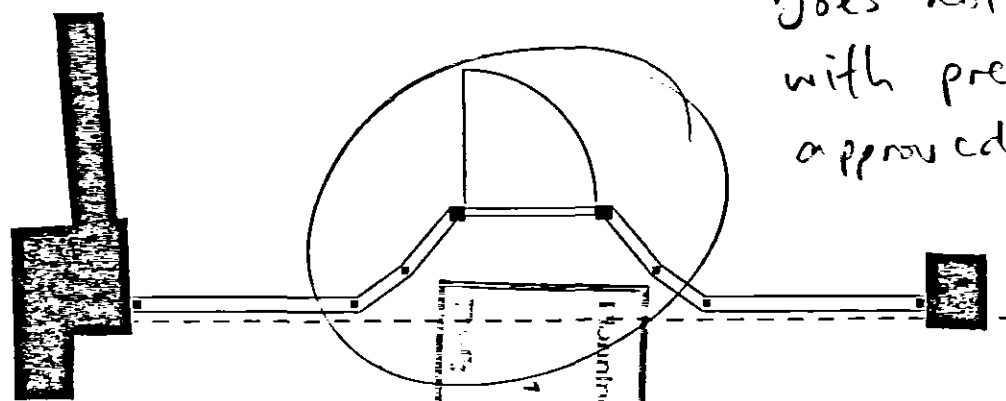


Plan Abbey Passage

 


Plan Rear

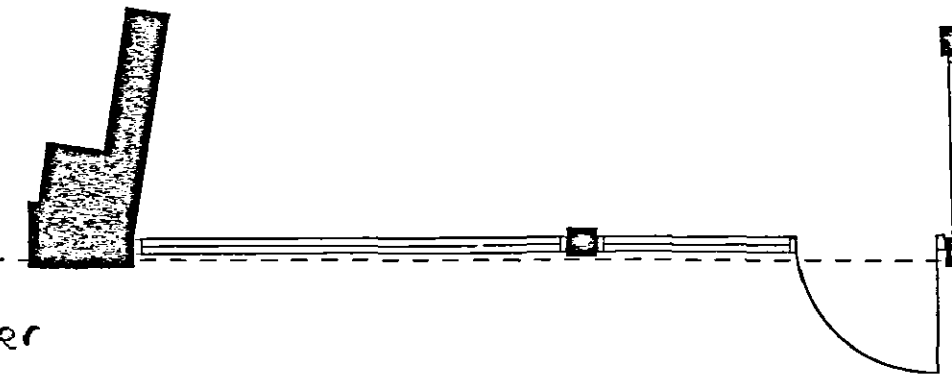


Plan Rear Side

 


Elevation Front

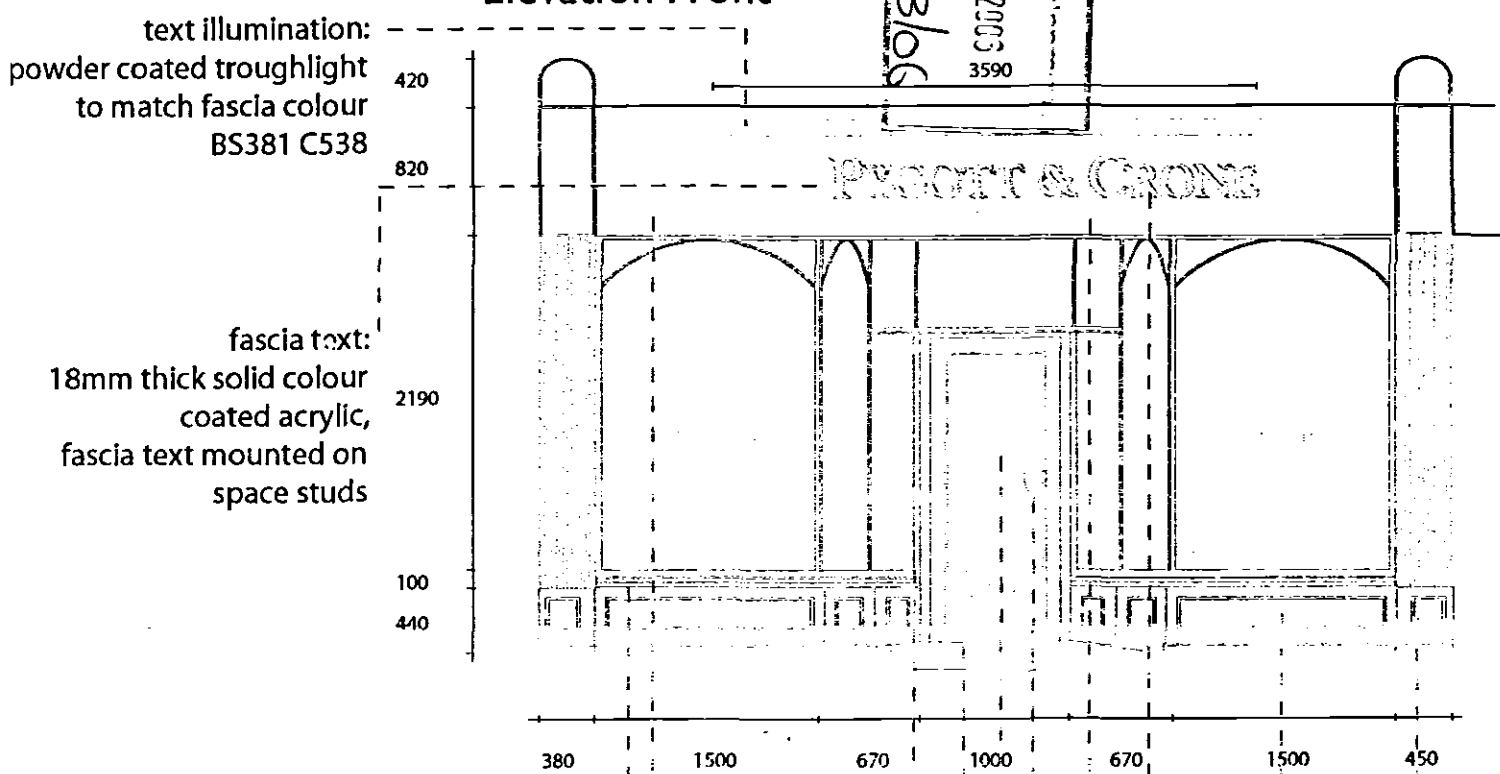


Elevation Abbey Passage

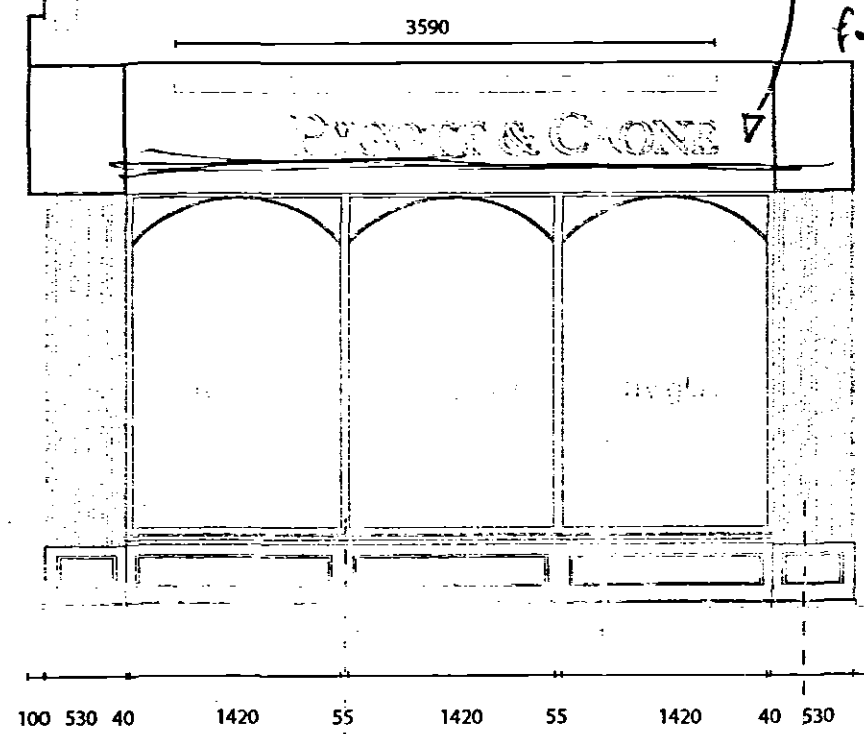


Elevation Rear

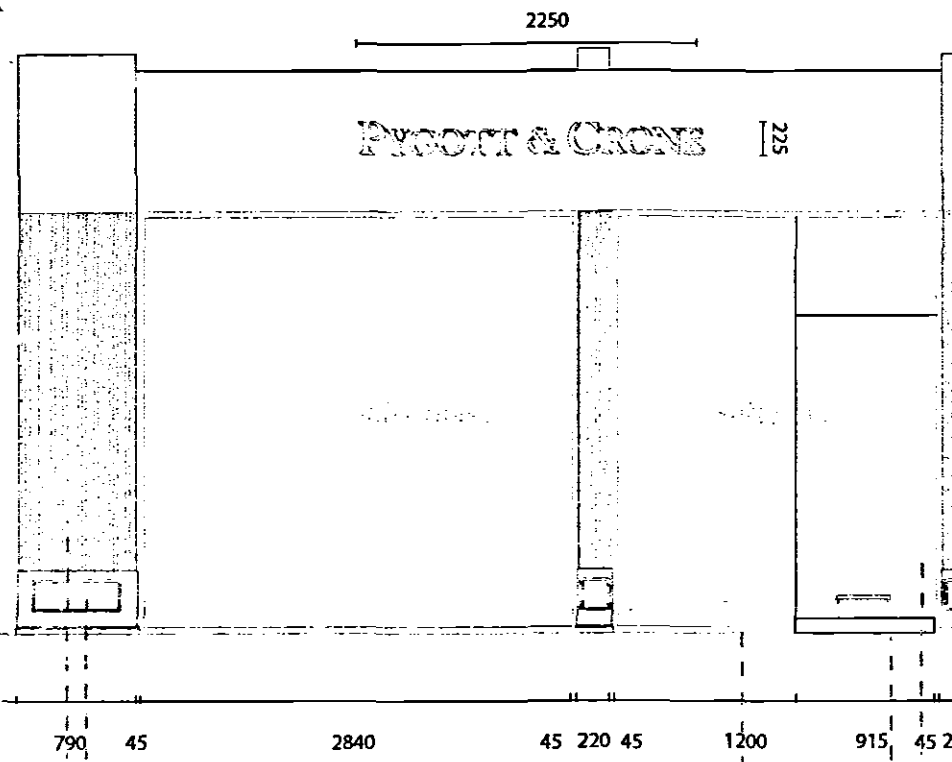


Elevation Rear Side

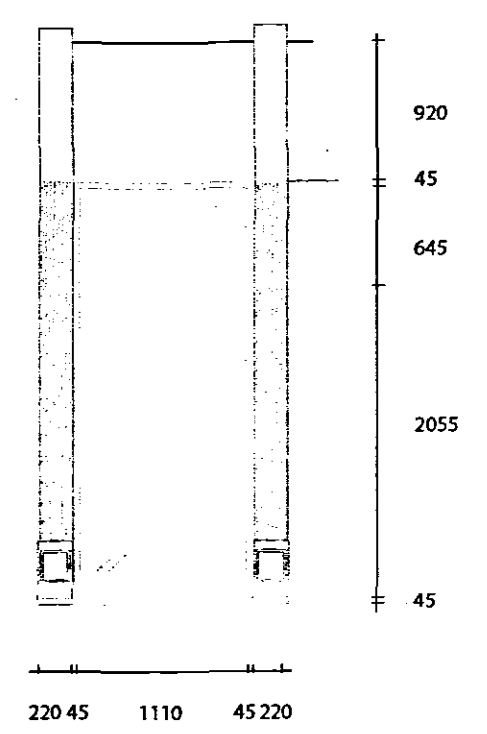

FASCIA SECTION (Scale 1:25)

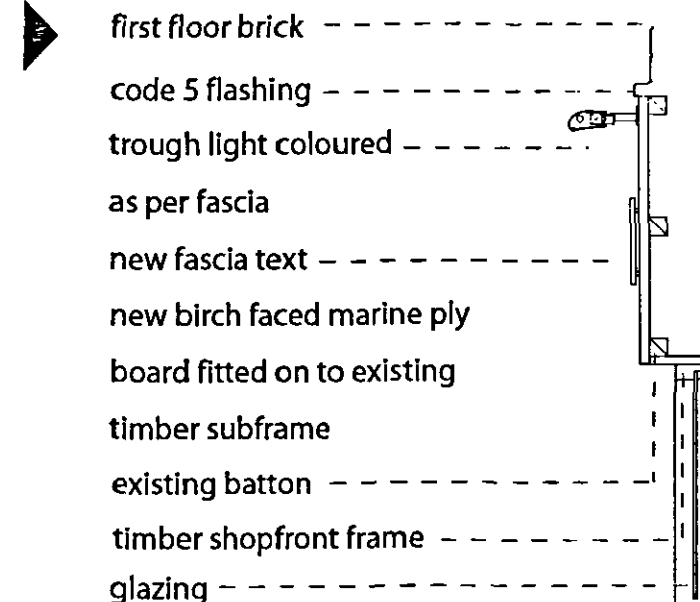

SITE PLAN (Scale 1:100)

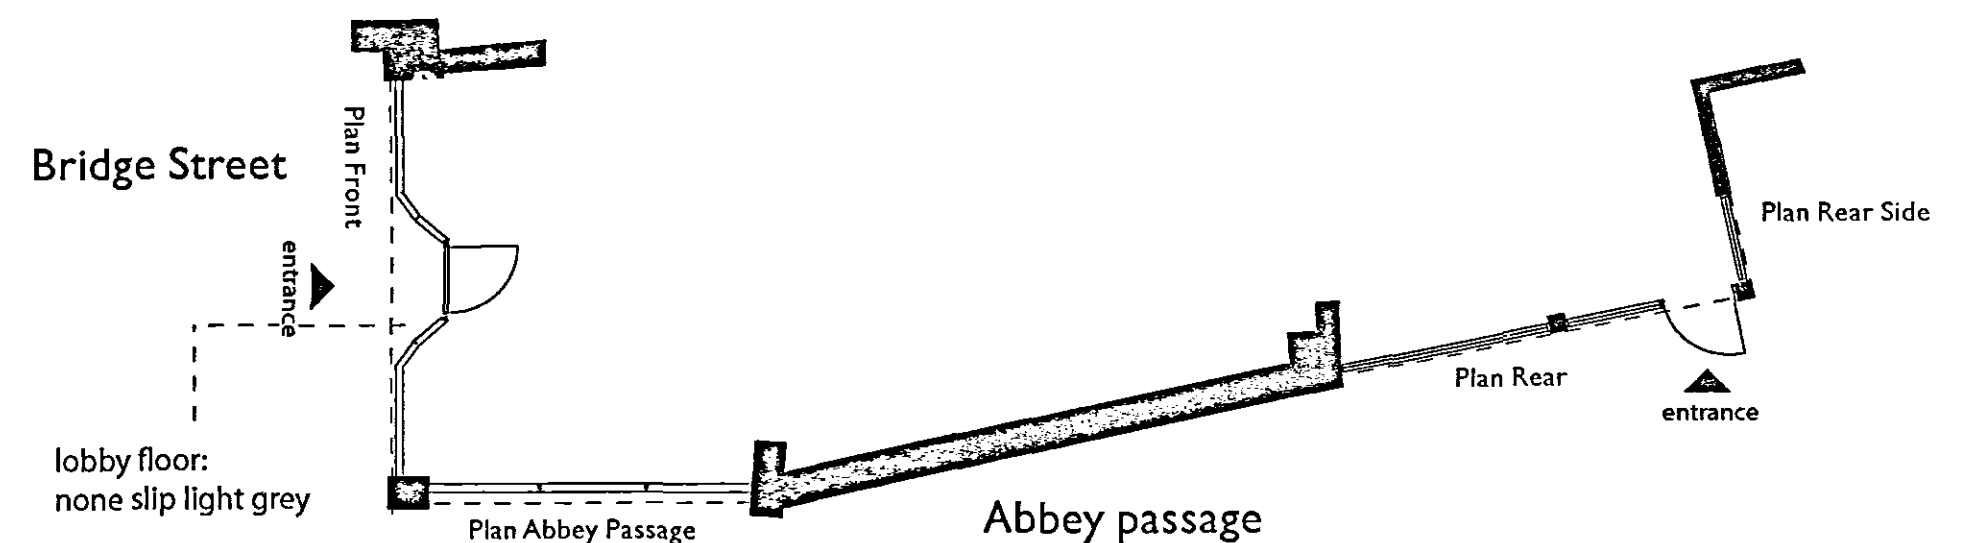

CLIENT pygott and chrone  
LOCATION 10 Bridge Street, Spalding, Lincs  
PROJECT Proposed Shopfront Elevations  
DATE 17 / 10 / 06  
DRG NO TL/PGT/008  
REVISION 00  
SCALE 1:50 on A2 (All dimensions shown are in millimetres)

Any colours shown are for guidance only. Please refer to relevant manufacturers colour guides for accurate matching. **All measurements should be checked on site, this drawing must not be used for accurate scaling**  
© Copyright of this drawing is reserved by mpl business images ltd. It is issued on condition that it is not disclosed to a third party. Any infringement will be taken seriously and may result in further action.