

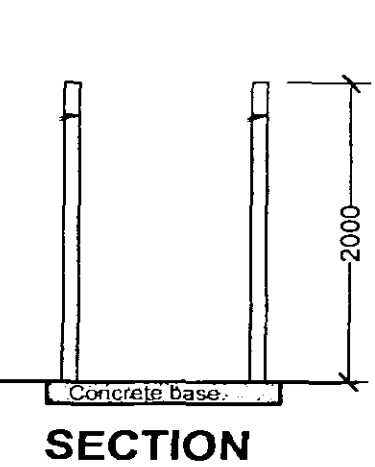
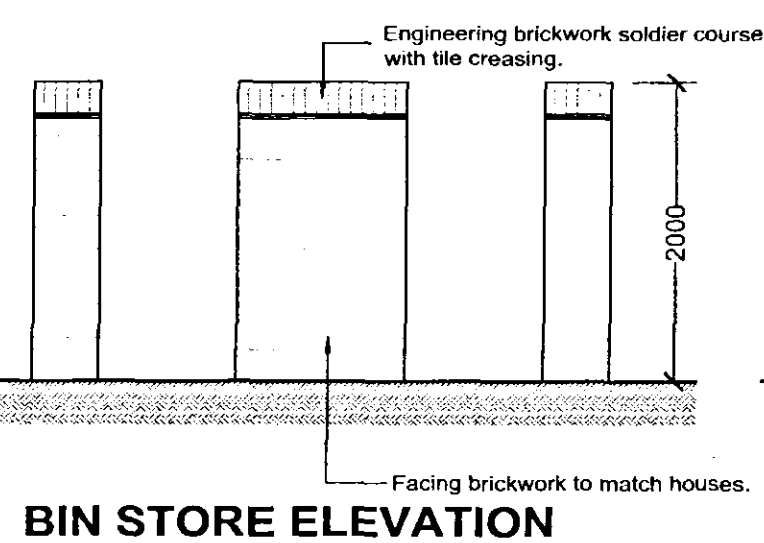
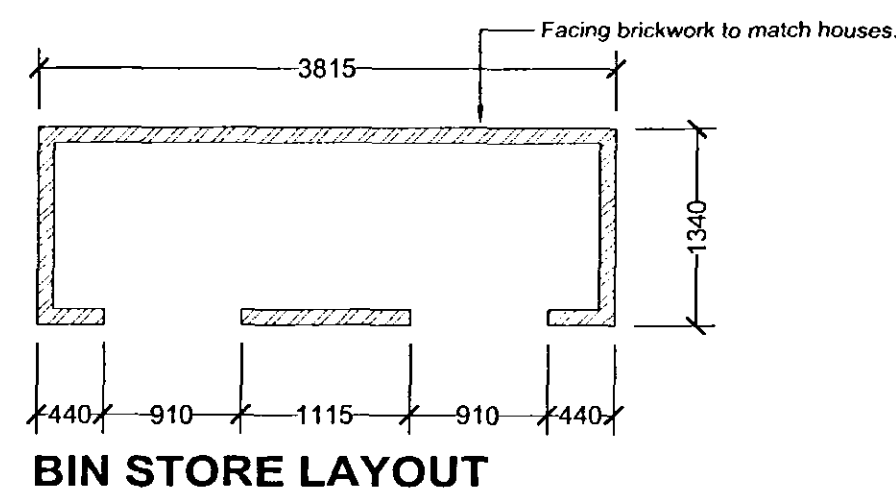


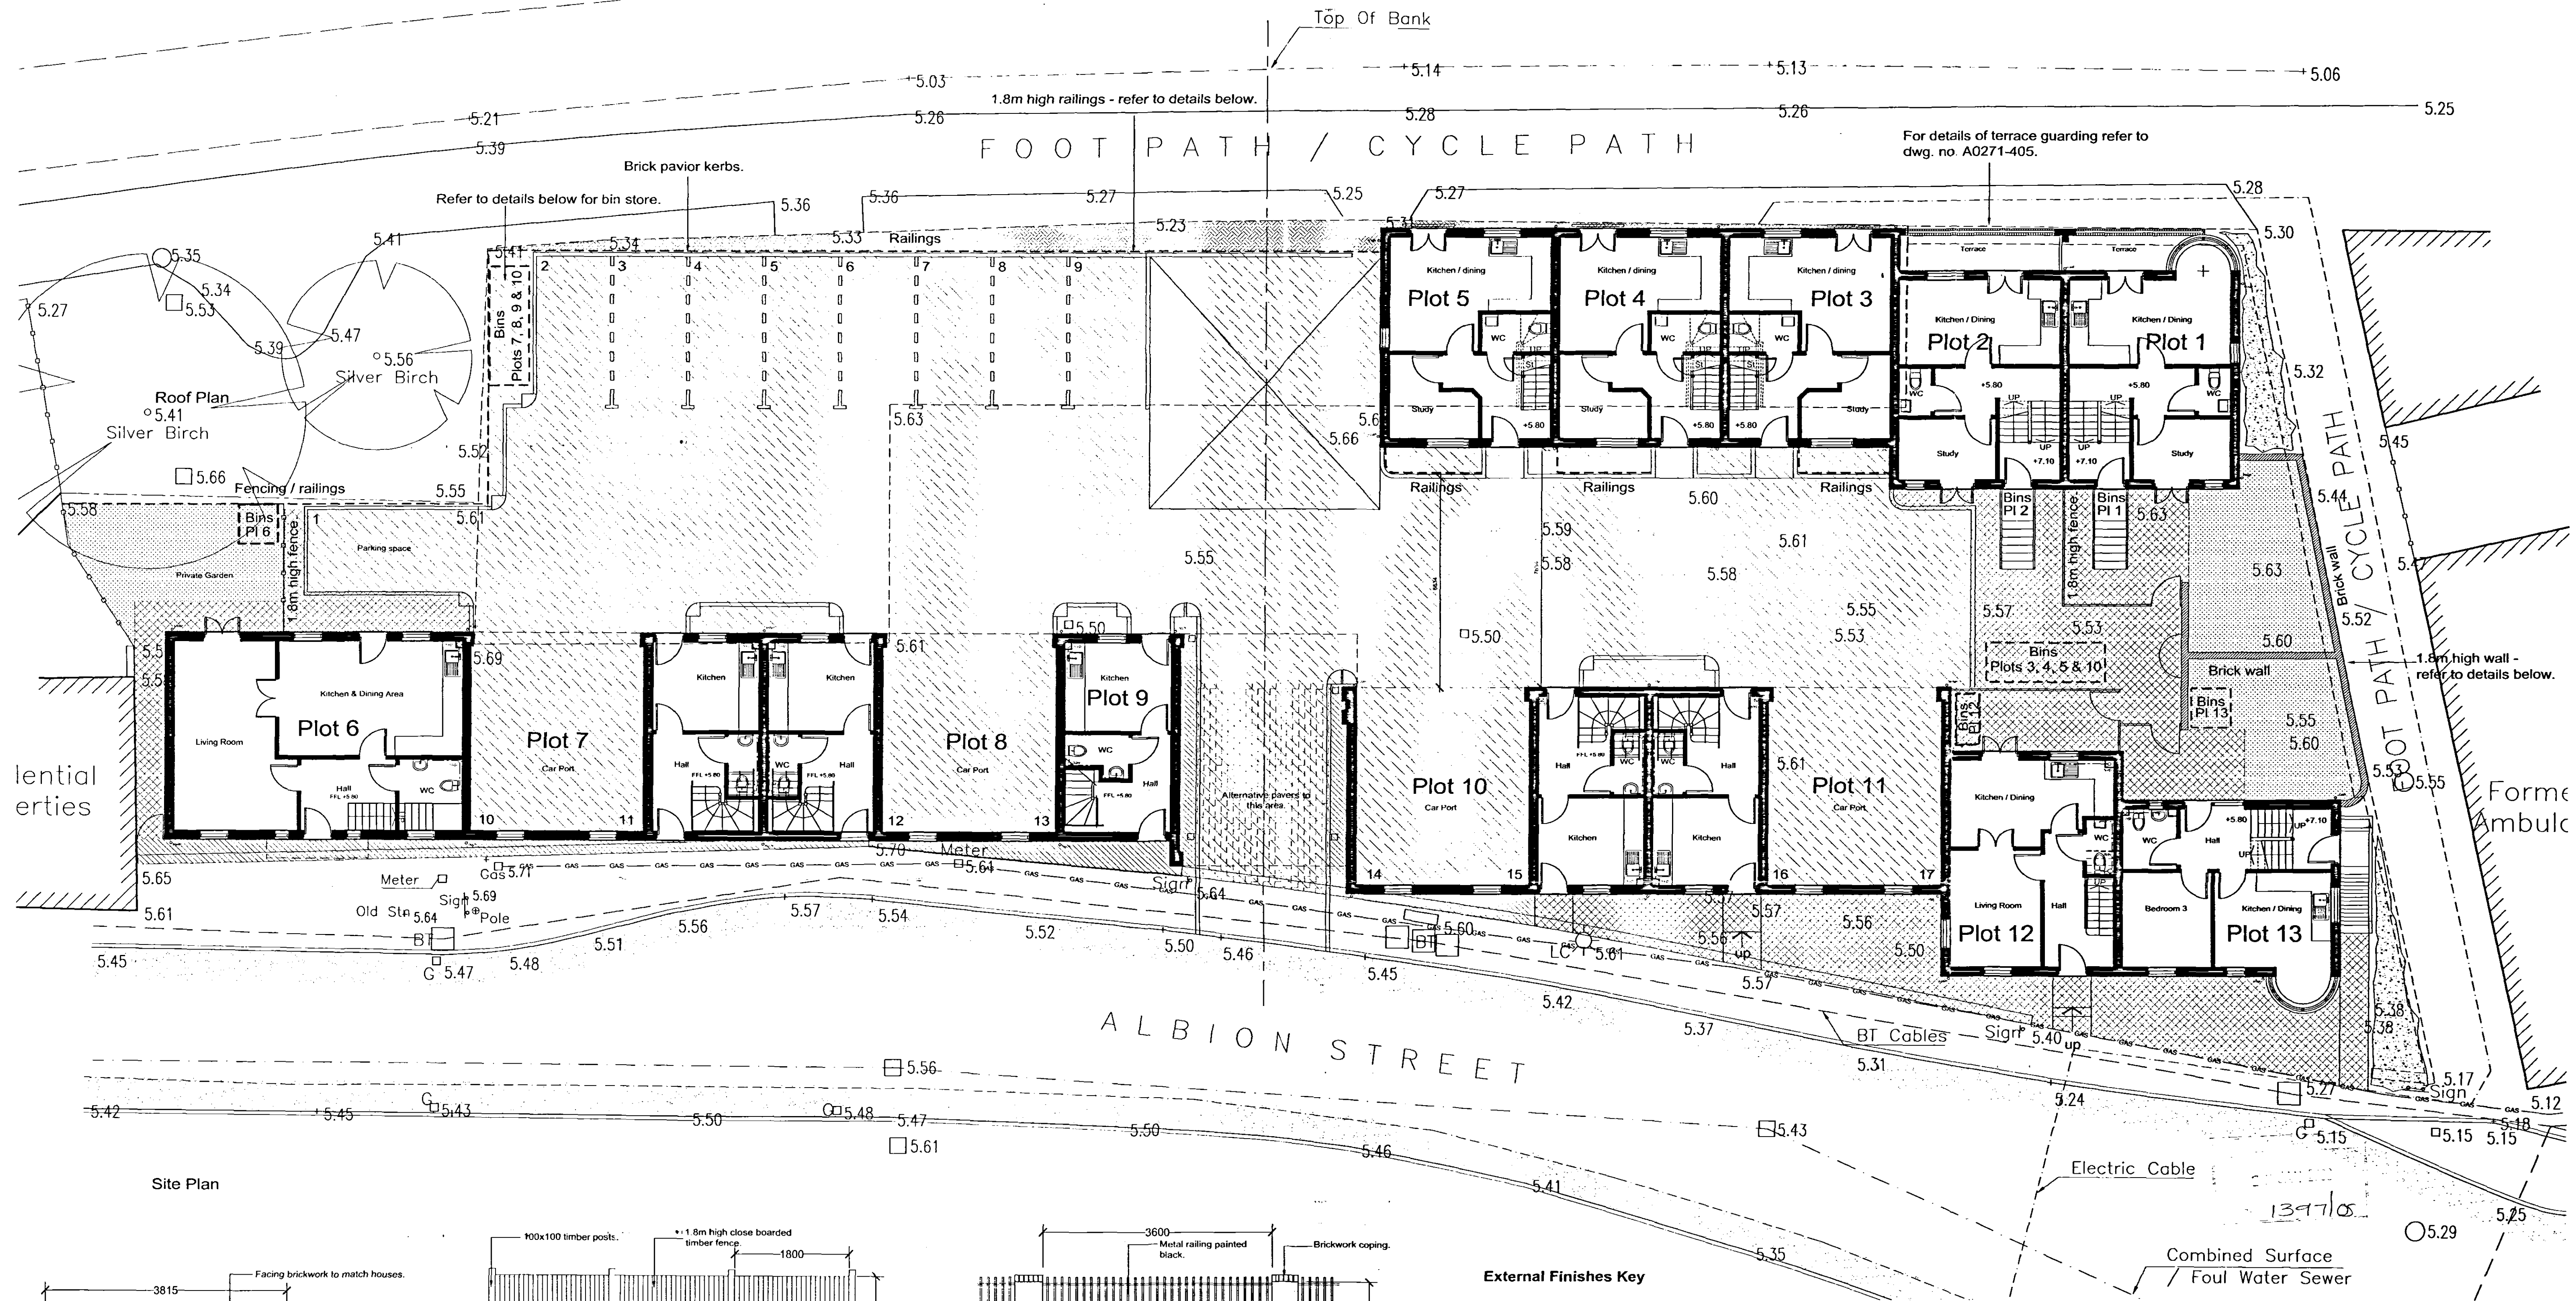


FENCE DETAILS

RAILING DETAILS

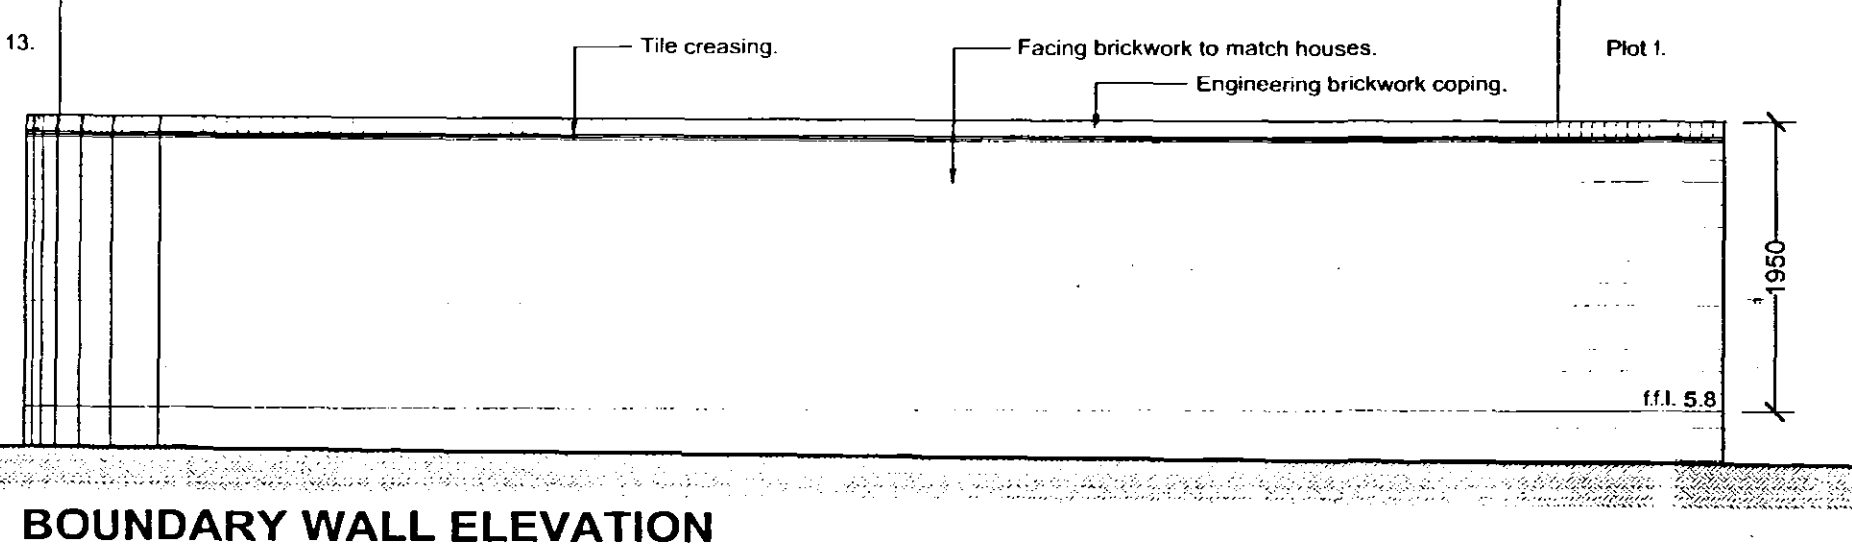

BOUNDARY WALL ELEVATION

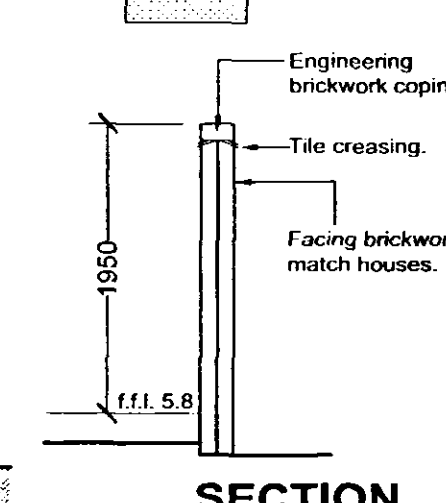

SECTION

External Finishes Key

- Tarmacadam finish to match existing footpath.
- Tarmacadam finish.
- Grassed finish.
- Ground cover shrubs and bark chippings.
- Block pavers.
- Soil.

Ref	Date	Description	By
E	16.01.06	CONTRACT & CONSTRUCTION ISSUE	rd
D	04.01.06	Tile creasing added to boundary wall and bin store. Brickwork piers and low level wall added to railing details. Alternative pavers added to vehicular entrance to site.	rd
C	11.10.05	Altered finish to fronts of plots 1 & 2, and rear of 12 & 13 to block pavers. Altered pathway finish to rear and side of plot 6 to block pavers.	rd
B	07.10.05	Finishes added. Details added.	rd
A	21.07.05	Plot 8 mirrored and windows added to plot 1 to SHDC Planners requirements.	rd
Ref	Date	Description	By

Oglesby & Limb Ltd

Chartered Architects and Building Surveyors

67 London Road
Newark, Nottingham
NG24 1RZ

Tel: 01636 702080
Fax: 01636 703740
e-mail: design@oglesby-limb.co.uk

Drawing Title:

Proposed Site Plan

CONTRACT & CONSTRUCTION ISSUE

Client:

Fen Properties Ltd.

Date:

May 2005

Scale:

1:100

Drawn by:

AJO

Checked by:

DAL

Project:

Proposed Residential Development, Albion Street Spalding, Lincolnshire

Drawing Number:

A0271-100

Rev:

E

DETAILED
PLAN