

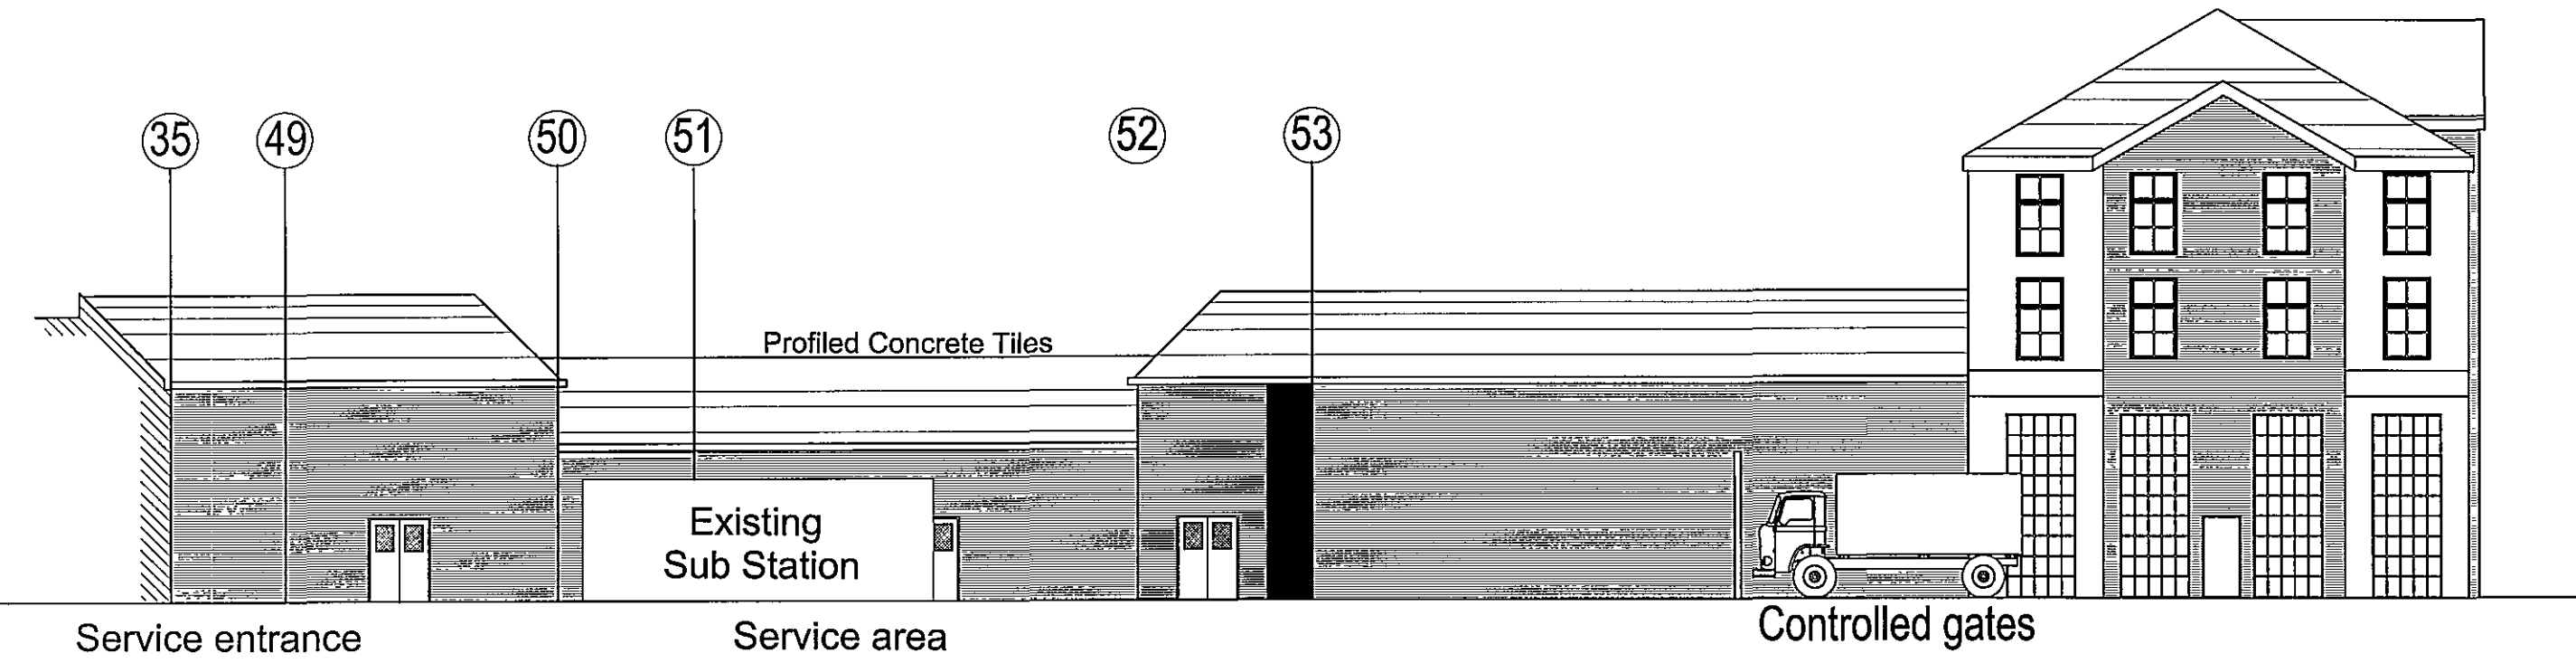
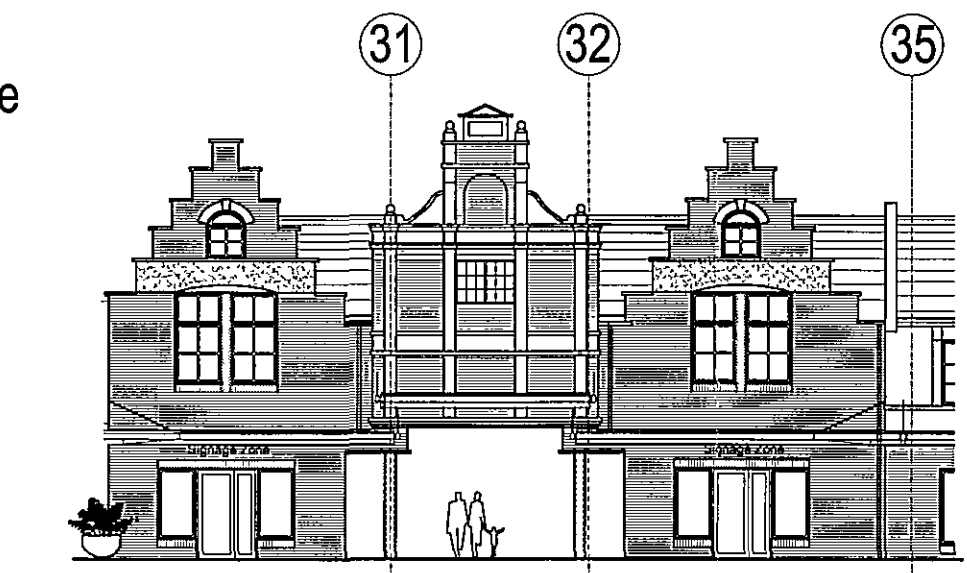
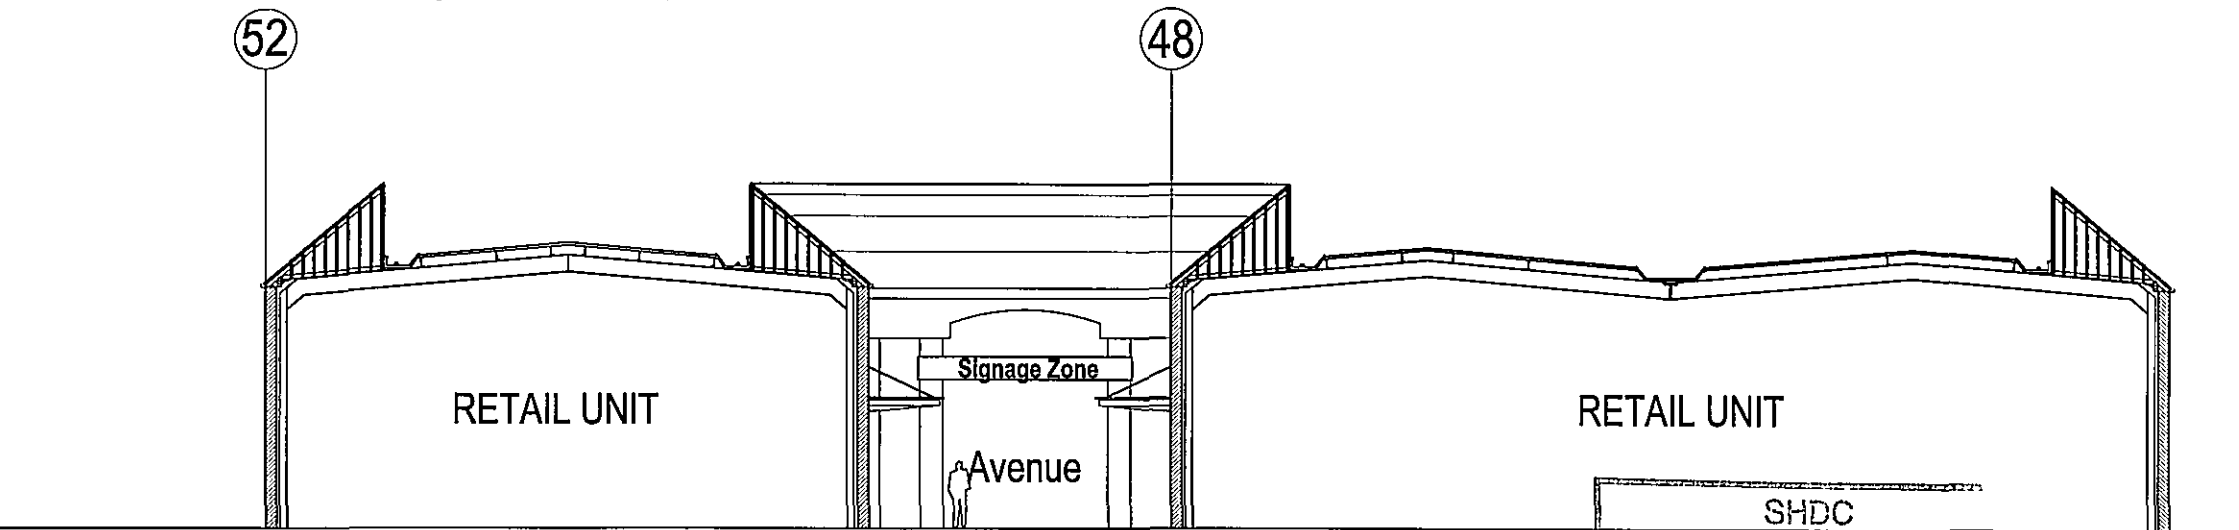
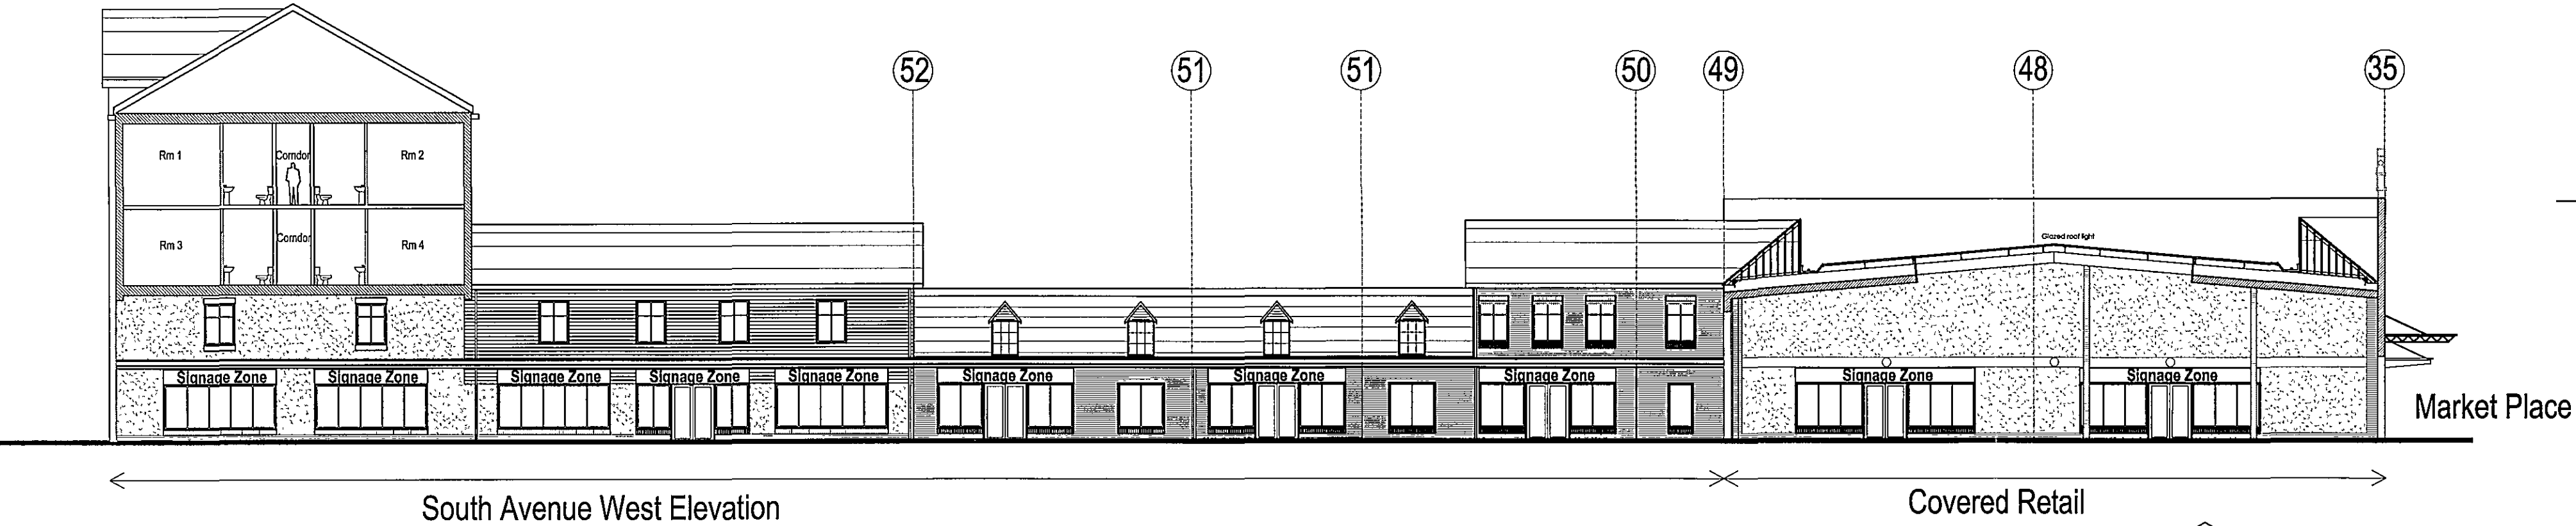


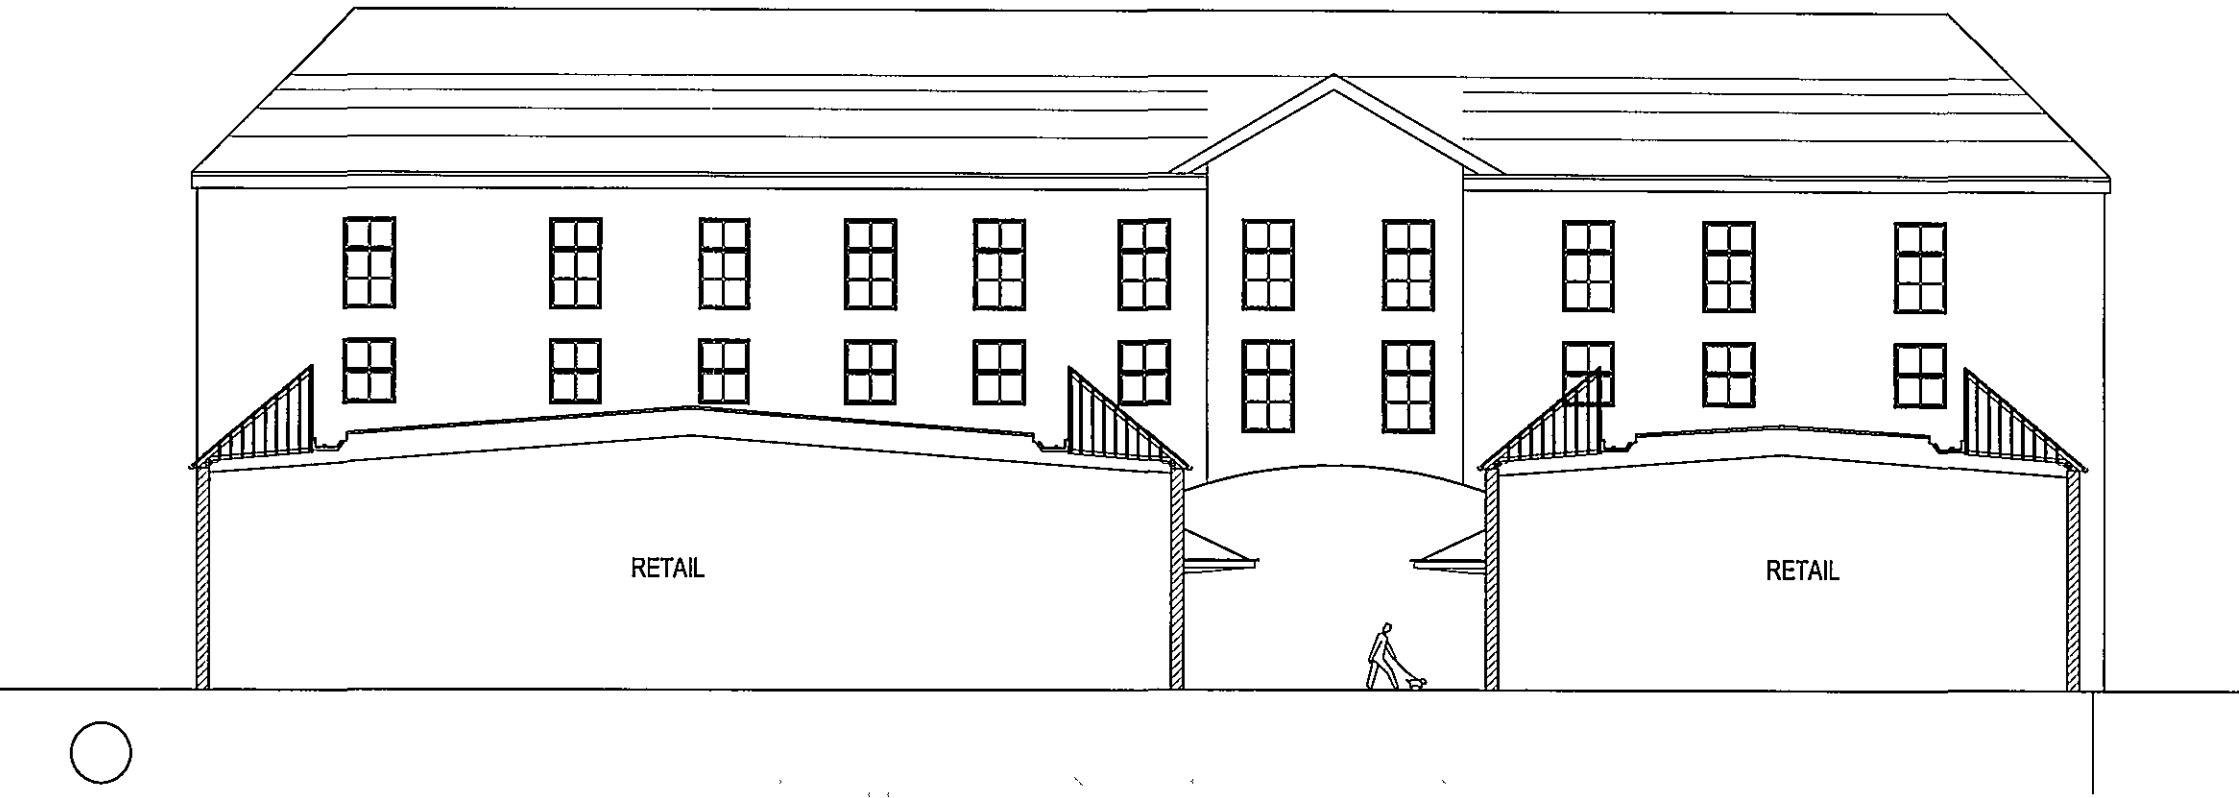

SCHEDULE OF MATERIALS
SEE ALSO IMAGING AND SAMPLE BOARDS

ROOF REDLAND	A REGENT SLATE GREY B REGENT TUDOR BROWN C REGENT FARMHOUSE RED D MINI STONE WOLD SLATE GREY E RENDER FINISH WHITE
FLAT ROOF	G KINGSPAN KS1000RW GOOSEWING GREY
WALLS BRICKS	R RED BANBURY MULTI RED STOCK T6DR S BUFF BANBURY BUFF STOCK T4DR T BROWN IBSTOCK CATTYBROOK BRUNSWICK AUTUMN
PANELLING SERVICE AREAS	V KINGSPAN KS1000RW COLOUR BEIGE_HONESTY
TMIBER BOARDING	W HORIZONTAL CLOSE BOARDING STAIN FINISH LIGHT OAK FEATURES STAIN WANUT
RWGUTTERS AND PIPES	PROPRIETARY POWDER COATED ALUMINIUM BLACK
WINDOWS	FIRST FLOOR PAINTED SOFTWOOD WHITE PDOWDER COATED ALUMINIUM SHOPFRONTS AND DOORS WHITE
DOORS	SERVICE YARD PAINT FINISH BUCKINGHAM GREEN
PAVINGS	Y MARSHALLS PERFECTA PAVING 450x450 BEIGE Z MARSHALLS KEYBLOCK MARGINS BRINDLE

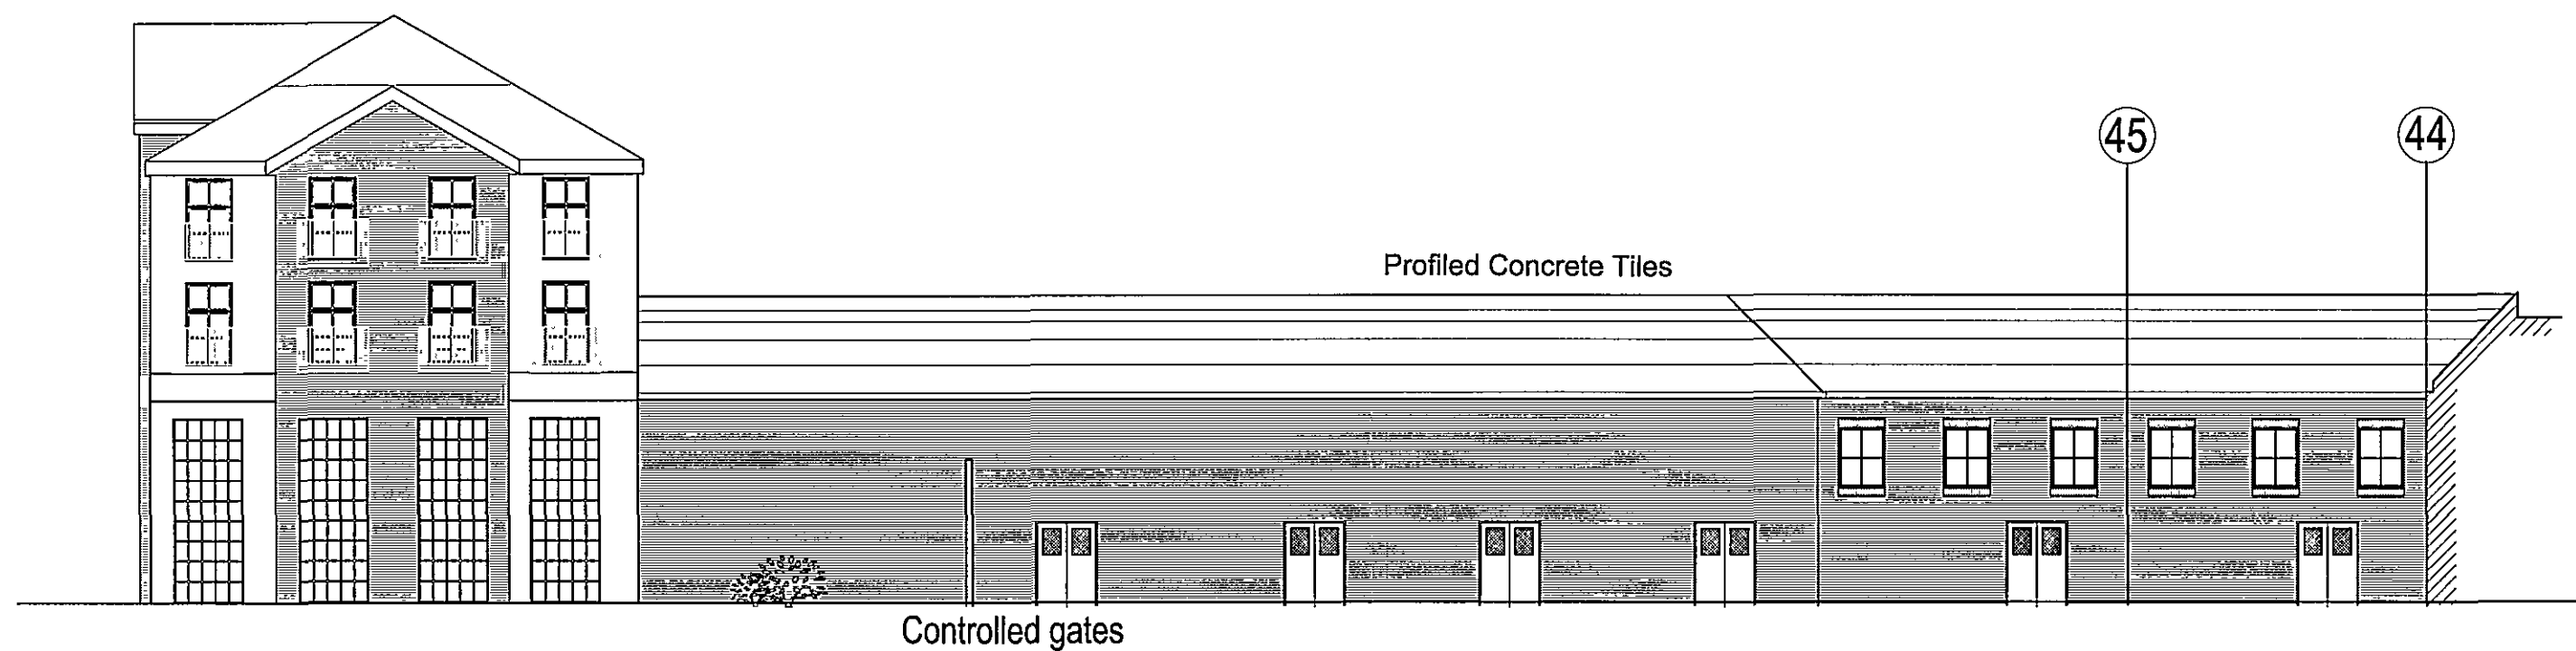

SHDC PLANNING & DEVELOPMENT		18 OCT 2007	
Ref.	1399/0	Revised By:	SB
C	11.01.06	Elevations updated Regularise & centre south Fenestration	Checked By: SB
B	7-11-05	Clarify Market sq treatment Update all elevations & sections	Revised By: SB Checked By: SB
A	11-05	Update to front side & Section	Revised By: SB Checked By: SB
REV.	DATE	DESCRIPTION	

PROPOSED DEVELOPMENT
SPRINGFIELD FESTIVAL GARDENS & RETAIL DEV'T.
CAMEL GATE, SPALDING

THORNFIELD PROPERTIES PLC
PROPOSED ELEVATIONS

H	18-5-06	Revise shopfront mullions south elev. REvise fenestration to rear hotel.	Revised By: SB Checked By: SB
G	8-5-06	Add service door to west elevation	Revised By: SB Checked By: SB
F	3-3-06	Planning issue clarify extension clarify entrance feature	Revised By: SB Checked By: SB
E	25-01-06	sections and elevations updated	Revised By: BP Checked By: BP
D	25-01-06	Main front & rear hotel elevations added back	Revised By: BP Checked By: SB

Date: Sept 05 Scale: 1:200 Drawn: SB Drawing No. 3397-4-67H

WATSON BATTY ARCHITECTS LTD 1-3 TOWN GATE, GUISELEY, LEEDS LS20 9JB
Telephone: 01943 876665 Email: enquiries@watsonbatty.com
Facsimile: 01943 882300 Internet: www.watsonbatty.com

ISO 9001:2000
WATSON BATTY ARCHITECTS LIMITED

DETERMINED
PLAN