



Contractor to check all Dimensions on site prior to ordering materials / commencing work. Do Not Scale from this Drawing - If in doubt then please ask

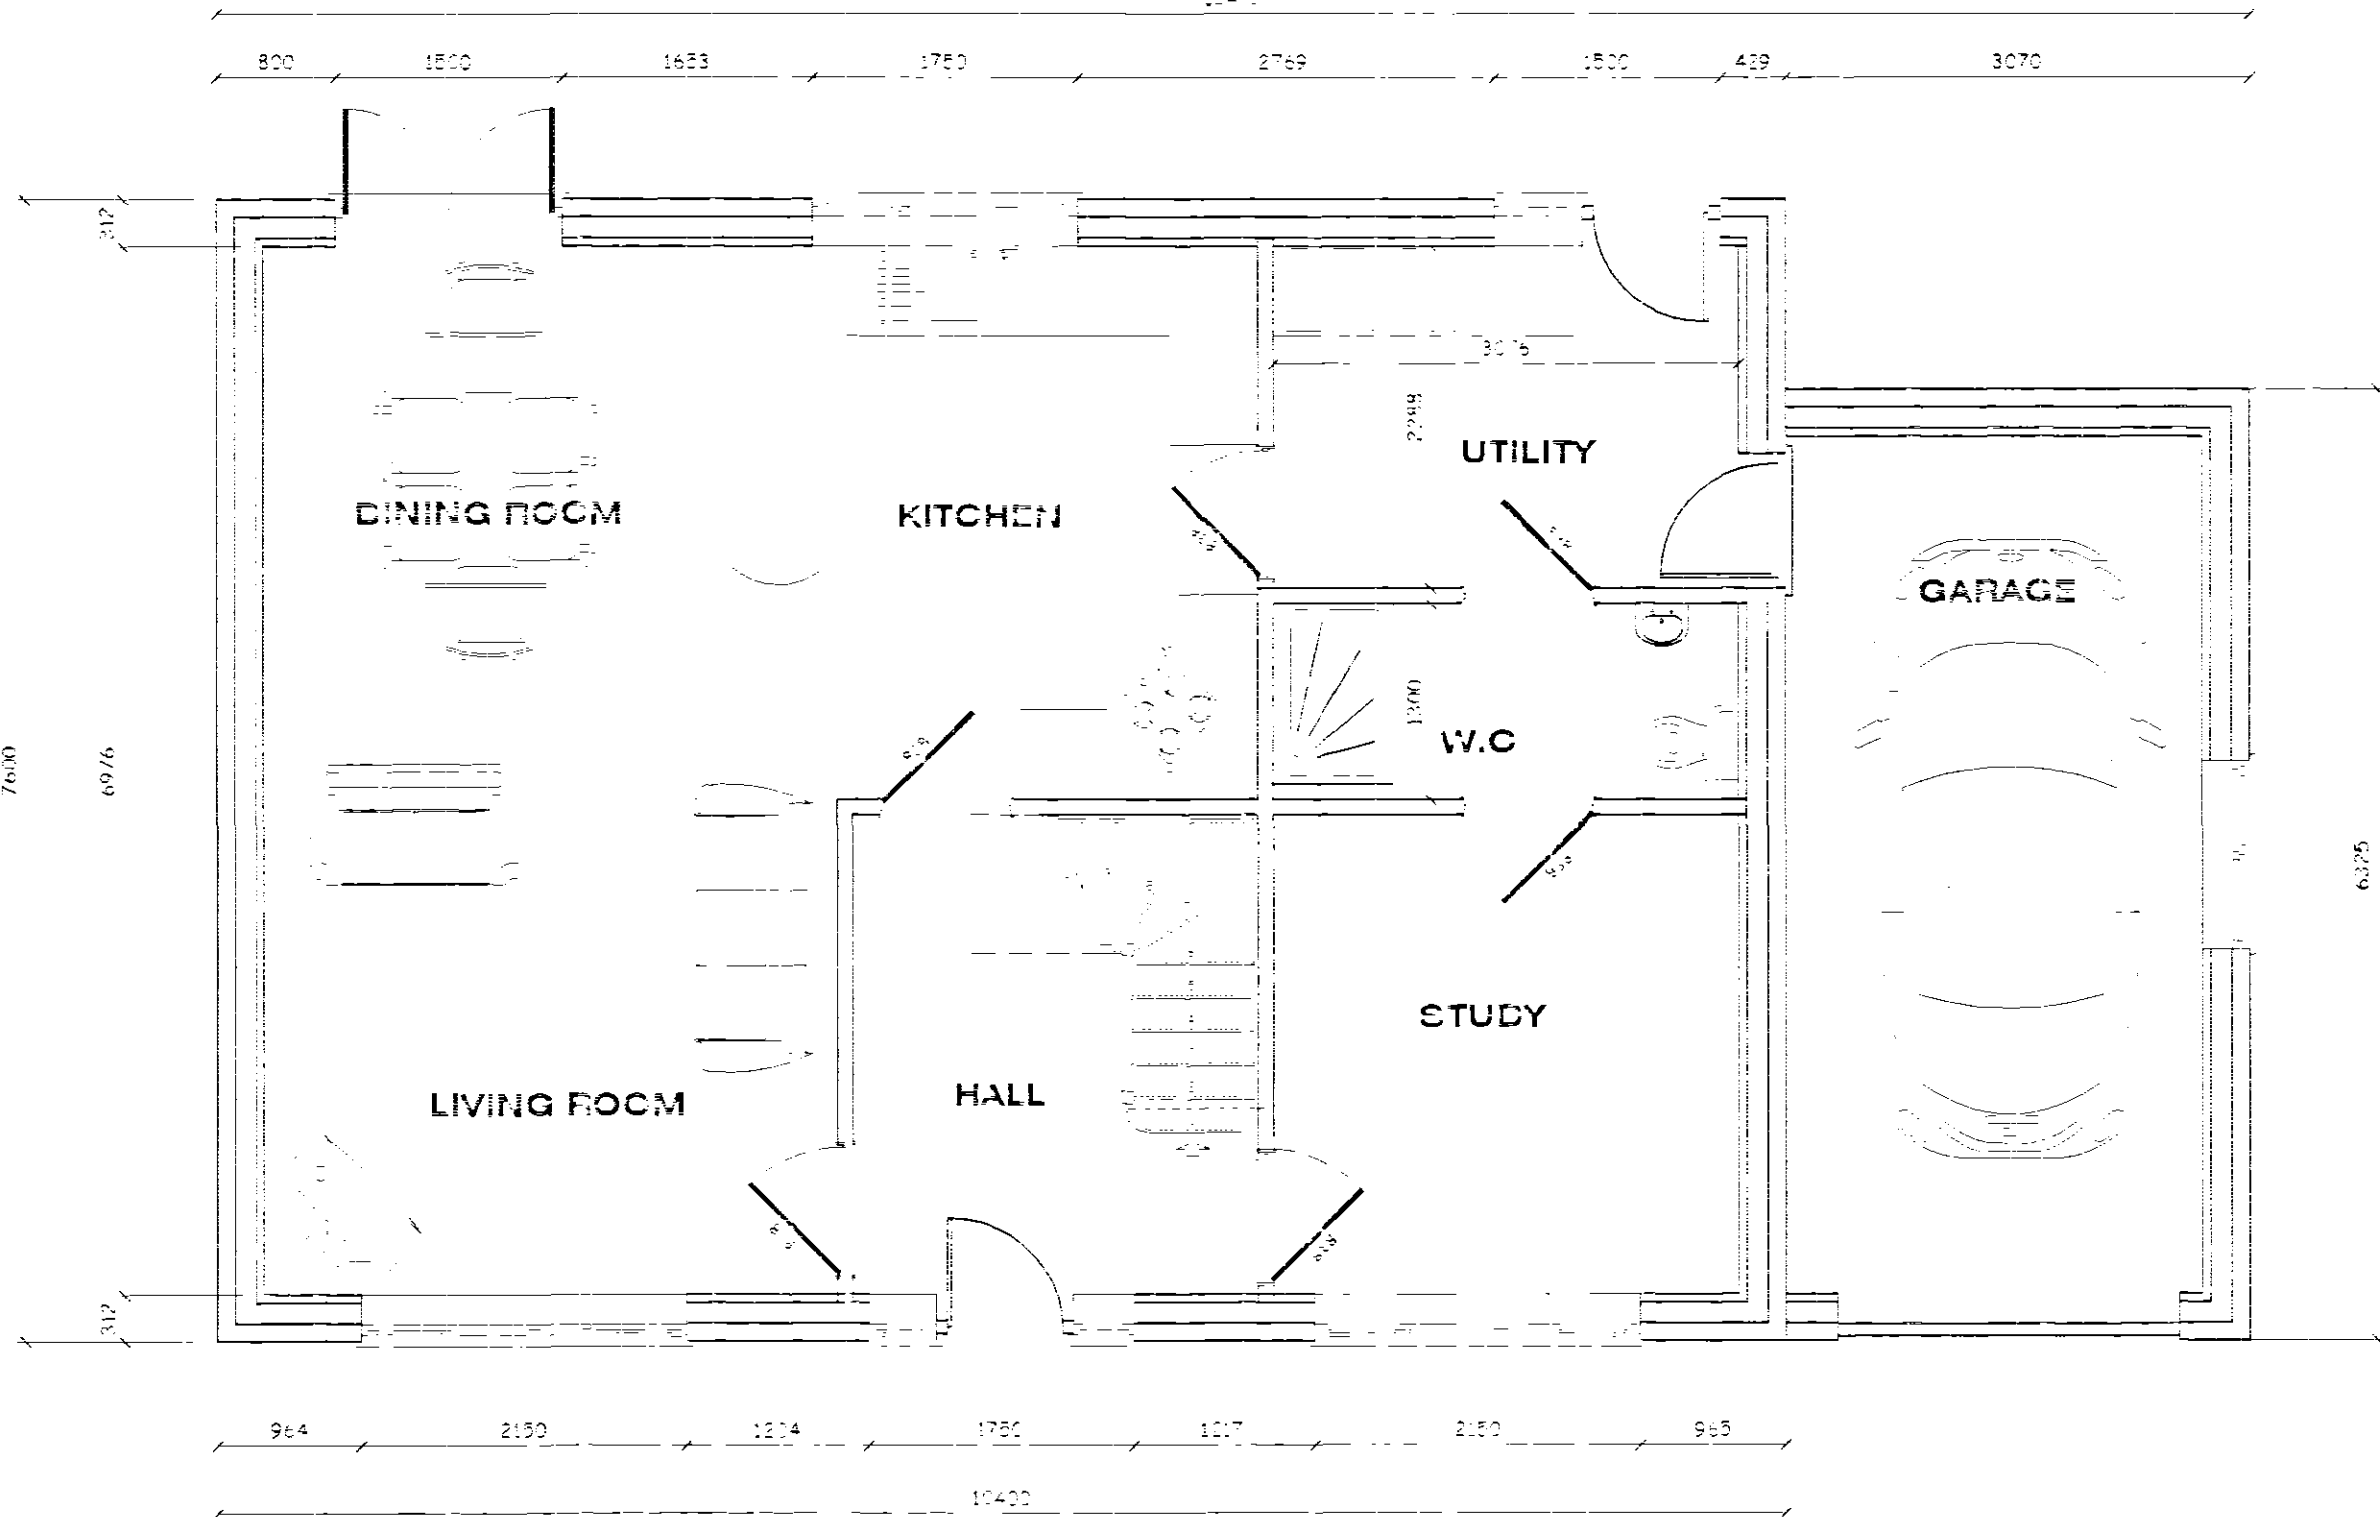


PROPOSED GROUND FLOOR PLAN
Scale 1:50

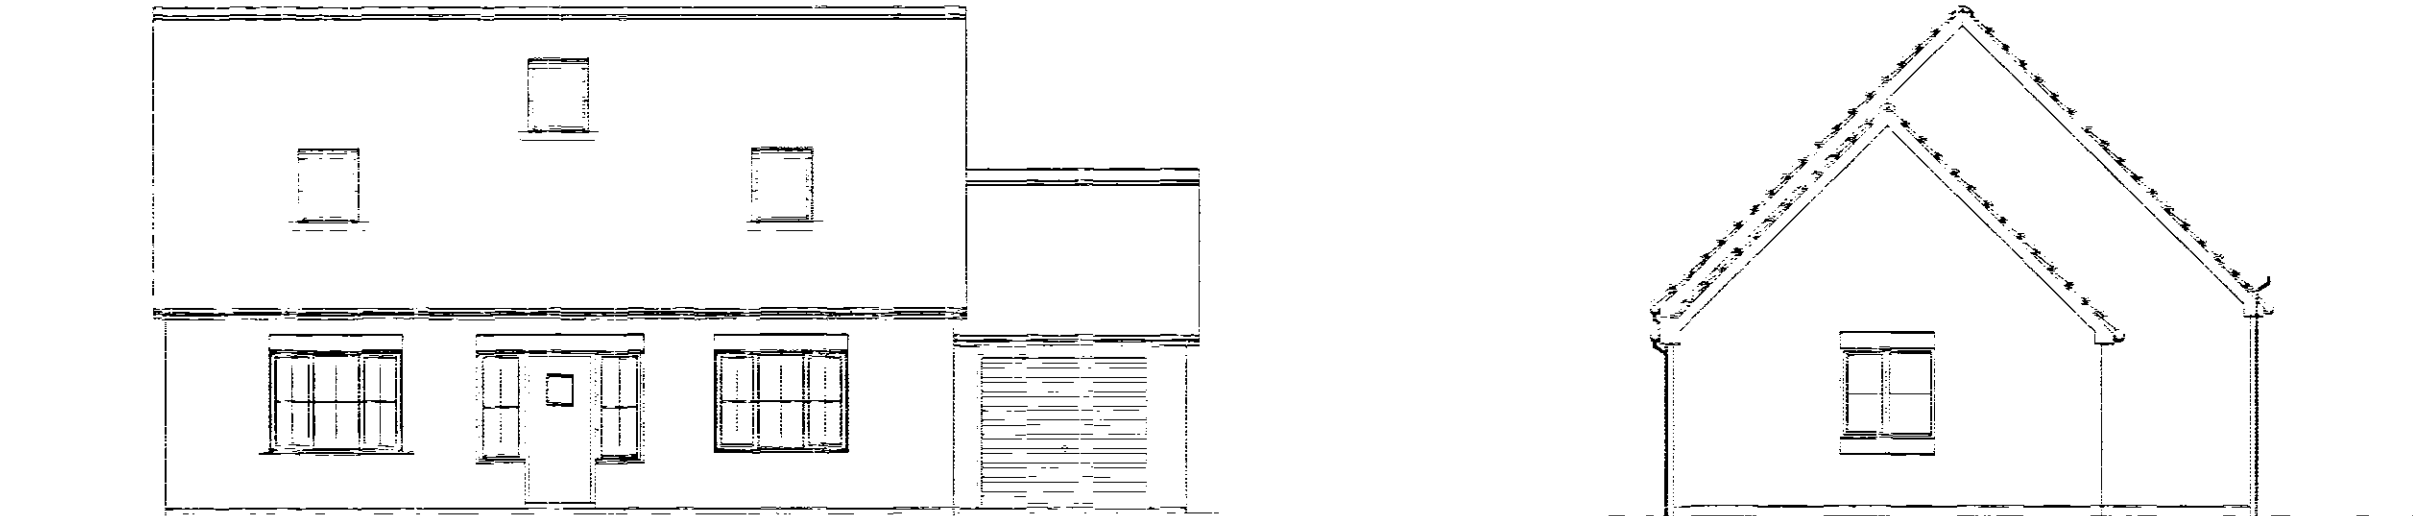


PROPOSED FRONT (Park Ave) ELEVATION
Scale 1:100

PROPOSED SIDE ELEVATION
Scale 1:100

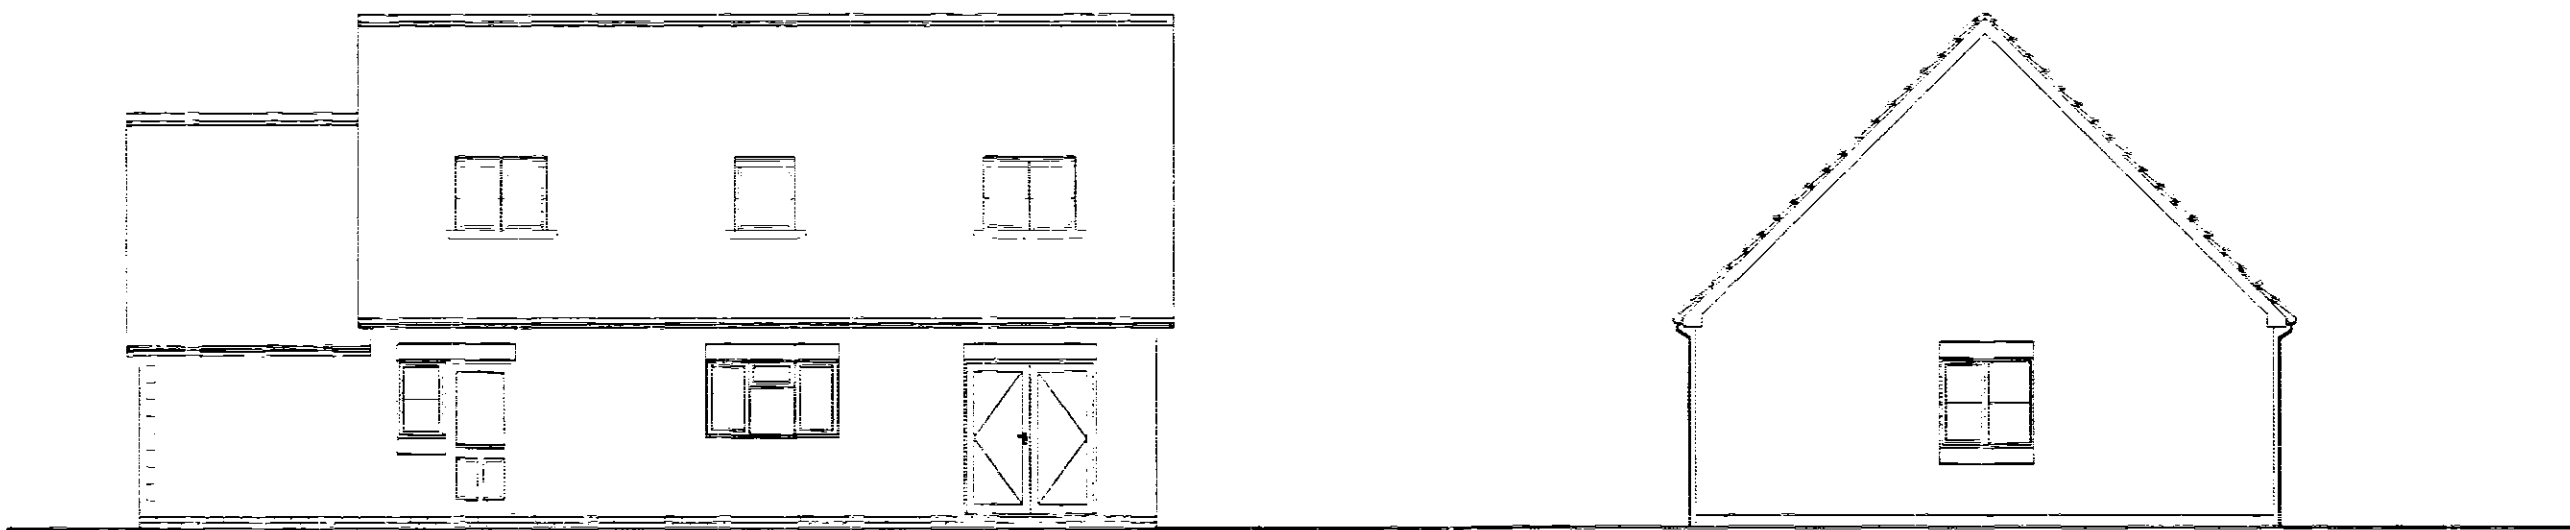


PROPOSED REAR ELEVATION
Scale 1:100


PROPOSED SIDE ELEVATION
Scale 1:100

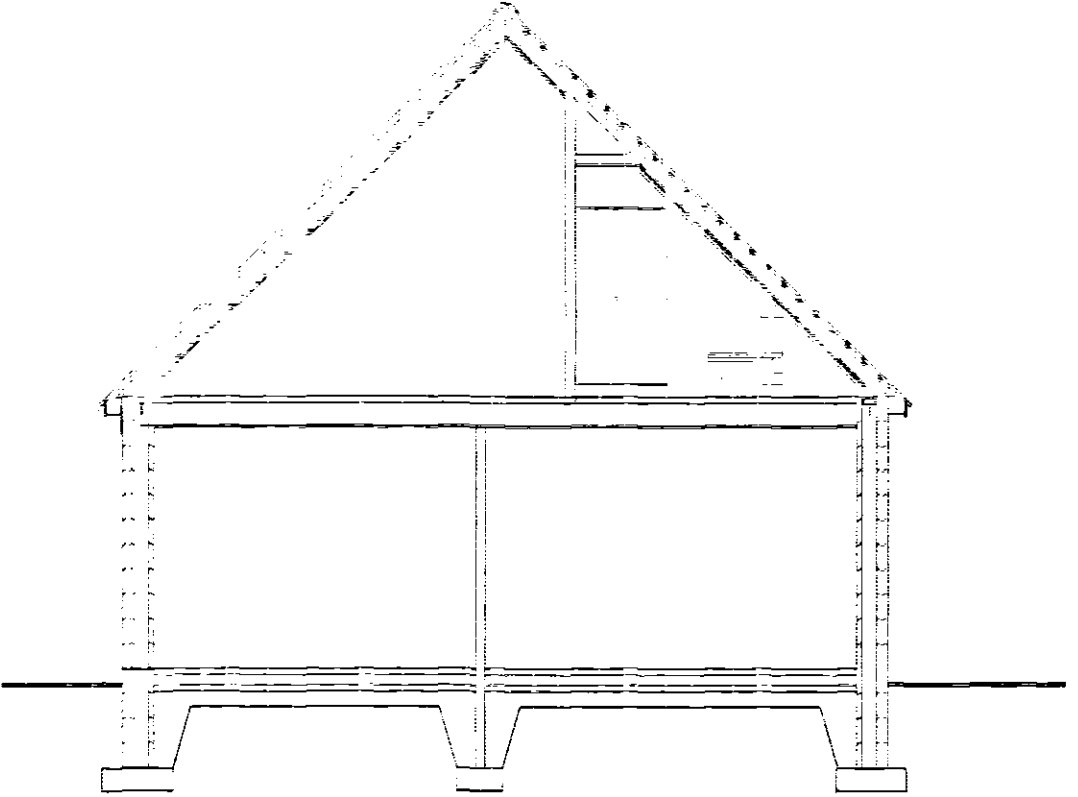

PROPOSED SECTION ELEVATION
Not to Scale

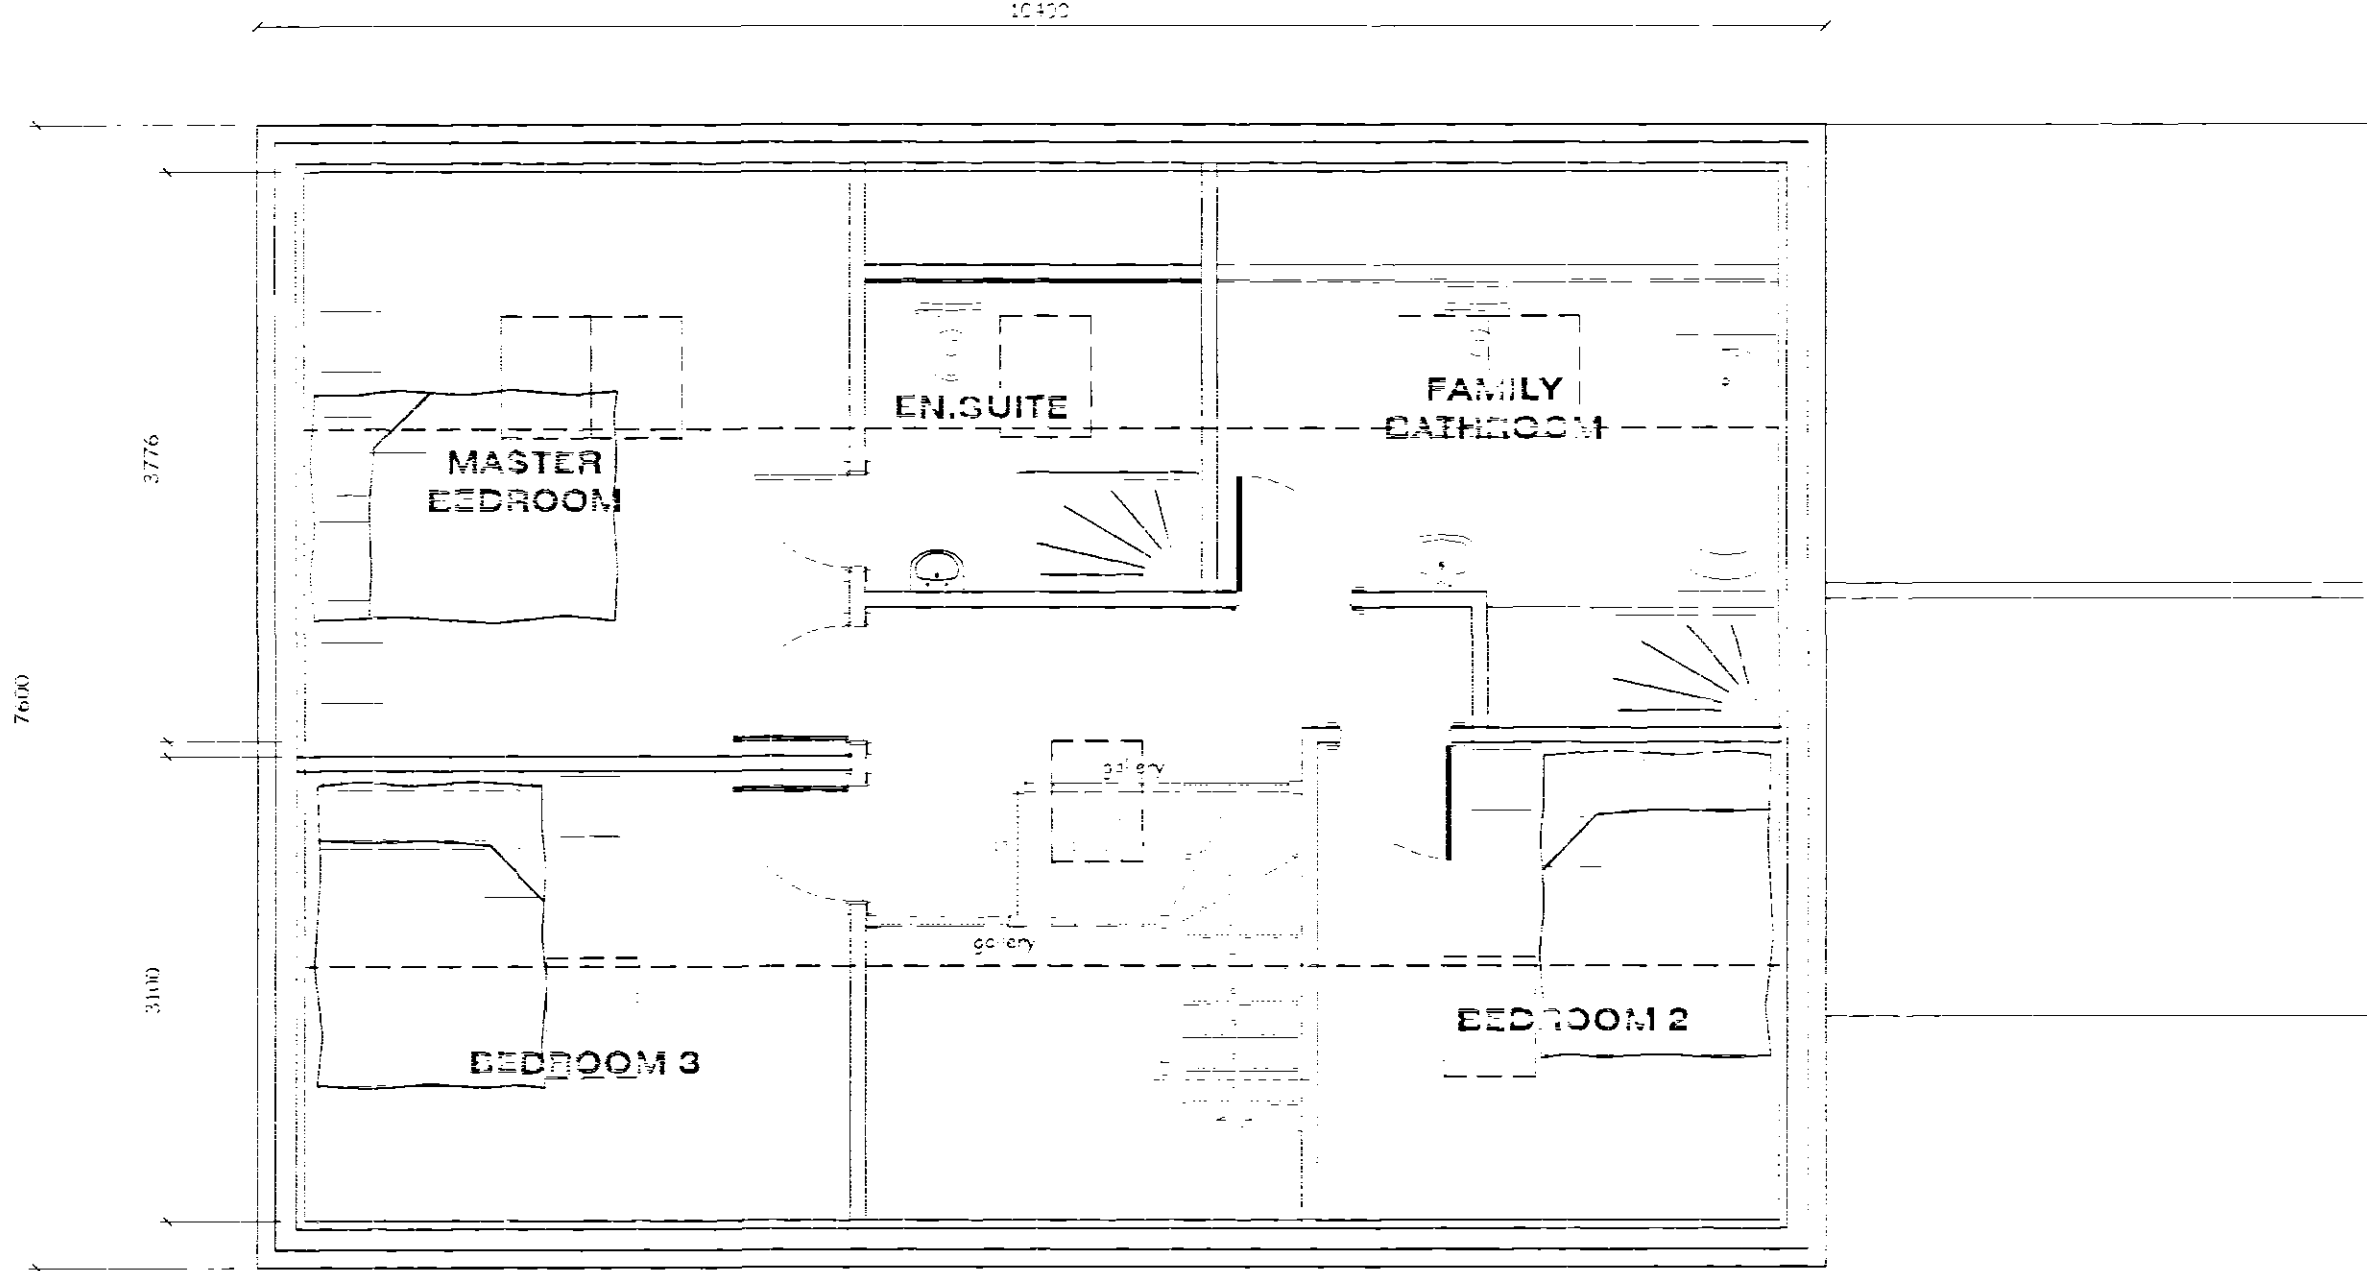

PROPOSED FIRST FLOOR PLAN
Scale 1:50

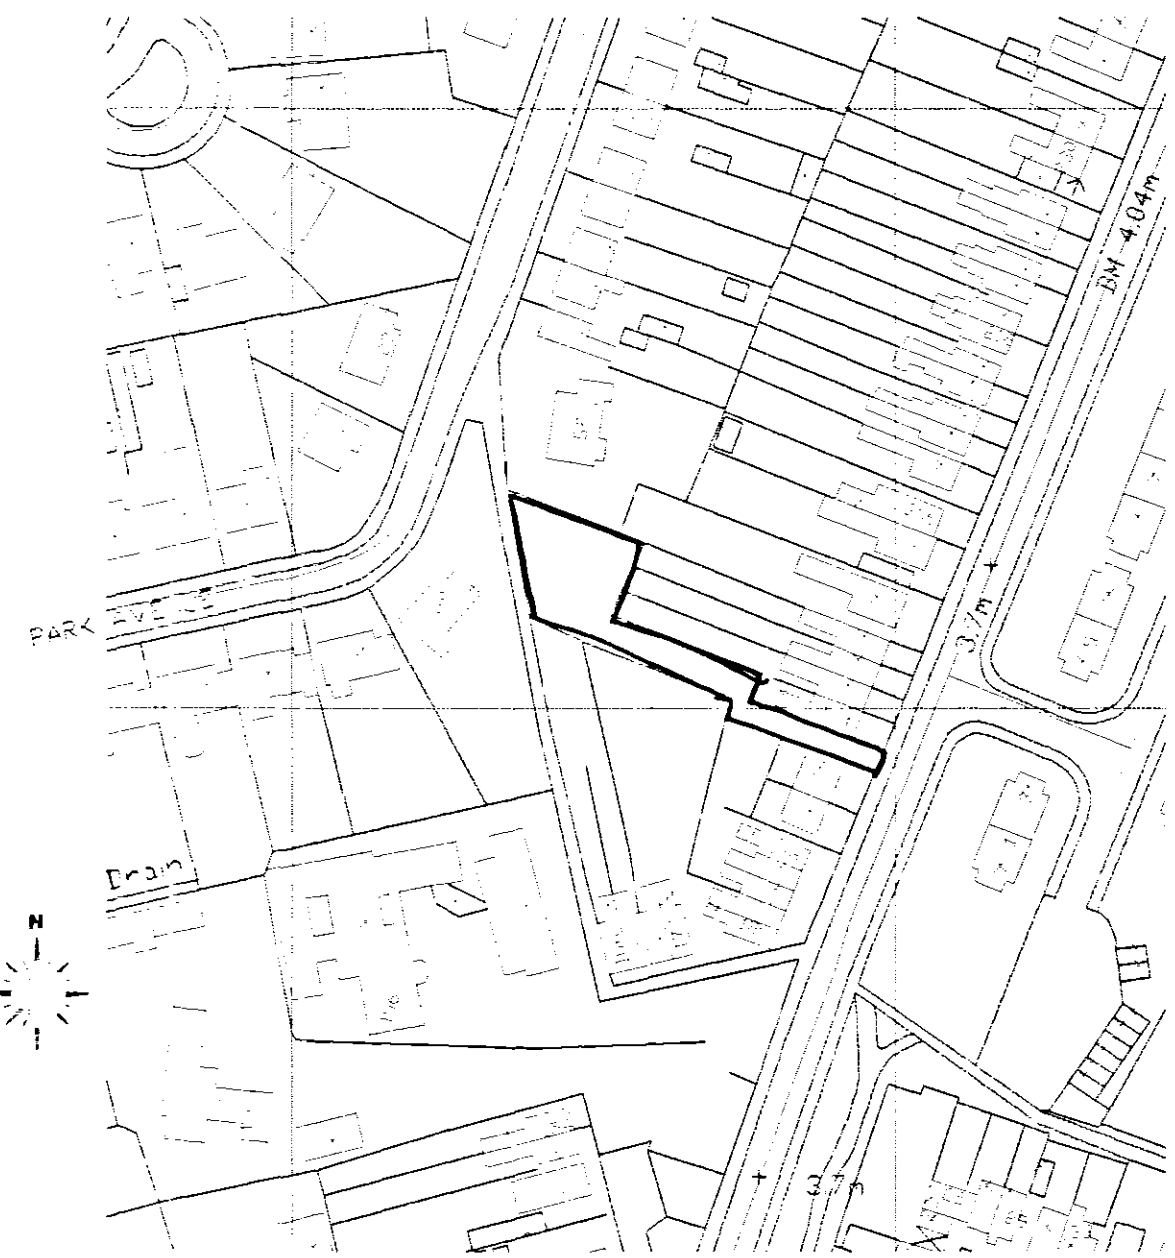

LOCATION PLAN
Scale 1:1250



SITE PLAN
Scale 1:250

GENERAL CONDITIONS
Contractors are responsible for checking all dimensions on site when work commences and before ordering any materials. Any discrepancies should be brought to the attention of the Client for remedial action before commencing further work.
All details shown are based on typical site conditions for that area. Any abnormal conditions should be brought to the attention of the Client and Local Authority.
The notes shown are mainly to cover the requirements of Building Regulations and should not be treated as full specification.
No allowance has been made for any Structural Calculations or SAP calculation. Soil Investigation or Flood Risk Assessment, if deemed necessary, then these will be a chargeable extra. All steel beam sizes shown on drawing are all subject to confirmation from Structural Engineer.
All materials are not specified to be of a standard suitable for the work proposed and be fit for purpose. All work to be in accordance with good building practice and all necessary BS codes for Workmanship on Building Sites.

rev B - 11.10.05 - Various amendments / redesigns to suit the Planning Dept.

rev A - 05.05.05 - Re-designed to suit the Planning Dept.

Client: Mr N McHugh
194, Park Road
Spalding
PE11 1QZ
Planning Department
13 007 2405
Ref: 1404105

Site: Proposed Detached Dwelling on Land to rear of 194 Park Road

remway design Ltd
3 Rembrandt Way
Spalding
Lincs
PE11 3HX
Tel: 07615 112 058
Fax: 01775 768 921
e-mail: remwaydesign@remwaydesign.co.uk

Date: sept04 Scale: 1:50 / 1:100

Drawing No: rem 943 - 01 rev "B"