

# CORONATION CHANNEL

Edge of Coronation Channel

## SOKE DYKE

Edge of dyke

Property Boundary

Property Boundary

Fence

4886

1016  
7390

CONSERVATORY

BREAKFAST

KITCHEN

UTILITY

STORE WC

Scale 1:20

GARAGE


DINING

LOUNGE

HALL

Boundary Fence

PLAN OF CONSERVATORY  
EXTENSION  
Scale 1:100

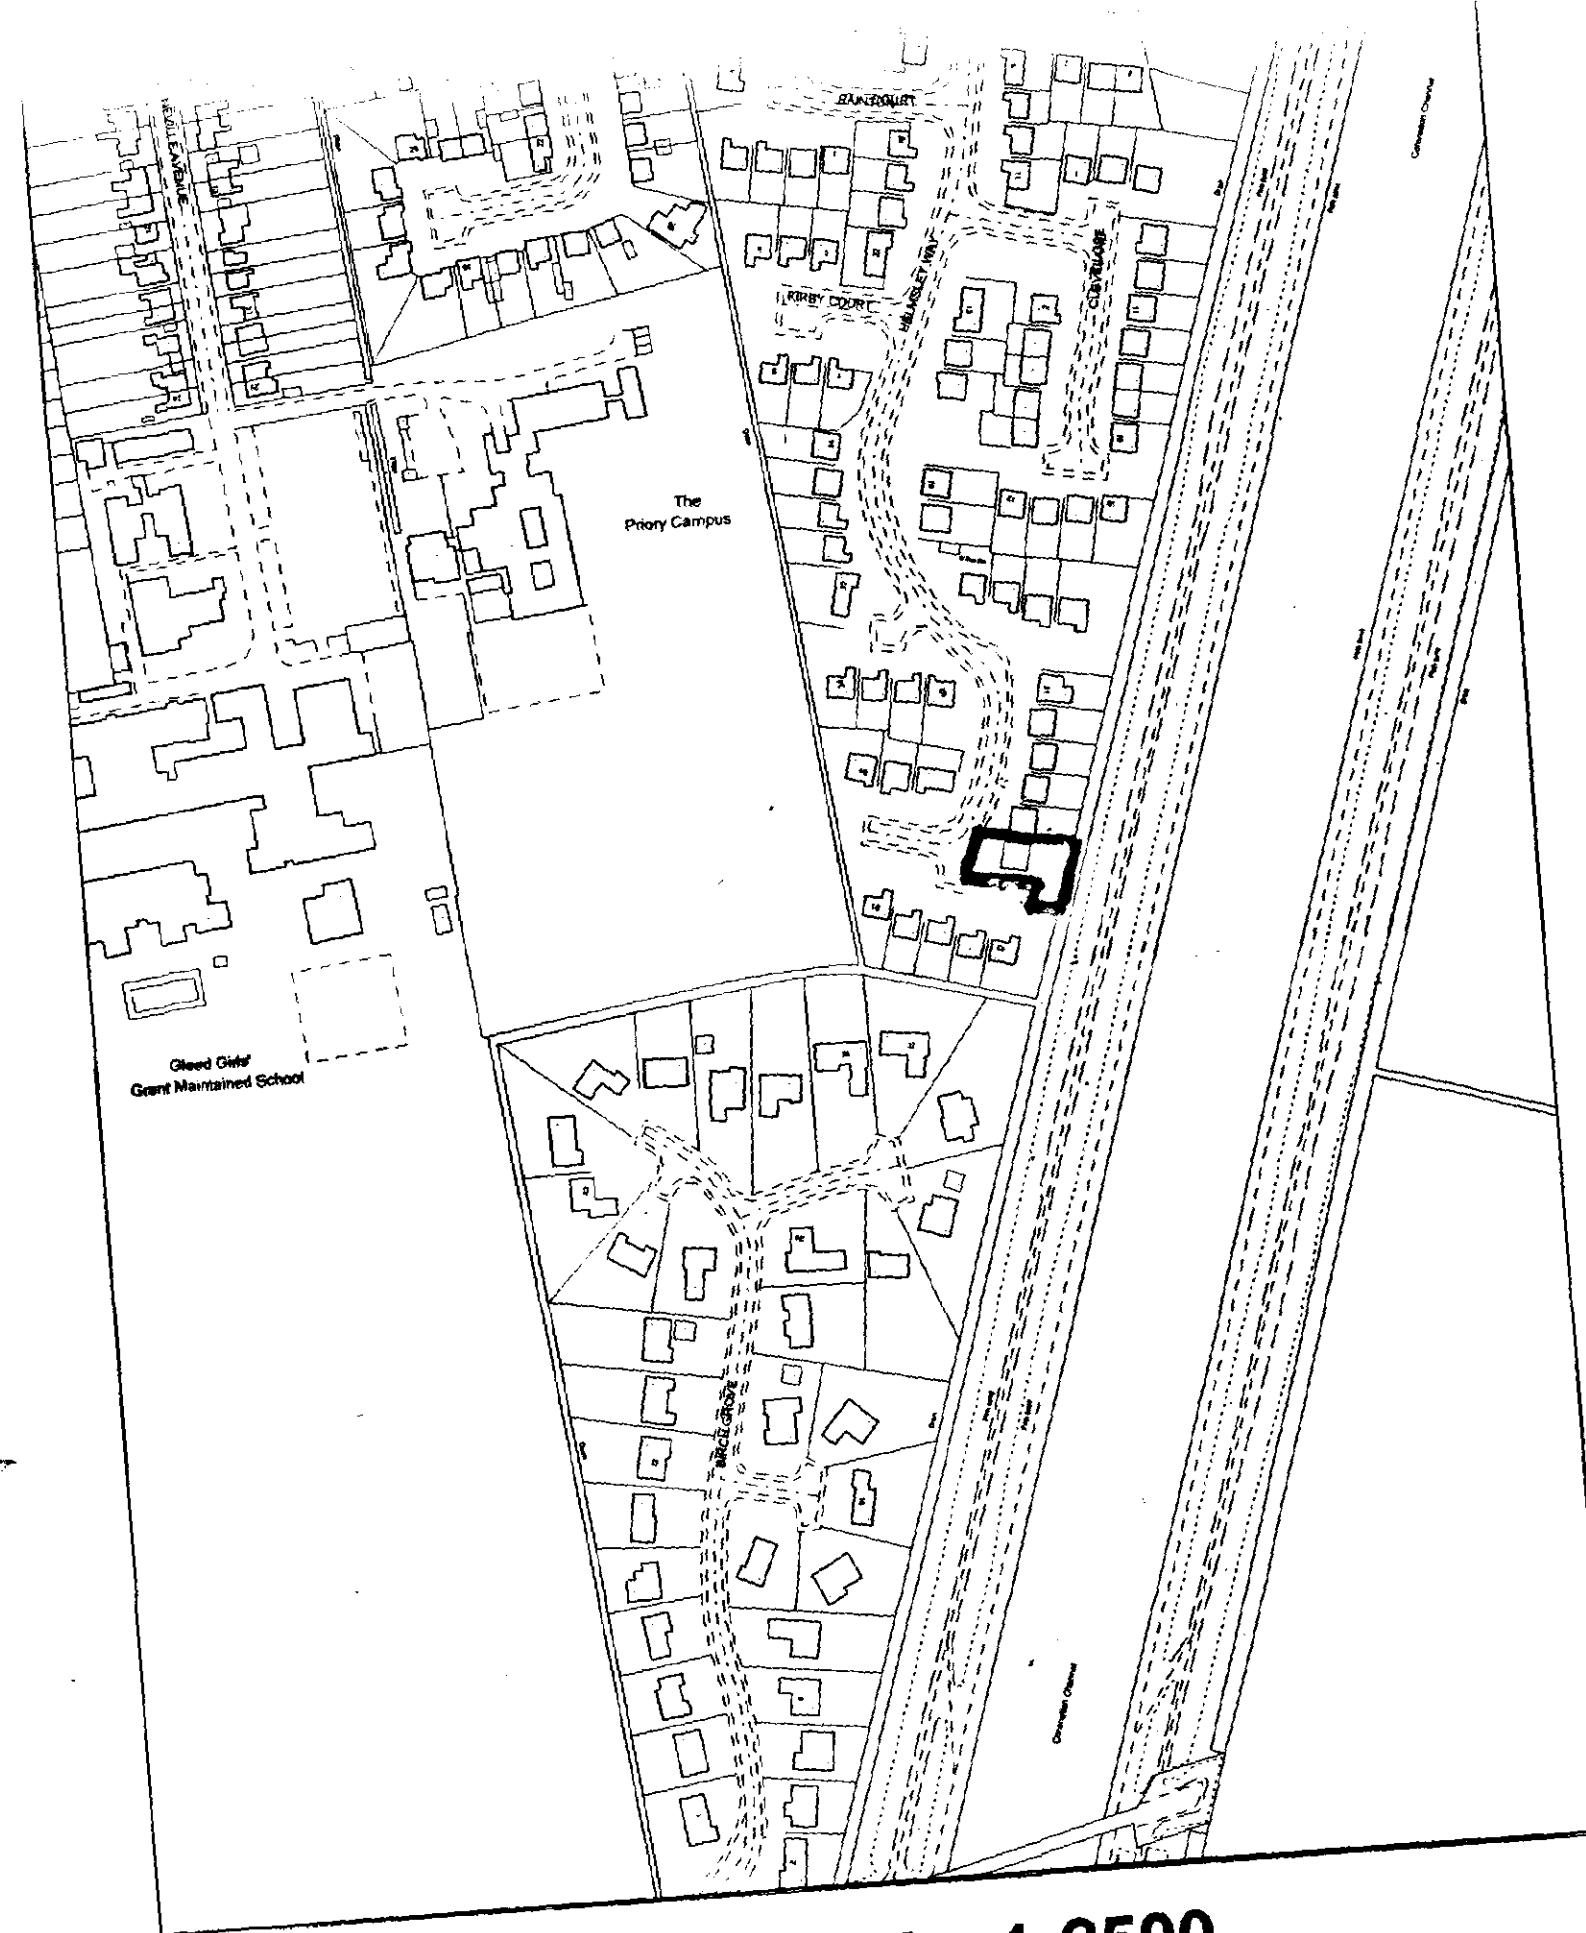

LOCATION PLAN Scale 1:2500

SOUTH GLENN DC  
HOUSING & PLANNING  
23 JAN 2002  
Ref:

JOHN D LYNCH  
partnership  
CHARTERED ARCHITECTS

Client  
Mr & Mrs Stewart

Project  
Extension to No. 41  
Helmlesley Way, Spalding

Drawing  
Site Plan, Elevations,  
Site and Location Plans

Date:  
Jan. 2002

Drawn  
JDL

Job No.  
1548

Drawing No.  
AR/1

Scale:  
1:100 & 1:2500

Revision No.




East Elevation







West Elevation



South Elevation

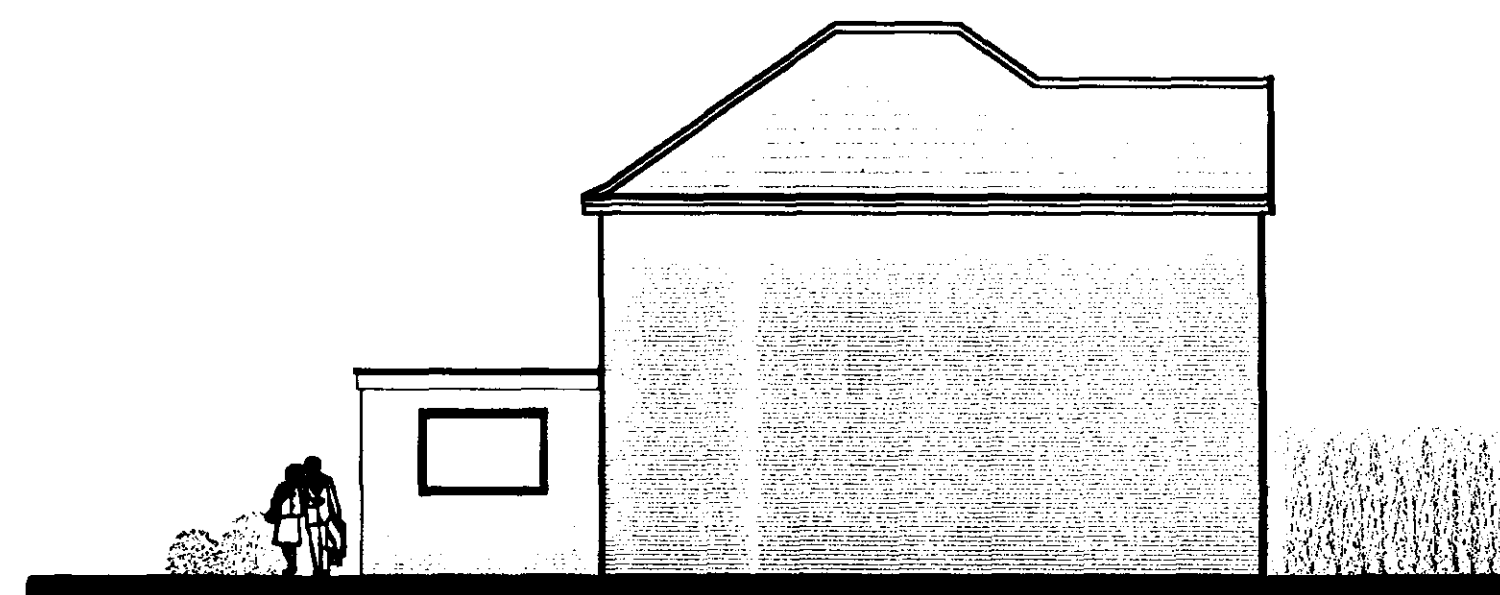

North Elevation

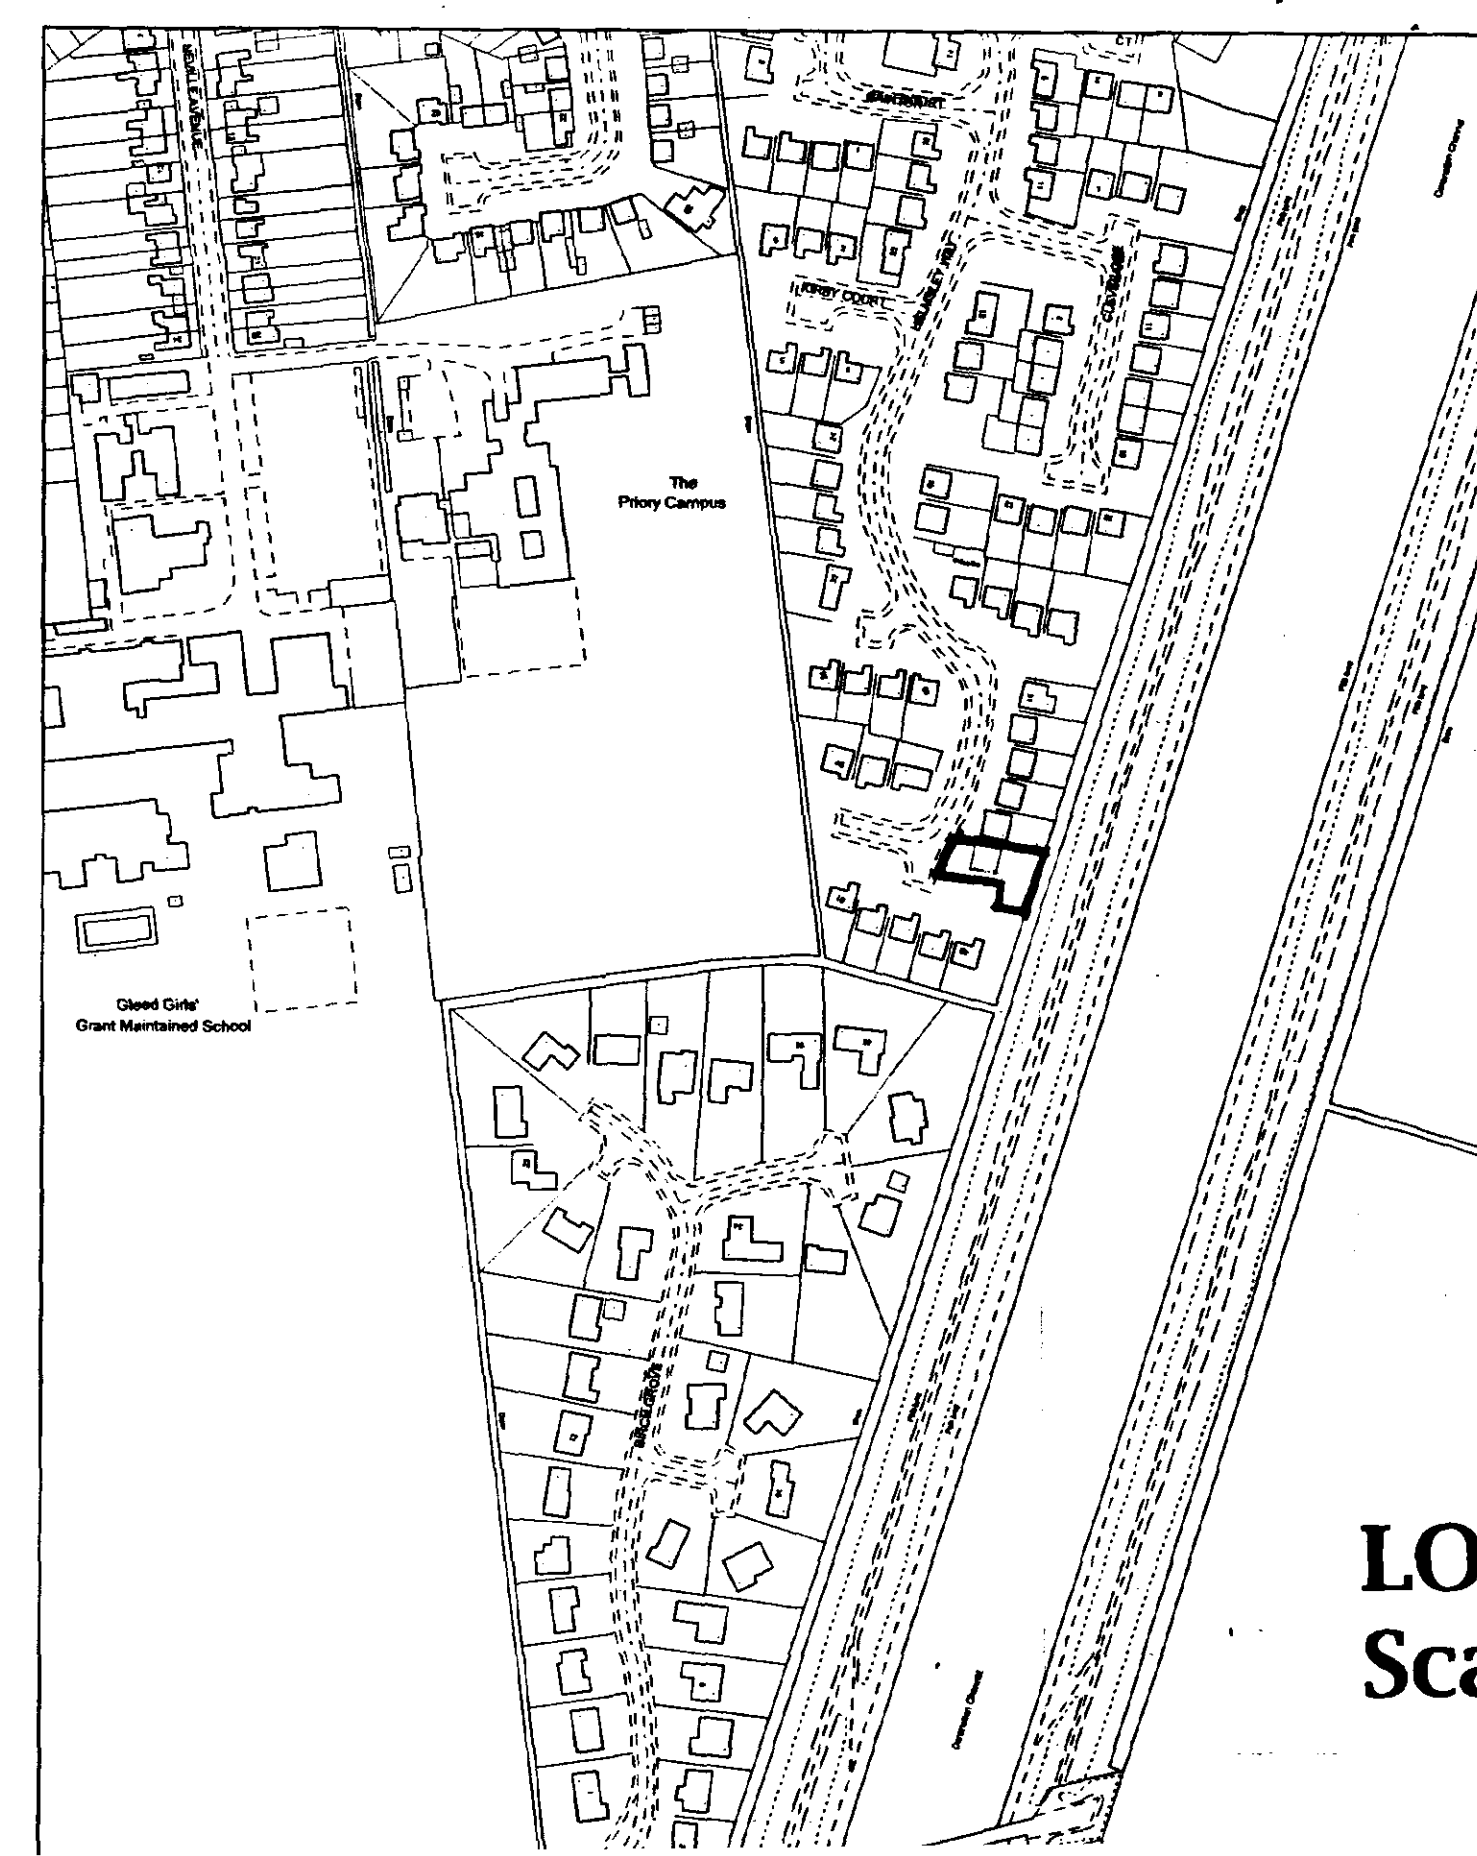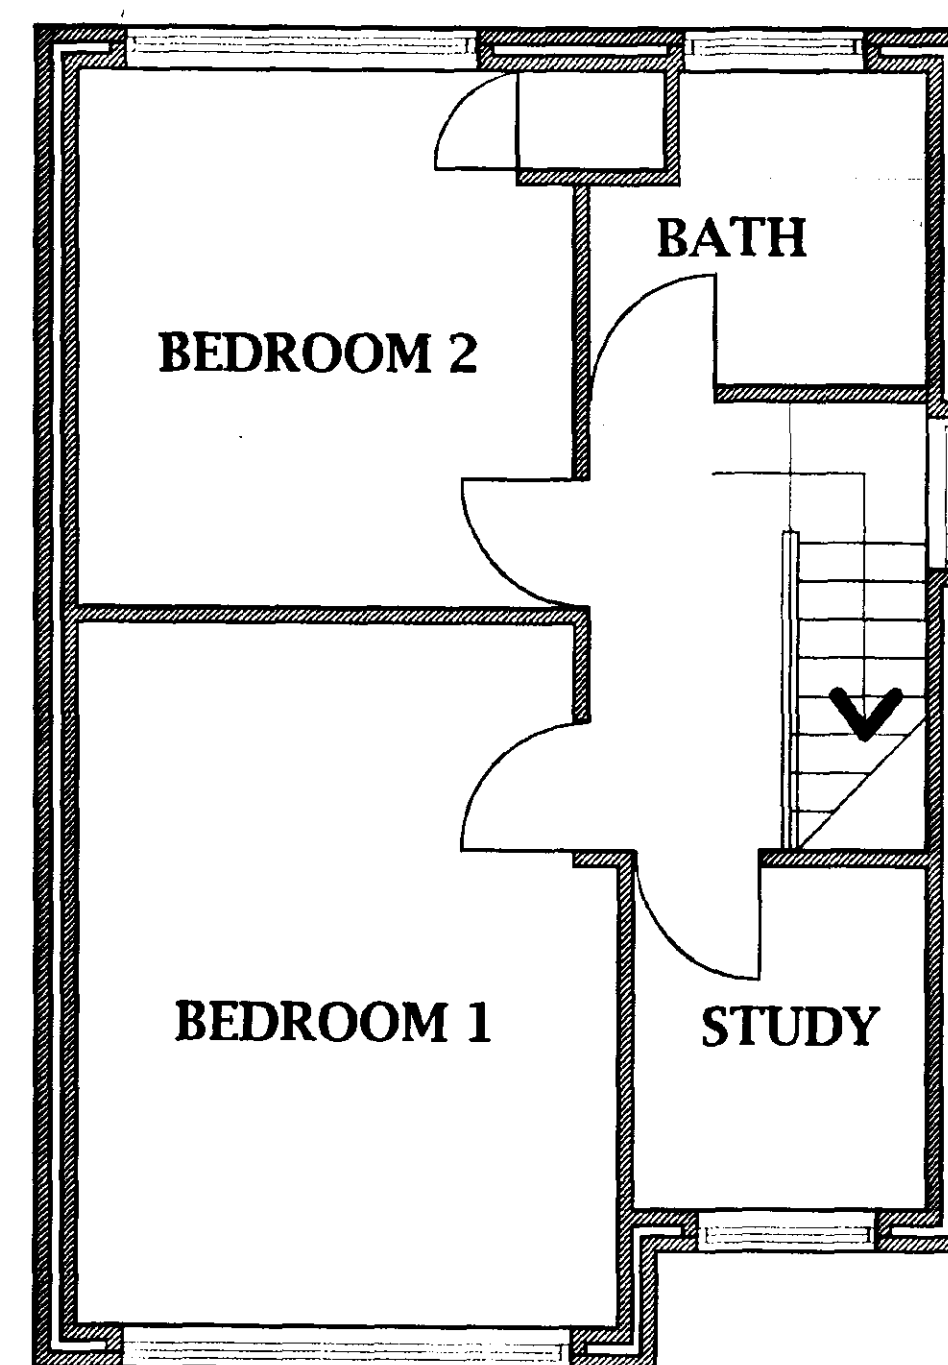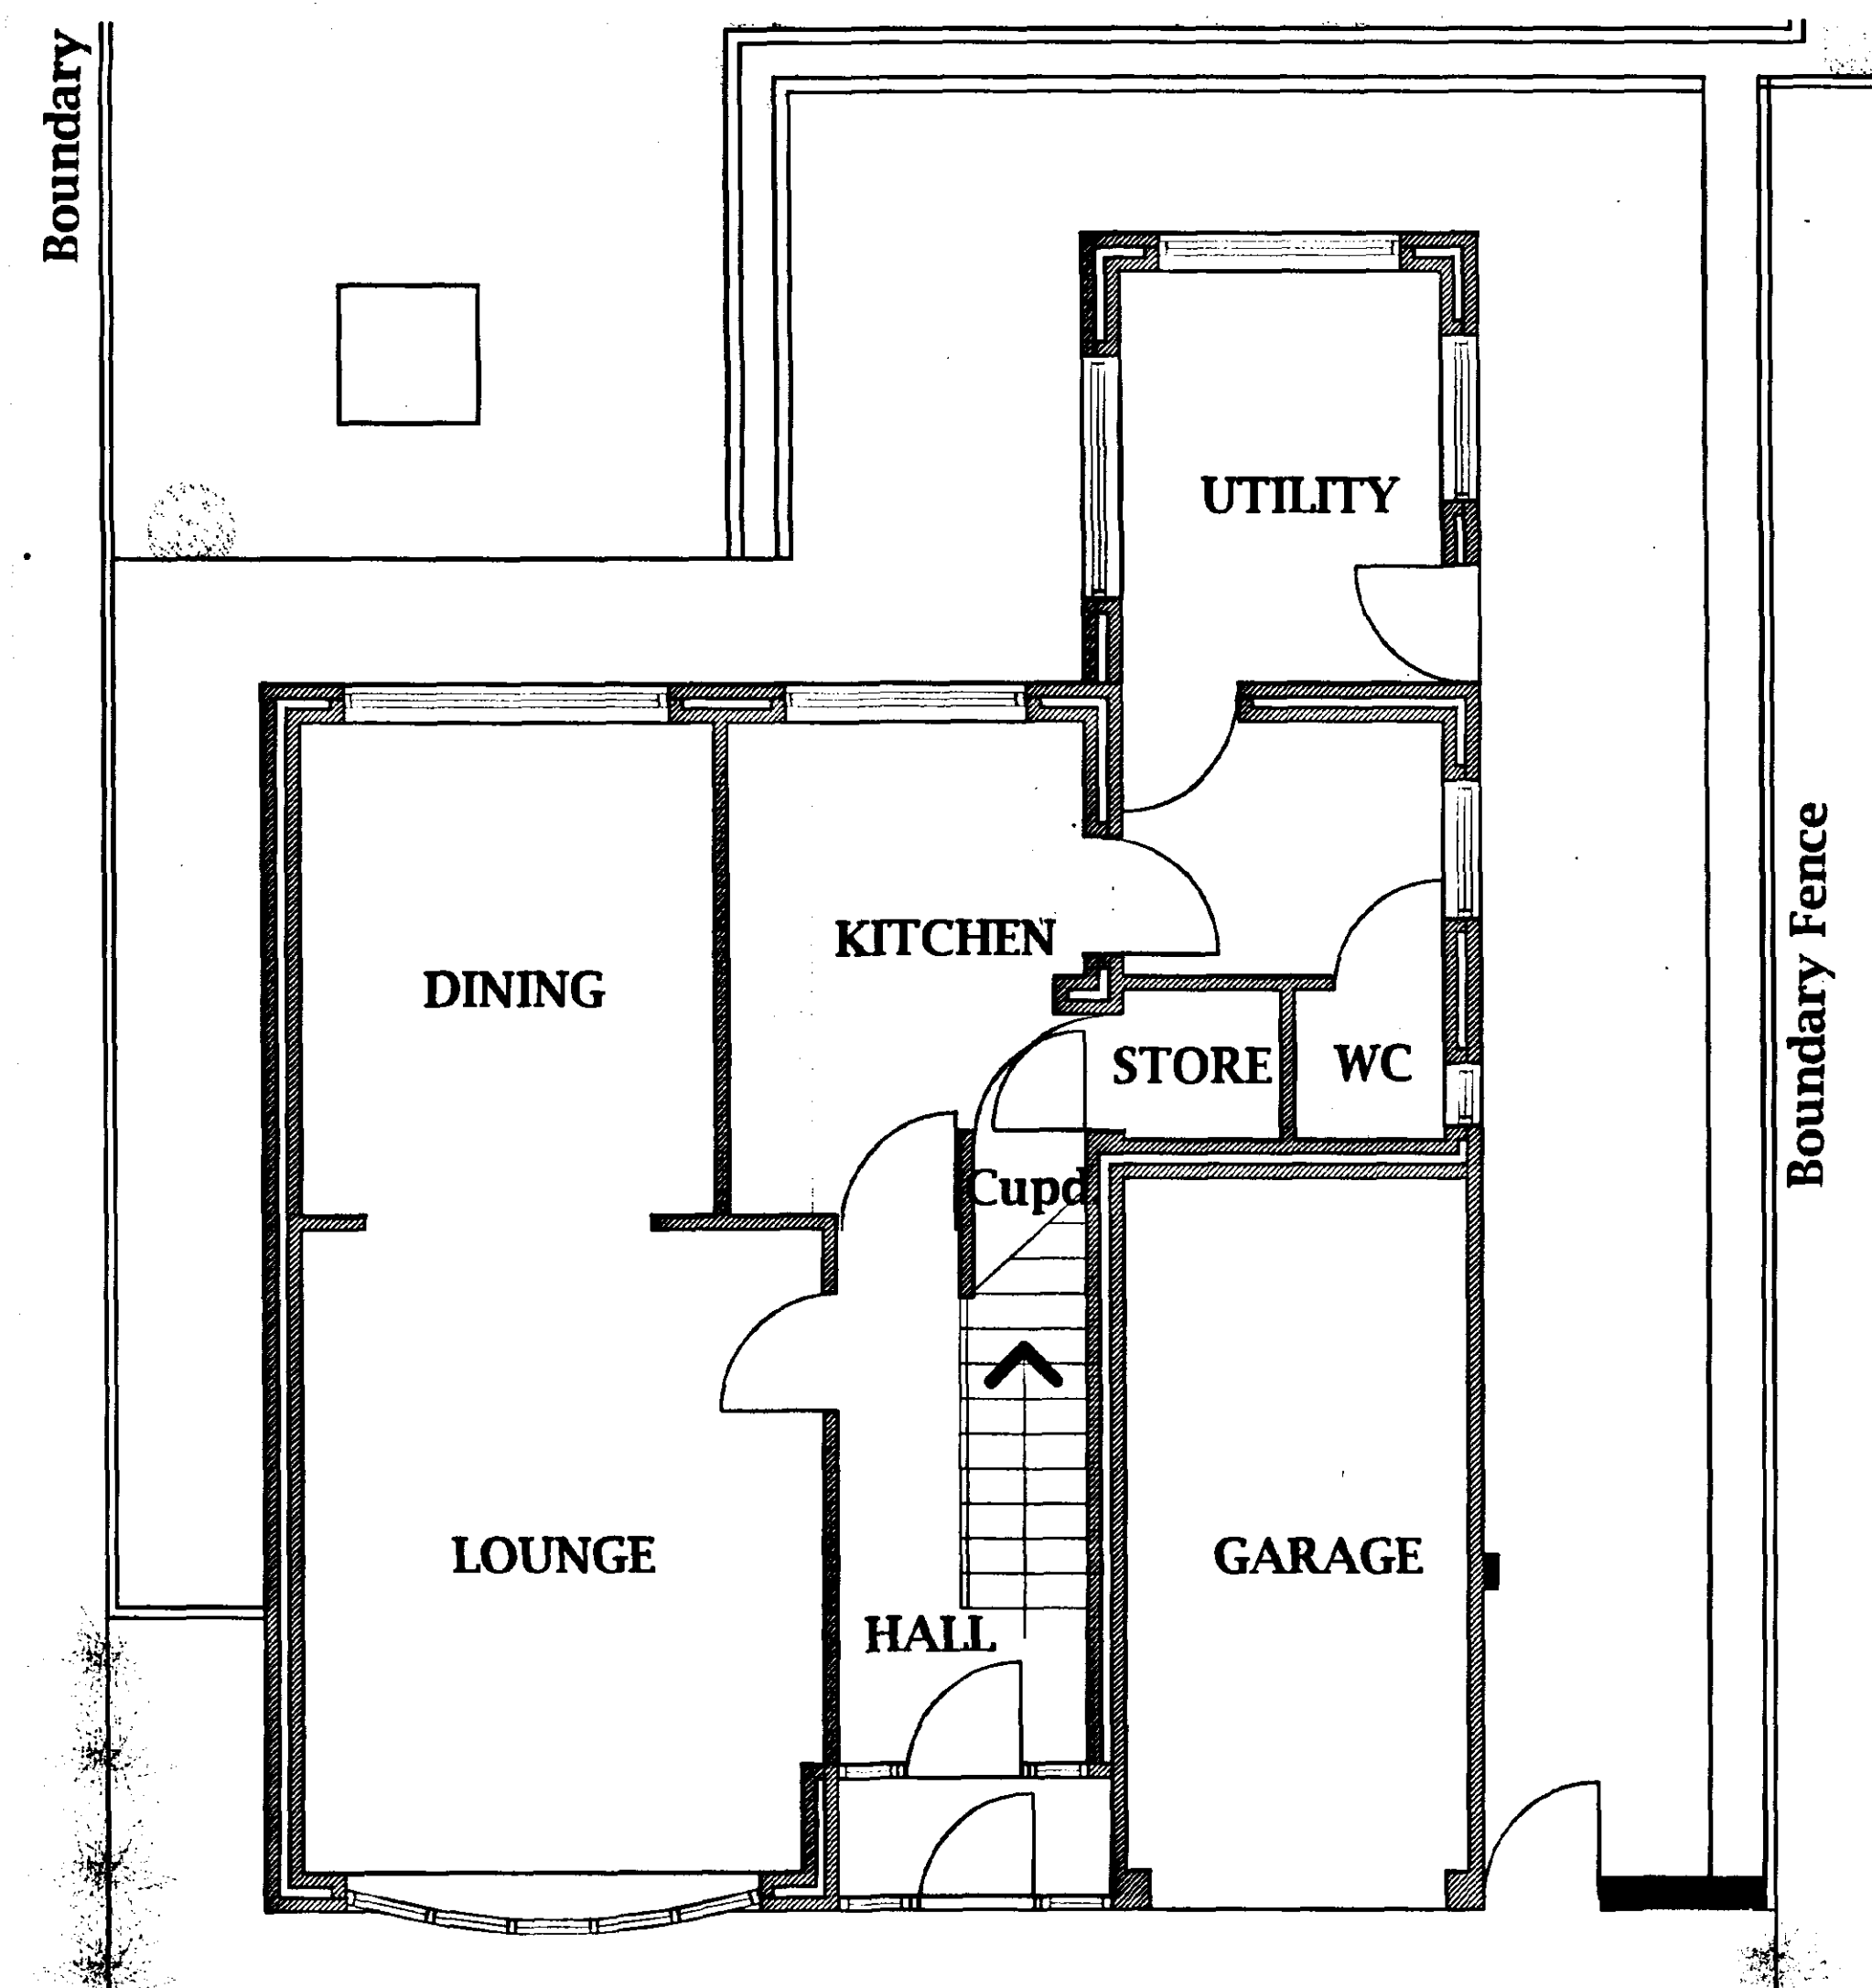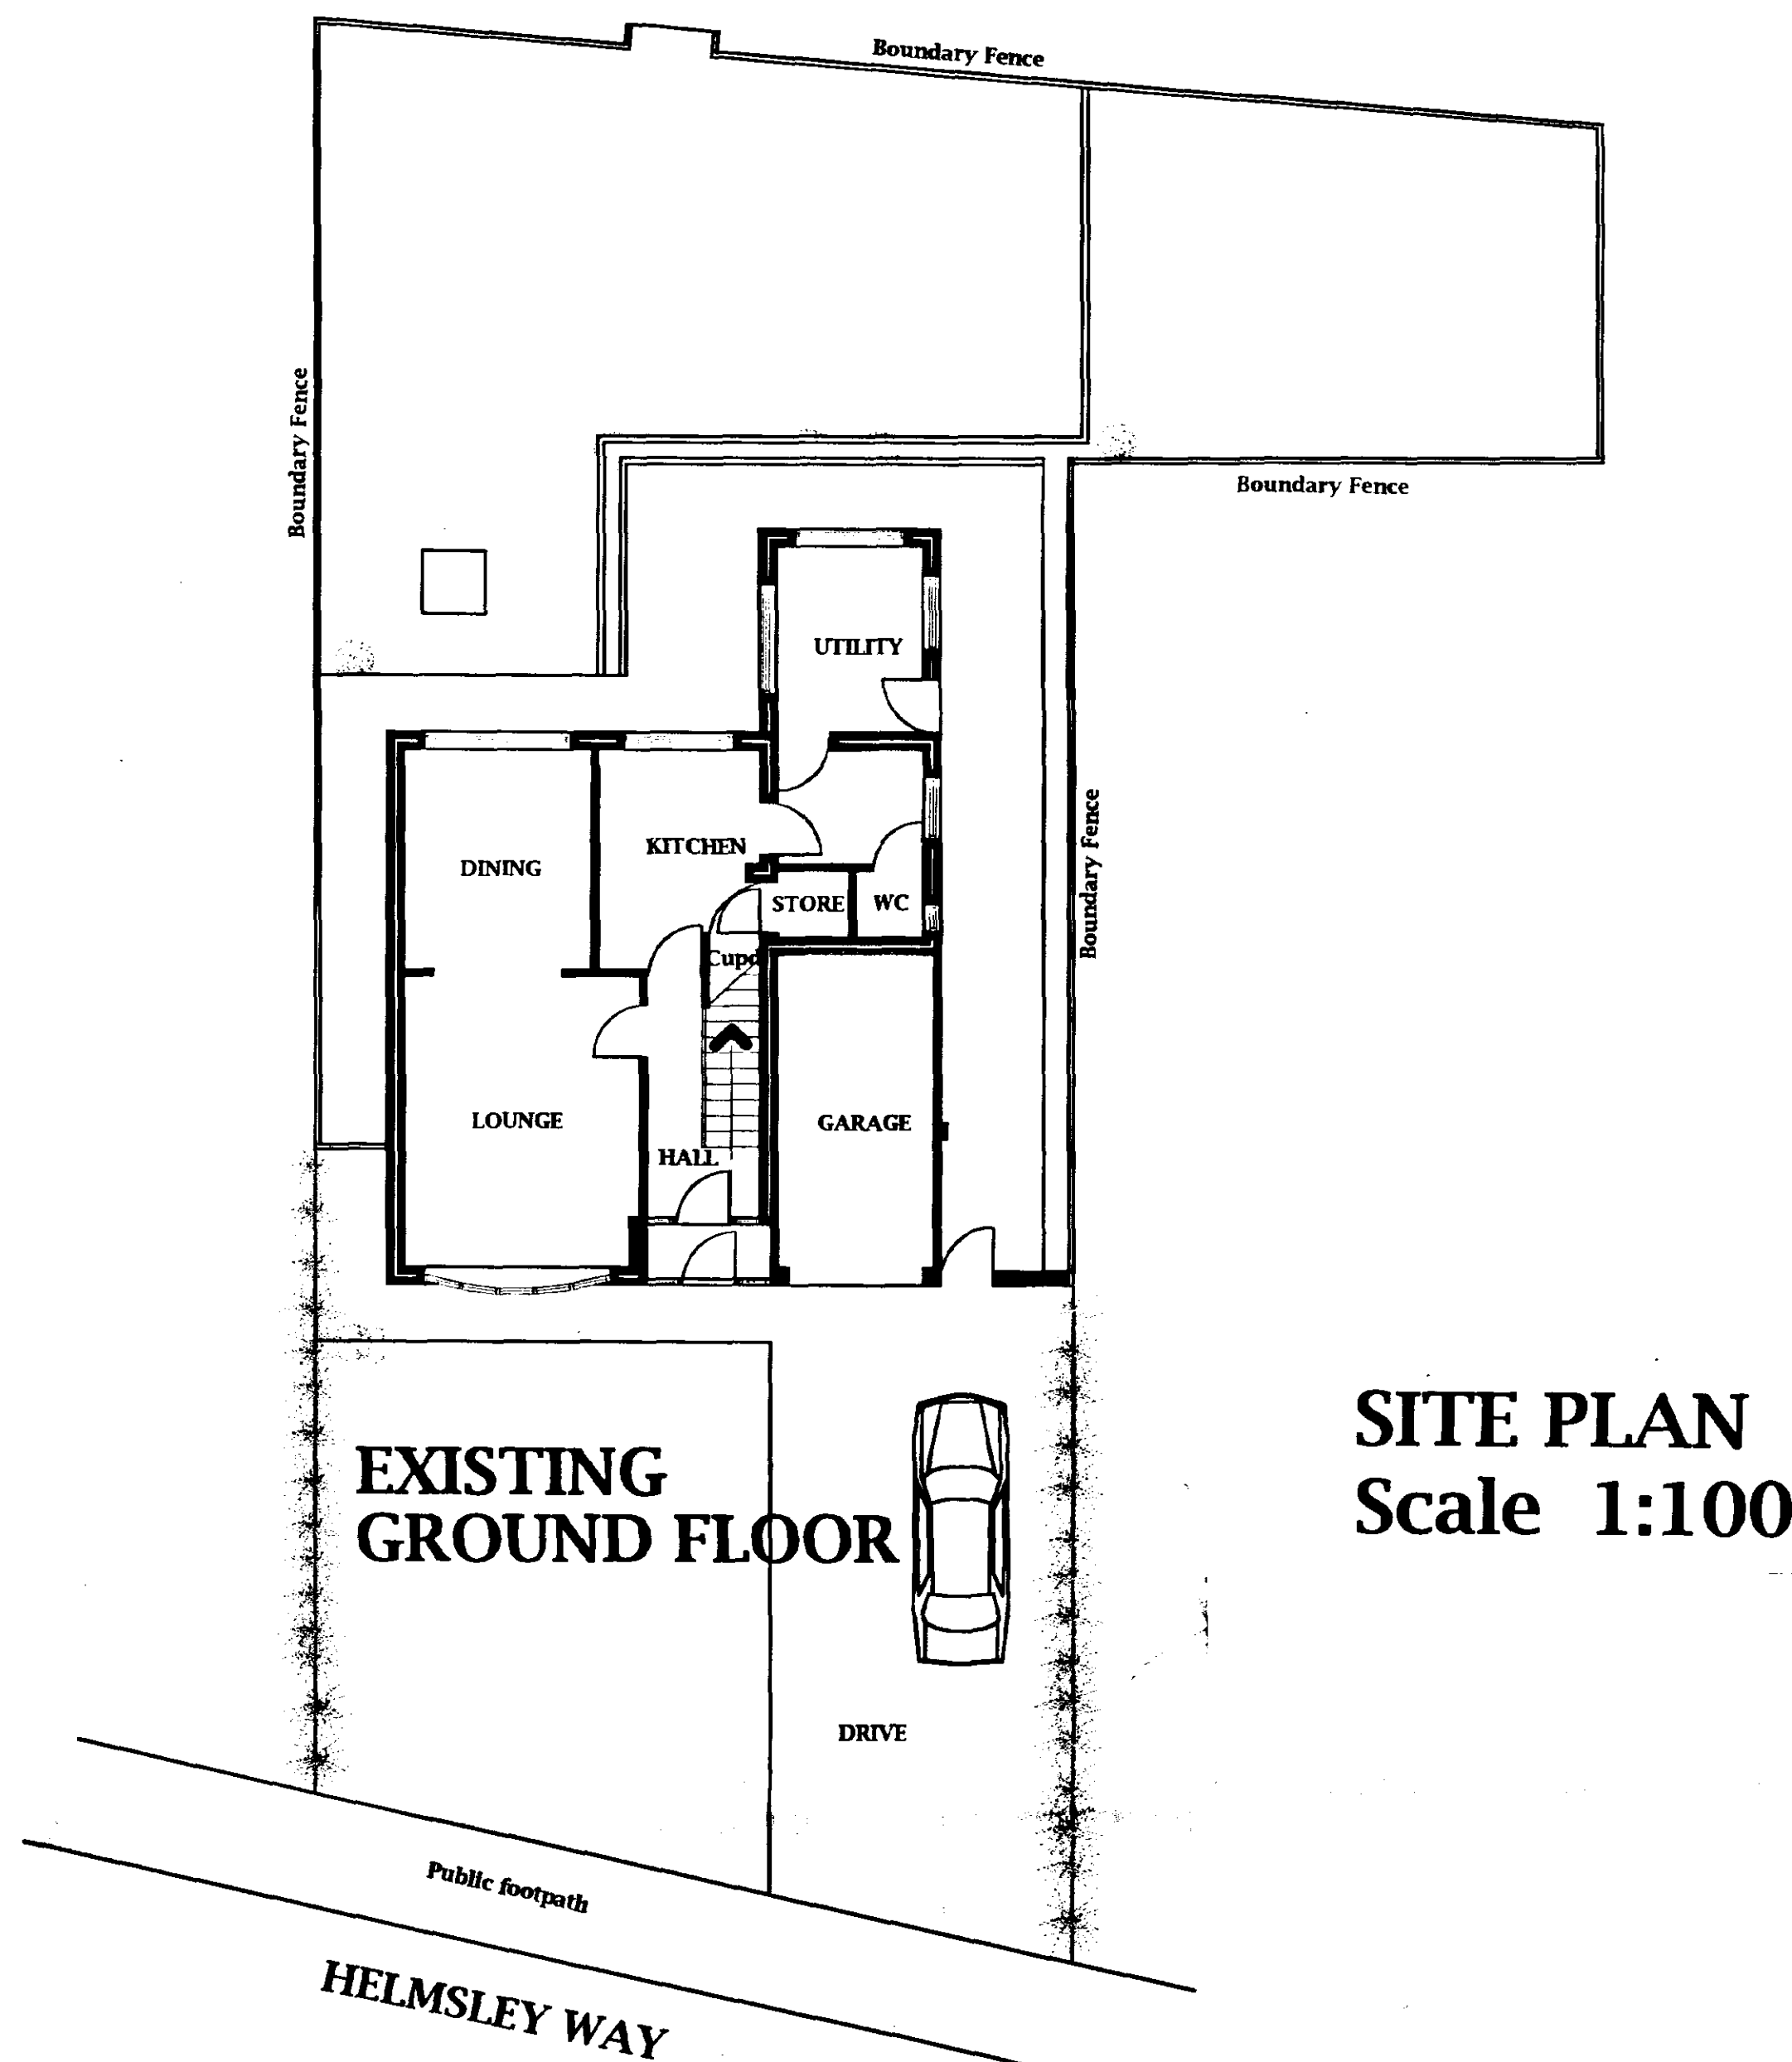

**LOCATION PLAN**  
Scale 1:1250


|                                                                                          |                                          |
|------------------------------------------------------------------------------------------|------------------------------------------|
| <b>JOHN D LYNCH</b><br><small>partnership</small><br><small>CHARTERED ARCHITECTS</small> |                                          |
| <small>Client</small><br><b>Mr &amp; Mrs Stewart</b>                                     |                                          |
| <small>Project</small><br><b>Extensions to 41 Helmesley Way, Spalding</b>                |                                          |
| <small>Drawing</small><br><b>Existing Floor, Site and Location Plans</b>                 |                                          |
| <small>Date</small><br><b>October 2001</b>                                               | <small>Drawn</small><br><b>JDL</b>       |
| <small>Job No.</small><br><b>1538</b>                                                    | <small>Drawing No.</small><br><b>AS1</b> |
| <small>Scale</small><br><b>1 : 50, 1 : 100</b><br><b>1 : 1250</b>                        | <small>Revision No.</small>              |




Proposed West Elevation





Proposed East Elevation

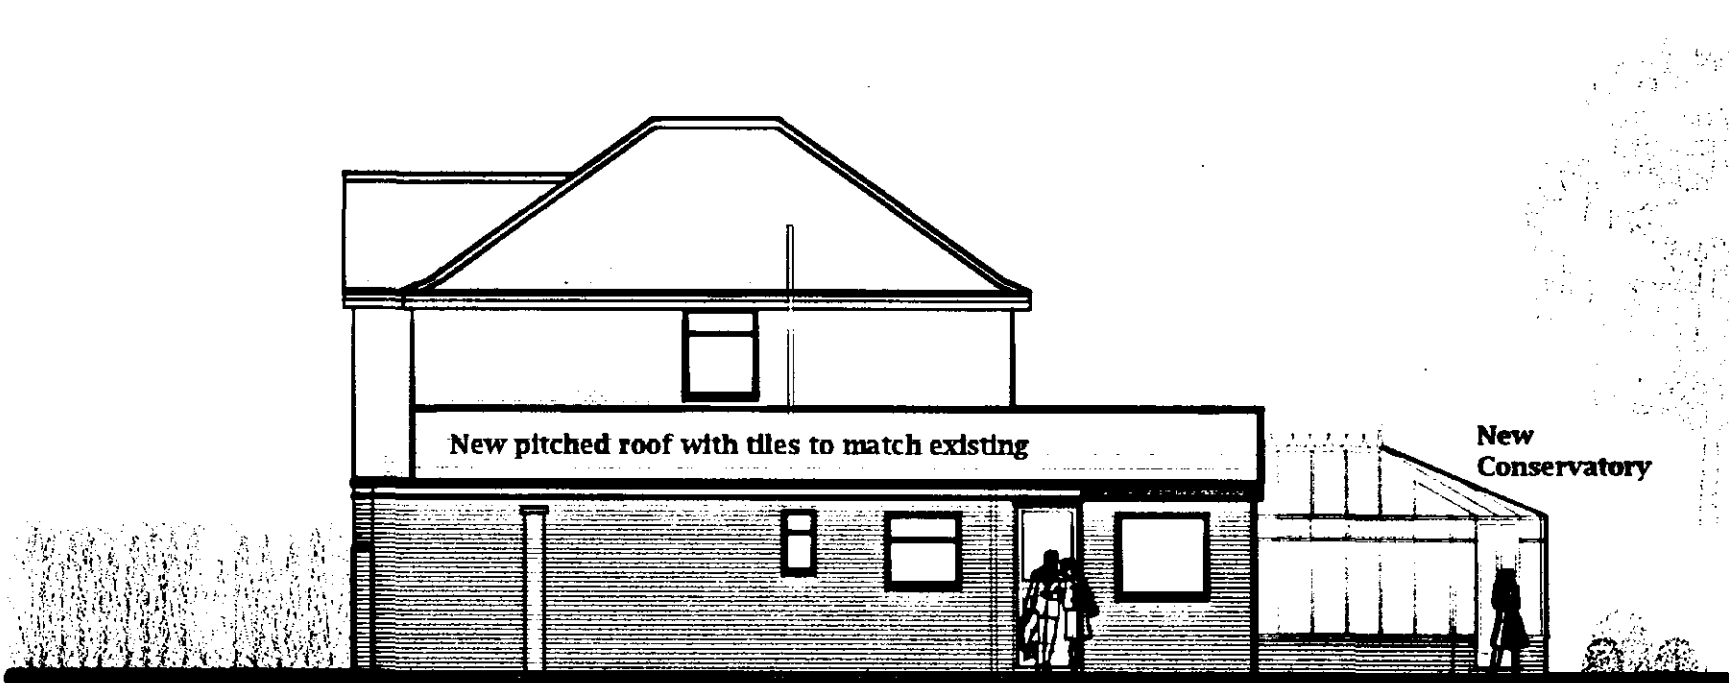

Proposed South Elevation

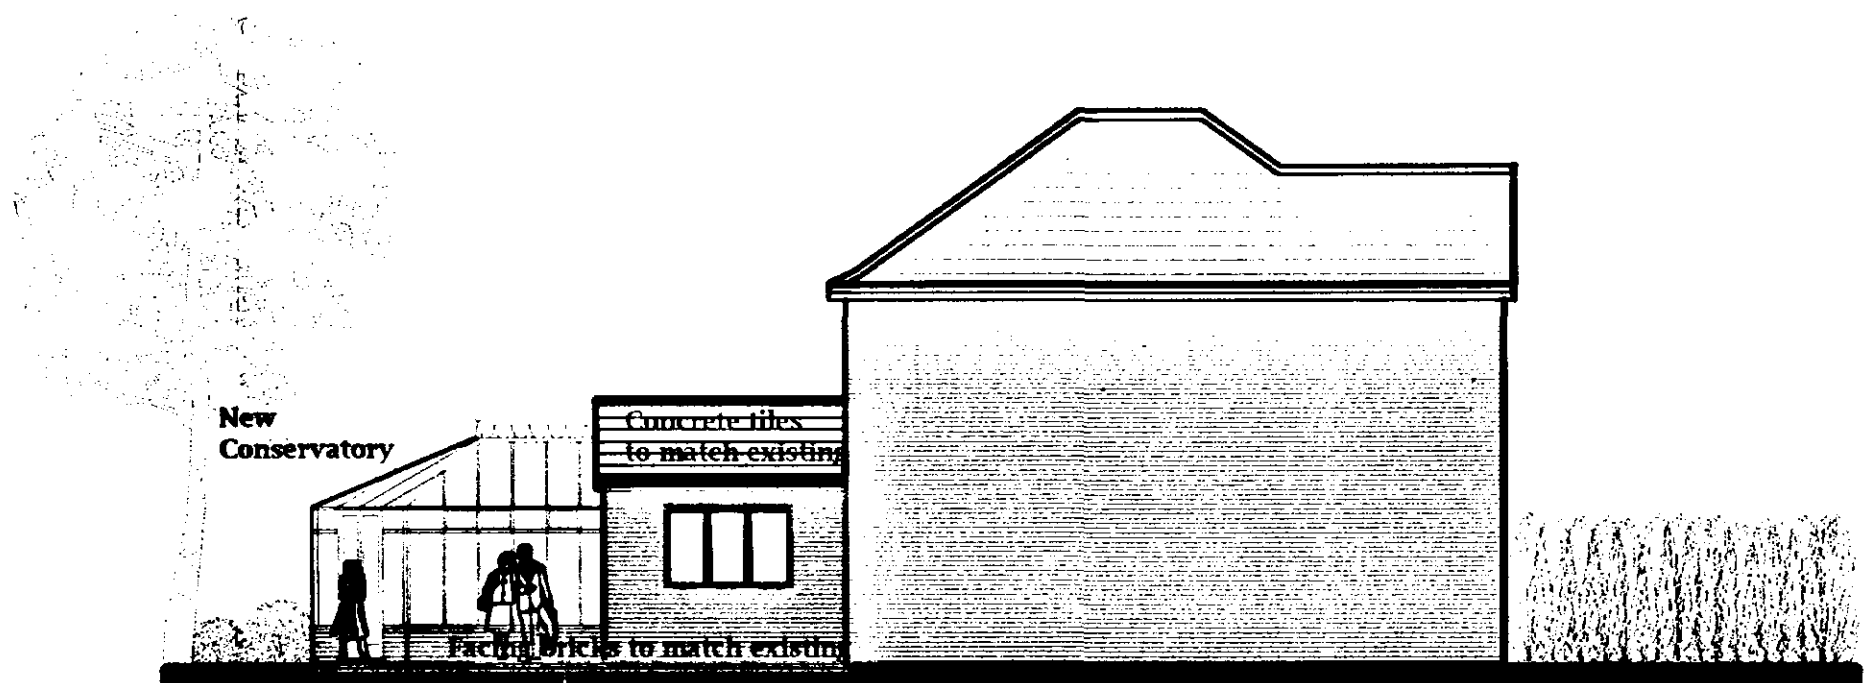

Proposed North Elevation

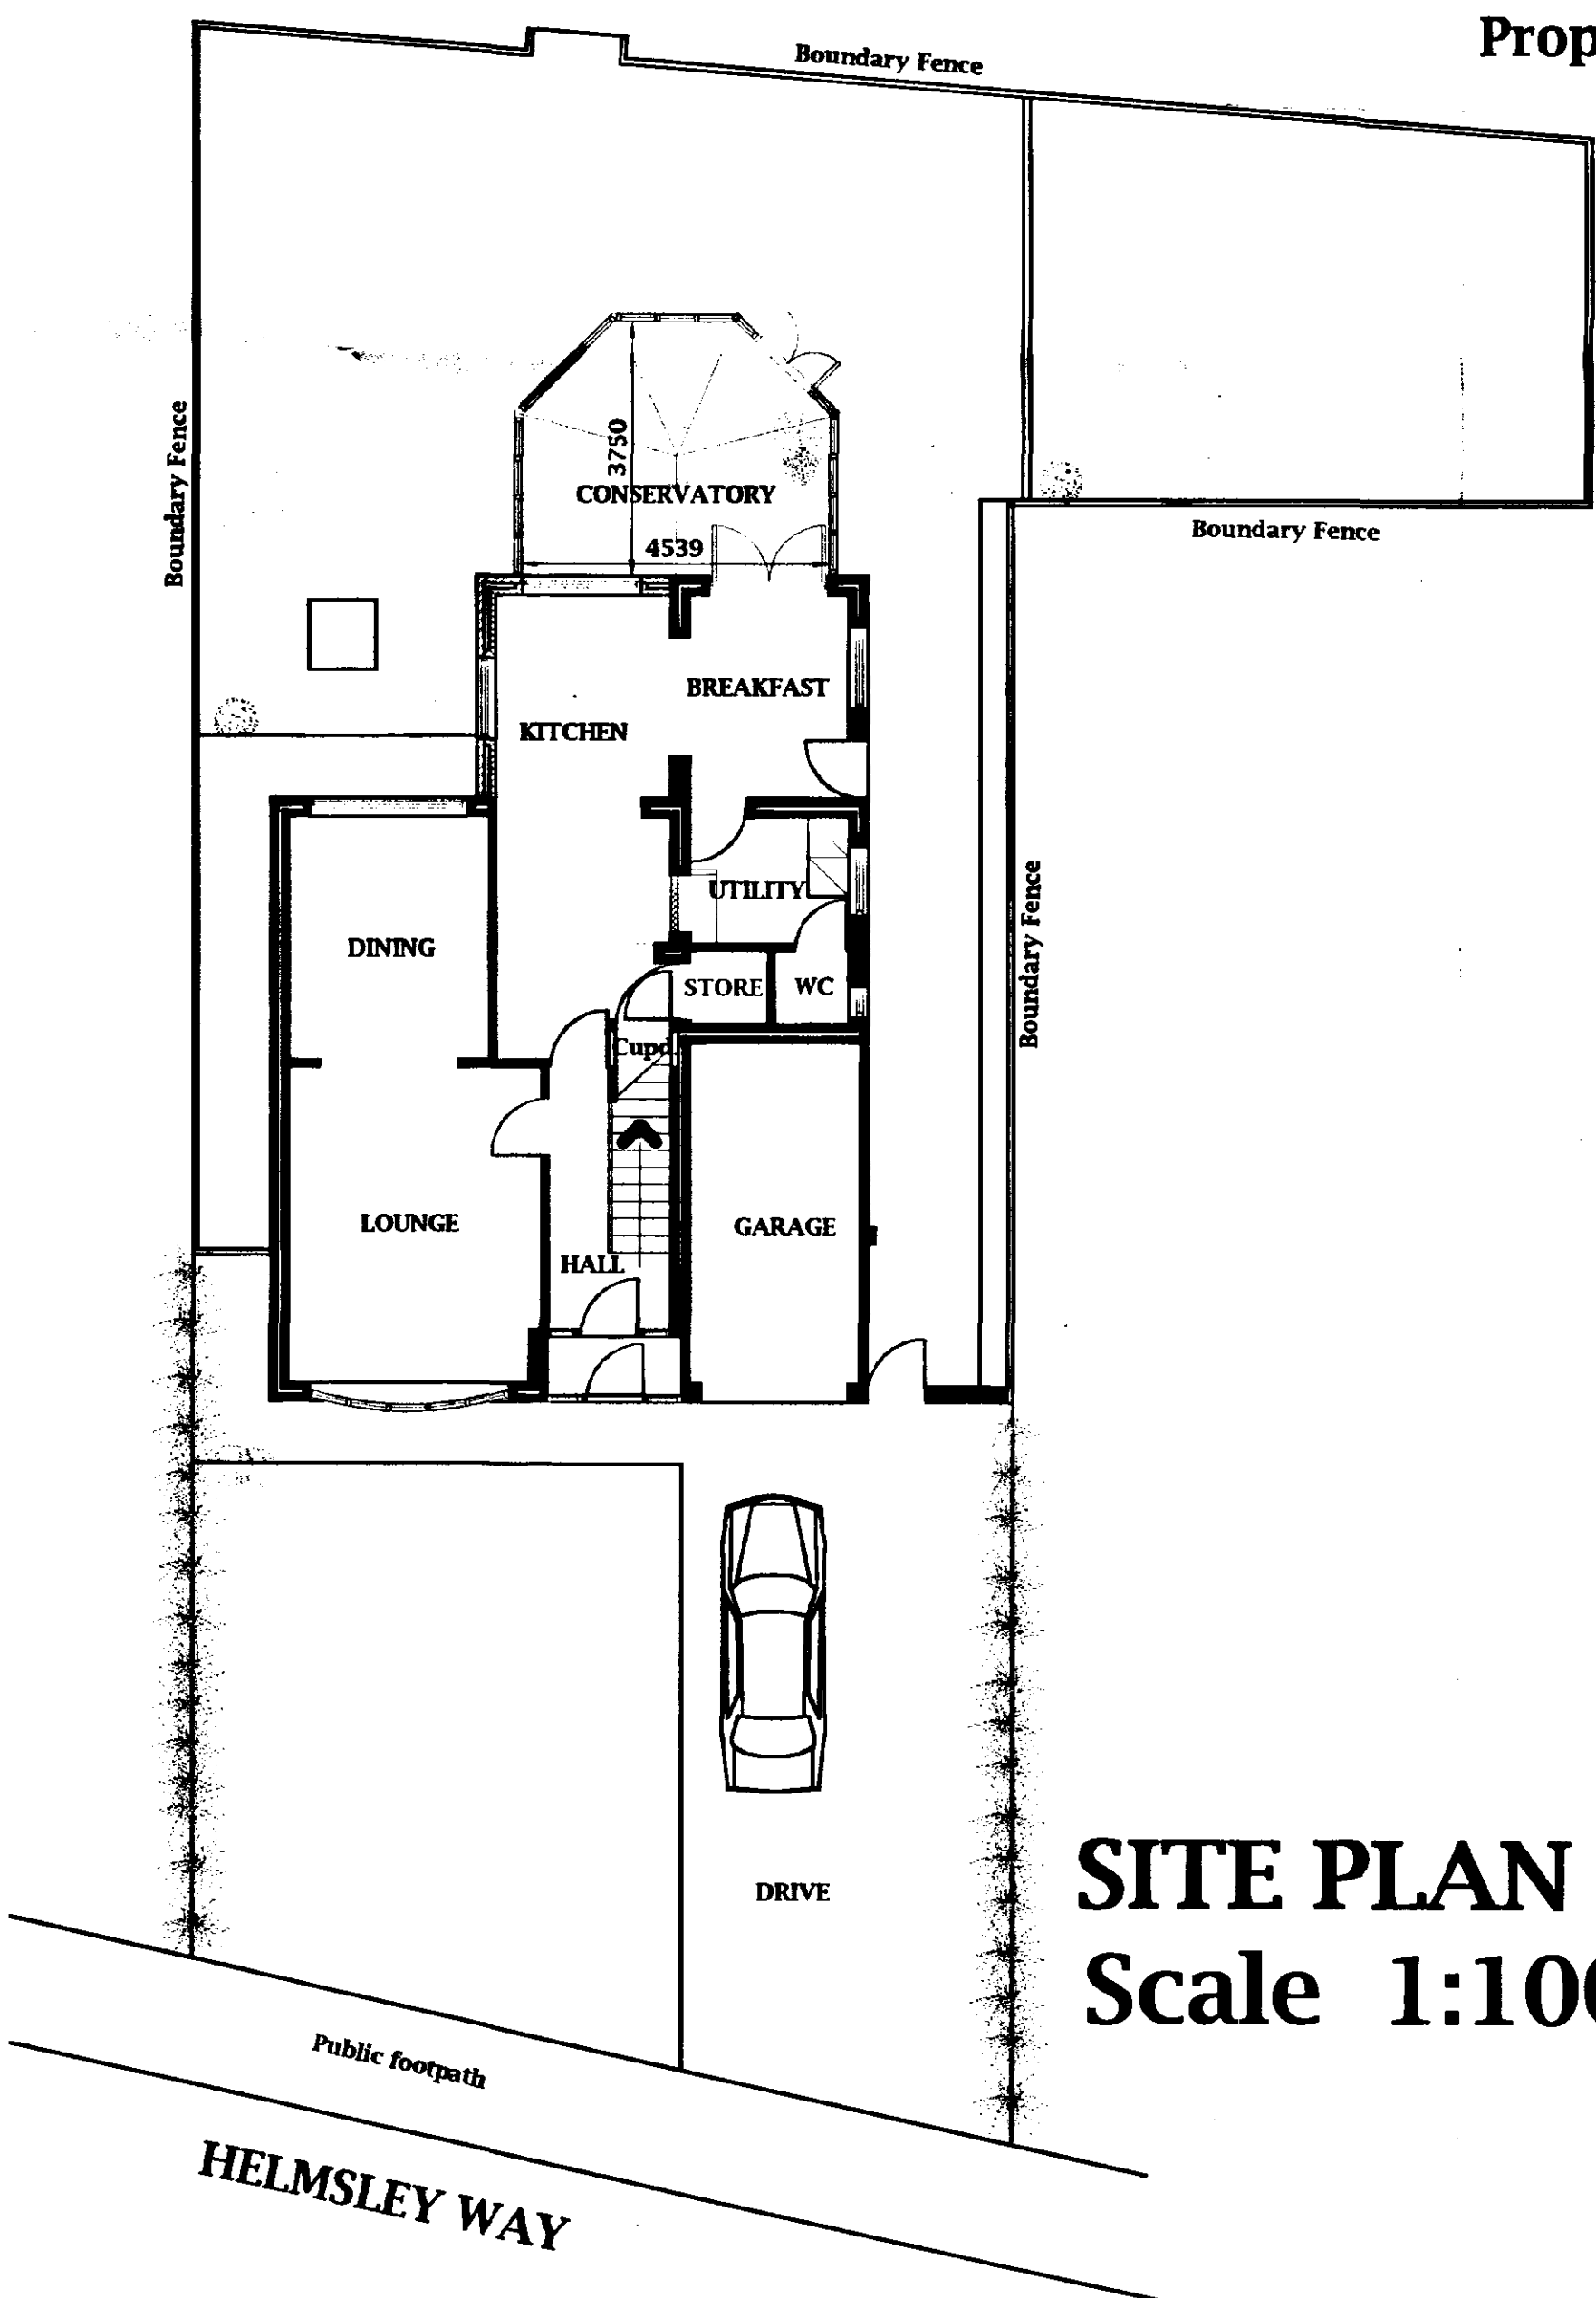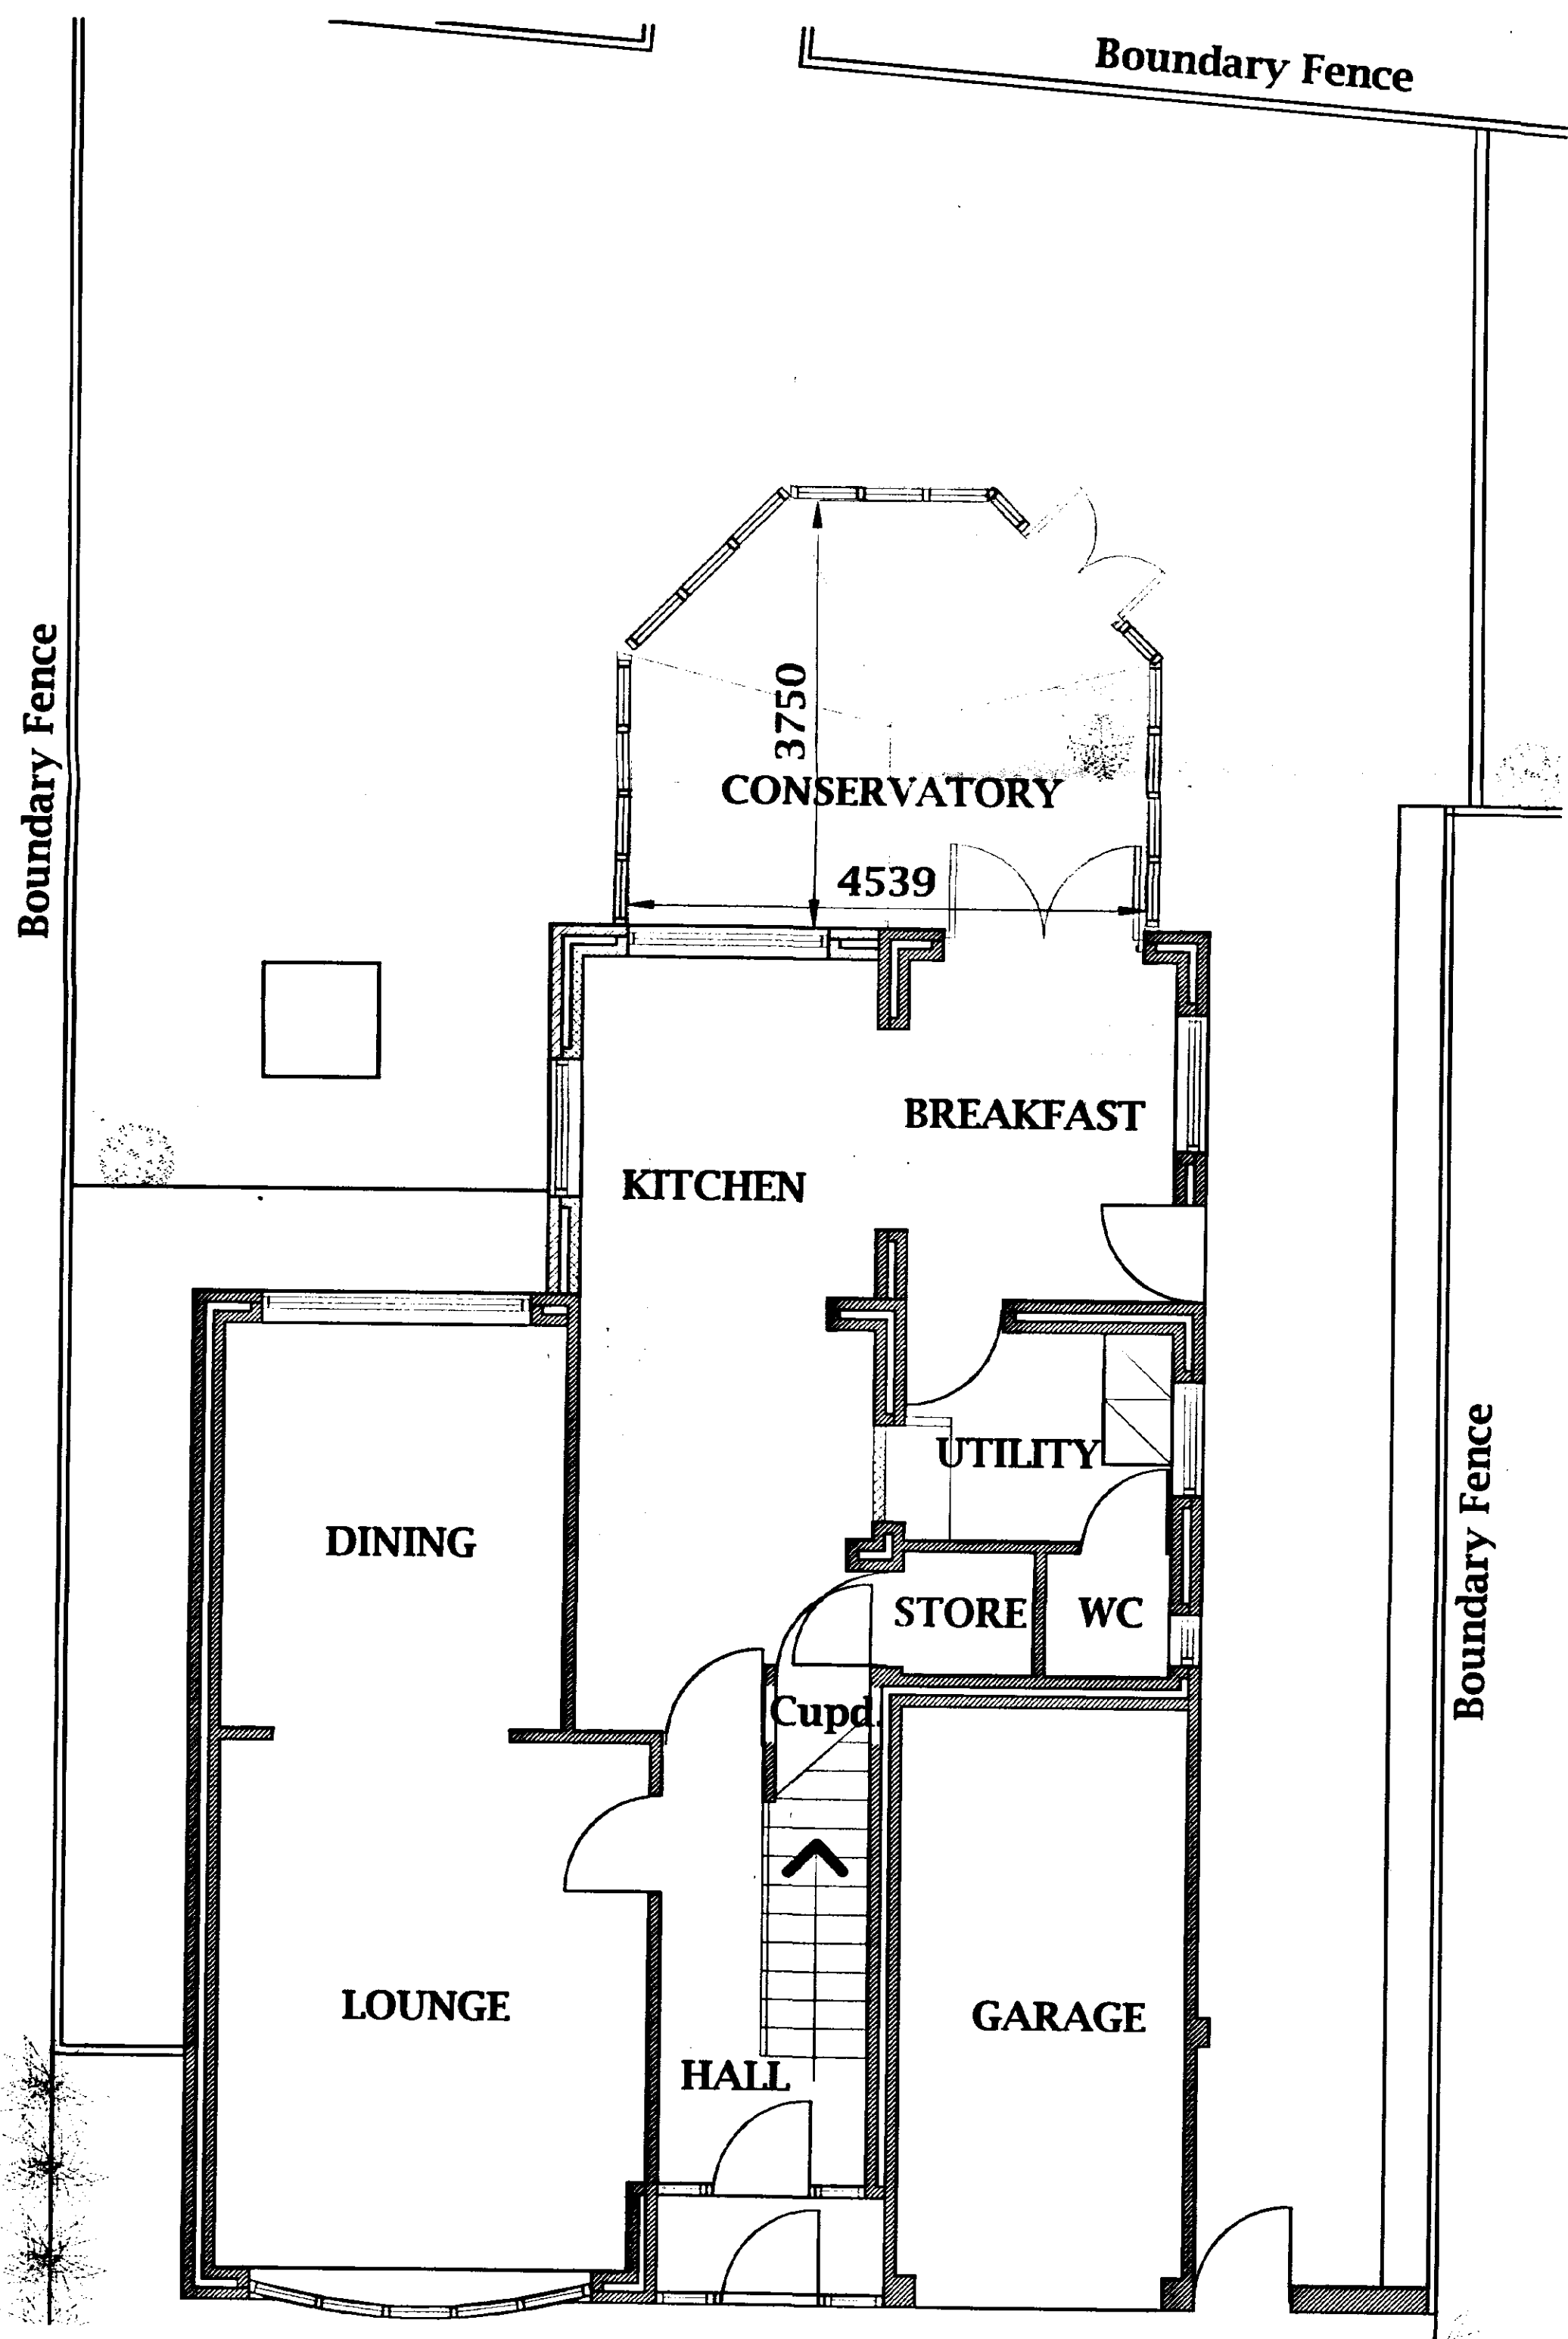

**SITE PLAN**  
Scale 1:100

DETERMINED  
PLAN

10 DEC 2001  
1447/01

|                                                                                          |                                          |
|------------------------------------------------------------------------------------------|------------------------------------------|
| <b>JOHN D LYNCH</b><br><small>partnership</small><br><small>CHARTERED ARCHITECTS</small> |                                          |
| <small>Client</small><br><b>Mr &amp; Mrs Stewart</b>                                     |                                          |
| <small>Project</small><br><b>Extensions to 41 Helmesley Way, Spalding</b>                |                                          |
| <small>Drawing</small><br><b>Proposed extension to kitchen and conservatory</b>          |                                          |
| <small>Date</small><br><b>October 2001</b>                                               | <small>Drawn</small><br><b>JDL</b>       |
| <small>Job No.</small><br><b>1538</b>                                                    | <small>Drawing No.</small><br><b>AD1</b> |
| <small>Scale</small><br><b>1 : 50, 1 : 100</b>                                           | <small>Revision No.</small>              |