


• PRELIMINARY SKETCH PLAN •

THATCHED ROOF AND ROOF STRUCTURE

SUBJECT TO FULL CONSULTATIONS WITH SPECIALIST DESIGNER / CONTRACTOR.

(FRONT ELEVATION INDICATIVE ONLY).

Rise

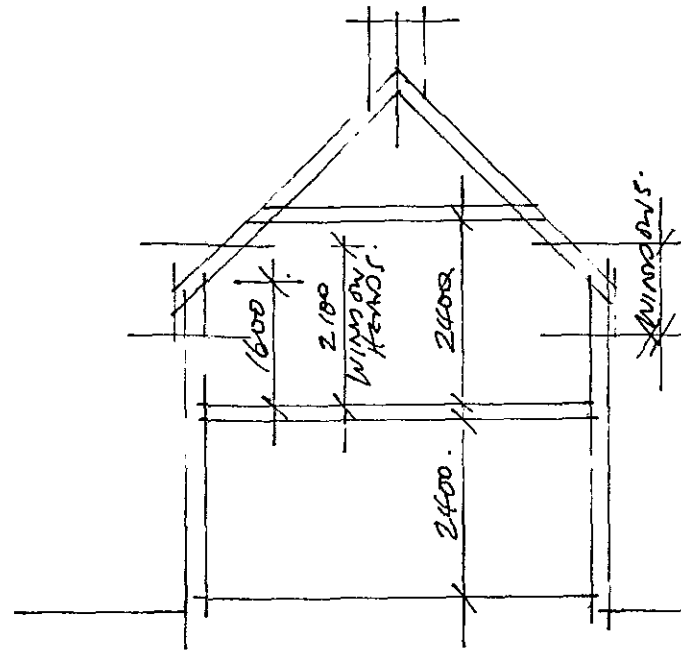

CONVERSIONS.
METRIC TO IMPERIAL DIMENSIONS.
(APPROXIMATE TO NEAREST INCH)

LOUNGE.
 $5000 \times 4500 = 16'4" \times 14'9"$

KITCHEN.
 $4700 = 15'5"$
 $4000 = 13'1"$

UTILITY ROOM. = $9'6" \times 6'6"$

Bedroom 1.
 $5000 \times 4000 = 16'4" \times 13'1"$

Bedroom 2.
 $4500 \times 3000 = 14'9" \times 9'10"$

Box Room.
 $3500 \times 1900 = 11'6" \times 6'3"$

• CROSS-SECTION TO INDICATE HEIGHTS. •

• PROPOSED THATCHED ROOF COTTAGE. •

• GROUNDS OF 'YEW LODGE' SPALDING. •

• MR + MRS R. COOLING. •

DRAWING NO. 03/150/11 SCALE 1:100.

R.N. LOWRIE MBAT ARCHITECTURAL TECHNOLOGIST
9. GAWWAY CLOSE SPALDING Lincs. PE11 3FL
TEL: (01775) 723836. MAY. 2004.



• FRONT ELEVATION •

