


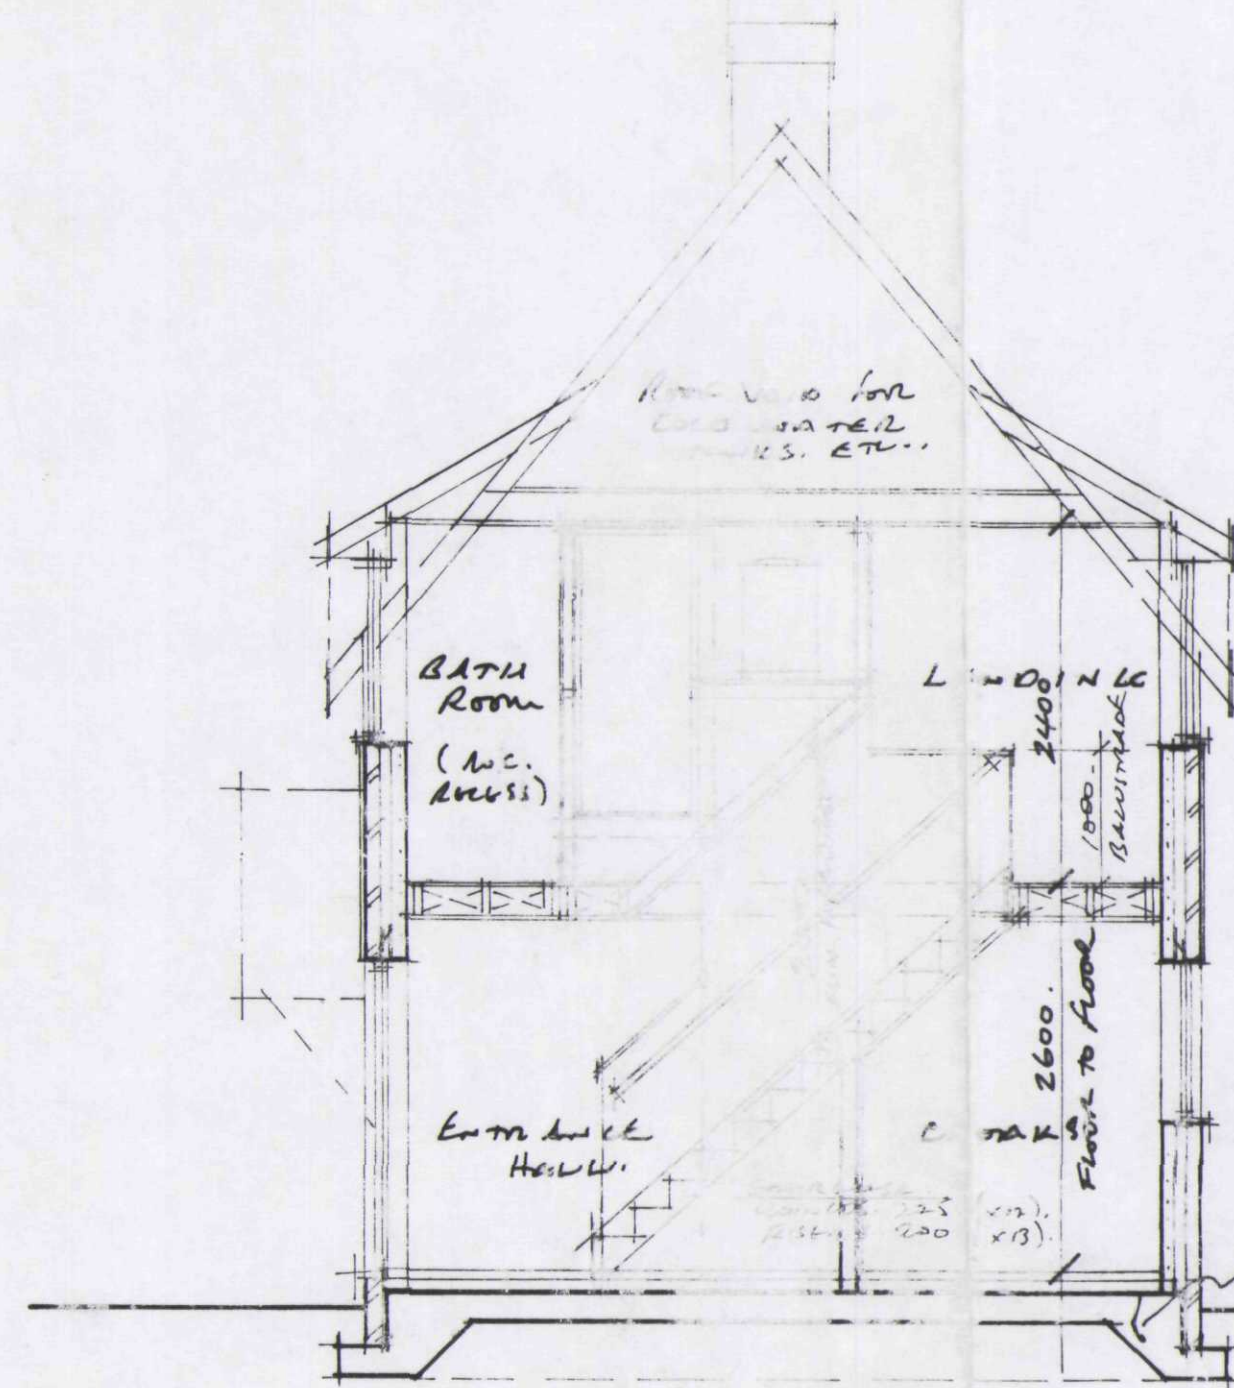

• SECTION A-A •

ROOF STRUCTURE TO BE DESIGNED BY SPECIALIST TO SUIT THATCHED ROOF CONSTRUCTION, DECKING & INSULATION.

ALL DETAILS TO BE DESIGNED AND SUPPLIED BY SPECIALIST THATCHING COMPANY.


ALTERNATIVE ROOF ENTRANCES.

REOLAND FARMHOUSE RED NORFOLK PANTRIES.


WITH COMPATIBLE COLOUR & TEXTURE FARMER BRICK WALLS.

ALL TO PLANNING AUTHORITY SUPPLEMENTARY APPROVAL.


RAFT FOUNDATION + FLOOR SLAB TO BE DESIGNED BY STRUCTURAL ENGINEER.

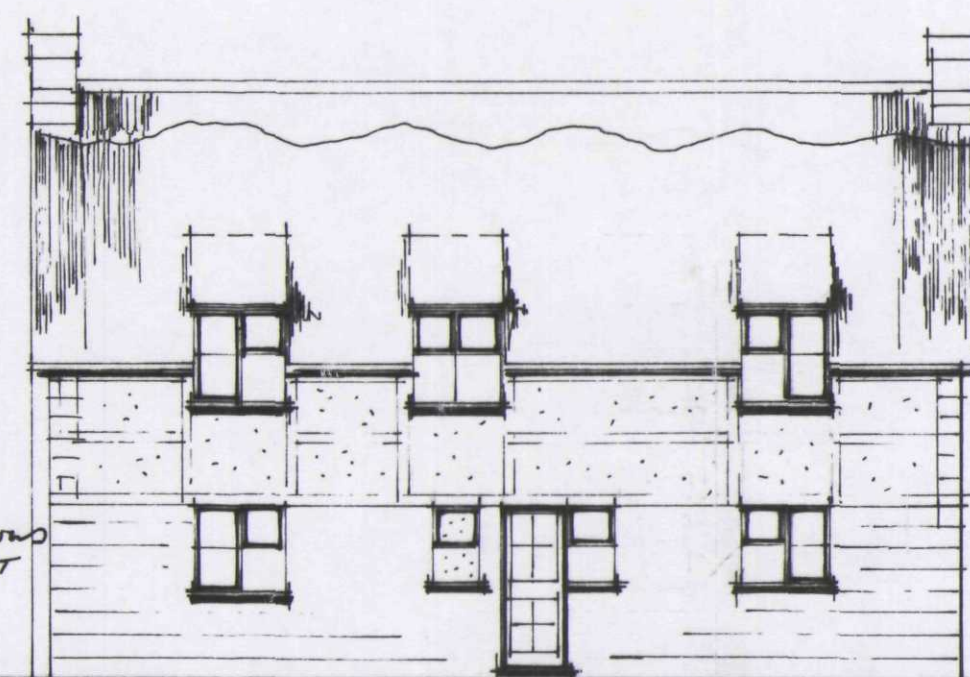


• NORTH EAST ELEVATION •

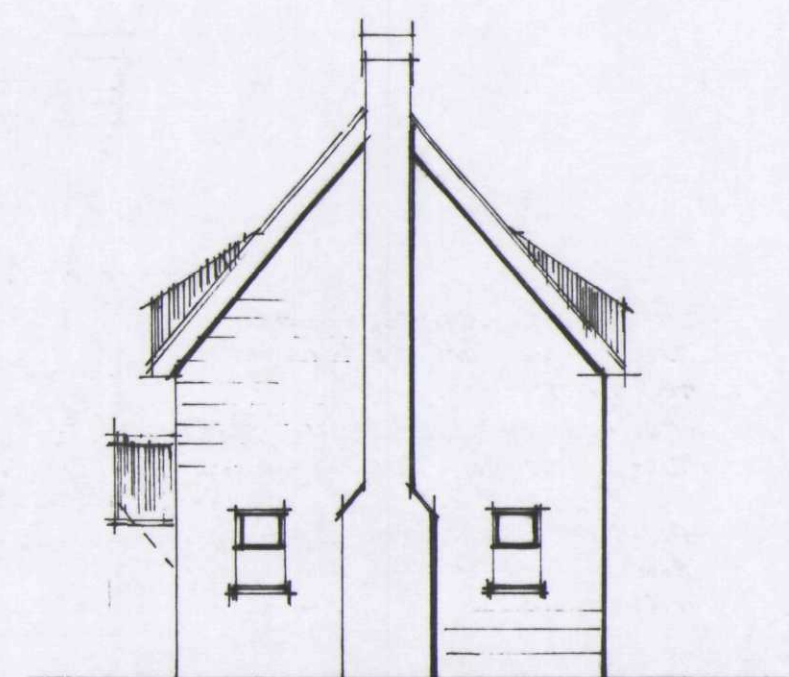


• SOUTH EAST ELEVATION •

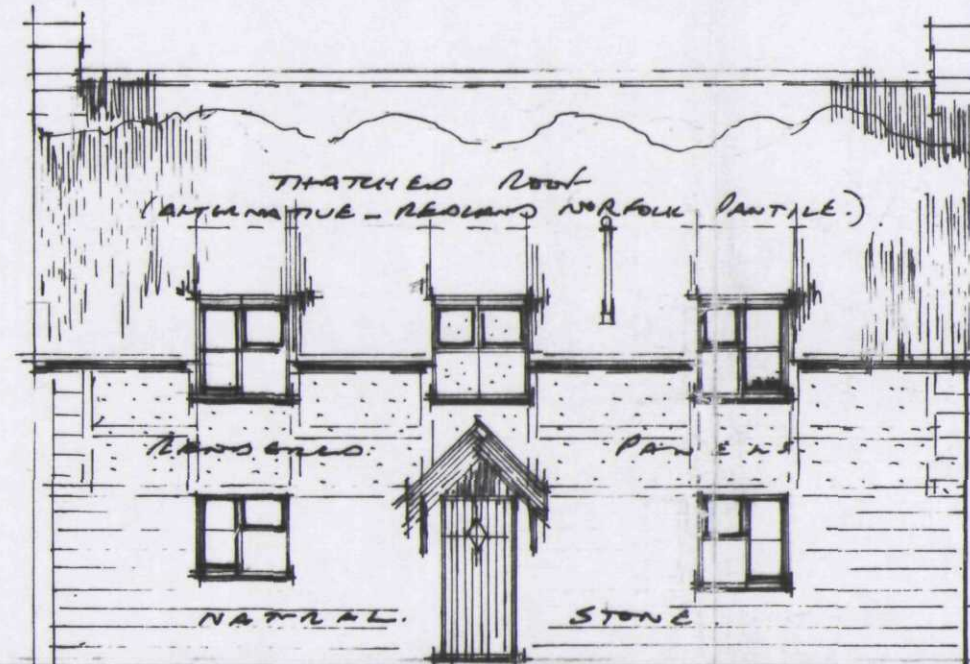


• SOUTH WEST ELEVATION •

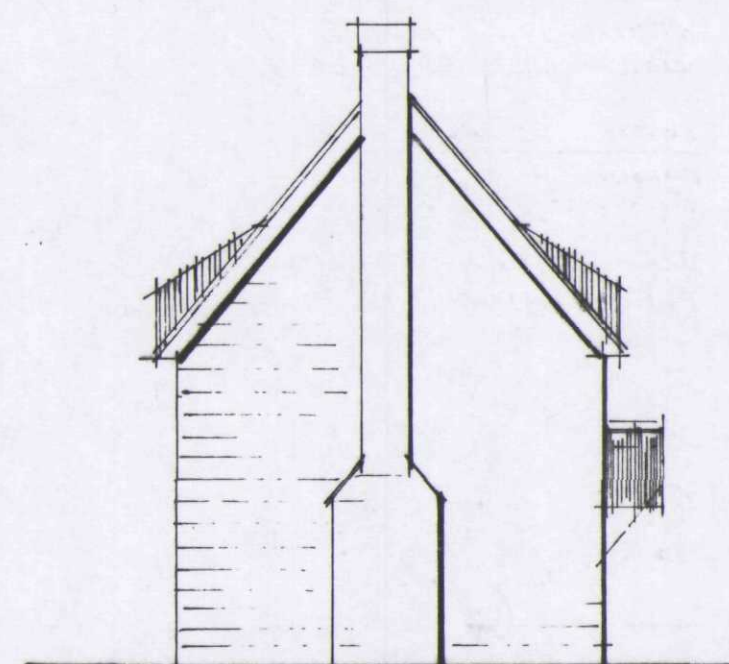


• NORTH WEST ELEVATION •

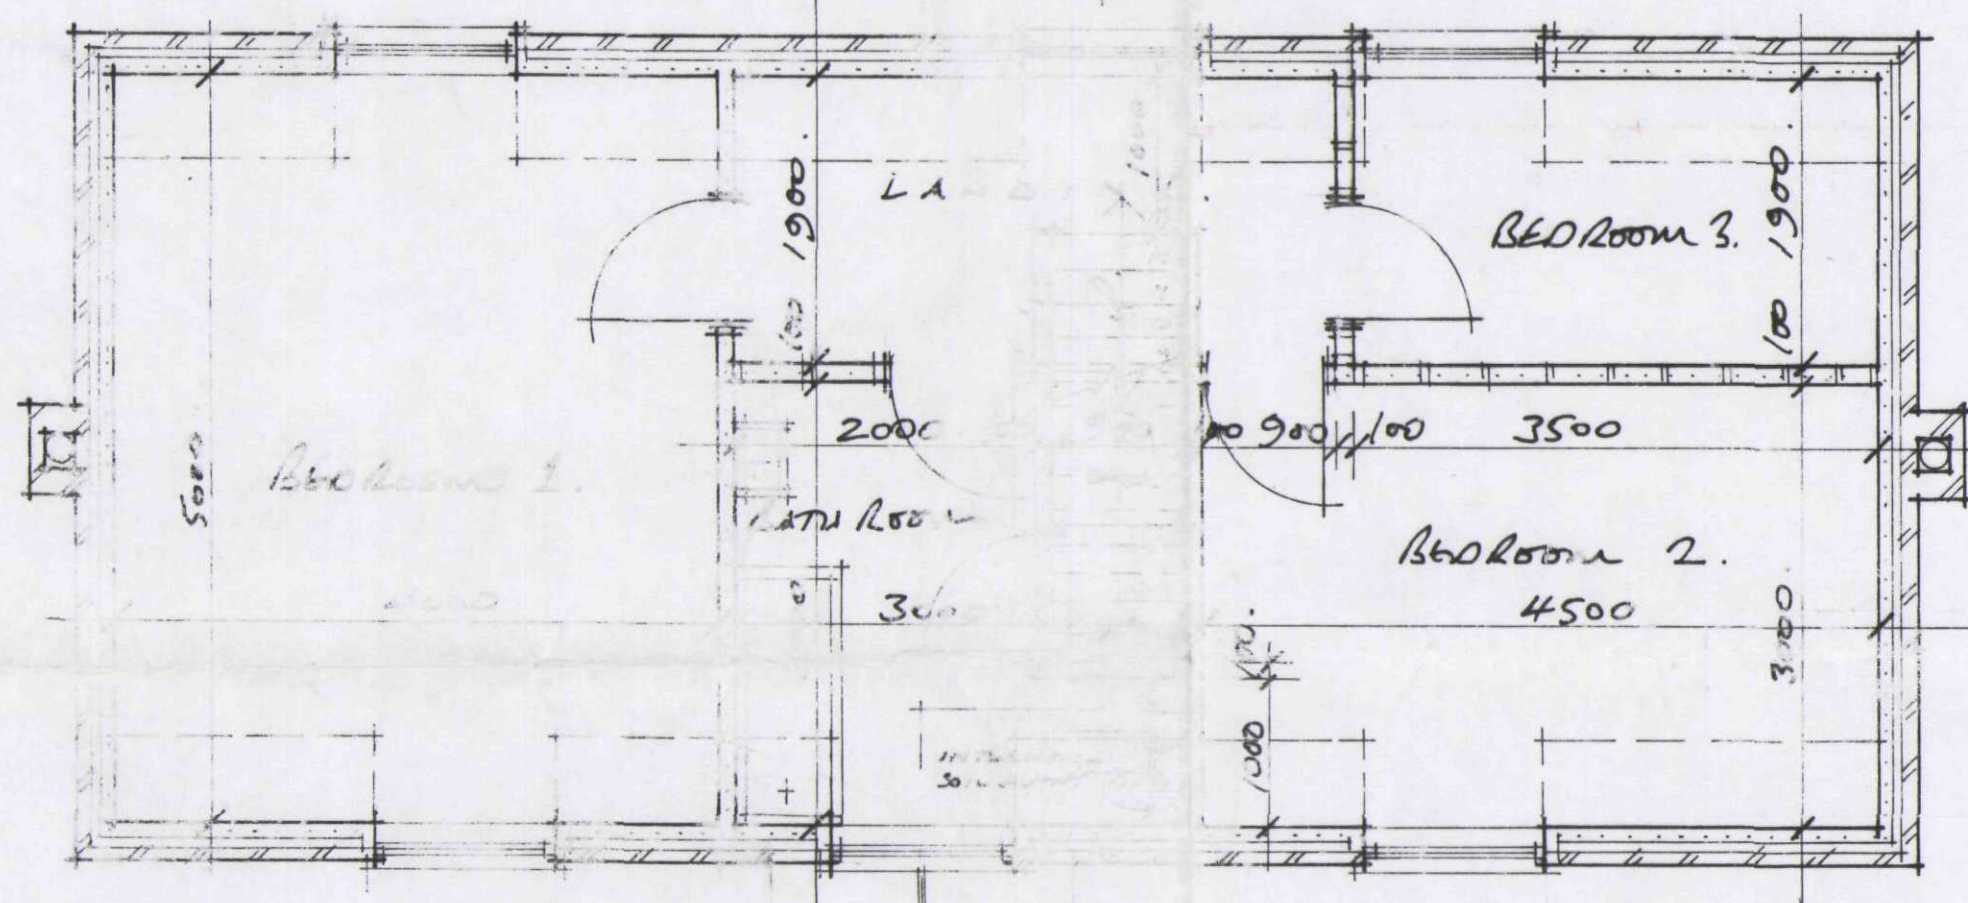

• FIRST FLOOR PLAN •

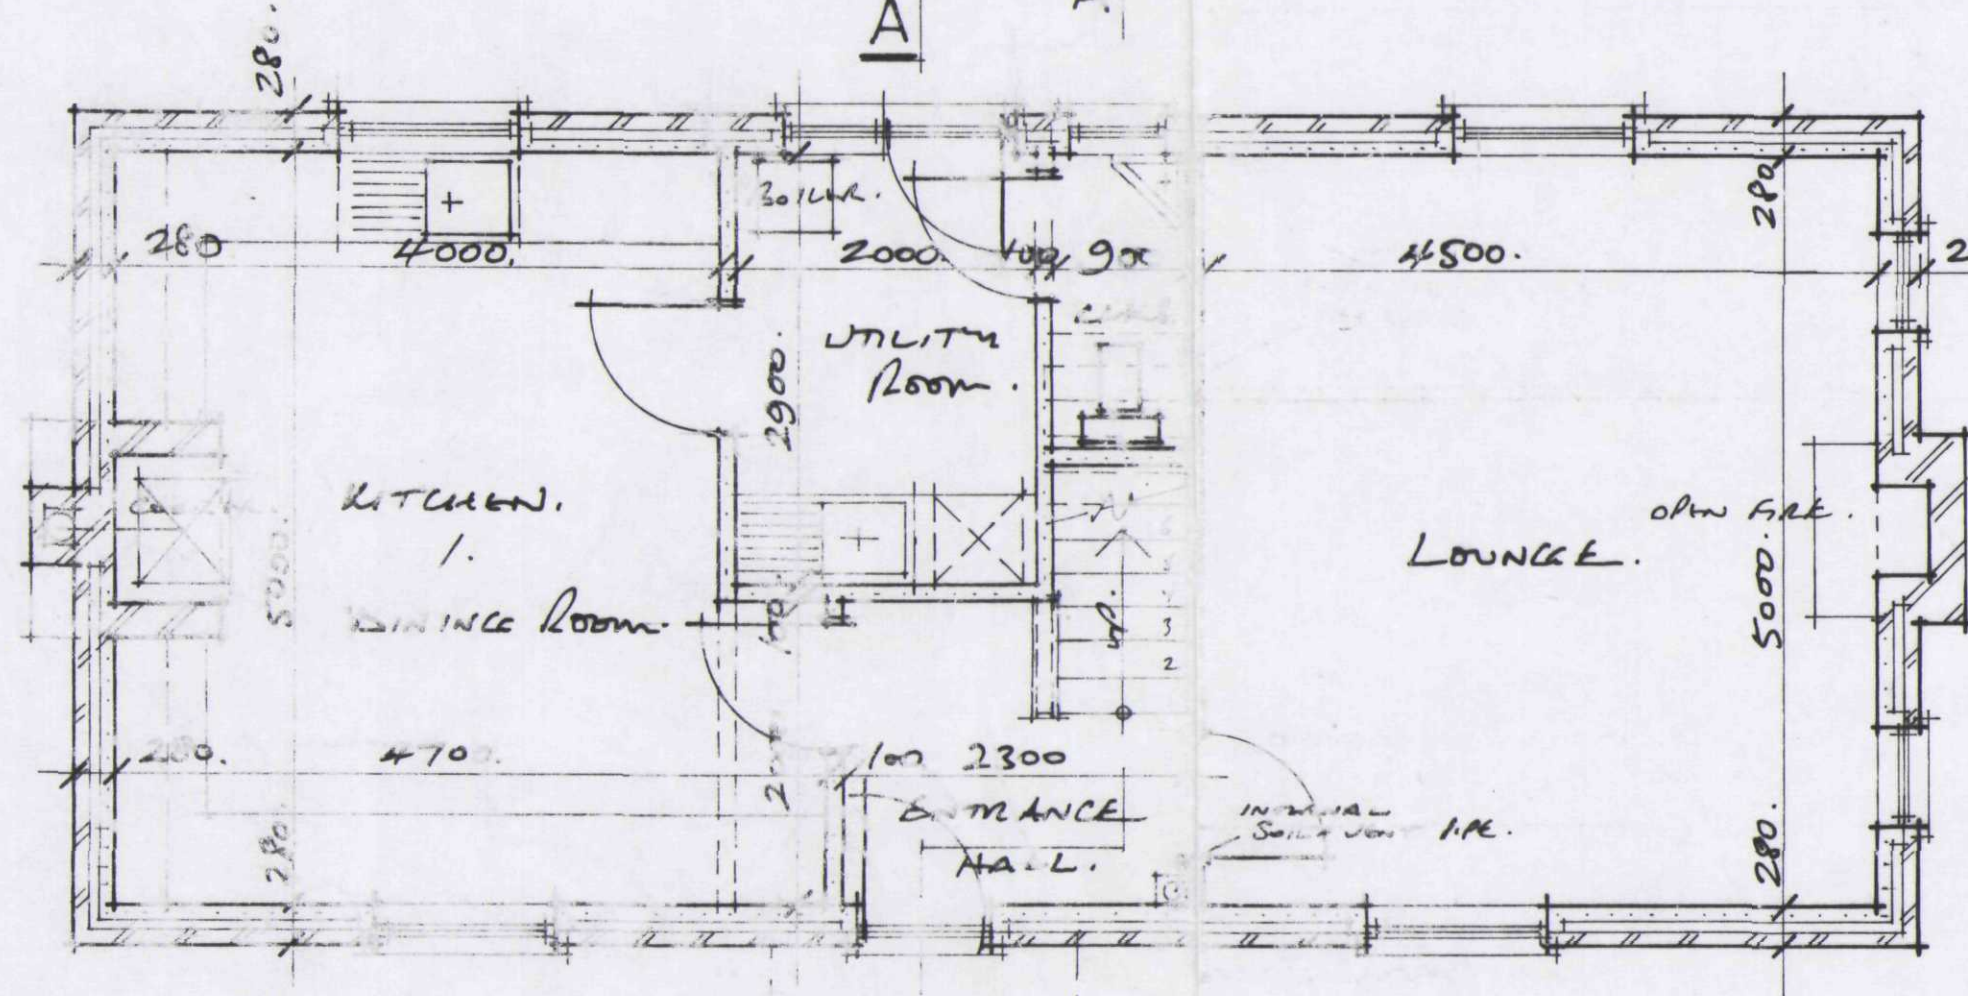

• GROUND FLOOR PLAN •

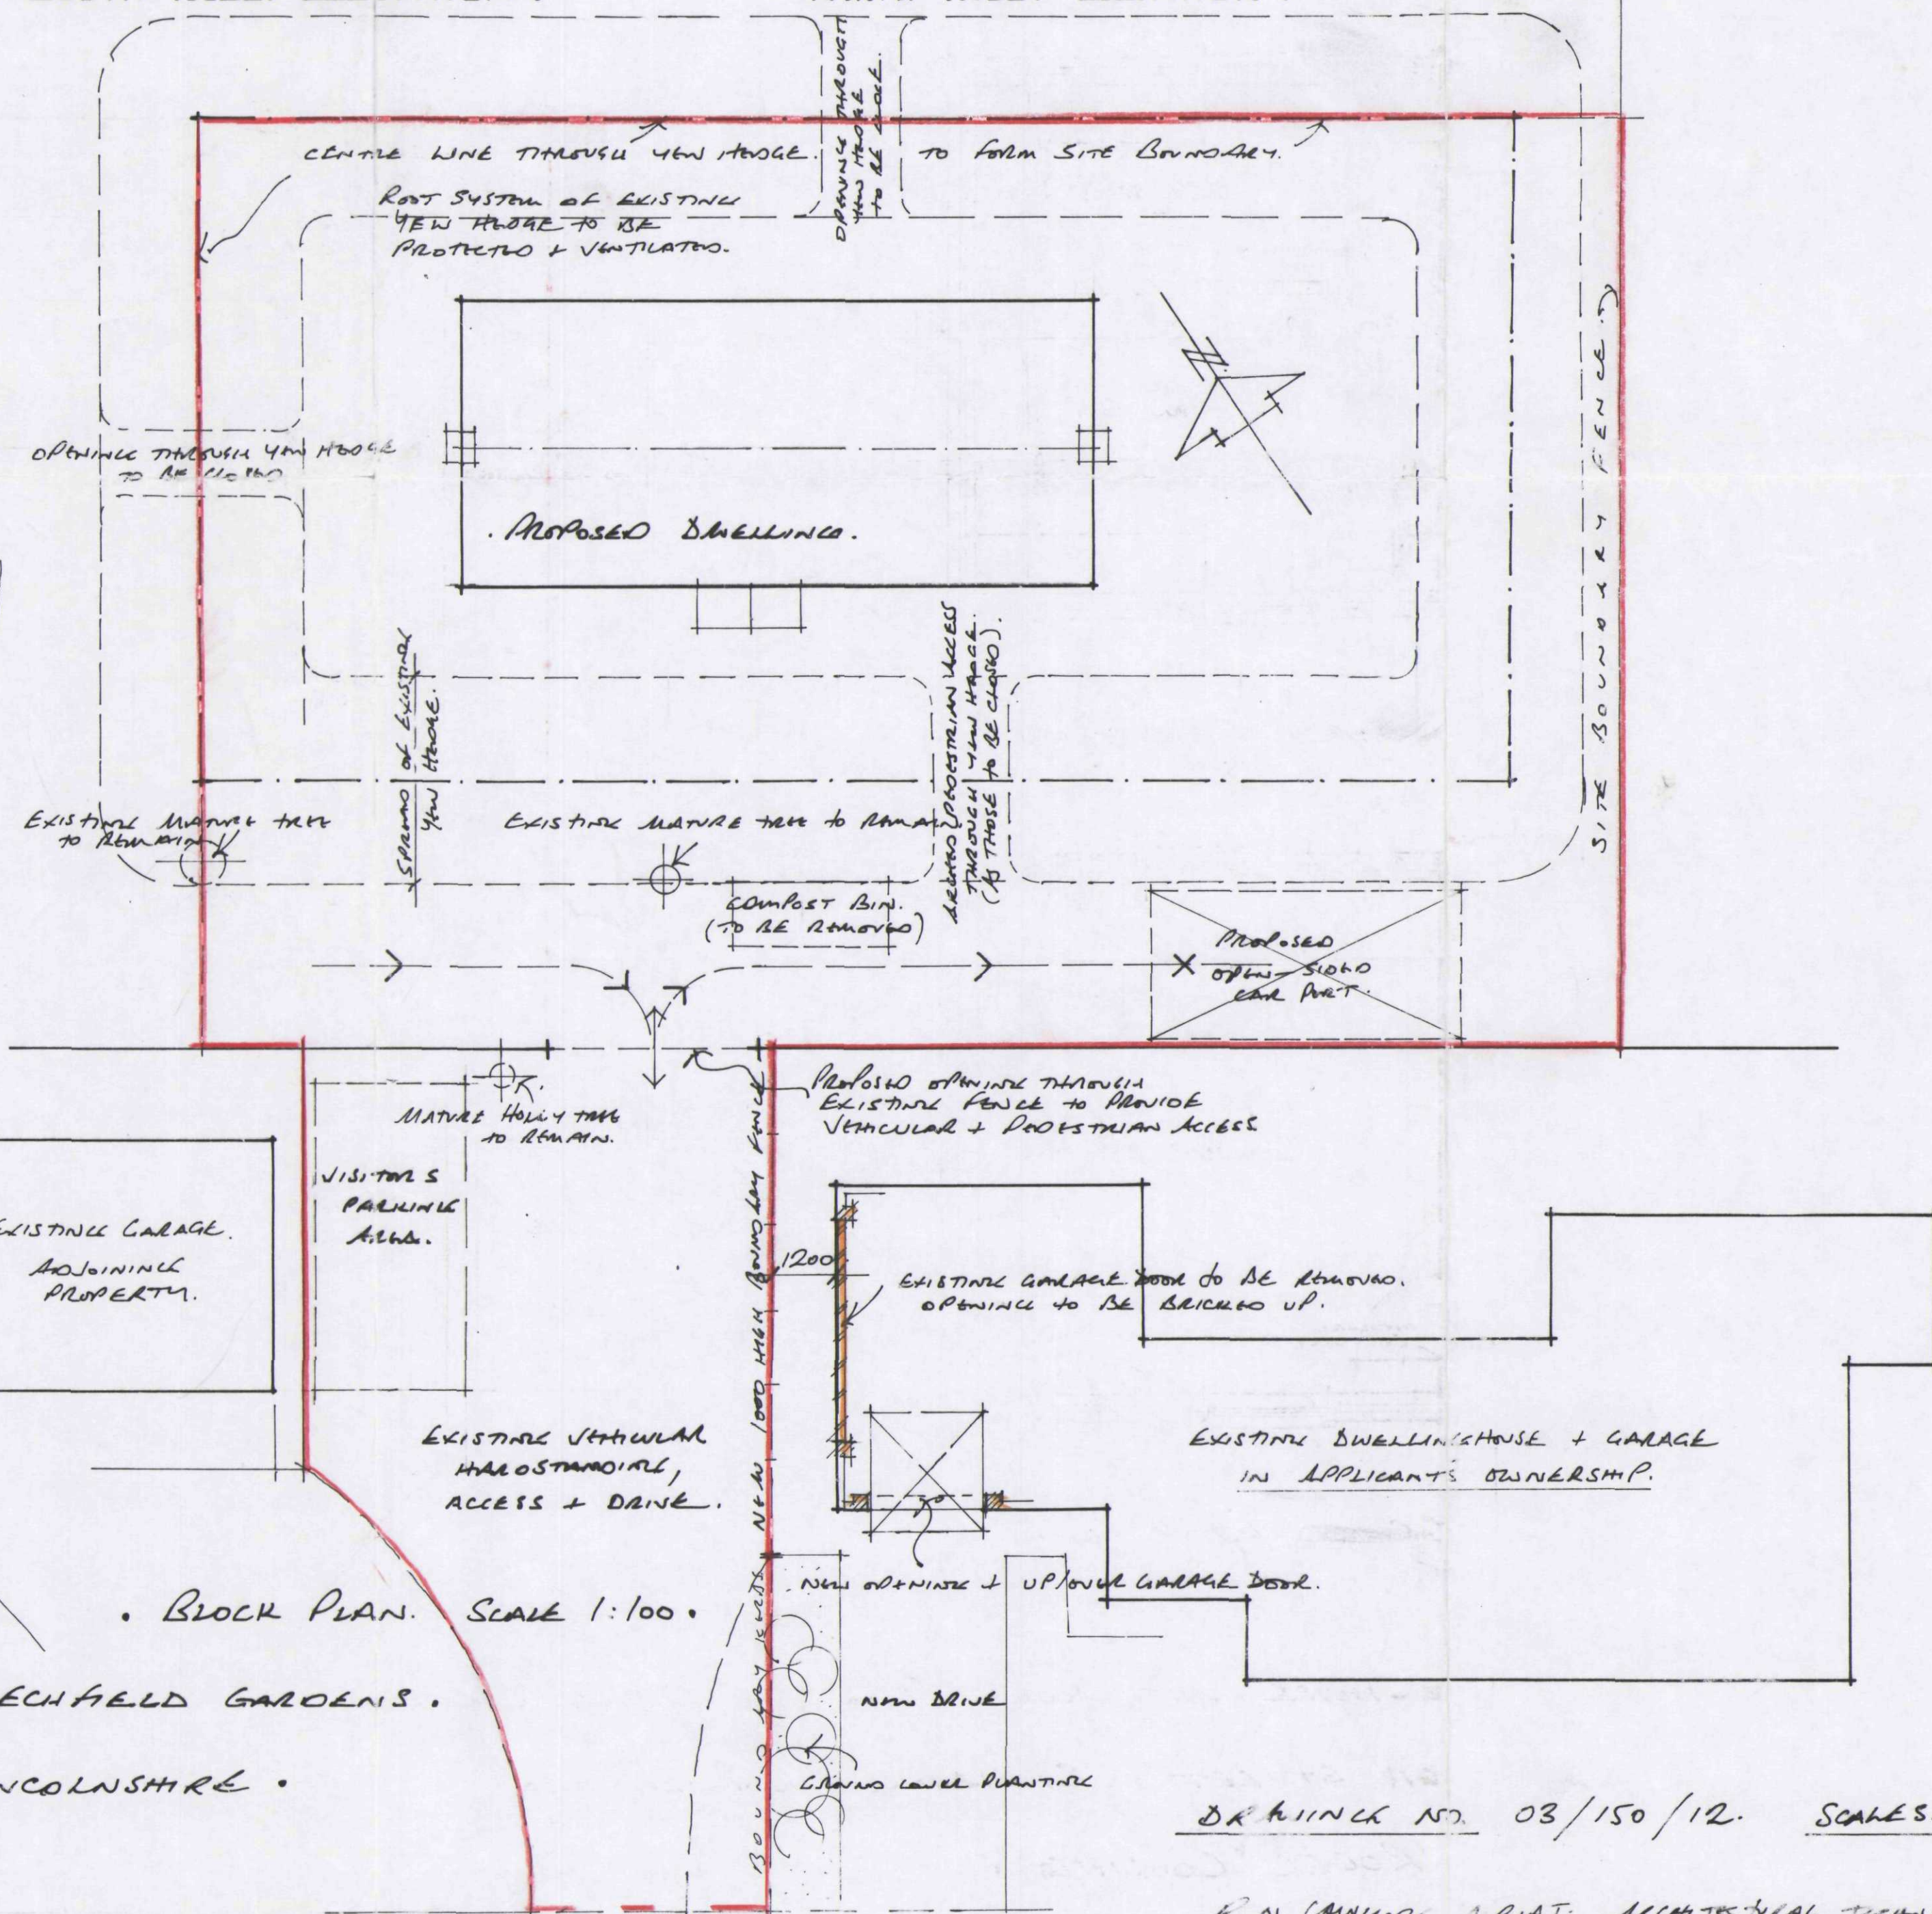

• BLOCK PLAN. SCALE 1:100 •

DETERMINED PLAN

SHDC
Planning & Development
20 OCT 2004
Ref: 14/11/04

PROPOSED DWELLING - HOUSE WITH ACCESS FROM REECHFIELD GARDENS.

BOUNDARIES OF 'YEN LODGE' • HIGH STREET • SPALDING • LINCOLNSHIRE •

ROGER COOLING •

REF: H16, 38/03 DATED 24 FEB. 2004

DRAWING NO. 03/150/12. SCALES: 1:50 PLAN + SECTION. 1:100. ELEVATIONS.

R.N. CANNON B.I.A.T. ARCHITECTURAL TECHNOLOGIST
9 GARNAY CLOSE, SPALDING Lincs. PE11 3PL. TEL: (01775) 723836

PUBLIC FOOT PATH
EXISTING
PROPOSED
DROPPING KERB.