


ELEVATIONS




MAIN ROOF COVERING in SANDTOFT 20/20 colour MIXED RUSSETT Strip and re-cover remainder of extg roof to match new tile covering

WALLS AT FIRST FLOOR to be render finish with pebbledash to match existing

LOWER ROOF COVERING in REDLAND REGENT colour FARMHOUSE RED 39

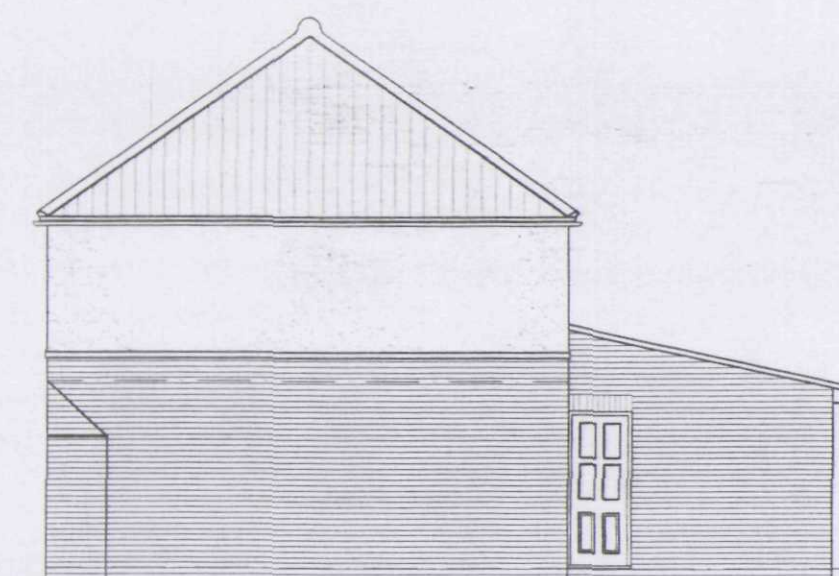

FACING BRICKWORK in commons to match extg

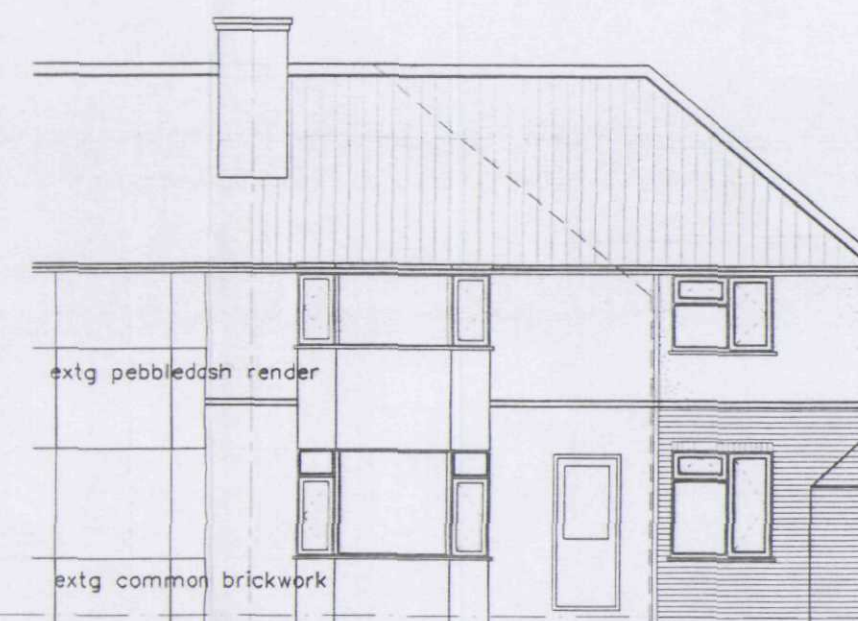

MAIN ROOF COVERING in SANDTOFT 20/20 colour MIXED RUSSETT Strip and re-cover remainder of extg roof to match new tile covering


WALLS AT FIRST FLOOR to be render finish with pebbledash to match existing

FACING BRICKWORK in WIRECUTS to match extg



rear

side

front

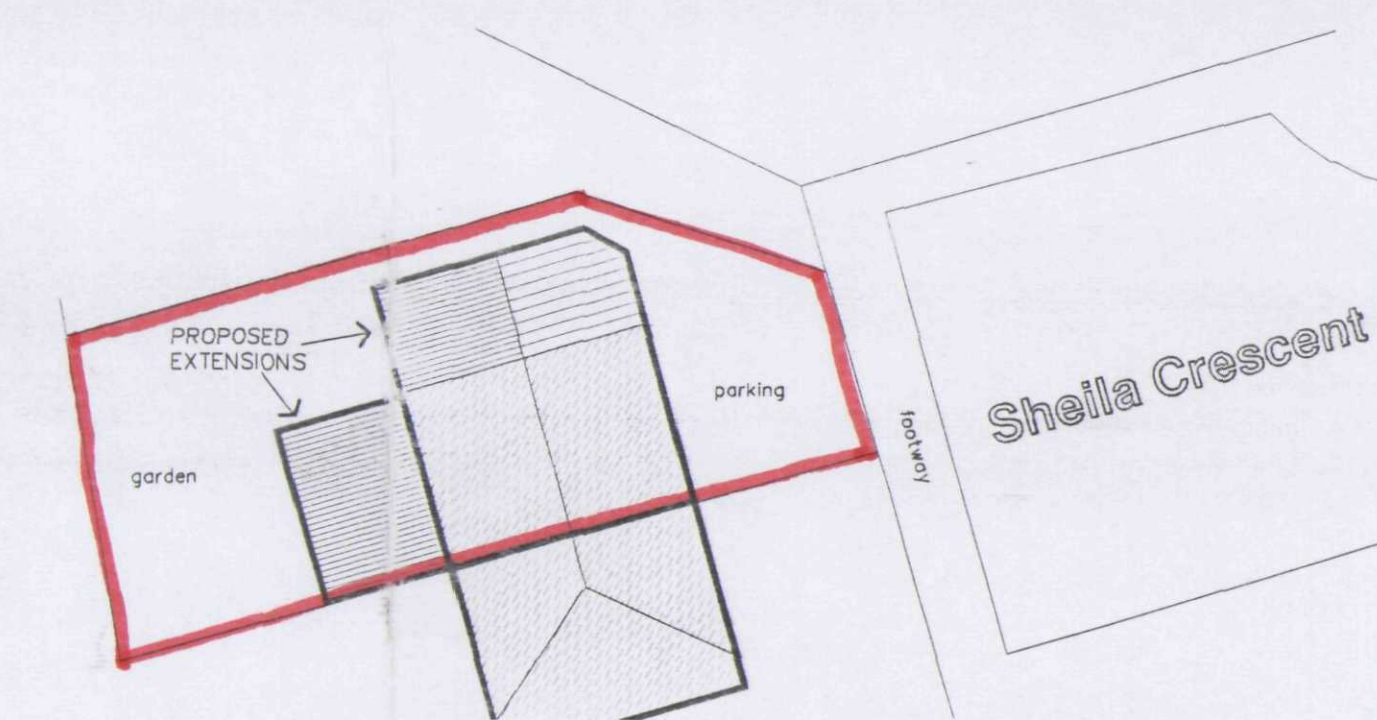

block plan scale 1/200

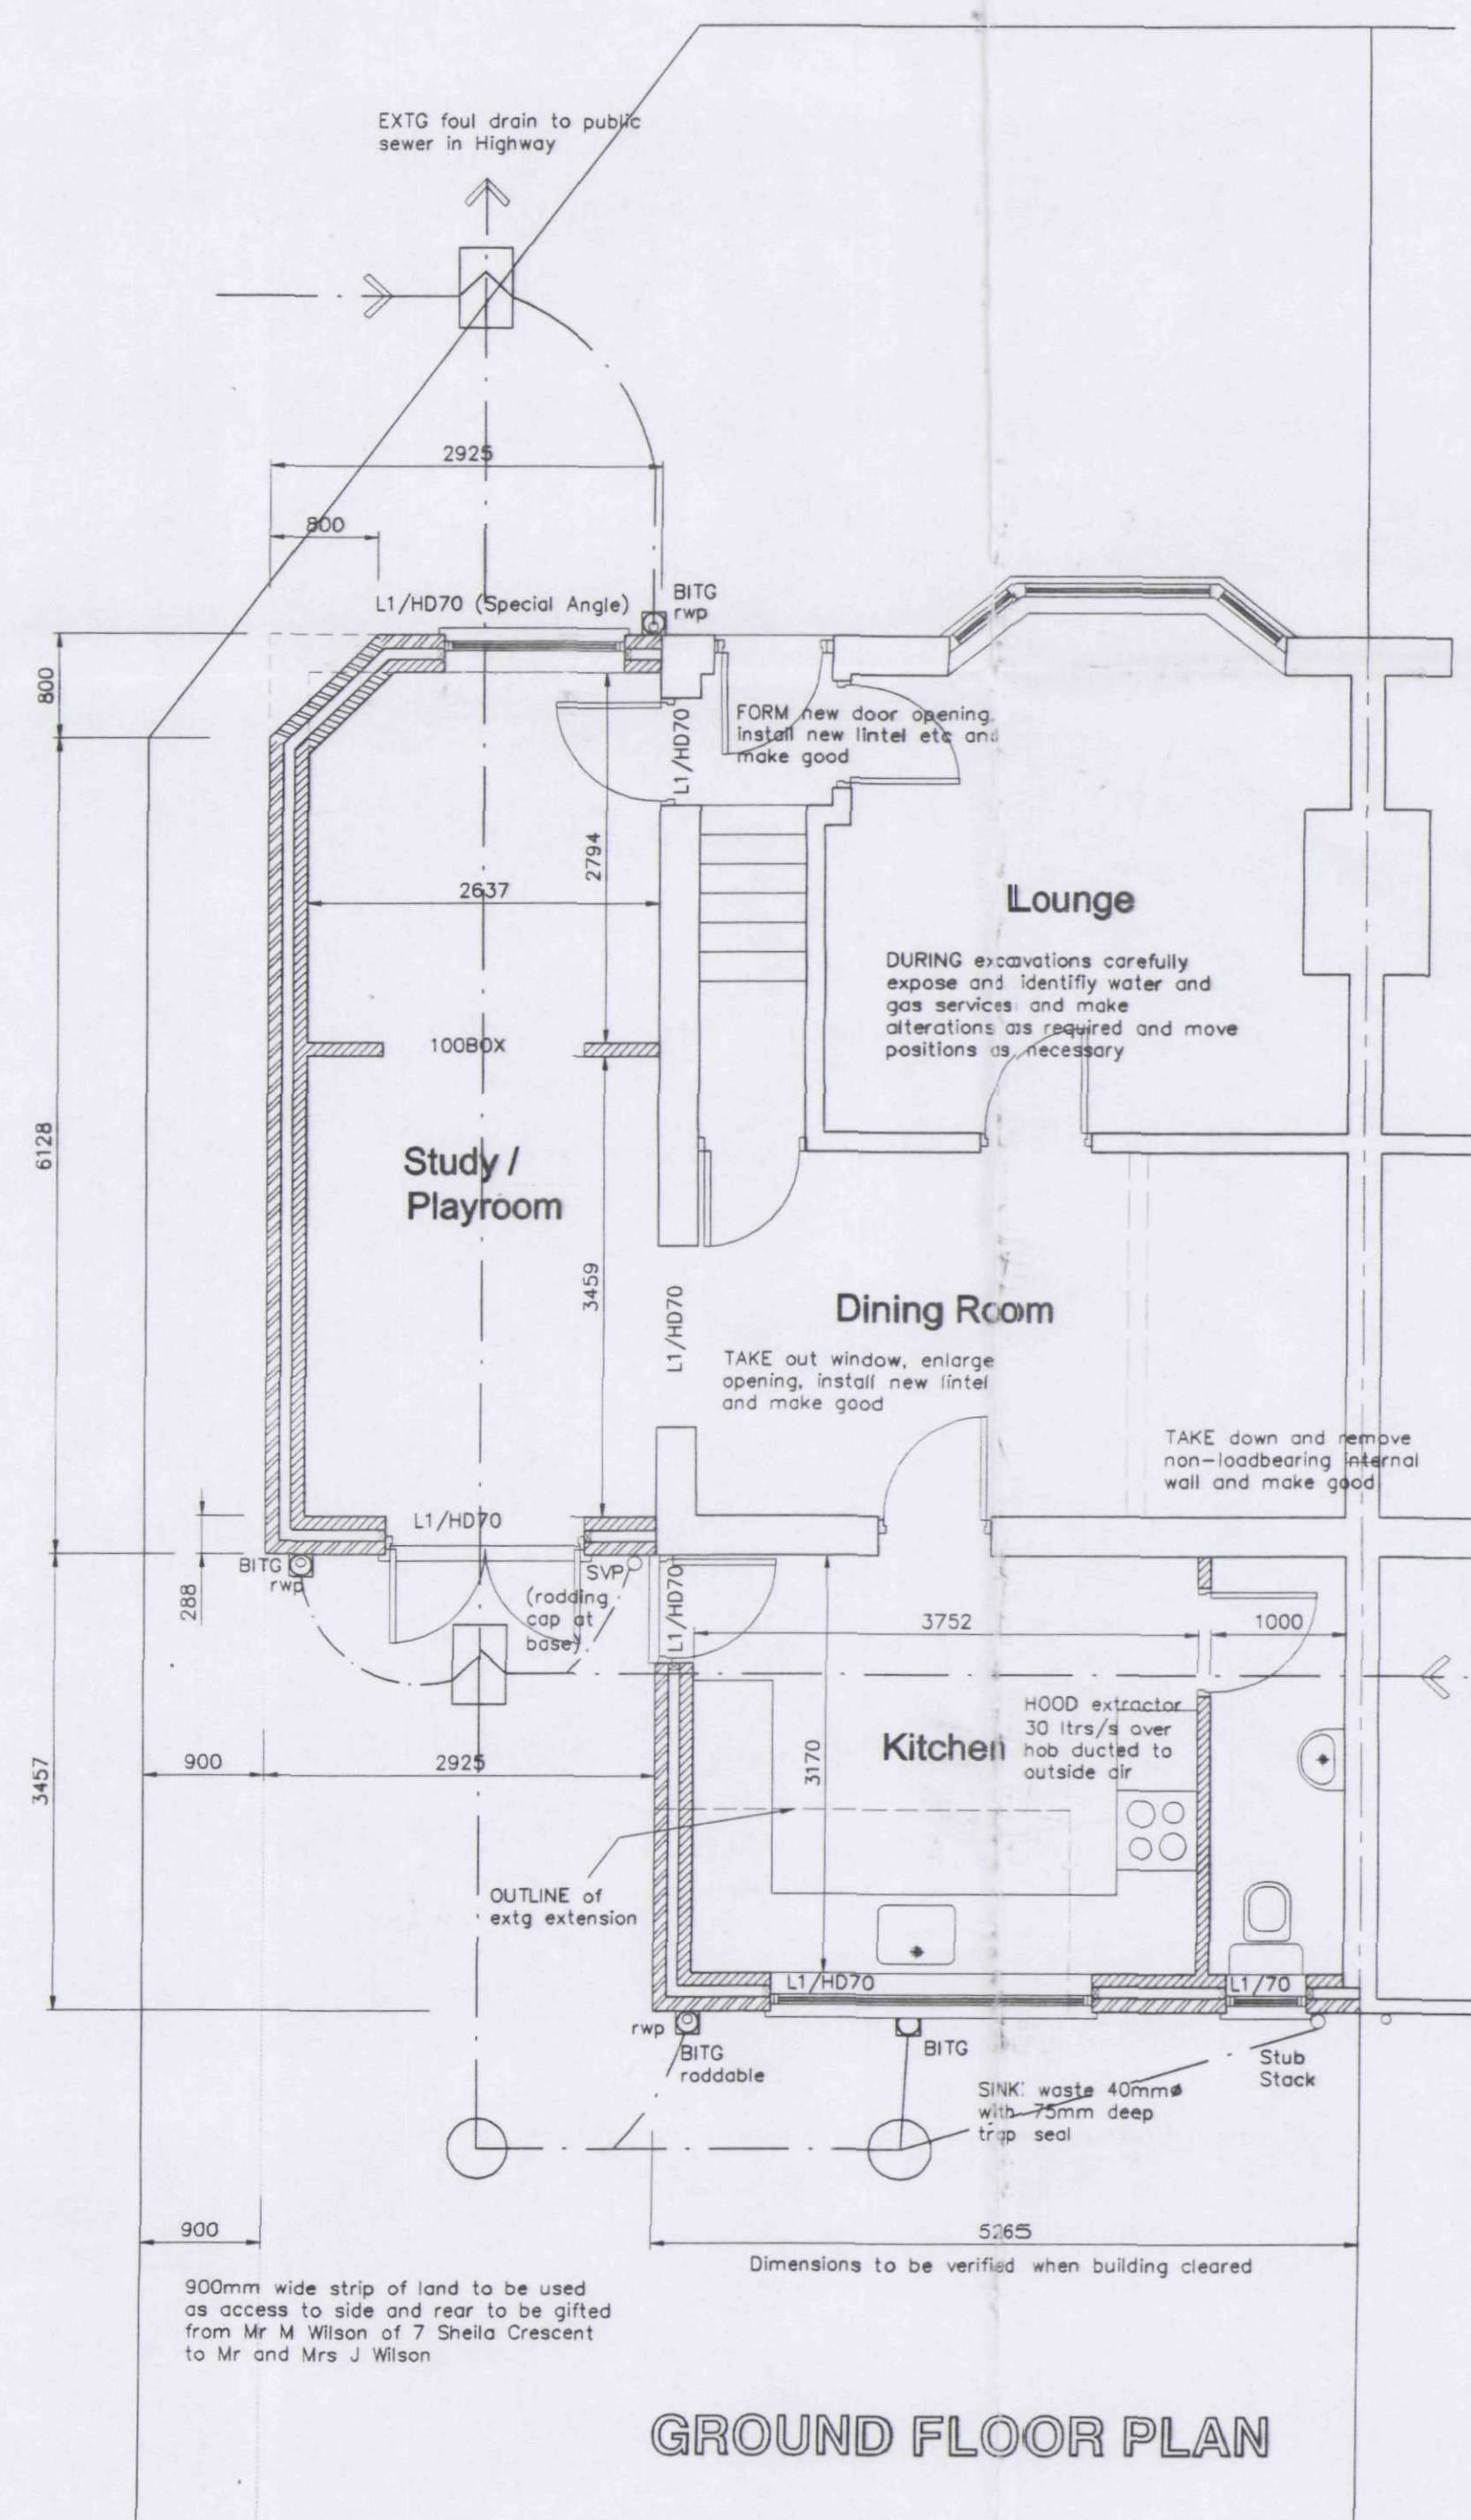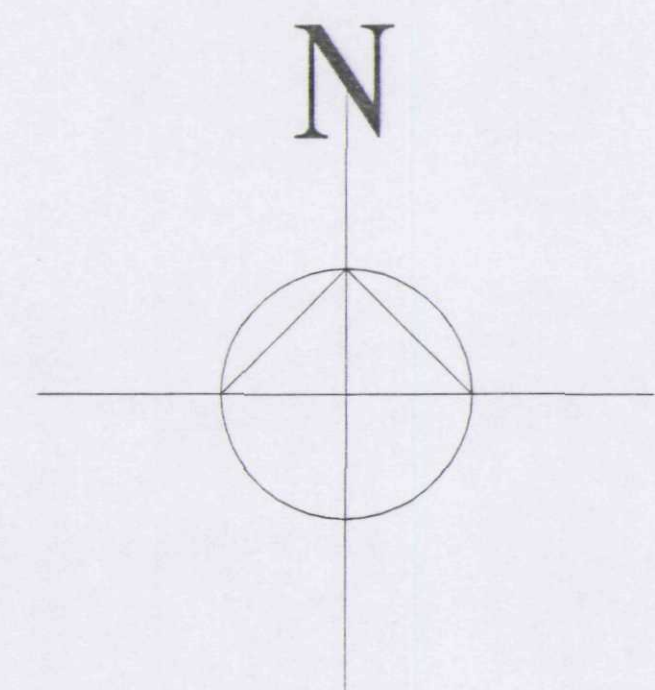


GROUND FLOOR PLAN

STUDWALLING in 75mm x 50mm SC3 timbers with 13mm plasterboard both sides and voids filled with fibreglass wool

CEILING FAN 15 litres/sec capacity ducted to outside air

ALL wastes run to SVP bath 40mm, basin 32mm, WC 100mm 75mm deep seal traps to bath and basin and 50mm deep seal to WC

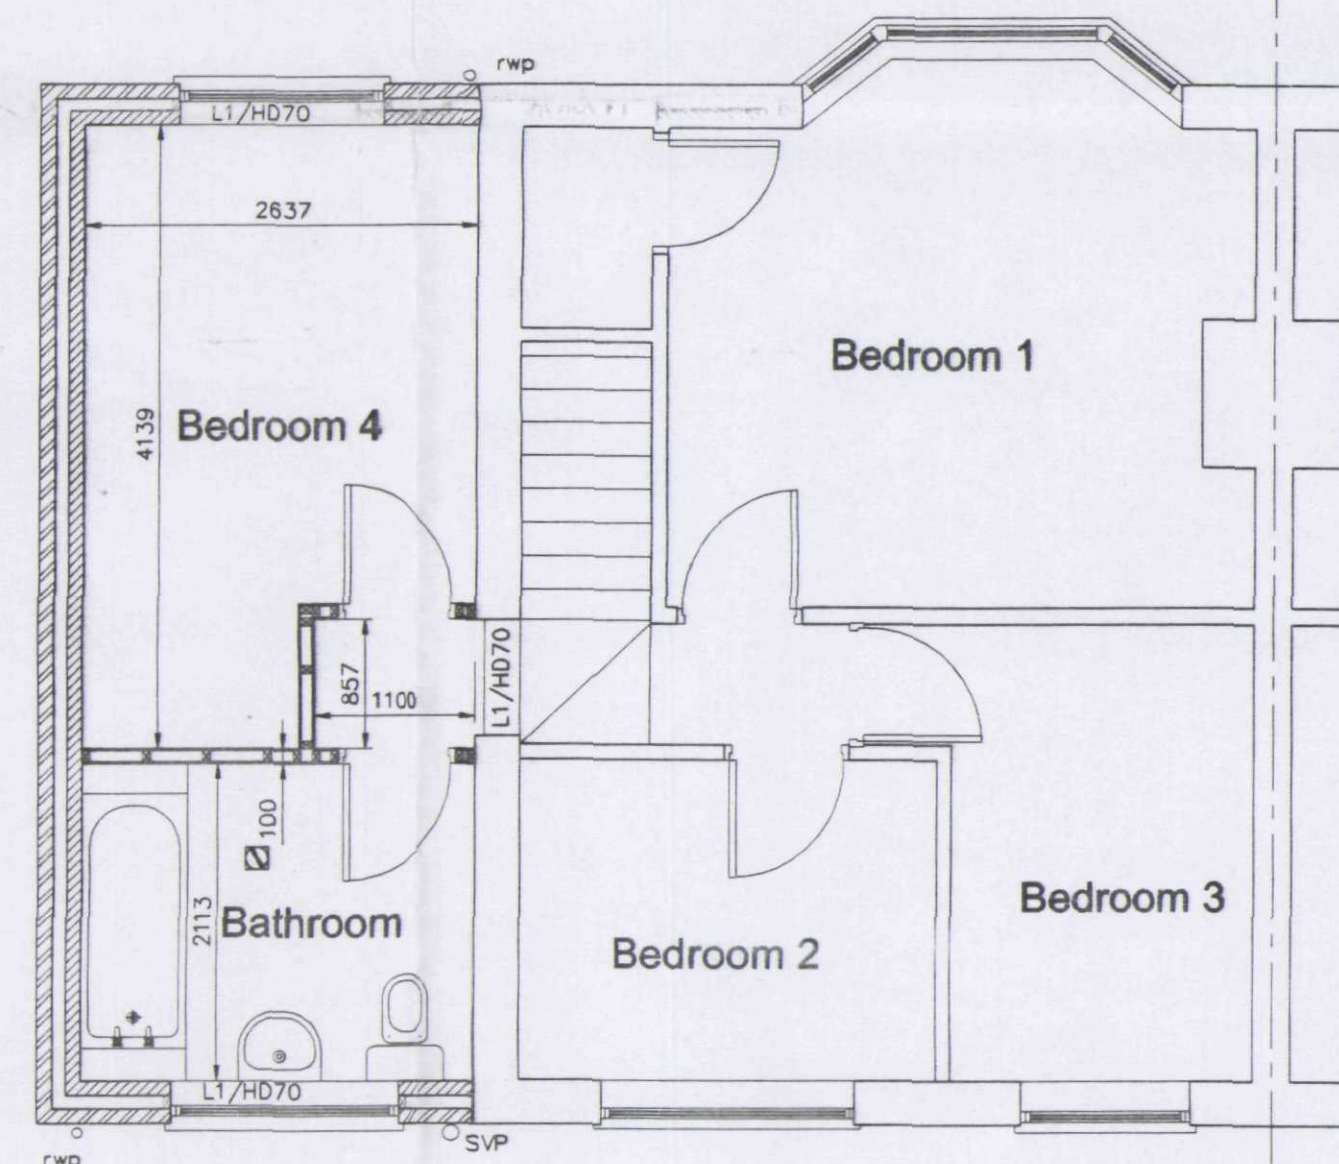

FIRST FLOOR PLAN



location plan scale 1/1250

REPRODUCED FROM THE 1/1250 ORDNANCE SURVEY MAP BY PERMISSION OF THE CONTROLLER OF HER MAJESTY'S STATIONARY OFFICE CROWN COPYRIGHT RESERVED

THIS PLAN IS FOR IDENTIFICATION PURPOSES ONLY

DETERMINED PLAN

SHDC Planning & Development

20 OCT 2004

Ref: 1414/04

AMENDMENTS

A 10.10.2004 Hip end in place of gable required by planning

L. A. Building Design
Architectural and Surveying Practice
55 Hannam Boulevard
Spalding
Lincolnshire PE11 1LB
Telephone/Fax: Spalding (01775) 711432

Peter S Lithgow MAOB MBAT

Member of the Chartered Institute of Building and Member of the British Institute of Architectural Technologists

project
Proposed Extension at
6 Sheila Crescent, Spalding
Lincolnshire, PE11 1LE

client
Mr and Mrs J Wilson

drawing
Proposed Extension
General Arrangement
Design Proposal

date
August 2004

scale(s)
1:50 1:100 1:200 1:1250

drawn by
Peter Lithgow

checked

job no
04/21

drawing no
01A