


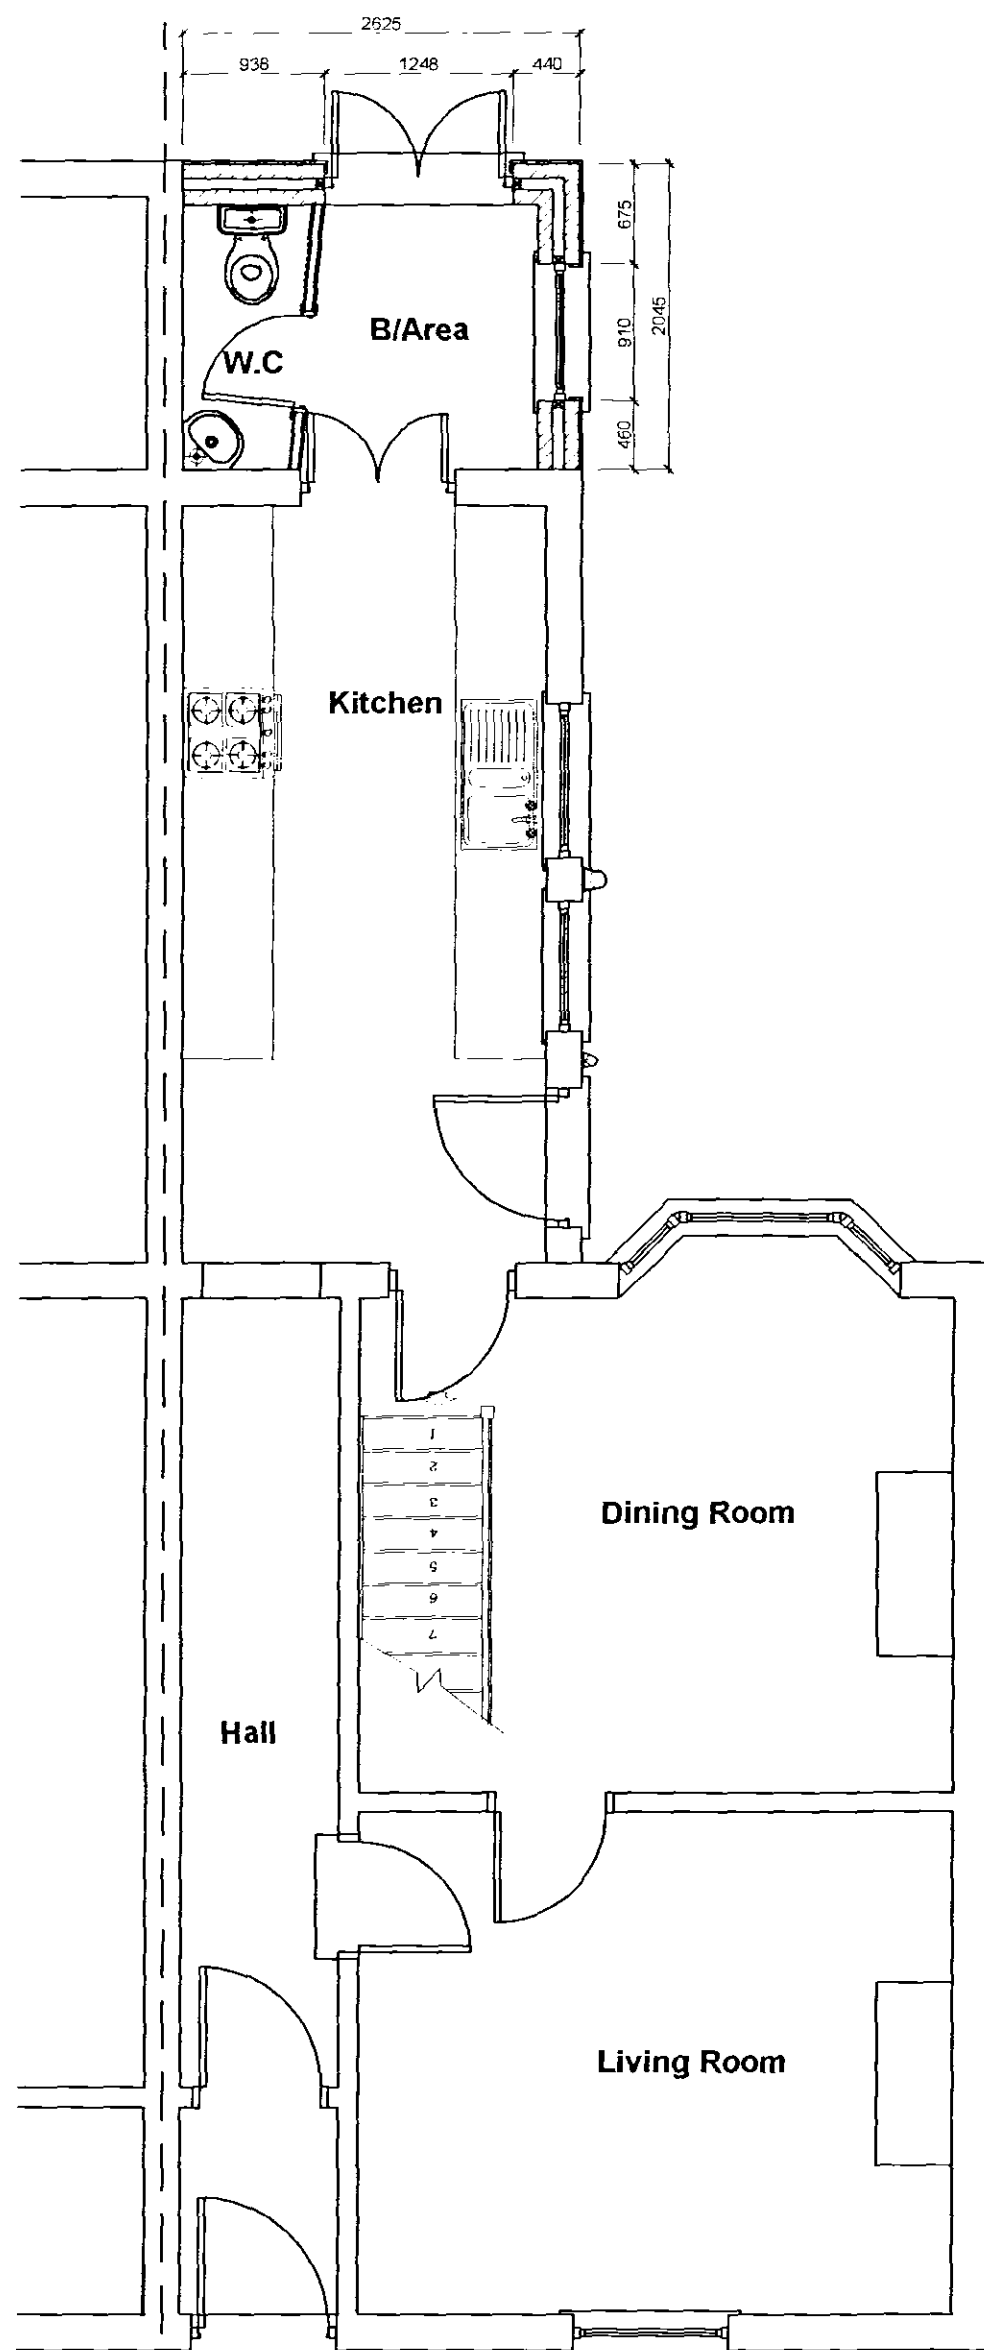


Ground Floor Plan
Scale 1:50




Side Elevation
Scale 1:100

Rear Elevation
Scale 1:100

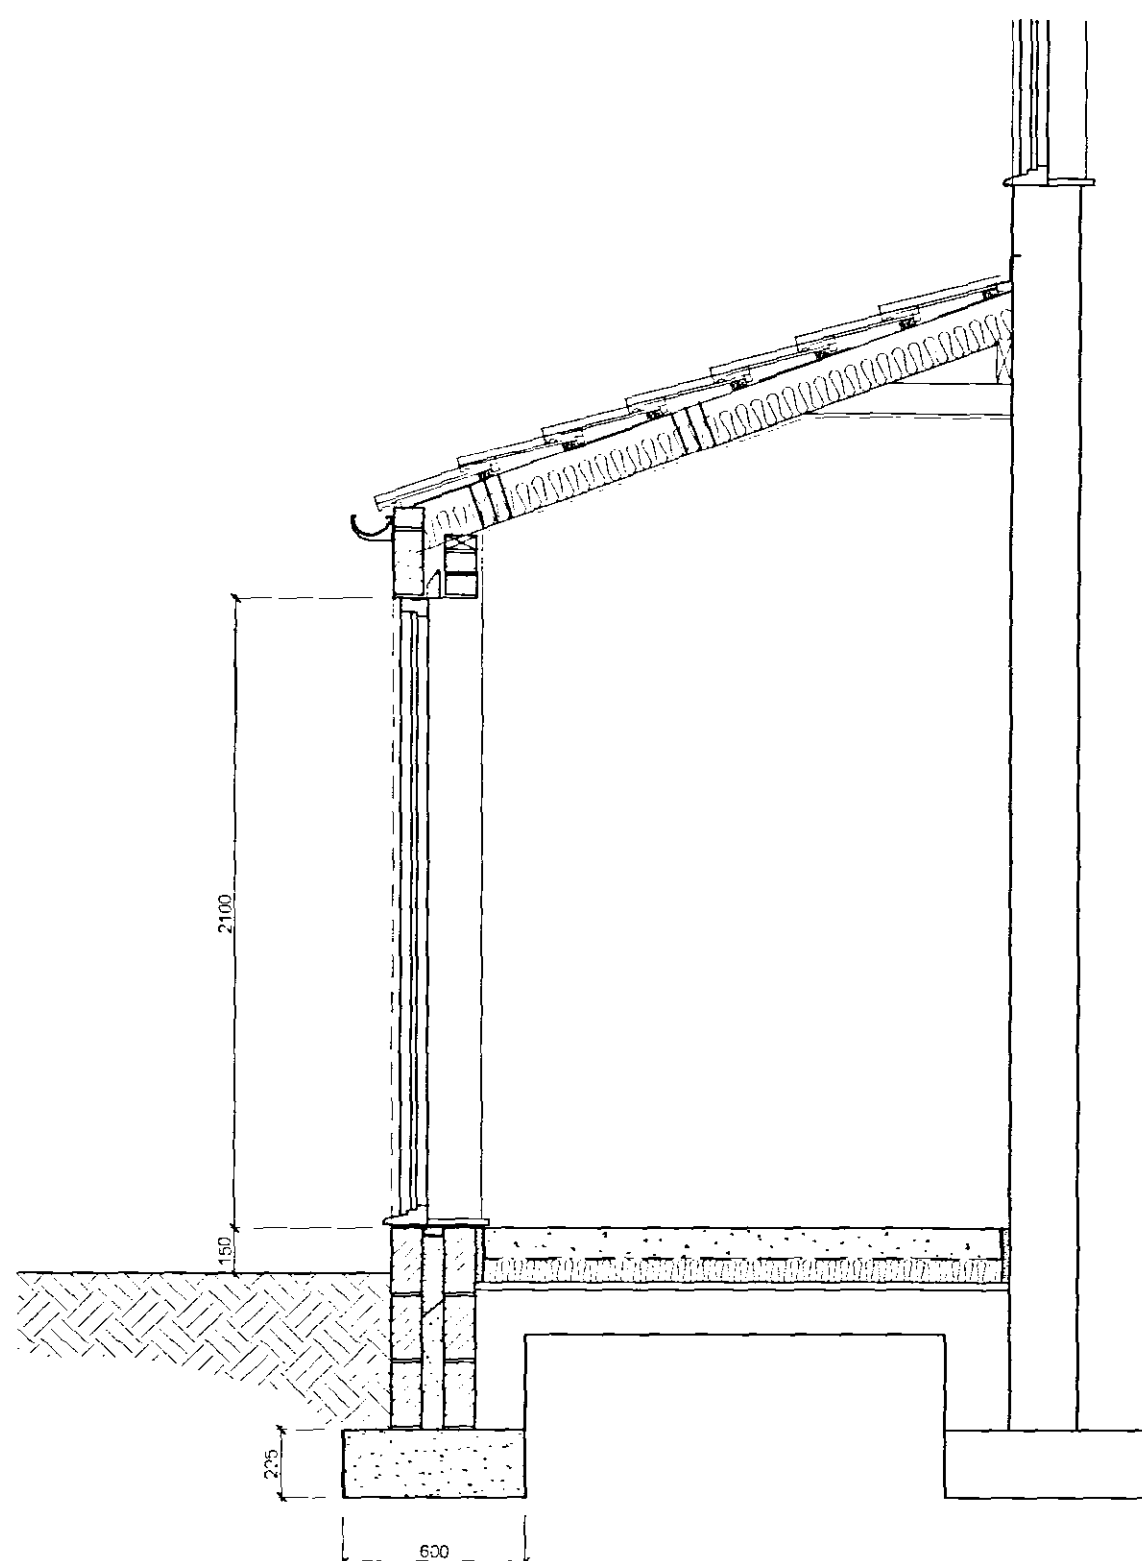


Section
Scale 1:25

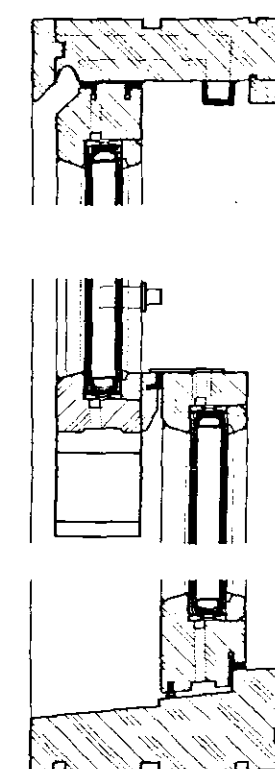

Vertical Section thro' Window
Scale 1:5




Vertical Section thro' Doors
Scale 1:5

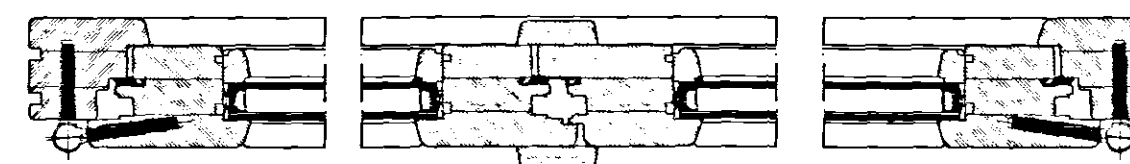

Horizontal Section thro' Doors
Scale 1:5

**DETERMINED
PLAN**

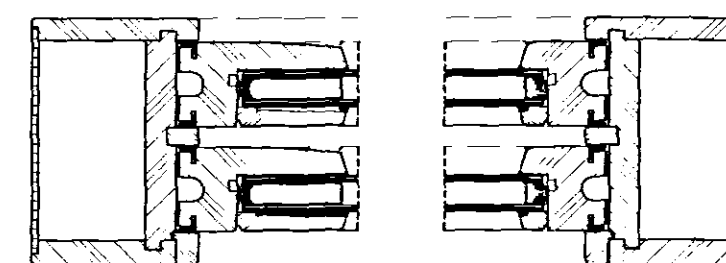

Horizontal Section thro' Window
Scale 1:5

rev "B" - 08.11.06 - Glazing Bar detail added

rev "A" - 12.09.06 - Amended to suit Clients comments

GENERAL CONDITIONS
Contractors are responsible for checking all dimensions on site when work commences and before ordering any materials. Any discrepancies should be brought to the attention of the Client for remedial action before commencing further.

All details shown are based on typical site conditions for that area, any abnormal conditions should be brought to the attention of the Client and Local Authority.

The notes shown are mainly to cover the requirements of Building Regulations and should not be treated as full specification.

No allowance has been made for any Structural Calculations, a "SAP" calculation, Soil Investigation or Flood Risk Assessment. If deemed necessary then these will be a chargeable extra. All steel beam sizes shown on drawing are all subject to confirmation from Structural Engineer.

All materials not specified to be of a standard suitable for the work proposed and be fit for purpose. All work to be in accordance with good building practise and all necessary BS codes for Workmanship on Building Sites.

Client :
Mr H Johnson
71 Albion Street
Spalding
PE11 2AU

Site :
Proposed Rear Extension & Internal Alterations

remway design Ltd

2 Red Lion Street
Spalding
PE11 1SX
Tel / Fax: 01775 768 921
Mobile : 07815 112 058
e-mail: jason@remwaydesign.co.uk

Date : Aug 06 Scale : As Noted

Drawing No:
rem 1258 - 02 "B"

1901171
14/7/06