



DO NOT SCALE FROM THIS DRAWING.
ALL DIMENSIONS TO BE CHECKED ON SITE.
COPYRIGHT PROTECTED.


- NOTES:
1. FASCIA - 2mm THICK TYPE 108 ALUMINIUM BACK TRIM, FACE PANELS AND RETURNING STONE (SHIMMED TO MATCH) AND WHITE STITCHING TO 338 BACKGROUND WITH CLEAR GLASS LACER. COATING TO MATCH LACER WITH STITCHING TO 338 BACKGROUND WITH CLEAR GLASS LACER.
 2. MARKS & SPENCER LETTERING - FACE PANELS TO FASCIA TO BE HOUTER CUT TO READ "MARKS & SPENCER" AND BACKED WITH 3mm CLEAR PRISMATIC ACRYLIC SUPERIMPOSED WITH PAPER THROUGH LETTERS OF 10mm THICK CLEAR ACRYLIC LETTERS TO HAVE BLACK PULSED EDGES AND TO BE FACED WITH LONG TERM VINYL, VINYL LETTERS, B. 500 TRANSLUCENT FOREST GREEN. TO MATCH PANTONE REFERENCE: 338.
 3. "SIMPLY FOOD" LETTERING - FACE PANEL TO FASCIA TO BE HOUTER CUT TO READ "SIMPLY FOOD" AND BACKED WITH 3mm CLEAR PRISMATIC ACRYLIC SUPERIMPOSED WITH 10mm THICK CLEAR ACRYLIC LETTERS TO HAVE FLAME PULSED EDGES AND TO BE FACED WITH LONG TERM VINYL, METALMARK M5-161 GRASS. TO MATCH PANTONE REFERENCE: 380.
 4. ILLUMINATION - TO BE PROVIDED BY FLUORESCENT TUBES, COLOUR "COOL WHITE", HOUSED WITHIN THE SIGN CASE.
 5. 40 x 80mm POWDER COATED ALUMINIUM SHIPMENT SIGNAGE TO BE PROVIDED WITH 3mm CLEAR SAFETY GLASS AND 3mm BLAST FLAK APPLIED INTERNALLY ALL WITH CLEAR GLASS VERTICAL JOINTS.
 6. PROTECTED VINYL MANIFESTATIONS APPLIED TO INTERNAL FACE OF GLAZING.
 7. 1000mm STAINLESS STEEL CORNER BUSHES.
 8. 10-HIGH STAINLESS STEEL PLATES.
 9. 1000mm STAINLESS STEEL CORNER BUSHES.
 10. 10-HIGH STAINLESS STEEL PLATES.
 11. 1000mm STAINLESS STEEL CORNER BUSHES.
 12. 10-HIGH STAINLESS STEEL PLATES.

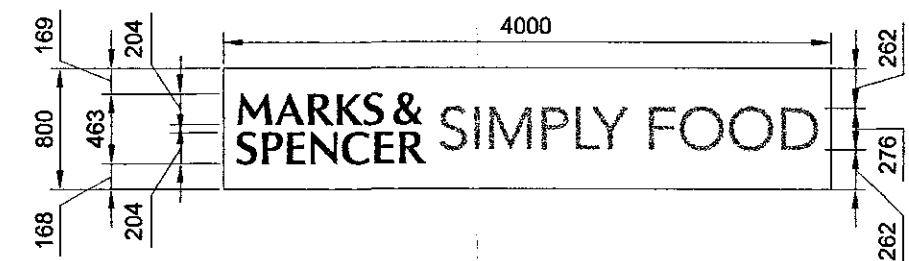


106 SIGN 1 SCALE 1:50

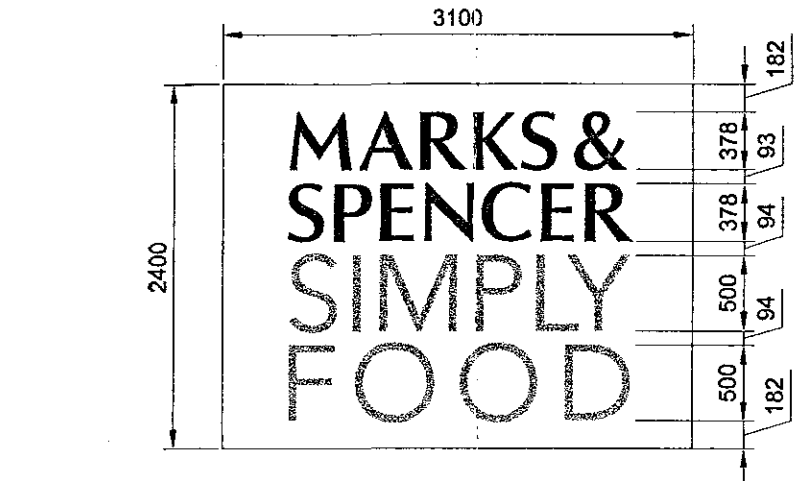

106 SIGN 2 & 5 SCALE 1:50

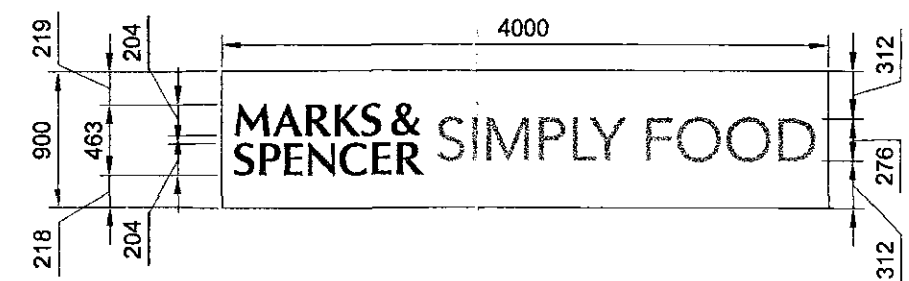

106 SIGN 3 SCALE 1:50

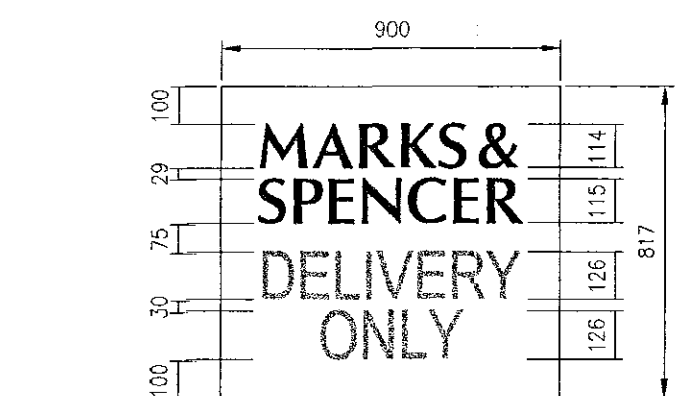

106 SIGN 4 SCALE 1:20







106 SIGN 4 SCALE 1:20




106 SIGN 4 SCALE 1:20

106 SIGN 4 SCALE 1:20

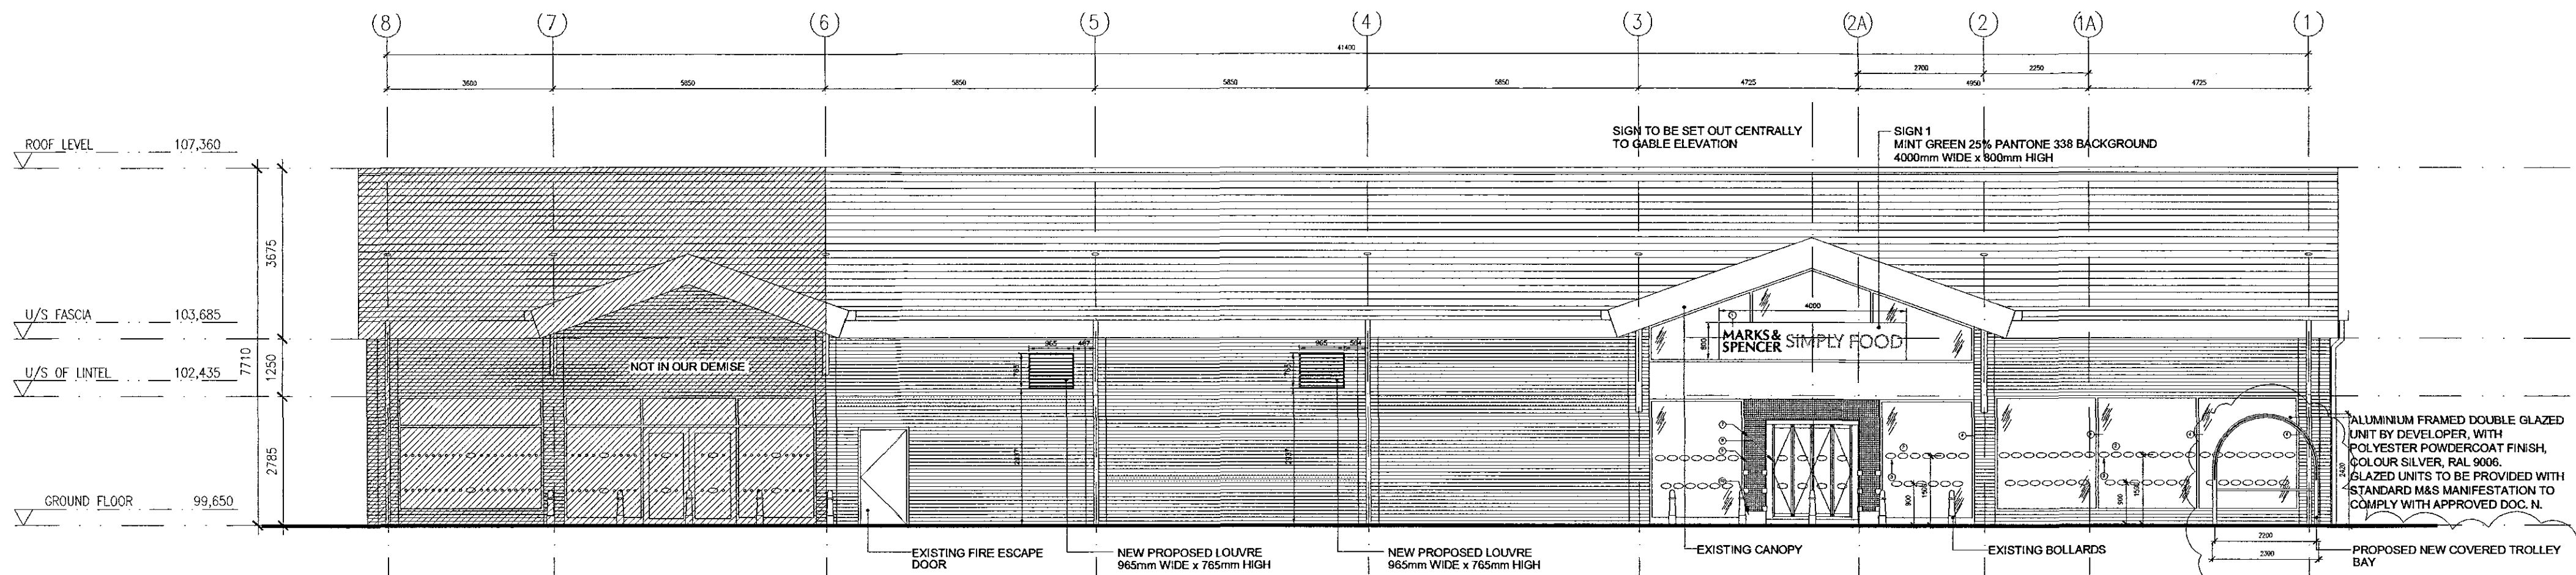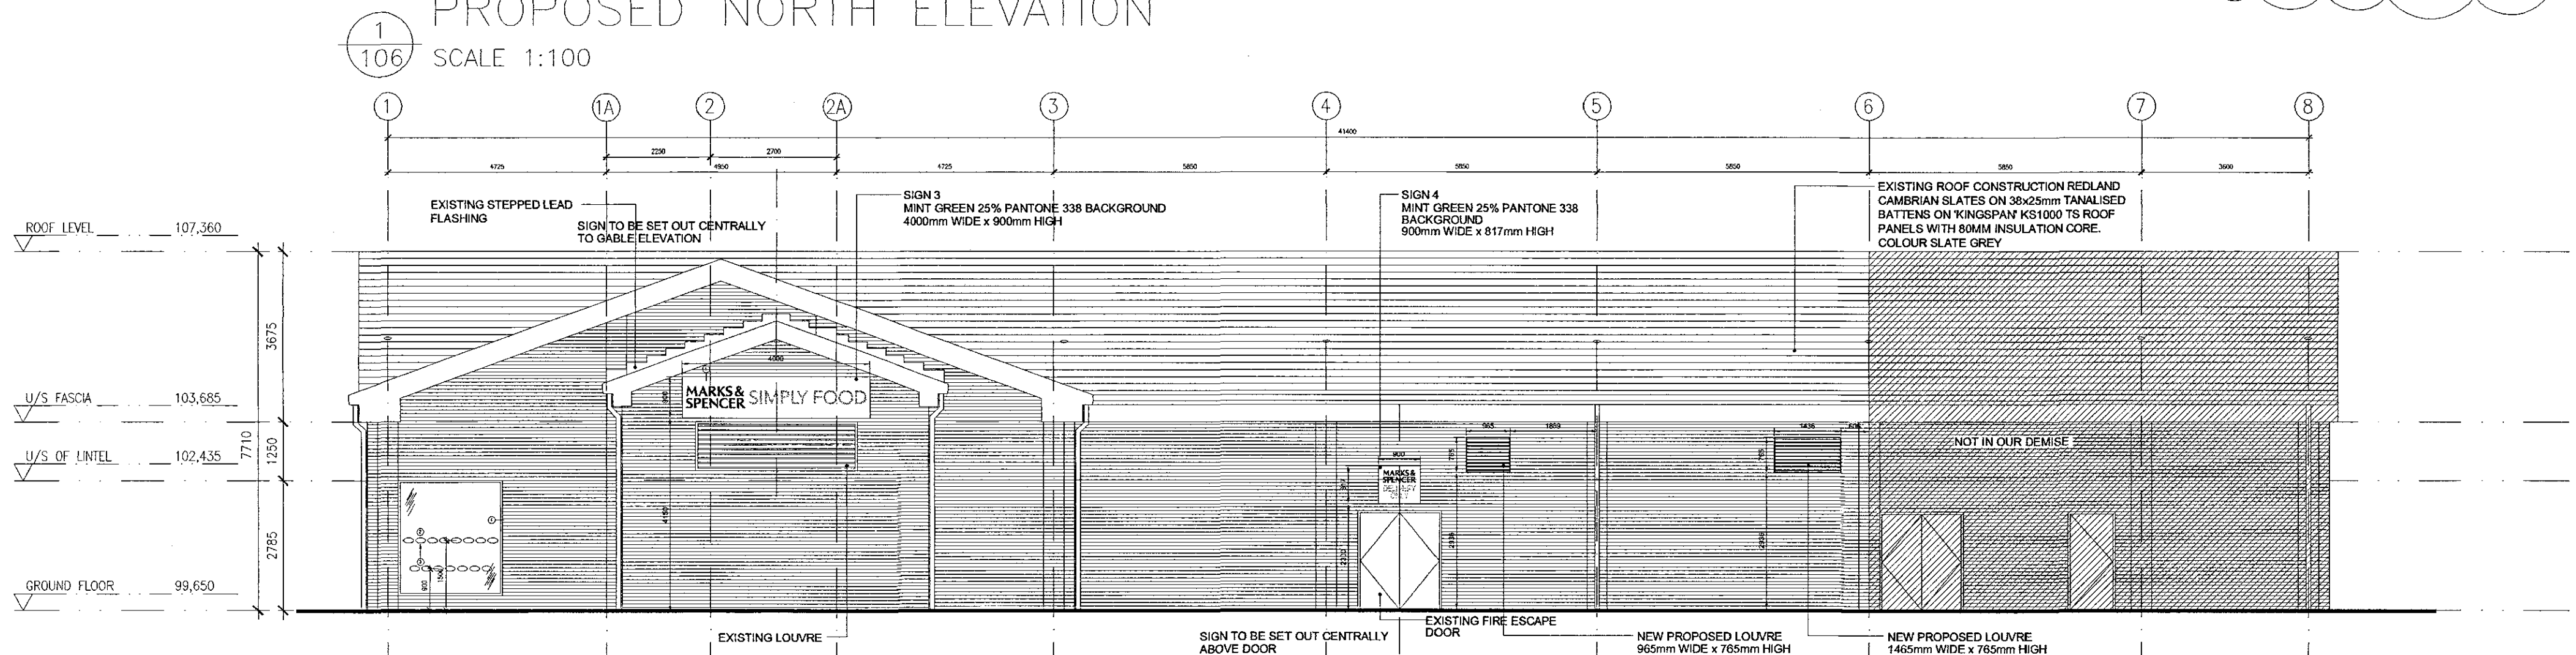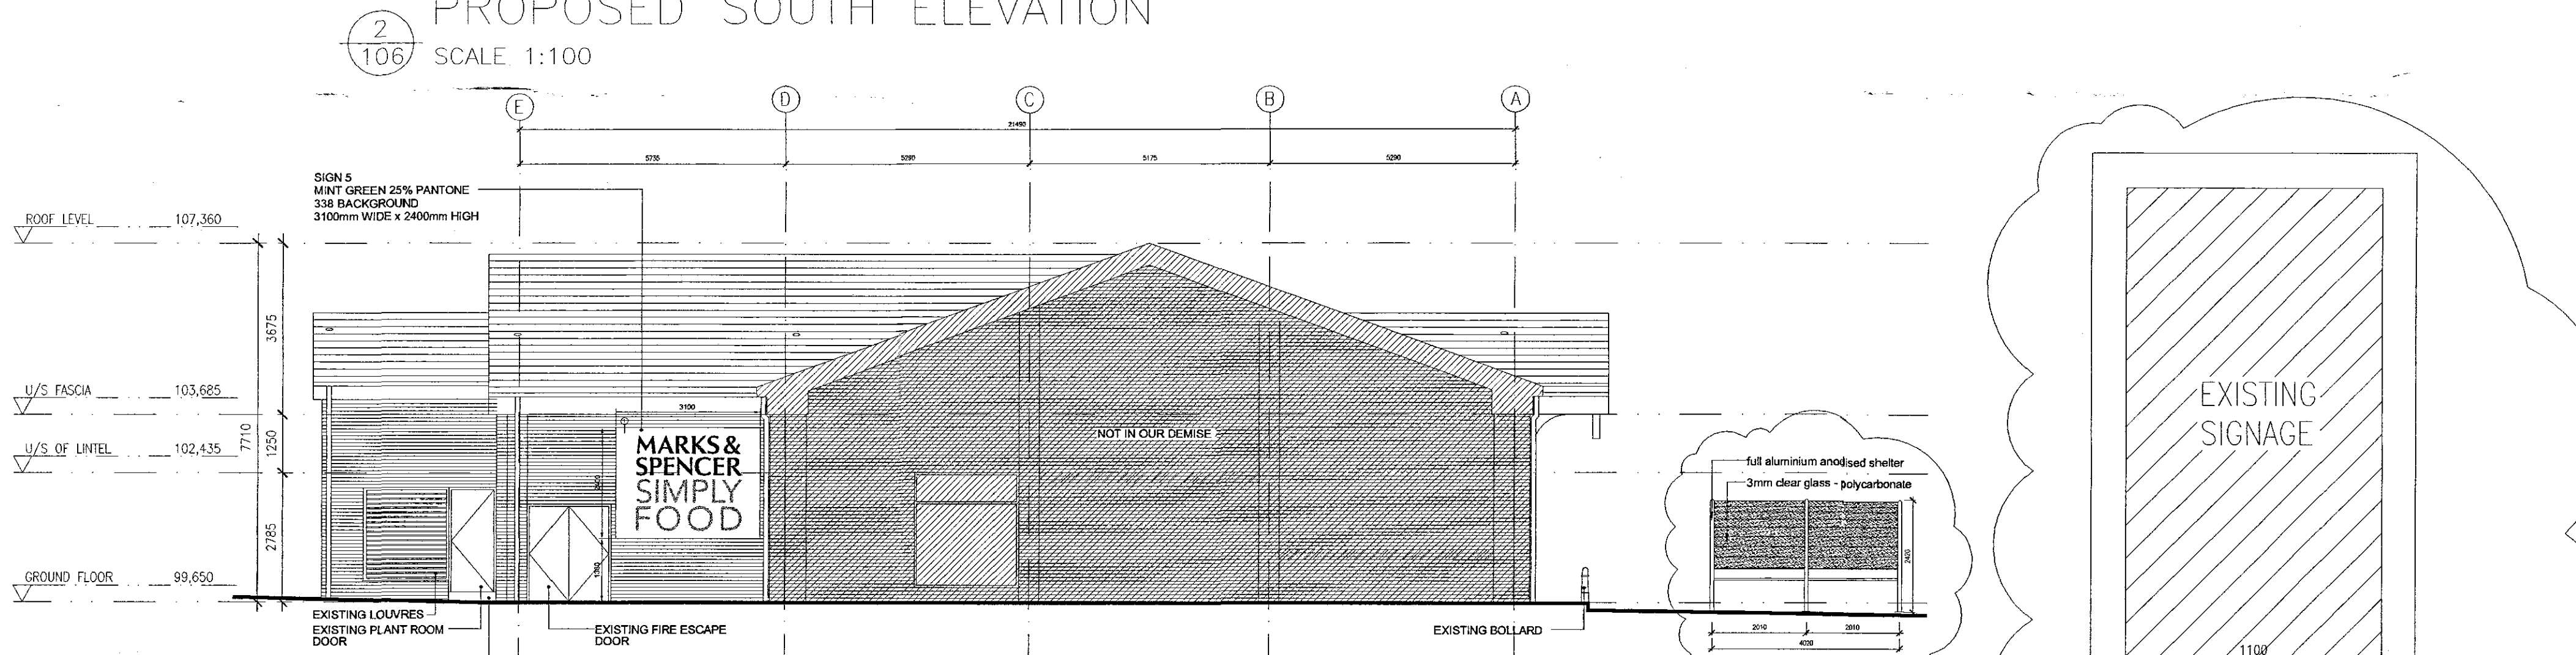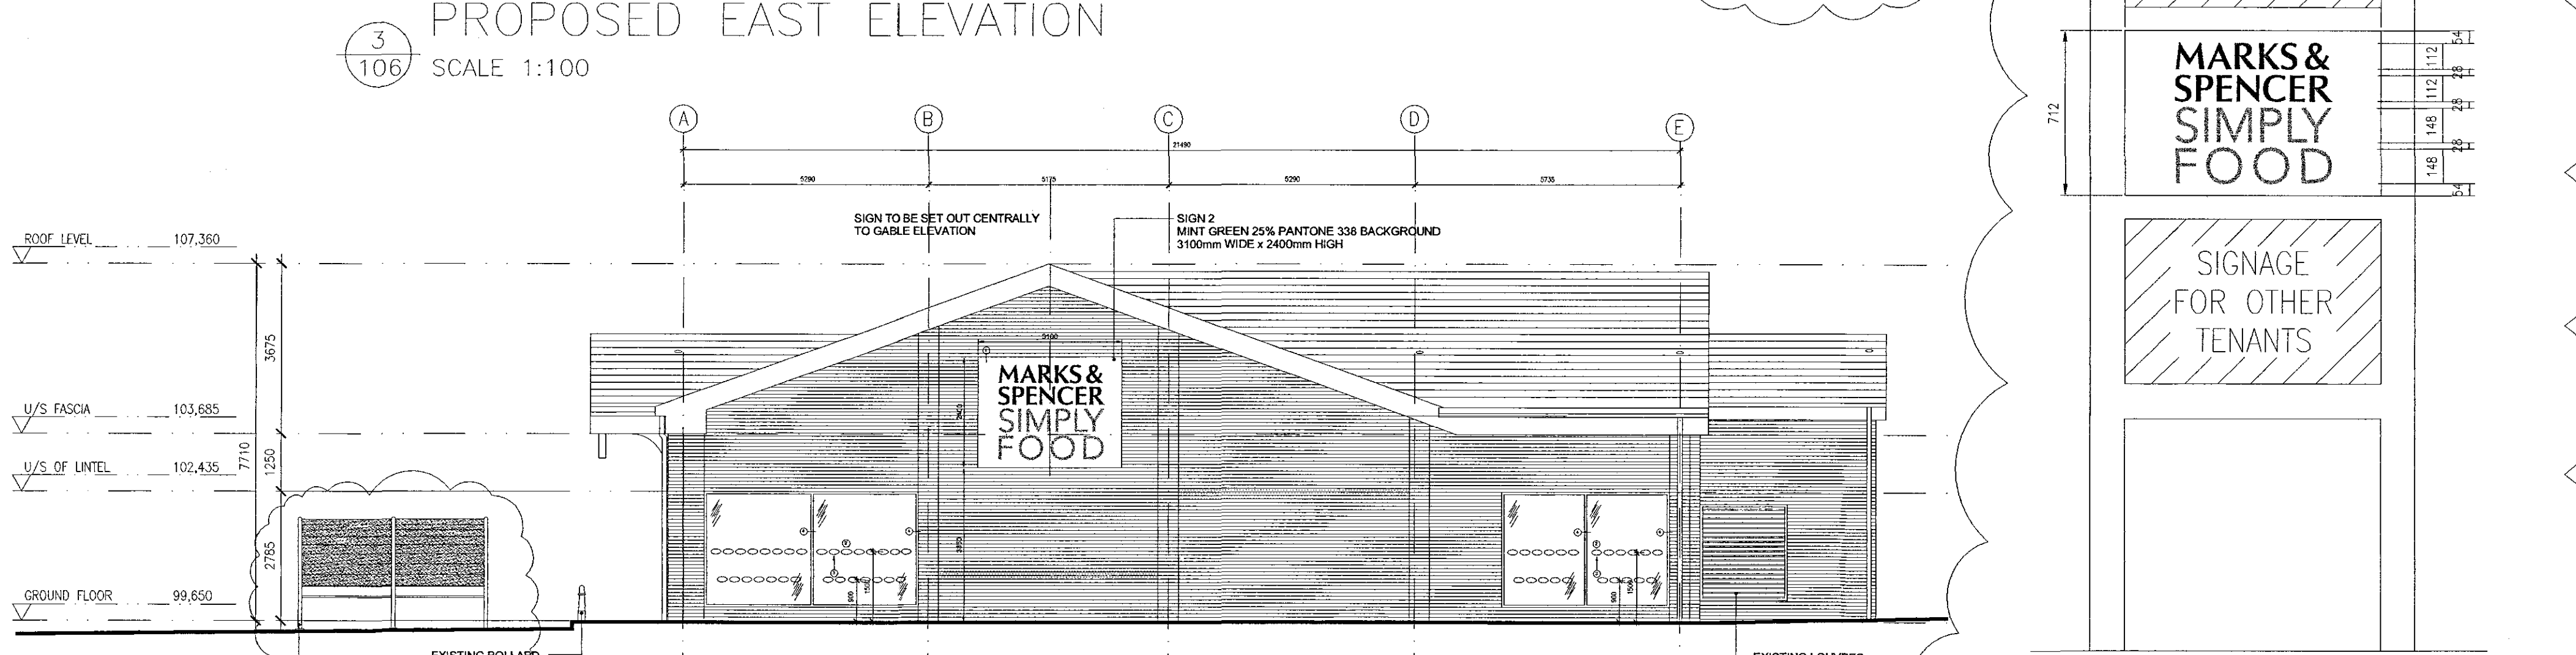

06	04-10-04	Trolley Bay and Totem signage added	JC	KWA
05	24-09-04	New Louvres layout updated as per DIS dwg M/04/90/02	JC	KWA
04	21-09-04	New sign 5 added to East Elevation and removed from South Elevation.	JC	KWA
03	21-09-04	New sign 5 added to South Elevation.	JC	KWA
02	14-09-04	Sign 2 changed to new layout. Level heights updated. Mullions added to shopfront glazing. Manifestation added to entrance doors.	JC	KWA
01	08-09-04	Delivery sign added to South Elevation. New louvre added to South Elevation.	JC	KWA

REV	DATE	DESCRIPTION	DRAWN	CHECKED
LOCATION FIGURE				

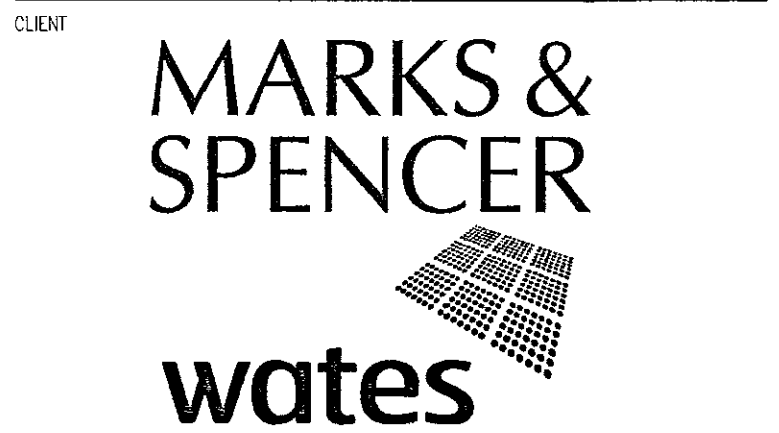

PROJECT
M&S SIMPLY FOOD
SPALDING

DRAWING
PROPOSED ELEVATIONS

CONSULTANT

lewis & hickey ltd architects
18 Farnham Road
Guildford Surrey
GU1 4XA United Kingdom
tel: 01483 560908
fax: 01483 560660
all@lewis-hickeyguildford.com

CONSULTANT No SCALE DATE DRAWN CHECKED

G2787 VARIES@A1 02-09-04 JC KWA

PROJECT No DISCIPLINE DRAWING No STATUS REV

- A 106 I 6

DETERMINED
PLAN