




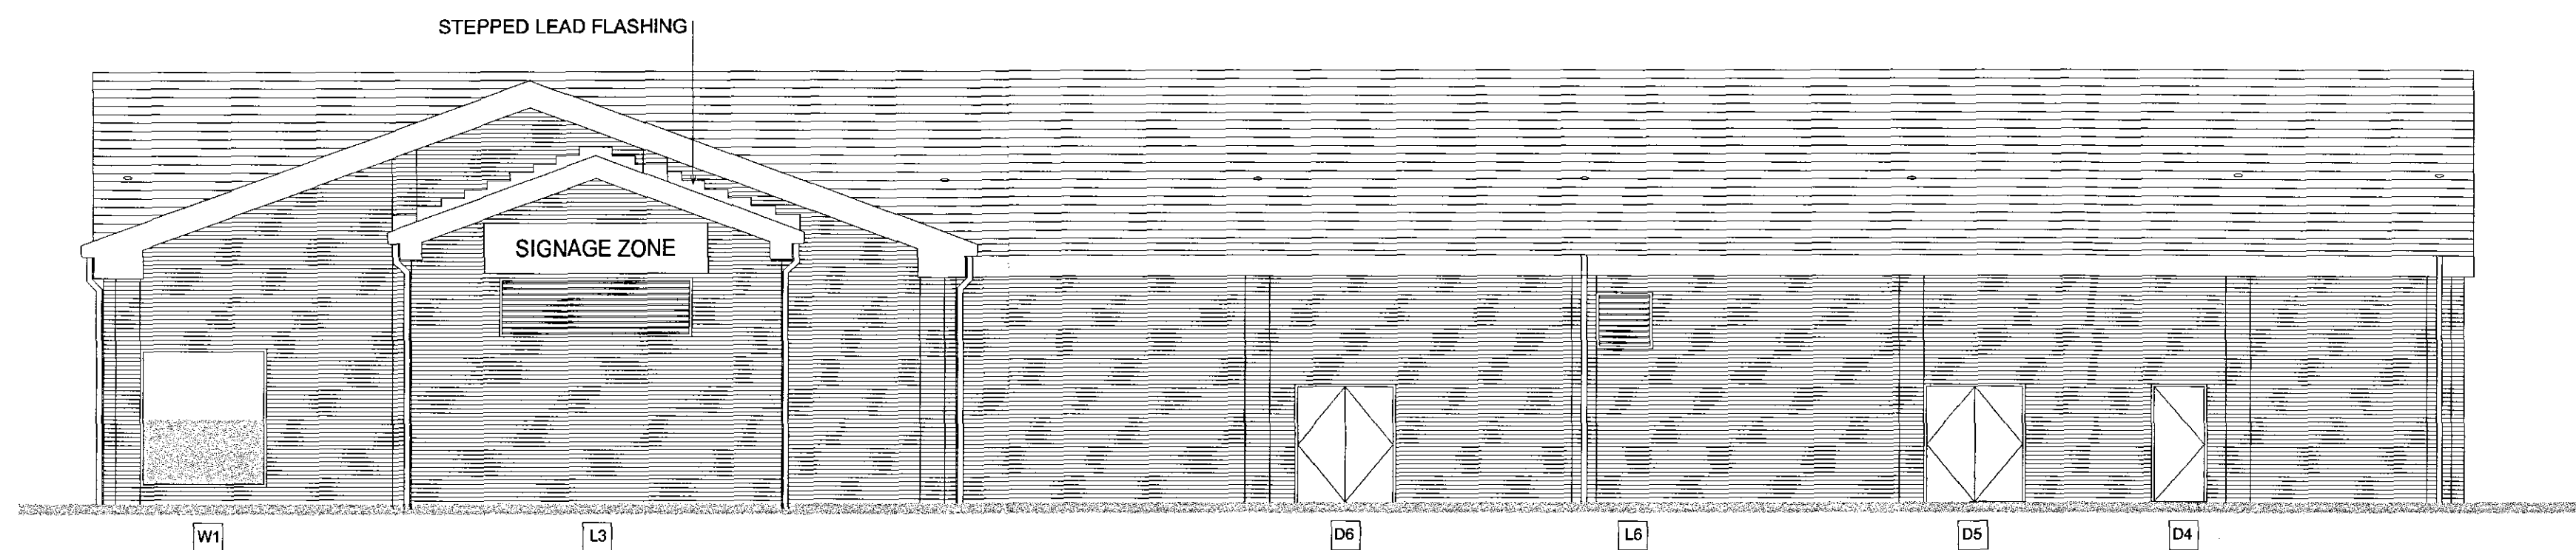

SOUTH ELEVATION

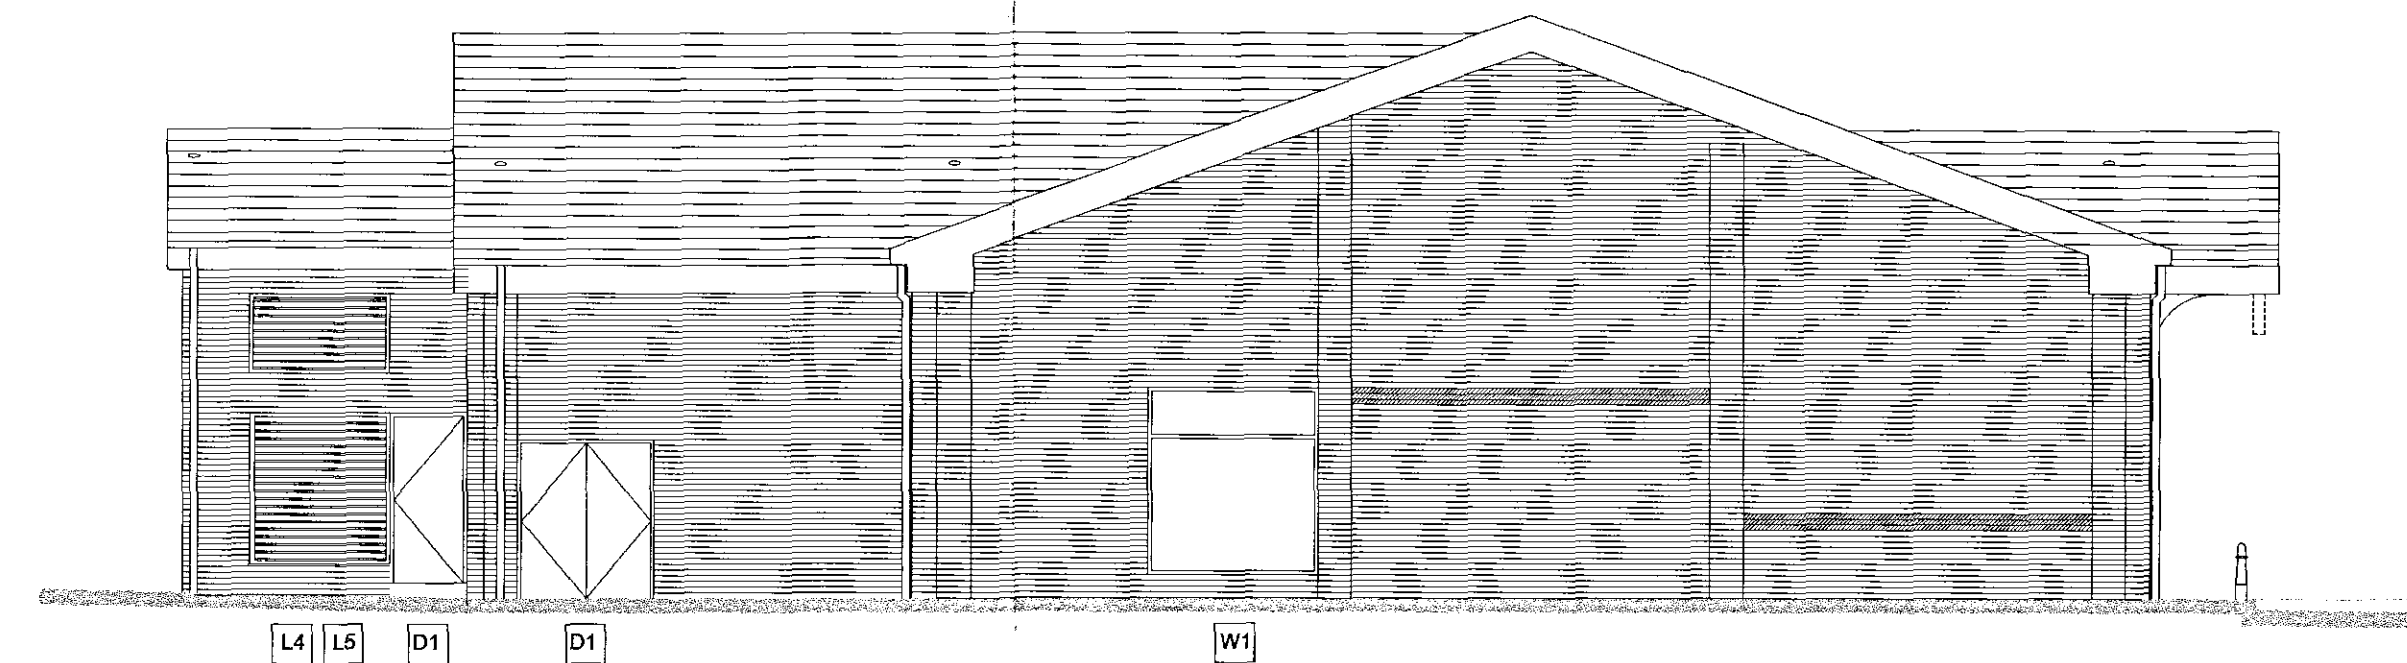


EAST ELEVATION

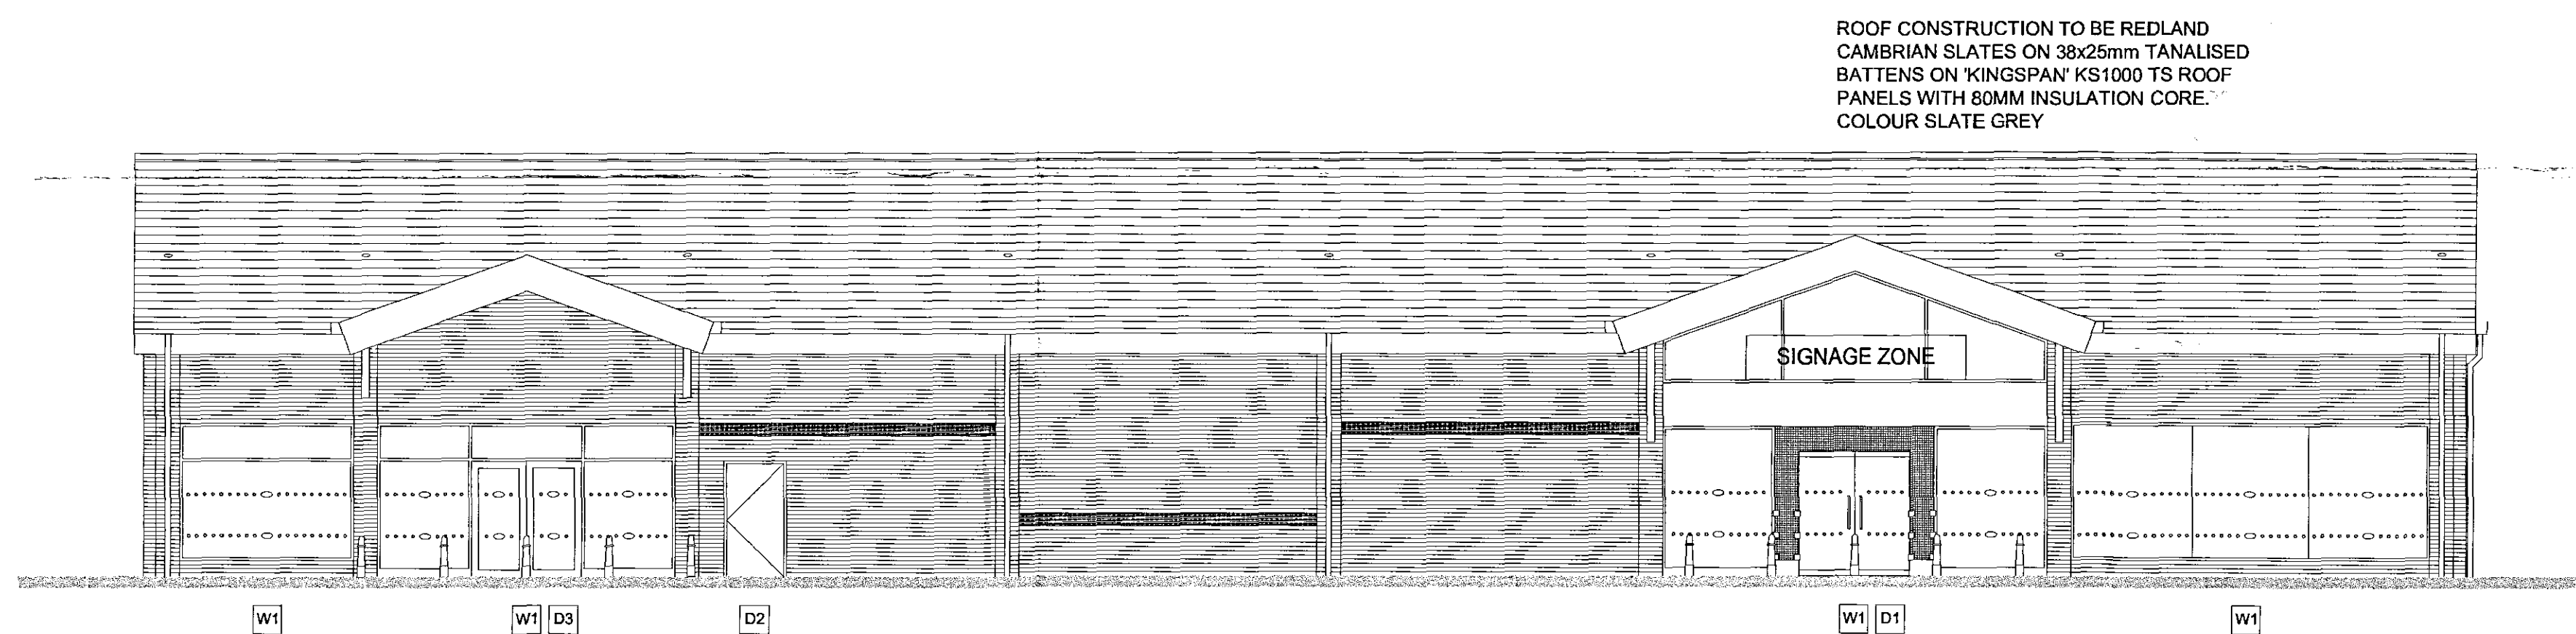

NORTH ELEVATION

ROOF CONSTRUCTION TO BE REDLAND
CAMBRIAN SLATES ON 38x25mm TANALISED
BATTENS ON 'KINGSPAN' KS1000 TS ROOF
PANELS WITH 80MM INSULATION CORE.
COLOUR SLATE GREY

ALUMINIUM FRAMED DOUBLE GLAZED UNIT BY
DEVELOPER, WITH POLYESTER POWDERCOAT
FINISH, COLOUR SILVER, RAL 9006.
GLAZED UNITS TO BE PROVIDED WITH STANDARD
M&S MANIFESTATION TO COMPLY WITH APPROVED
DOC. N.

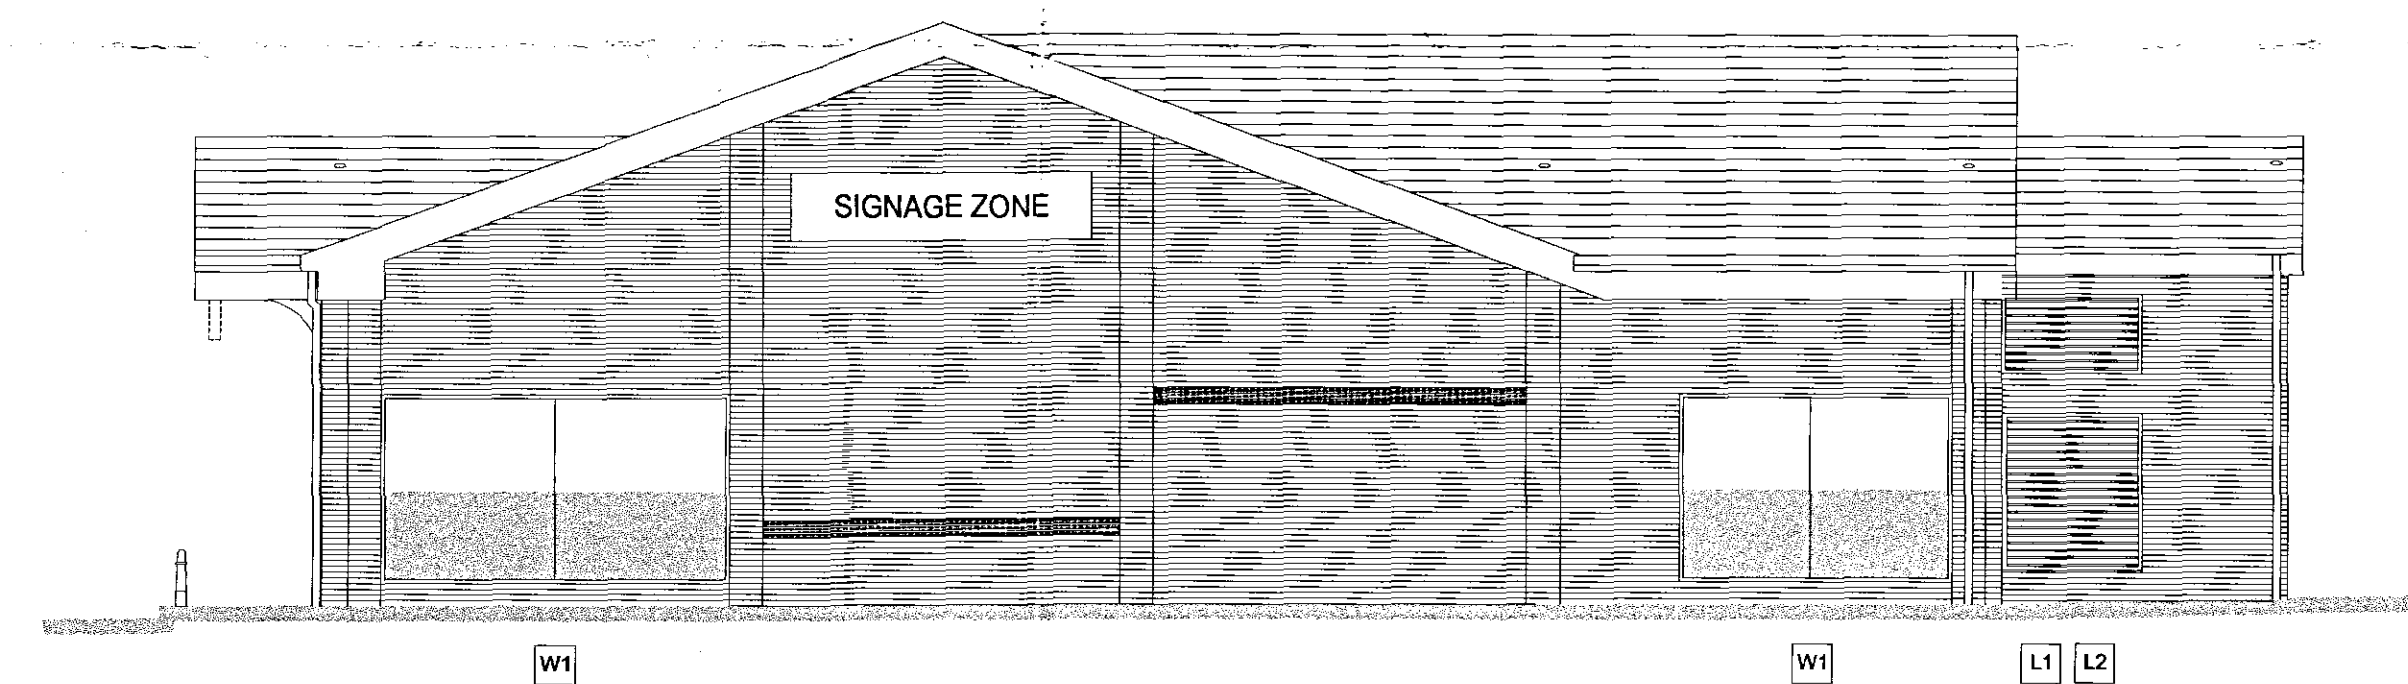

WEST ELEVATION

ROOF CONSTRUCTION TO BE REDLAND
CAMBRIAN SLATES ON 38x25mm TANALISED
BATTENS ON 'KINGSPAN' KS1000 TS ROOF
PANELS WITH 80MM INSULATION CORE.
COLOUR SLATE GREY

Rev. F: Second row of manifestations added. DB
25.06.04

Project title
Supermarket Redevelopment
Winfrey Avenue
Spalding, Lincs

Drawing Title

Elevations

Scale	1:100	Date	JAN 2004
Drawn by	DB	Checked by	

34DC
Planning & Development
21 OCT 2004
Ref: 1418/04

**DETERMINED
PLAN**

11 NORTH PARK ROAD
HARROGATE
HG1 5PD
TEL 01423 528106
FAX 01423 503648
team@stoneandmoon.co.uk

11 KING STREET
KNUTSFORD
WA16 6DW
TEL 01565 631450
FAX 01565 631699
knutsford@stoneandmoon.co.uk

**STONE
& MOON
ASSOCIATES**

ARCHITECTURE
PLANNING
PROJECT MANAGEMENT

Drawing no.	001/030/121	Revision	F
-------------	-------------	----------	---