



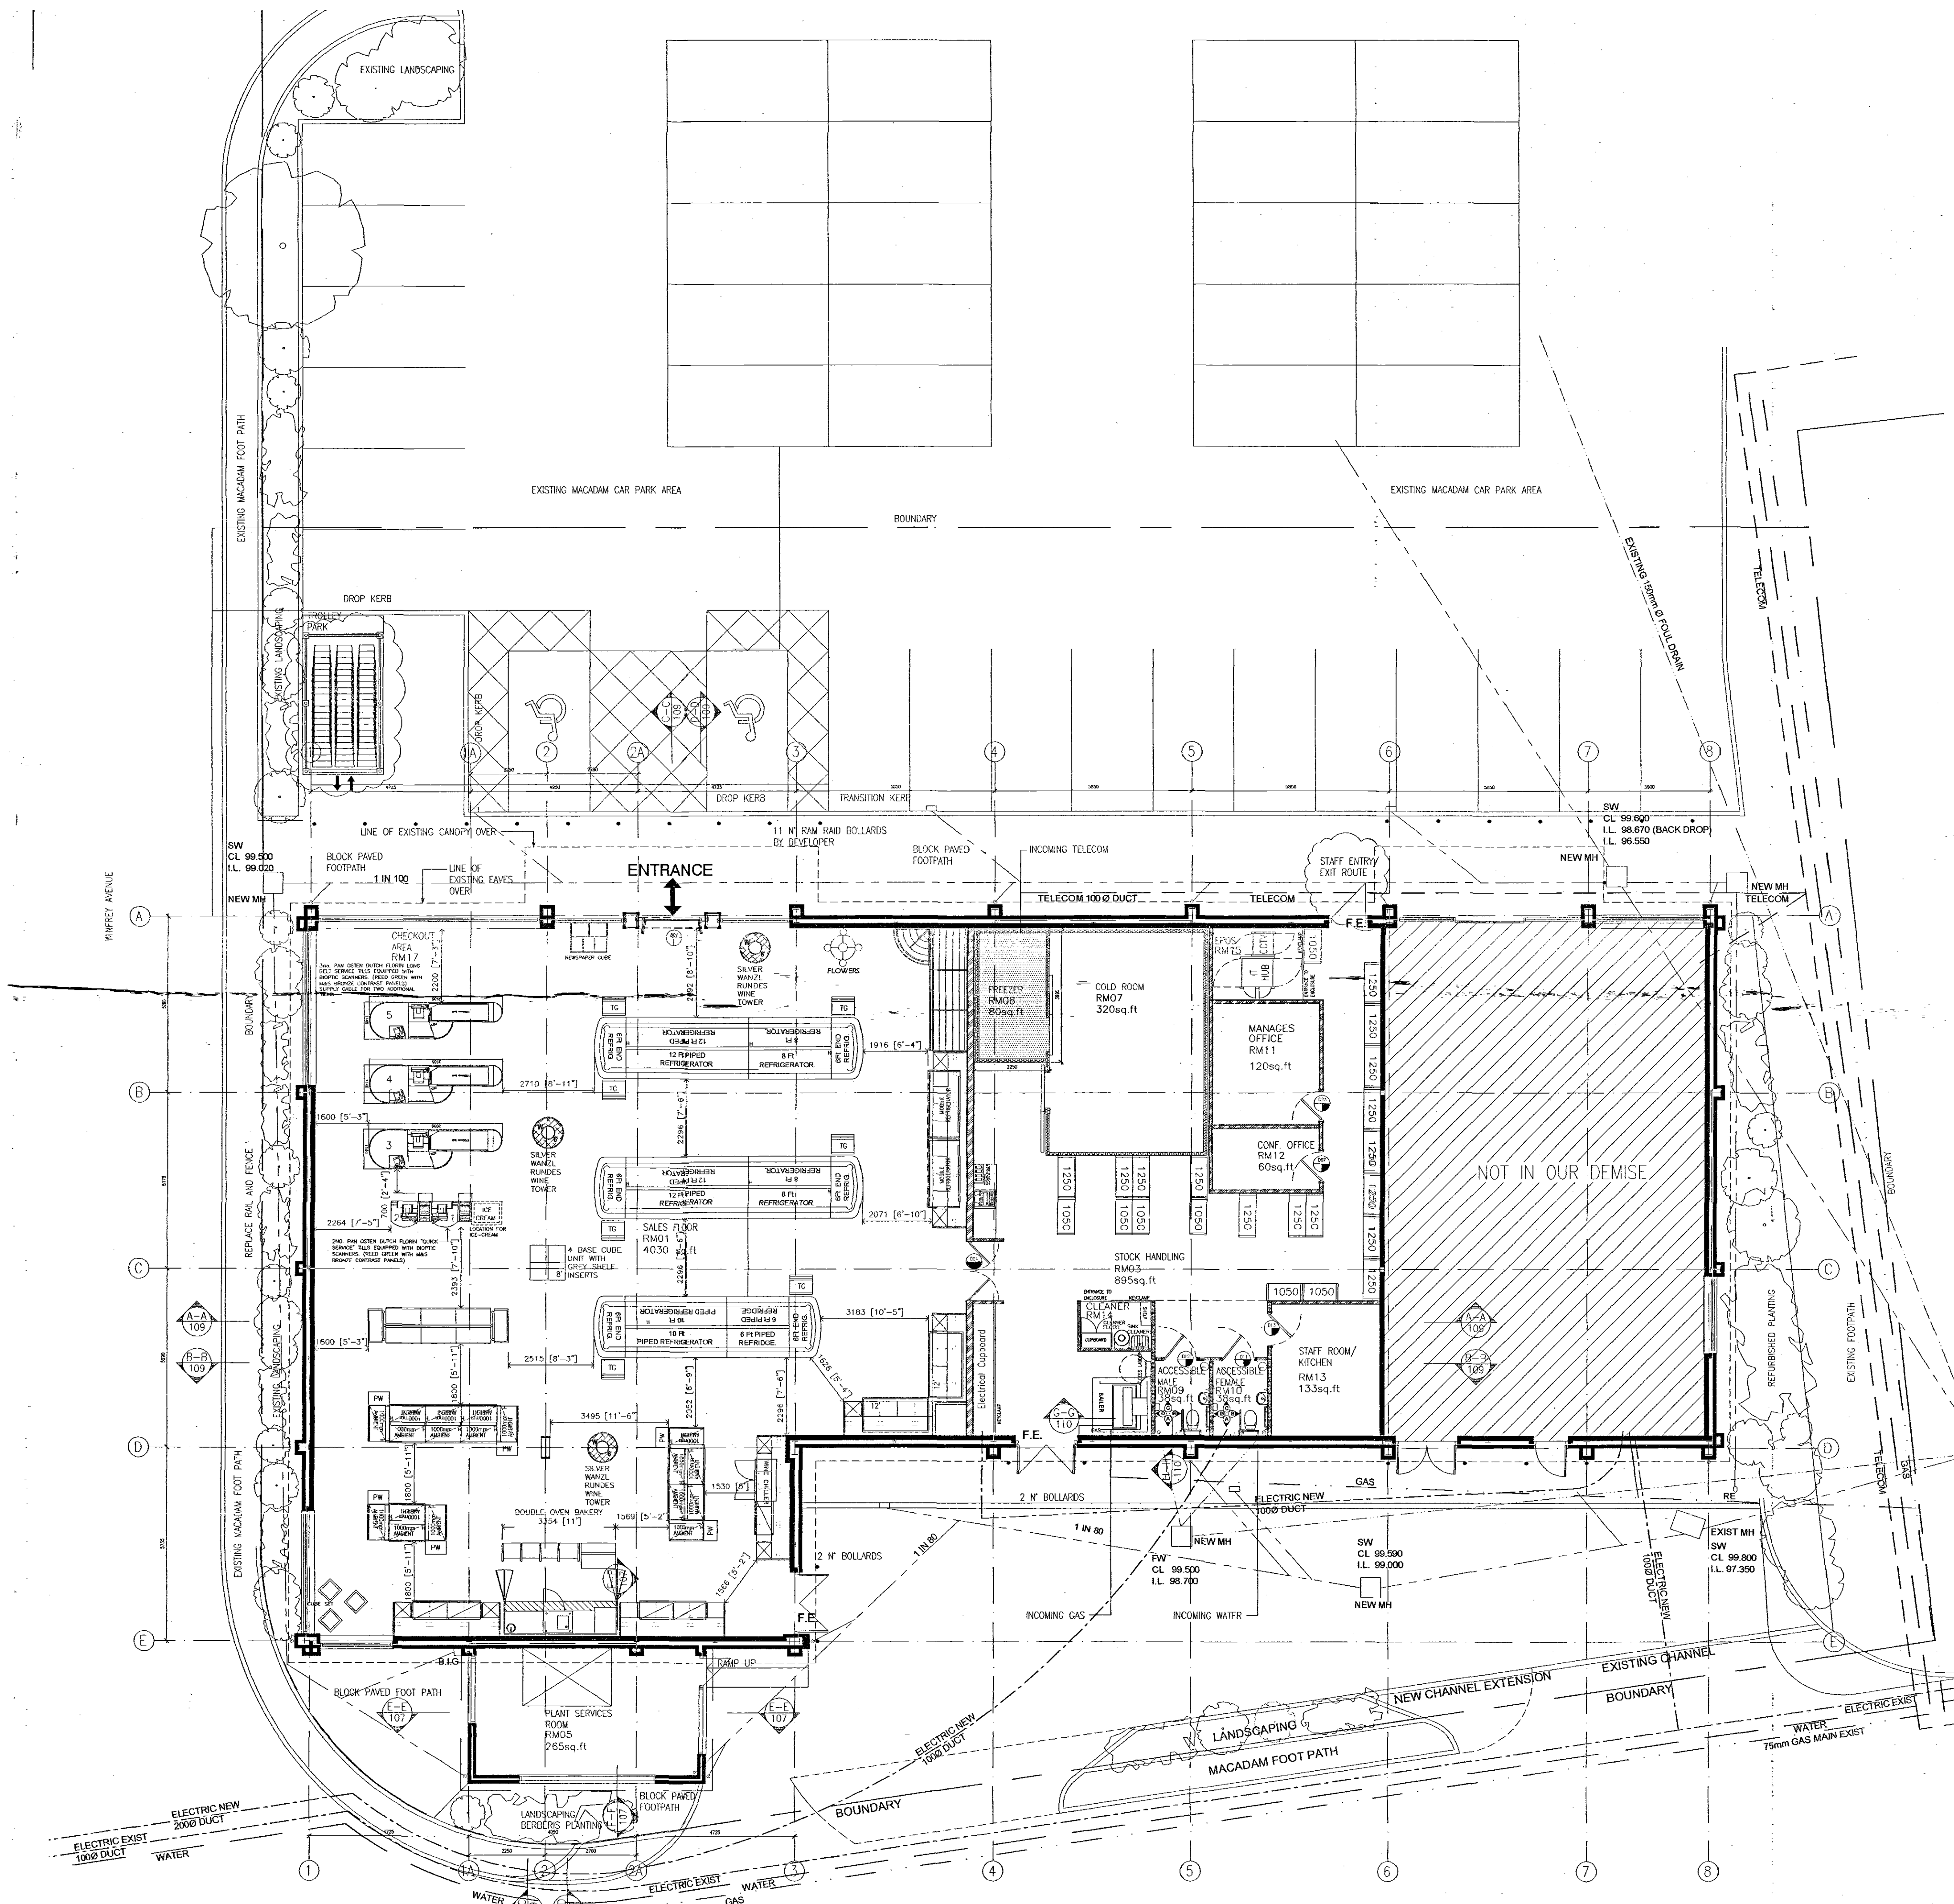

NEW STORE						
FLOOR AREAS						
NETT						
	BASEMENT	GROUND	FIRST	SECOND	THIRD	TOTAL
SALES FLOOR		4027				4027
STOCKROOM		1464				1464
GROSS						
	BASEMENT	GROUND	FIRST	SECOND	THIRD	TOTAL
SALES FLOOR		4029				4029
STOCKROOM		1464				1464
PLANT		264				264
STAFF QRTS / OFFICES		475				475
FALLOW						
PUBLIC TOILETS						
M&S LINEAR FT REQUIREMENTS						
TILLS	CHILLED	AMBIENT	FROZEN	COLD RM	FREEZER	
5	145	100	12	320	80	
M&S SQ FT REQUIREMENTS						
TILLS	CHILLED	AMBIENT	FROZEN	COLD RM	FREEZER	
5	160	136	12	340	110	

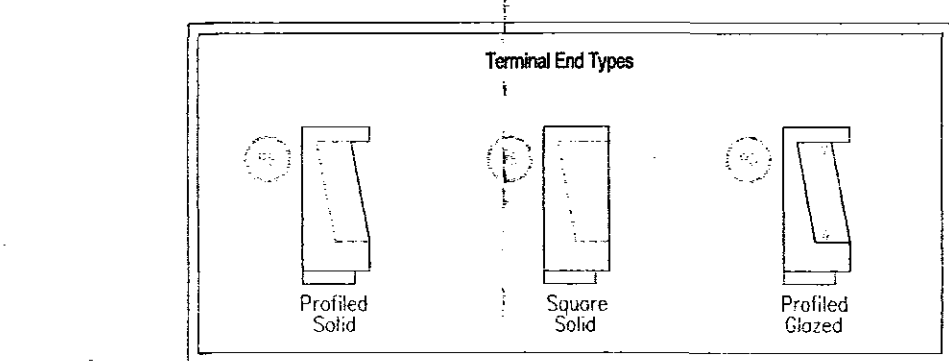

NOTES
 DO NOT SCALE FROM THIS DRAWING.
 ALL DIMENSIONS TO BE CHECKED ON SITE.
 COPYRIGHT PROTECTED.

- 07 04-10-04 STAFF ENTRANCE/ESCAPE DOOR INDICATED. JC KWA
- 06 24-09-04 RECESS INDICATED FOR FREEZER. JC KWA
- 05 22-09-04 TABLE UPDATED. SALES FLOOR APPROVED. JC KWA
- 04 22-09-04 NOTES REVISED REGARDING TILL REQUIREMENTS. JC KWA
- 04 20-09-04 BACK OF HOUSE REVISED. JC KWA
- 03 13-09-04 REFRIGERATORS REPLACED BY MOBILES. JC KWA
- 03 13-09-04 FLOWER AND WINE TOWERS MOVED. JC KWA
- 02 13-09-04 HORTICULTURE LAYOUT REVISED. JC KWA
- 02 13-09-04 REFRIGERATOR SETTING OUT DIMENSIONS REVISED. JC KWA
- 01 10-09-04 CHILLED QUANTITY REVISED. SALES FLOOR AREA UPDATED. JC KWA
- 01 10-09-04 TILL ARRANGEMENT REVISED. SETTING OUT DIMENSIONS CHANGED. WINE TOWER RELOCATED. JC KWA
- 01 10-09-04 2 12FT PIPED REFRIGERATORS CHANGED TO 2 10FT M&S LINEAR FT REQ. TABLE UPDATED. JC KWA
- 01 10-09-04 TO REMOVED. JC KWA
- 01 10-09-04 CHECK OUT TILLS CHANGED. SETTING OUT DIMENSIONS UPDATED. WINE TOWER MOVED. JC KWA
- 01 10-09-04 4 REFRIGERATOR UNITS CHANGED FROM 4 8FT 6 7 6FT ADDS WINE CHILLERS & AMBIENT RELOCATED. M&S LINEAR FT REQ. TABLE UPDATED. JC KWA
- 01 10-09-04 NEWSPAPER CUBE ADDED. JC KWA
- 01 10-09-04 REMOVED INFORMATION DESK. REMOVED LOBBY. Padded JC KWA
- 01 10-09-04 ADDED 2 NUMBER POWER WINDS. AMBIENT 'GOAL' POSTS ADDED. JC KWA

REV.	DATE	DESCRIPTION	DRAWN	CHECKED
1	21 OCT 2004	LOCATION FIGURE		

MARKS & SPENCER
wates

PROJECT
M&S SIMPLY FOOD SPALDING

DRAWING
APPROVED PLAN

CONSULTANT
lewis & hickey architects

18 Farnham Road
 Guildford Surrey
 GU1 4XA United Kingdom
 tel: 01483 560908
 fax: 01483 560660
 all@lewisheckyguildford.com

CONSULTANT No. SCALE DATE DRAWN CHECKED
 G2787 1:100@A1 02-09-04 JC KWA

PROJECT No. DISCIPLINE DRAWING No. STATUS REV
 - A 99 1 7

Planning SHDC
 21 OCT 2004
 Ref: 1418/04

DETERMINED PLAN

PROPOSED GROUND FLOOR PLAN
 SCALE 1:100