




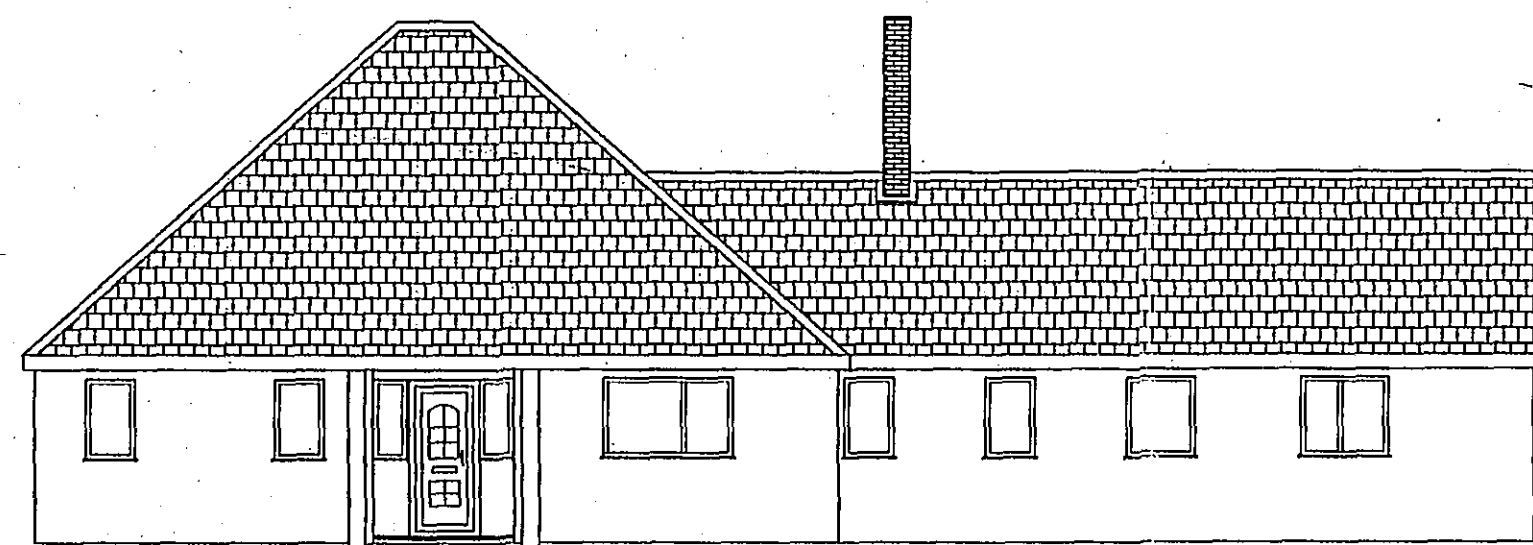


EXISTING SIDE ELEVATION

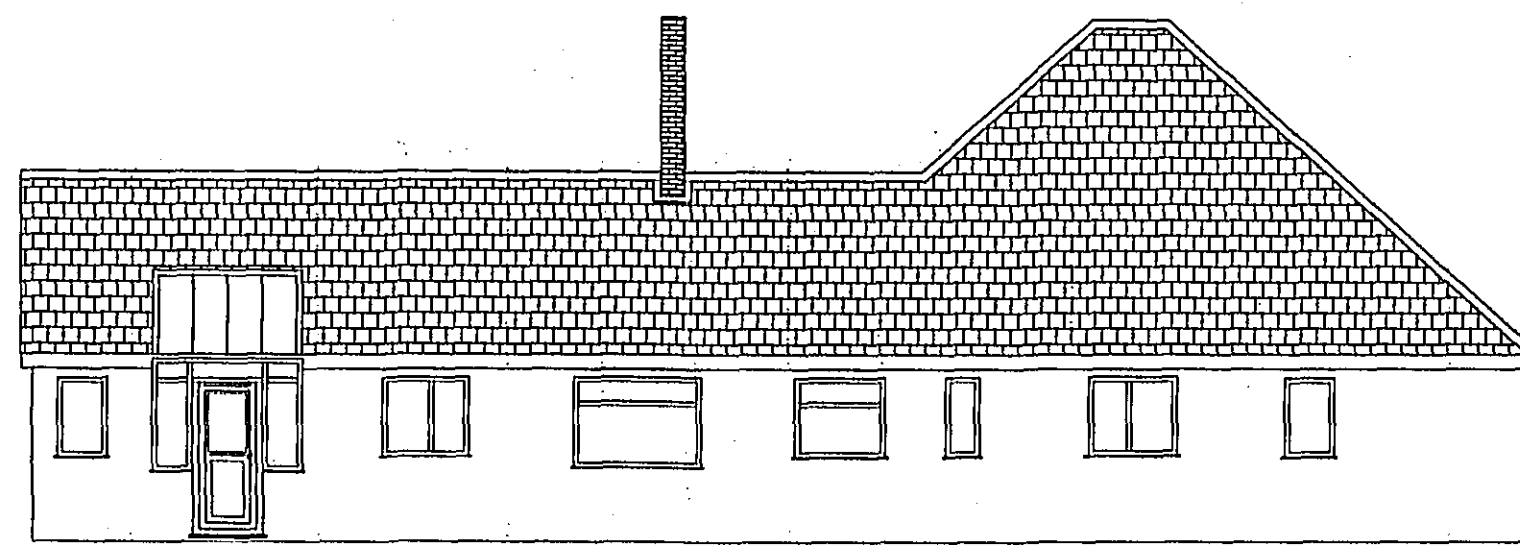


EXISTING SIDE ELEVATION

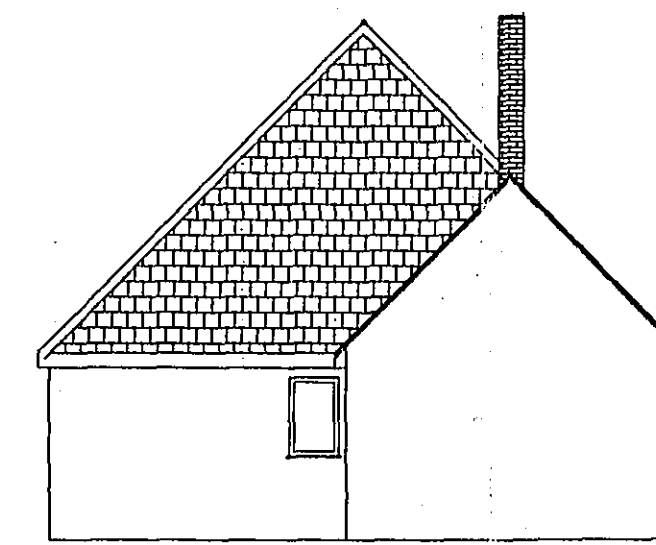


EXISTING REAR ELEVATION

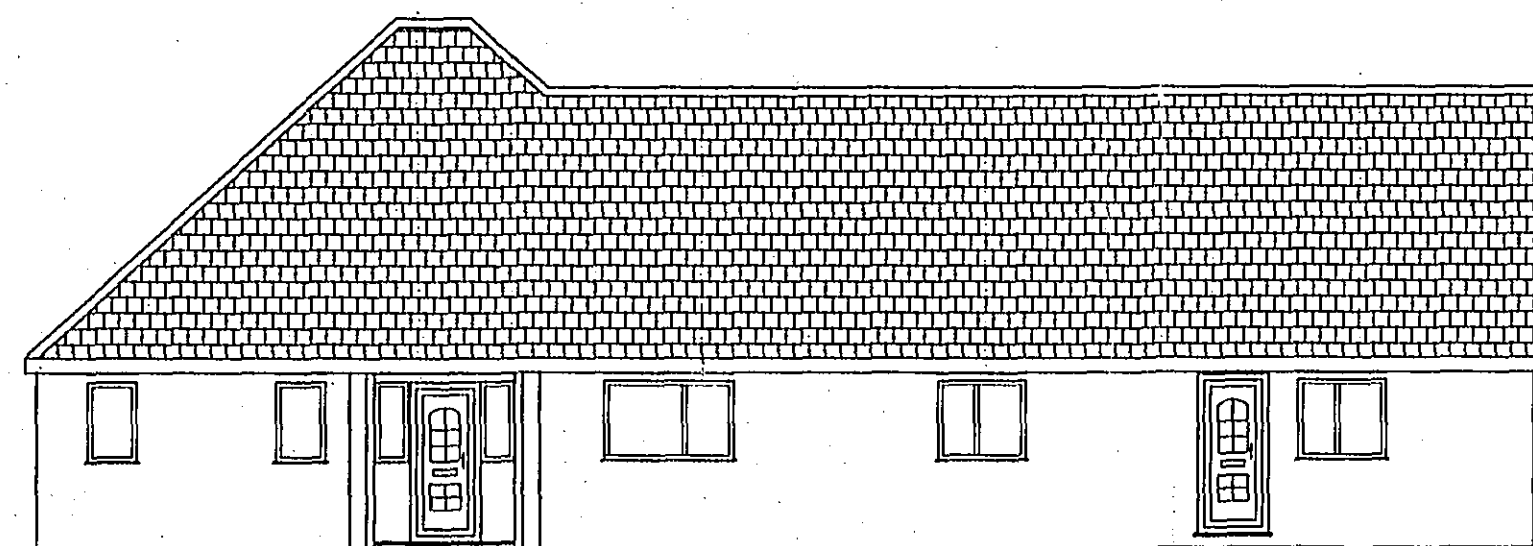

PROPOSED SIDE ELEVATION

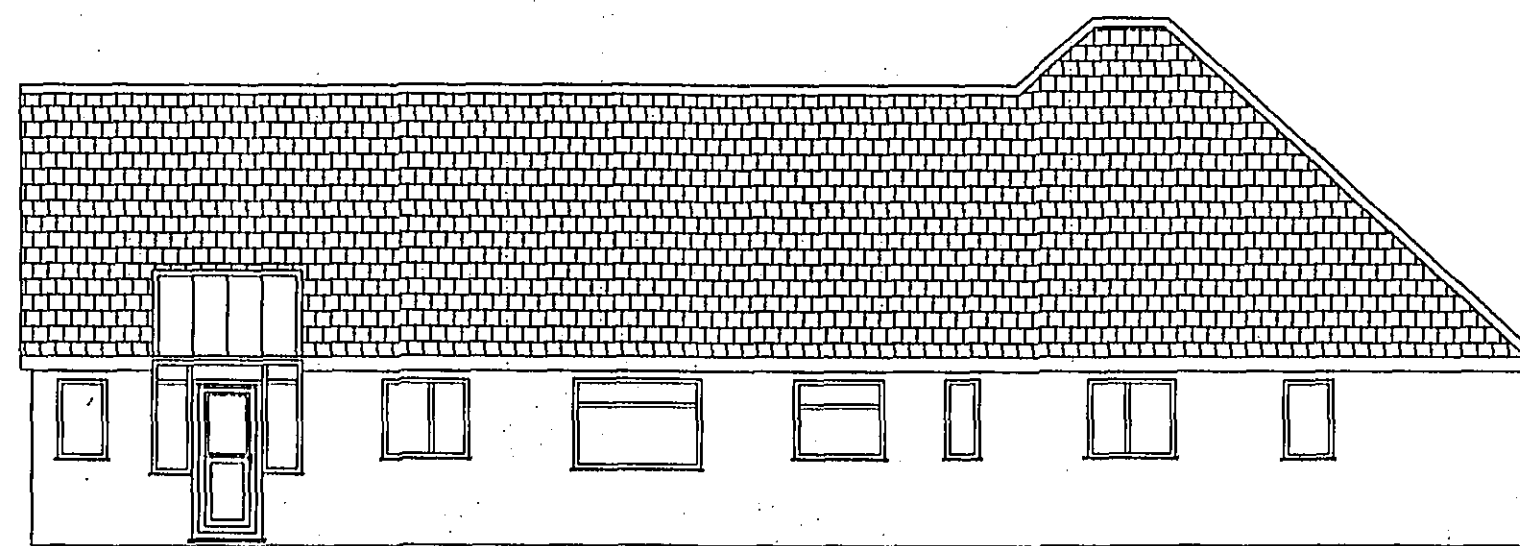

PROPOSED SIDE ELEVATION

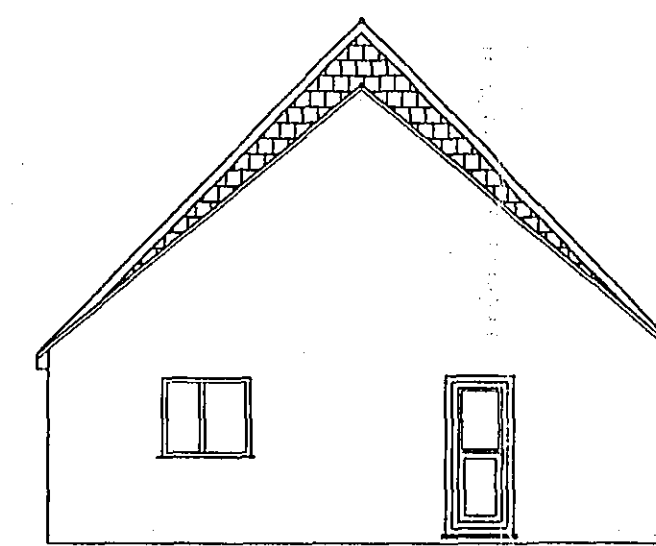

PROPOSED REAR ELEVATION

WENMAN BUILDING DESIGN
10 Broadgate
Whaplode Drove
Spalding
Lincs. PE12 0TN
Tel/Fax 01406 331072
Mobile 0784 1718457

Client:
MRS THORPE

Project Address:

70 BOURNE Rd
SPALDING

PROJECT DETAILS:

SINGLE STOREY SIDE EXTENSION
ELEVATIONS

NOTES:
AMENDED DRWG.

SCALE 1:50 1:100 RW

SHBG
PLANNING & DEVELOPMENT
- 9 FEB 2006
Ref. 0193106