



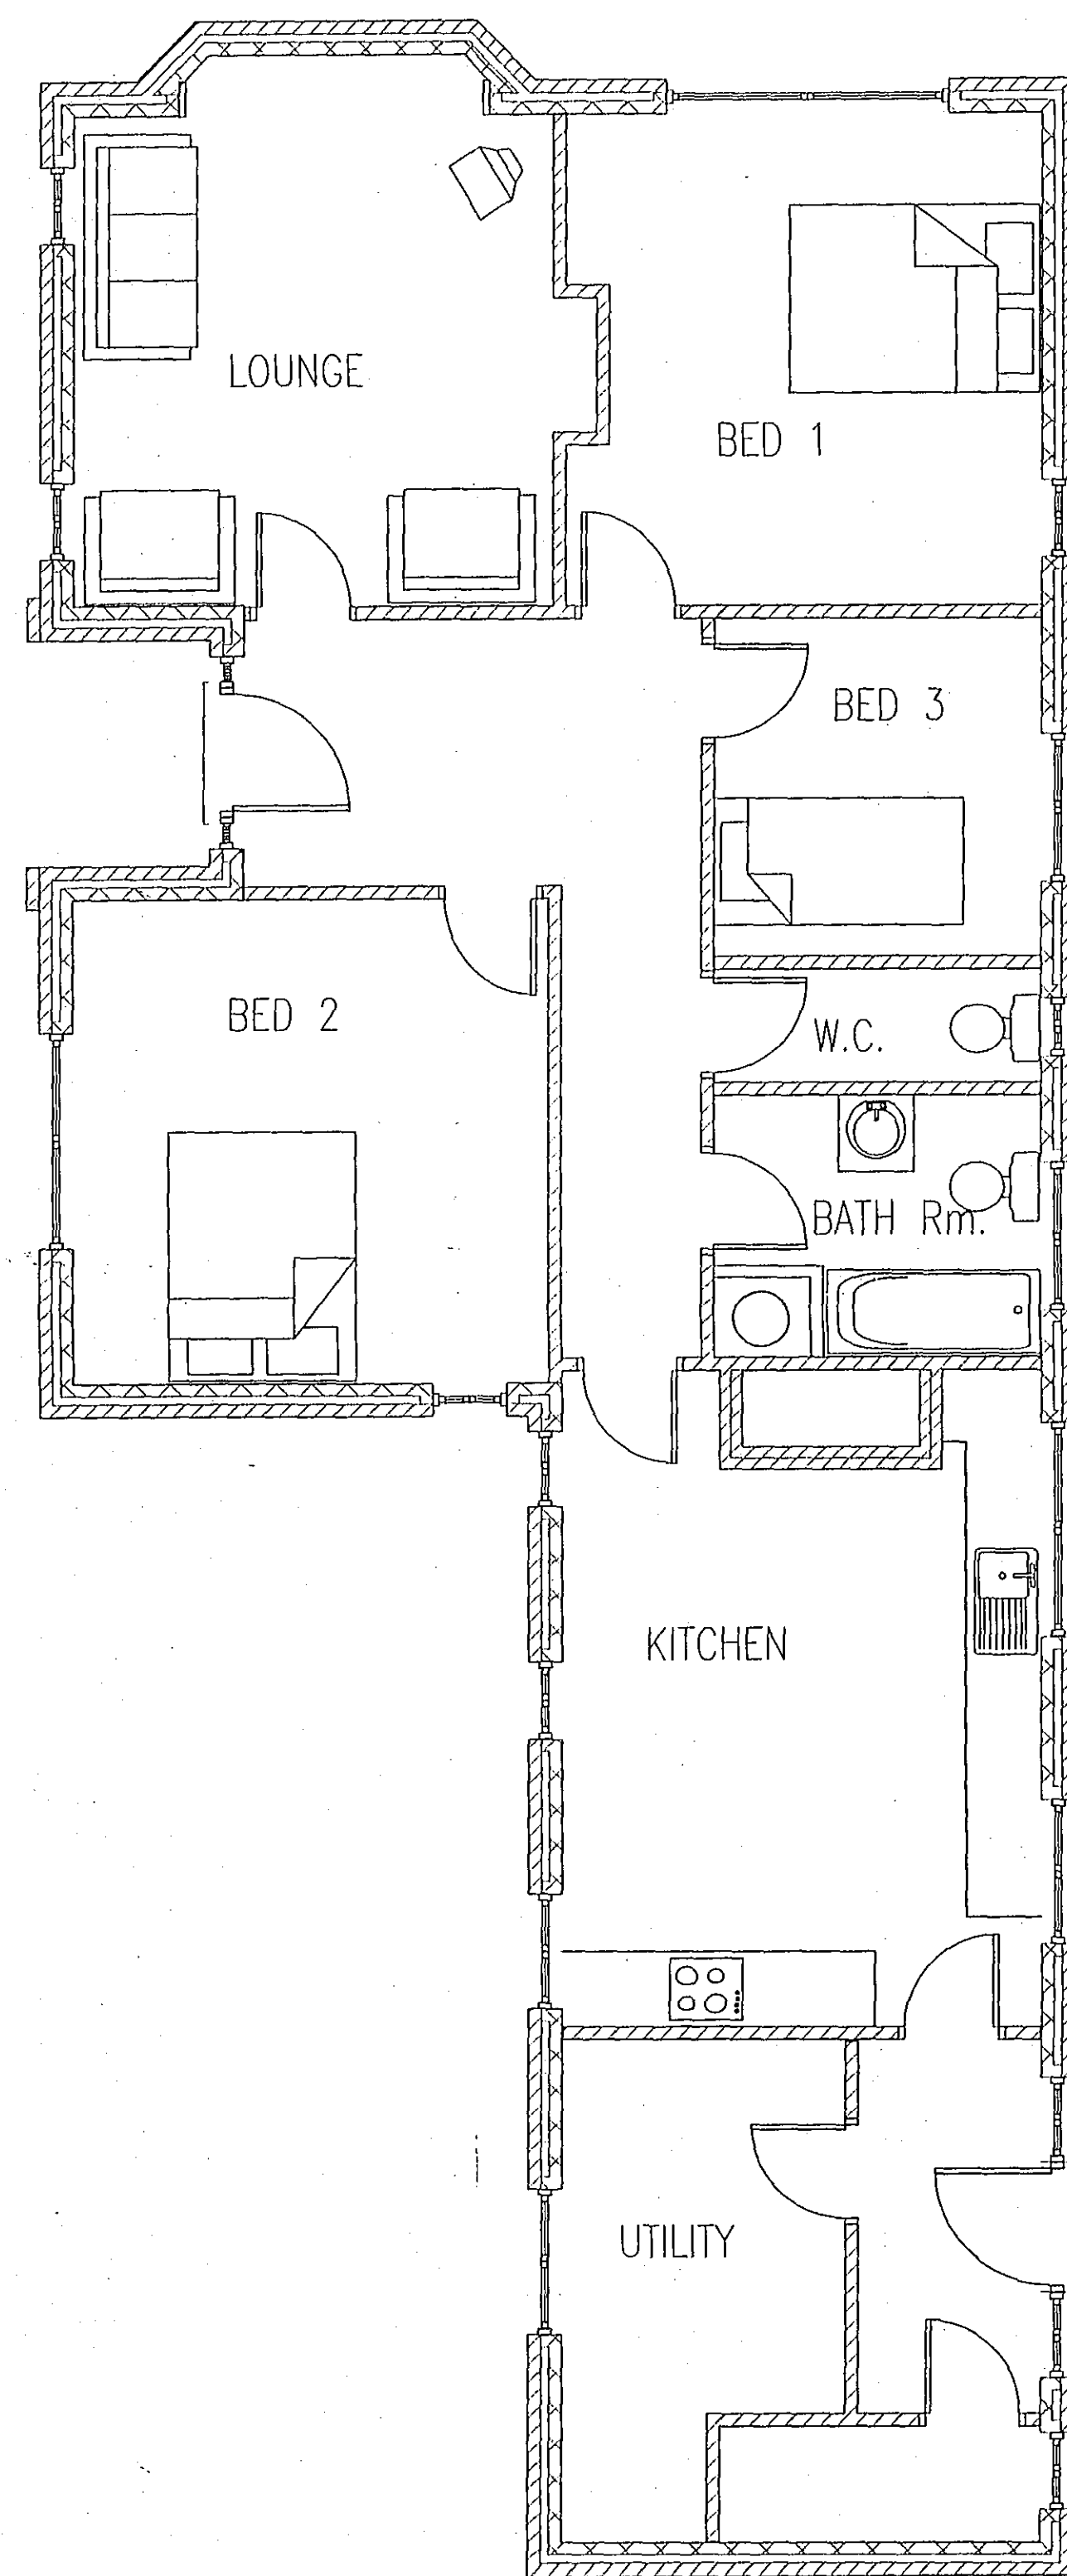

EXISTING FLOOR PLAN

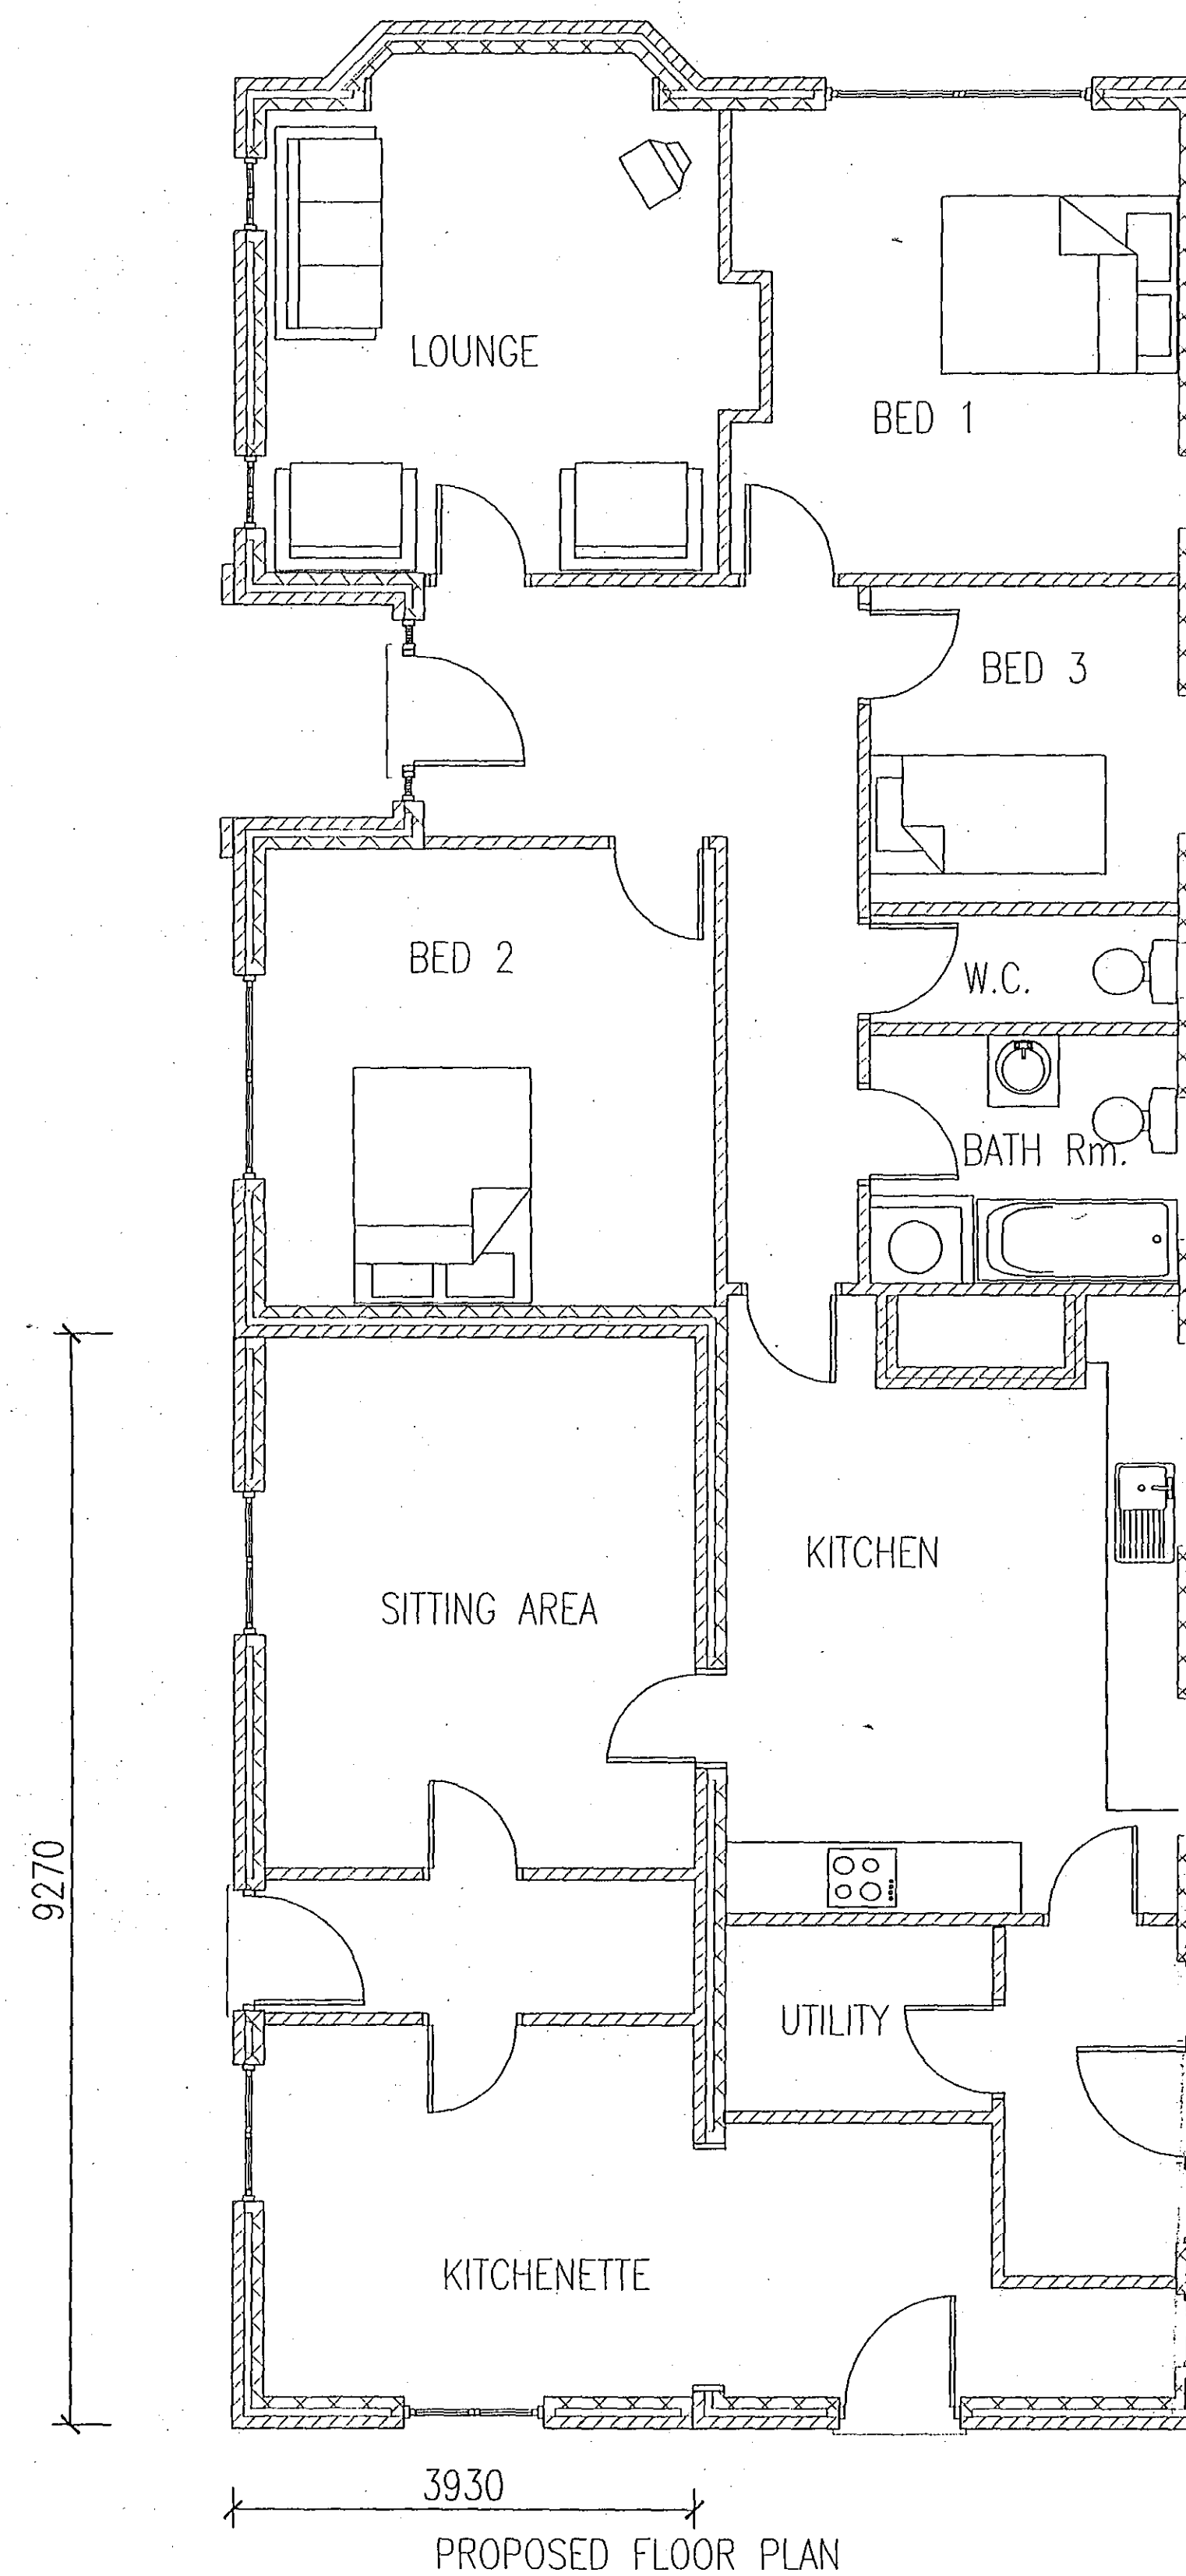

PROPOSED FLOOR PLAN

WENMAN BUILDING DESIGN
10 Broadgate
Whaplode Drove
Spalding
Lincs. PE12 0TN
Tel/Fax 01406 331072
Mobile 0784 1718457

Client:
MRS THORPE

Project Address:

70 BOURNE Rd
SPALDING

PROJECT DETAILS:

SINGLE STOREY SIDE EXTENSION
GROUNDFLOOR PLANS

NOTES:
AMENDED DRGWC.

SCALE 1:50

RW

SHDC
PLANNING & DEVELOPMENT
- 9 FEB 2006
Prof. 0193/06