




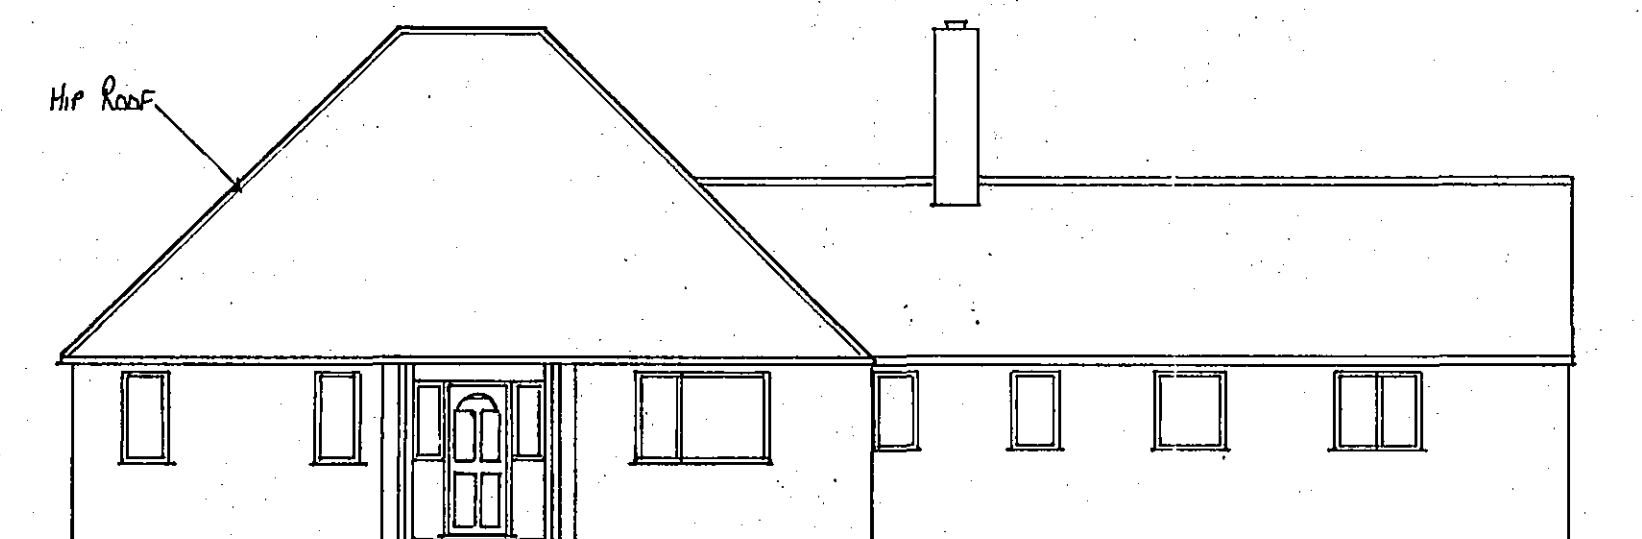


EXISTING SIDE ELEVATION

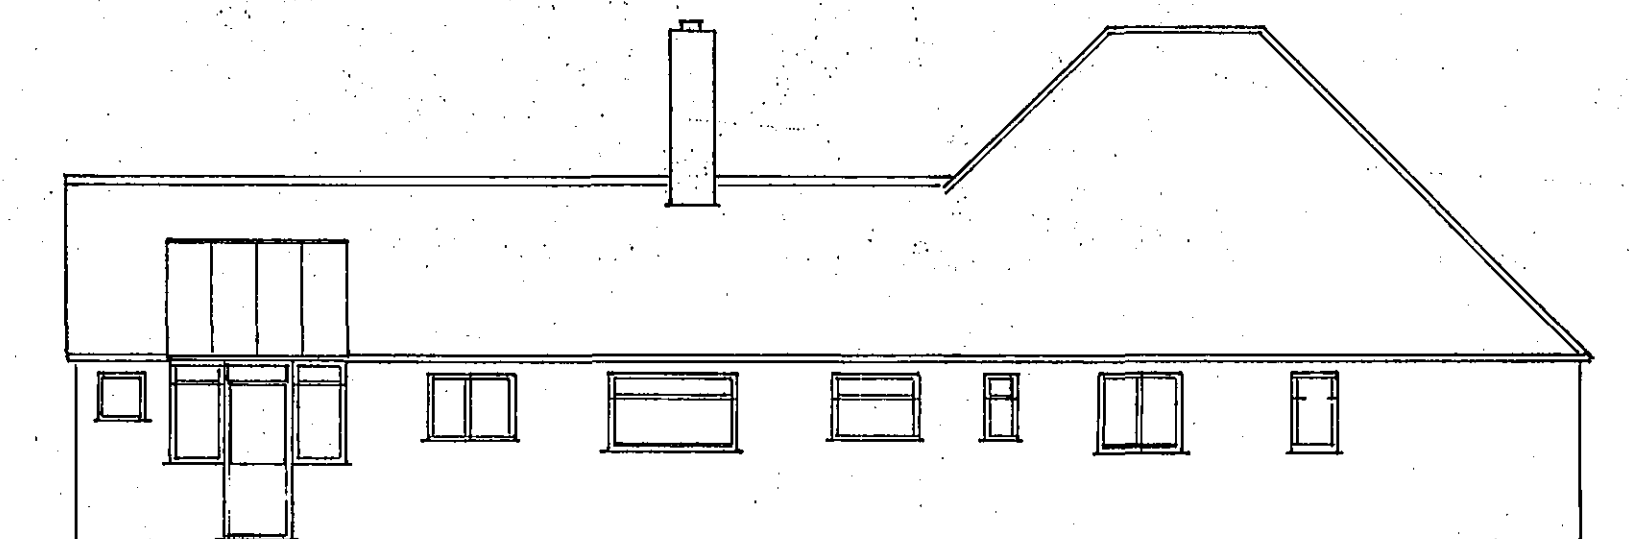


EXISTING SIDE ELEVATION

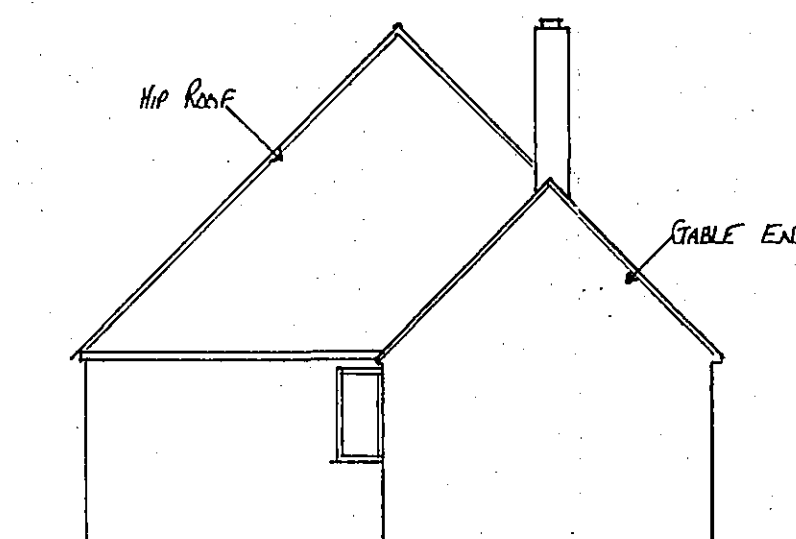


EXISTING REAR ELEVATION

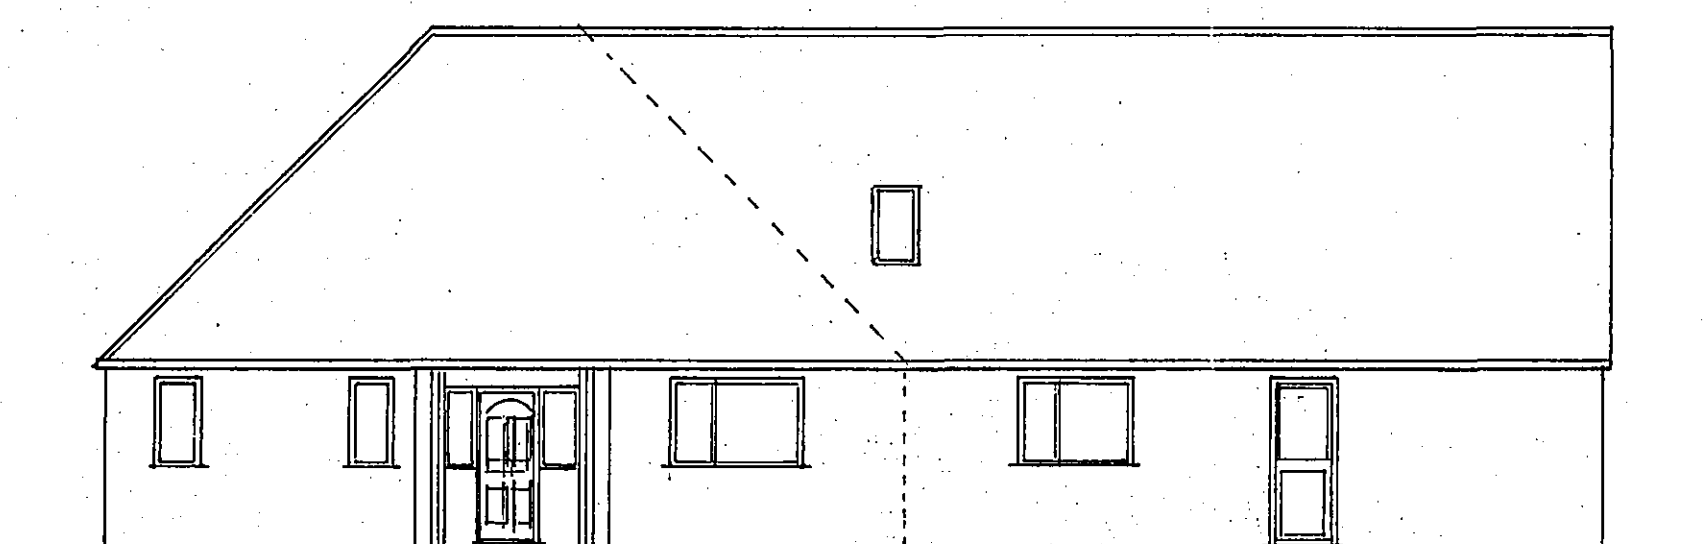

PROPOSED SIDE ELEVATION

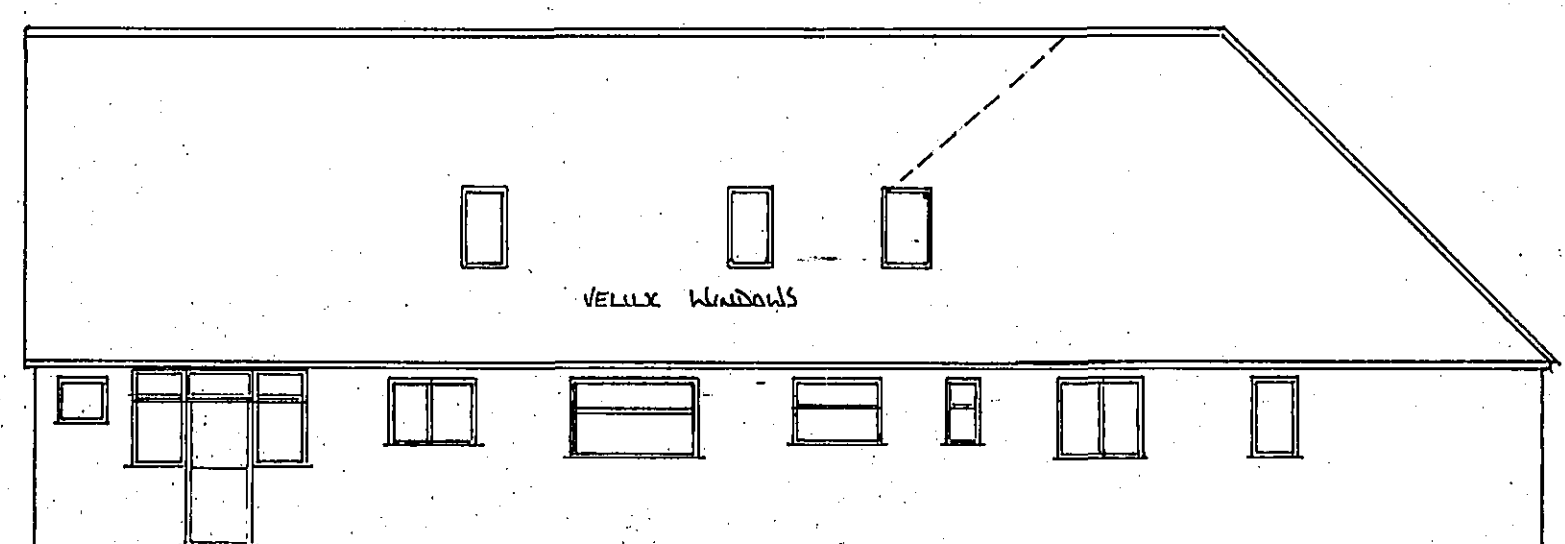

PROPOSED SIDE ELEVATION

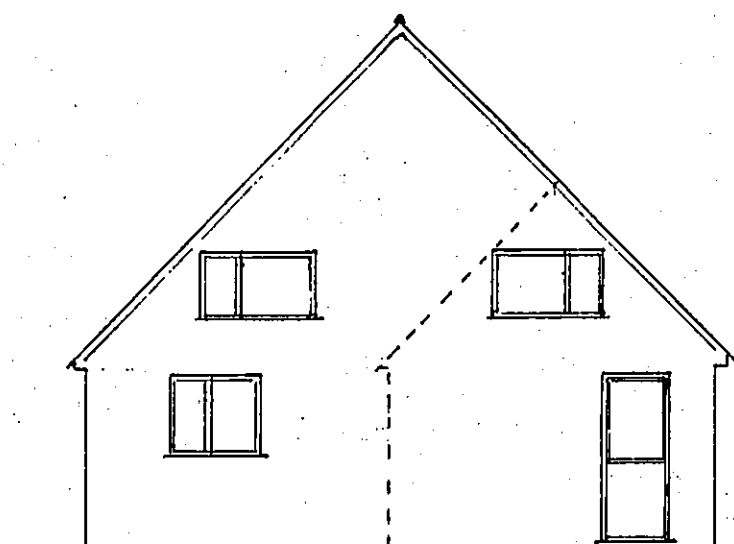

PROPOSED REAR ELEVATION

WENMAN BUILDING DESIGN 10 BROADGATE WHAPLODE DRIVE SPALDING Lincs. PE12 0TN TEL/FAX: 01775 724171.
CLIENT: MRS THORPE 70 BOURNE ROAD SPALDING.
PROJECT: TWO STOREY ROOMS IN ROOF EXTENSION TO FORM CARERS ANNEXE
DRAWING NO: WEN/1029 EXISTING ELEVATIONS PROPOSED ELEVATIONS BLOCK PLAN SCALE: 1:100 1:500
NOTES: PLANNING APPLICATION DRAWS.
RJ 2005

**DETERMINED
PLAN**

SHDC
 Planning & Development
 18 OCT 2005
 Ref: 1420105