


Contractor to check all Dimensions on site prior to ordering materials / commencing work.Do Not Scale from this Drawing - If In doubt then please ask



Site Location Plan
Scale 1:1250

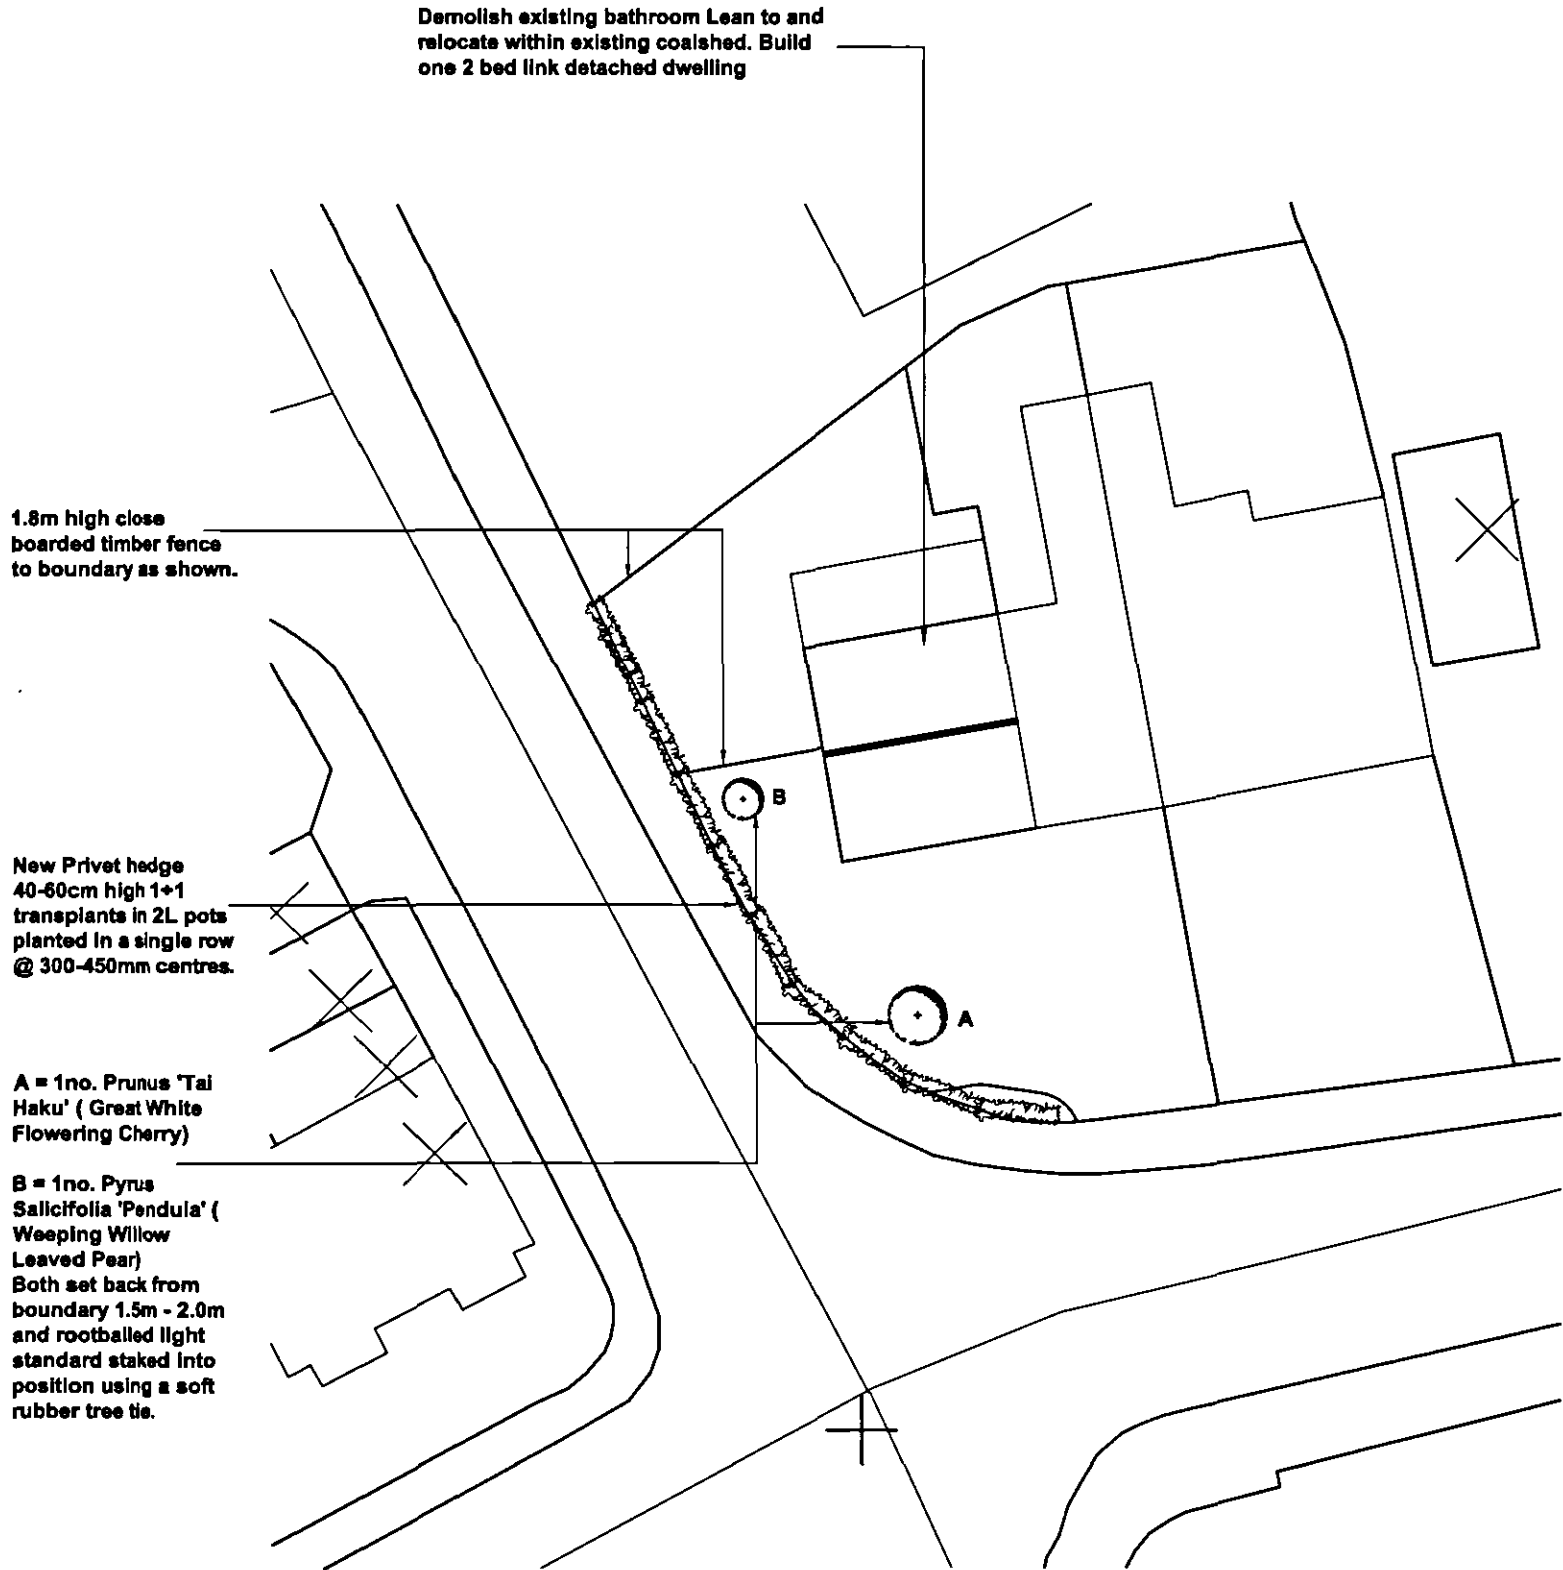

Proposed Site Block Plan
Scale 1:250




Front Elevation
Scale 1:100

Side Elevation
Scale 1:100




Rear Elevation
Scale 1:100

Side Elevation
Scale 1:100

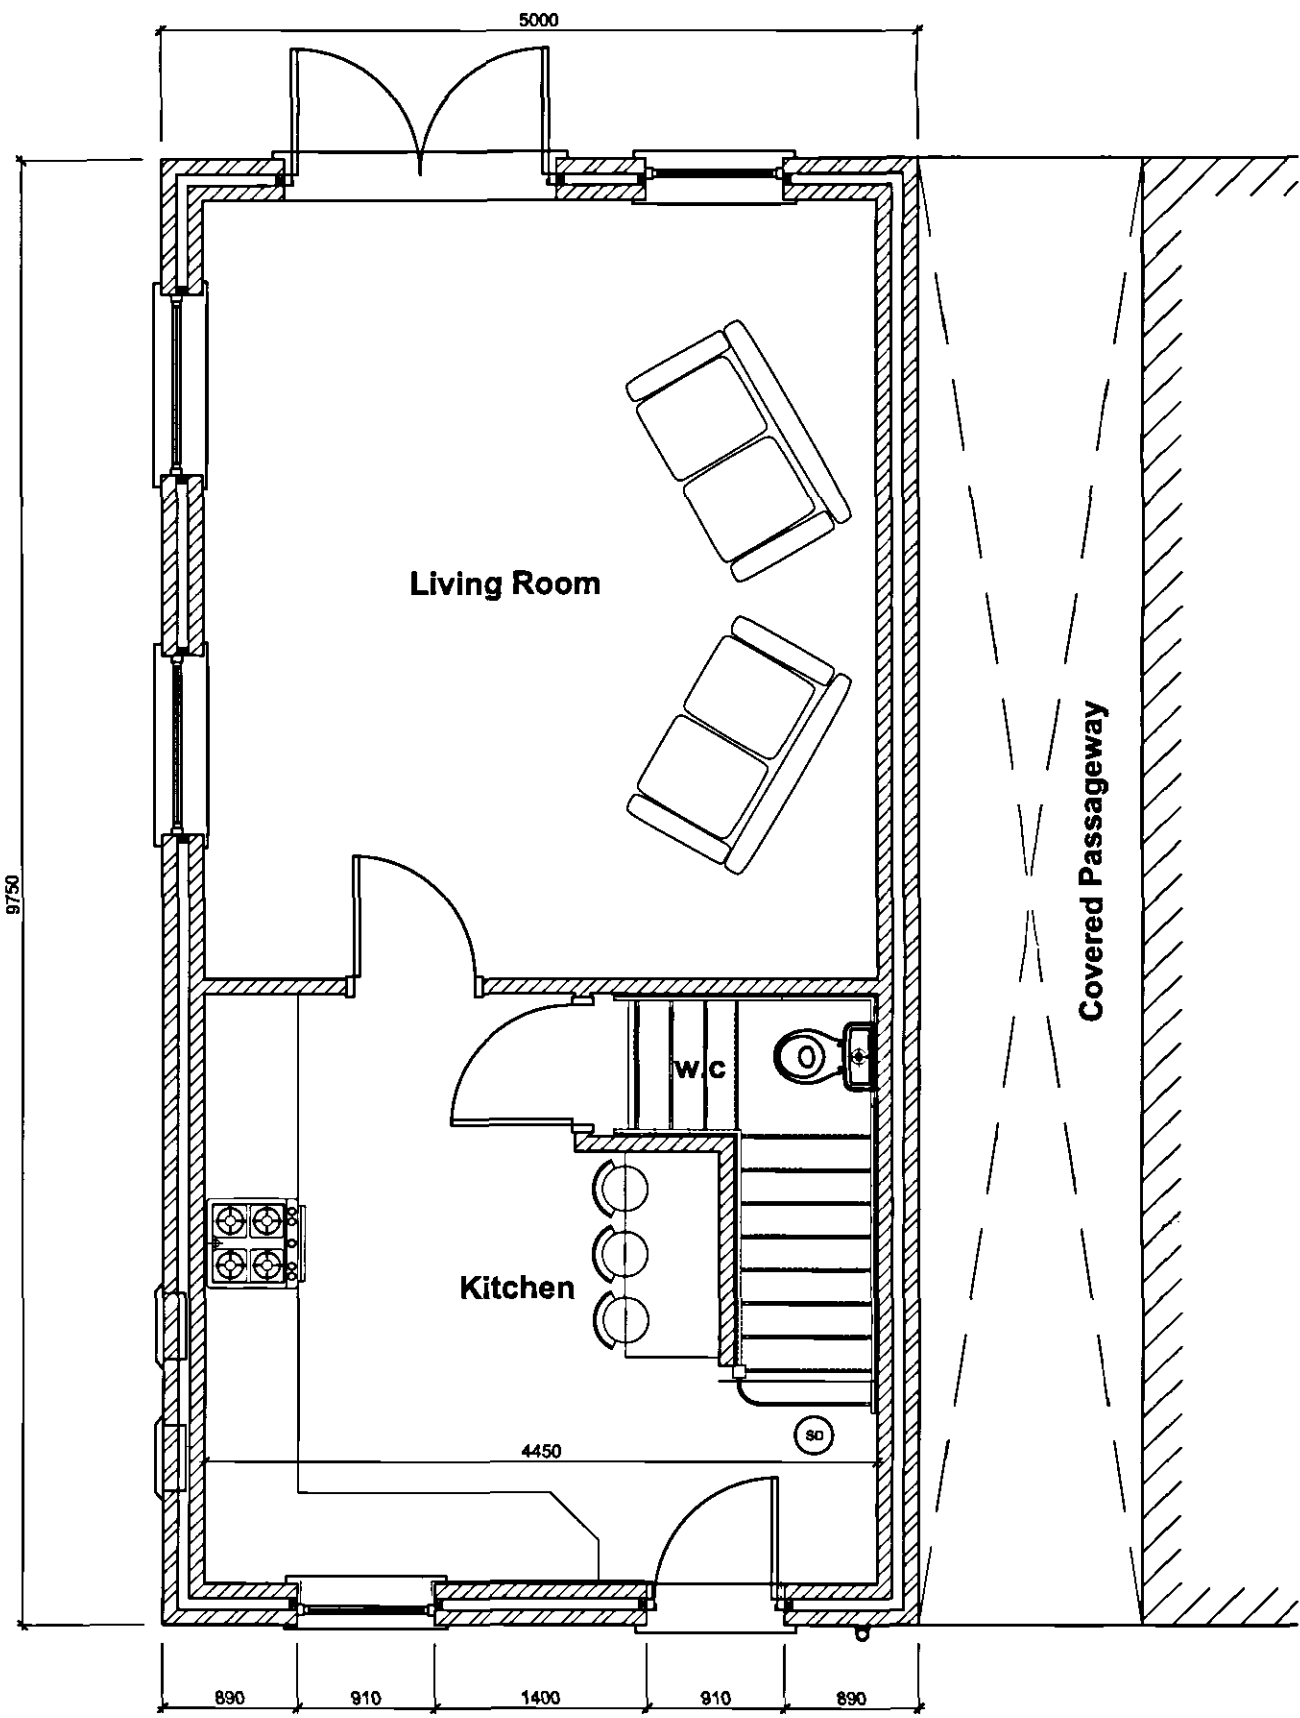

Ground Floor Plan
Scale 1:50

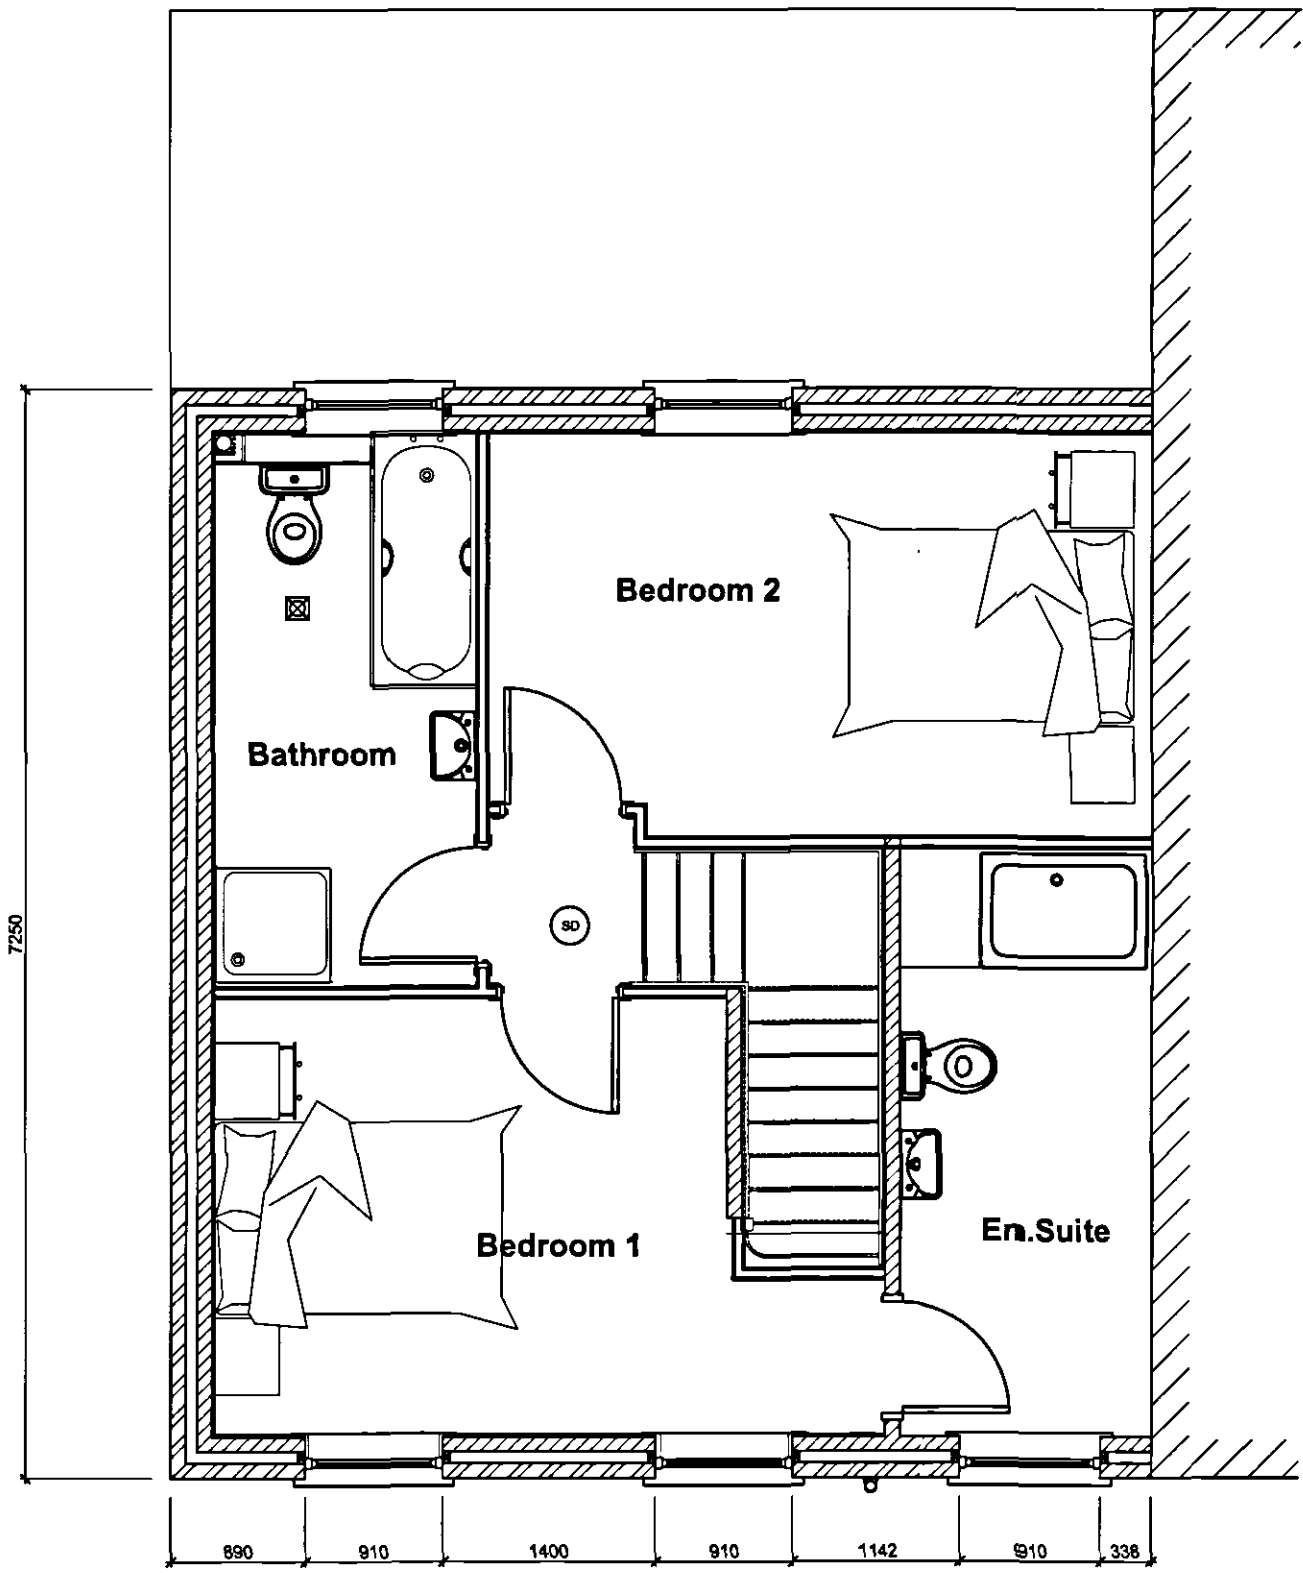

First Floor Plan
Scale 1:50

SHDC
Planning & Development
07 DEC 2006
Ref: 1436/06

AMENDED PLAN
Ref: 1436/06

DETERMINED
PLAN

rev "E" - 07.12.06 - Landscaping details amended to Western boundary to suit the Planning dept

rev "D" - 10.10.06 - Dwelling amended to a Link Detached Property in order to gain Planning Permission

rev "C" - 06.07.06 - Amended to suit Clients comments and Landscaping Notes added

rev "B" - 27.06.06 - Amended to suit the Planning Dept & Clients comments

rev "A" - 04.05.06 - Amended to suit the Planning Dept

GENERAL CONDITIONS
Contractors are responsible for checking all dimensions on site when work commences and before ordering any materials. Any discrepancies should be brought to the attention of the Client for remedial action before commencing further.

All details shown are based on typical site conditions for that area, any abnormal conditions should be brought to the attention of the Client and Local Authority.

The notes shown are mainly to cover the requirements of Building Regulations and should not be treated as full specification.

No allowance has been made for any Structural Calculations, a "SAP" calculation, Soil Investigation or Flood Risk Assessment. If deemed necessary then these will be a chargeable extra. All steel beam sizes shown on drawing are all subject to confirmation from Structural Engineer.

All materials not specified to be of a standard suitable for the work proposed and be fit for purpose. All work to be in accordance with good building practice and all necessary BS codes for Workmanship on Building Sites.

Client: JP Builders
183 Woolram Wygate
Spalding
Lincs
PE11 3PA

Site: Residential Development
45 Pennygate
Spalding

remway
design

2 Red Lion Street
Spalding
Lincs
PE11 1SX
Tel / Fax: 01775 768 921
Mobile: 07815 112 058
e-mail: jason@remwaydesign.co.uk

Date: feb06 Scale: As Noted

Drawing No:
rem 1174 - 01"E"

PLEASE NOTE:
Due to areas of the structure being covered, unexposed or otherwise inaccessible the notes / specifications of existing materials are subject to confirmation of site when it is feasible to expose the relevant areas of construction.