





LOCATION PLAN scale 1-2500

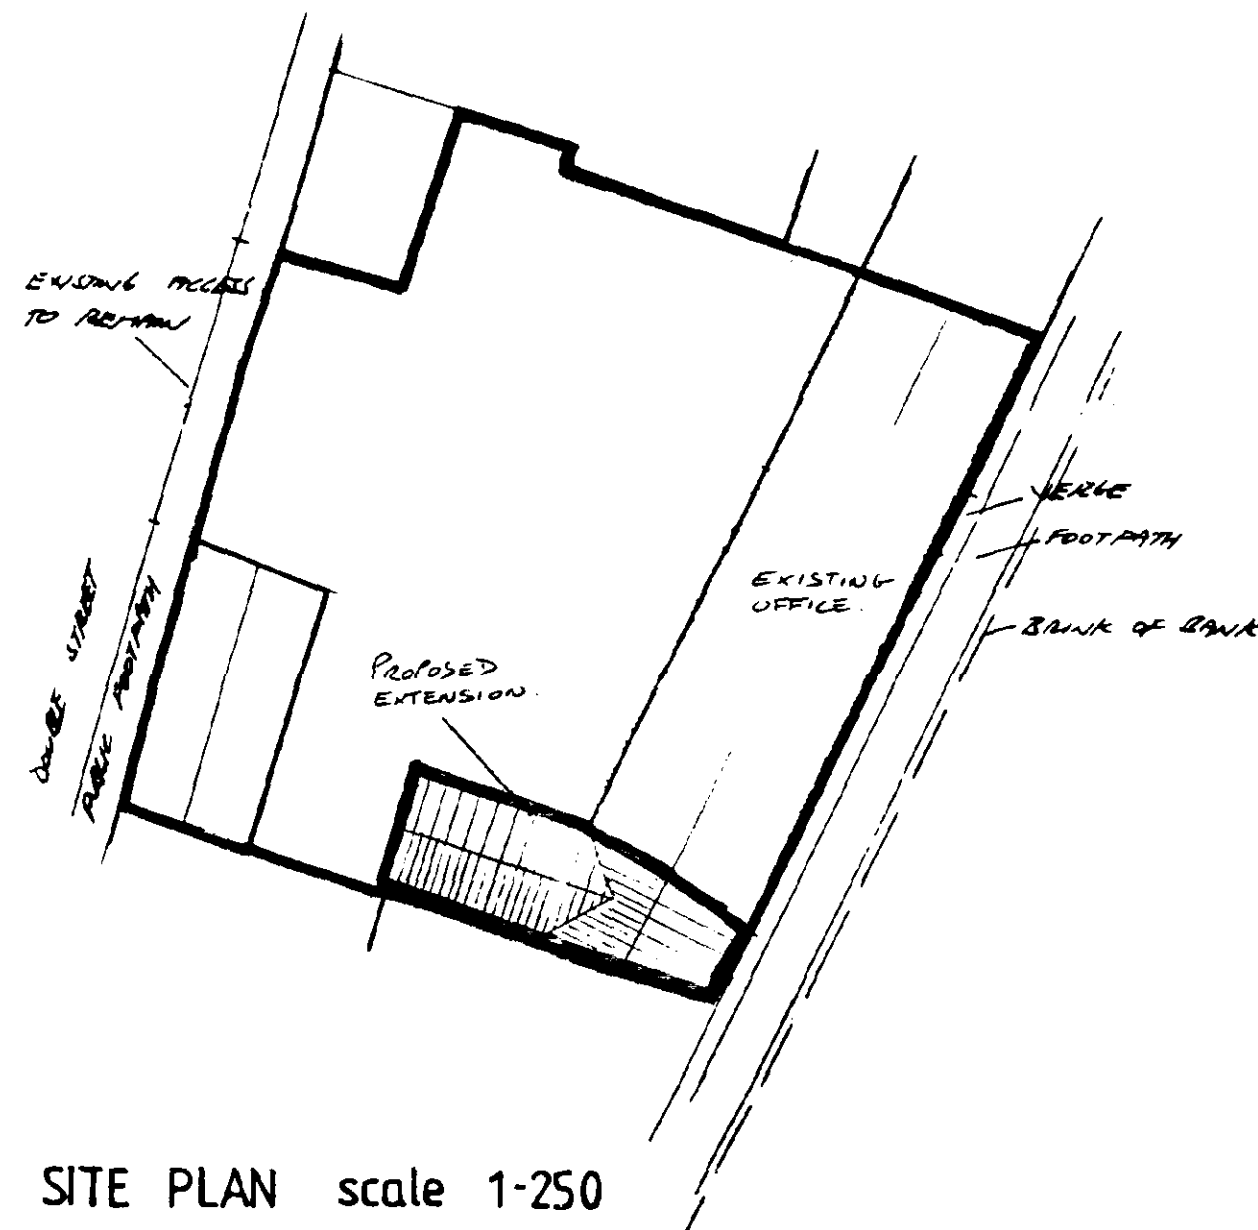


SITE PLAN scale 1-250


| ISSUE   | DESCRIPTION | APPR'd   | DATE          |
|---|-------------|----------|---------------|
| <p><b>PODDINGTONS</b></p> <p>Architectural Design Consultants</p> <p>Est. 1969</p> <p>Rabbit Hollow, Church Lane, North Rauceby, Skefford, Lincs.</p> <p>NG34 6QU Tel. (01529) 488033 Fax. (01529) 488044</p> |             |          |               |
| <p>Client: Live Promotions</p>   |             |          |               |
| <p>Project: Proposed Alterations &amp; Extension</p> <p>Double St. Spalding, Lincs.</p>   |             |          |               |
| <p>Drawing: Site &amp; Location Plans.</p>   |             |          |               |
| Drawn:   | Scale:      | Date:    | Checked:      |
| J.C.P.   | 1:50        | 28.11.01 |               |
| <p>DWG. No. 3067 - 002</p>   |             |          | <p>ISSUE.</p> |

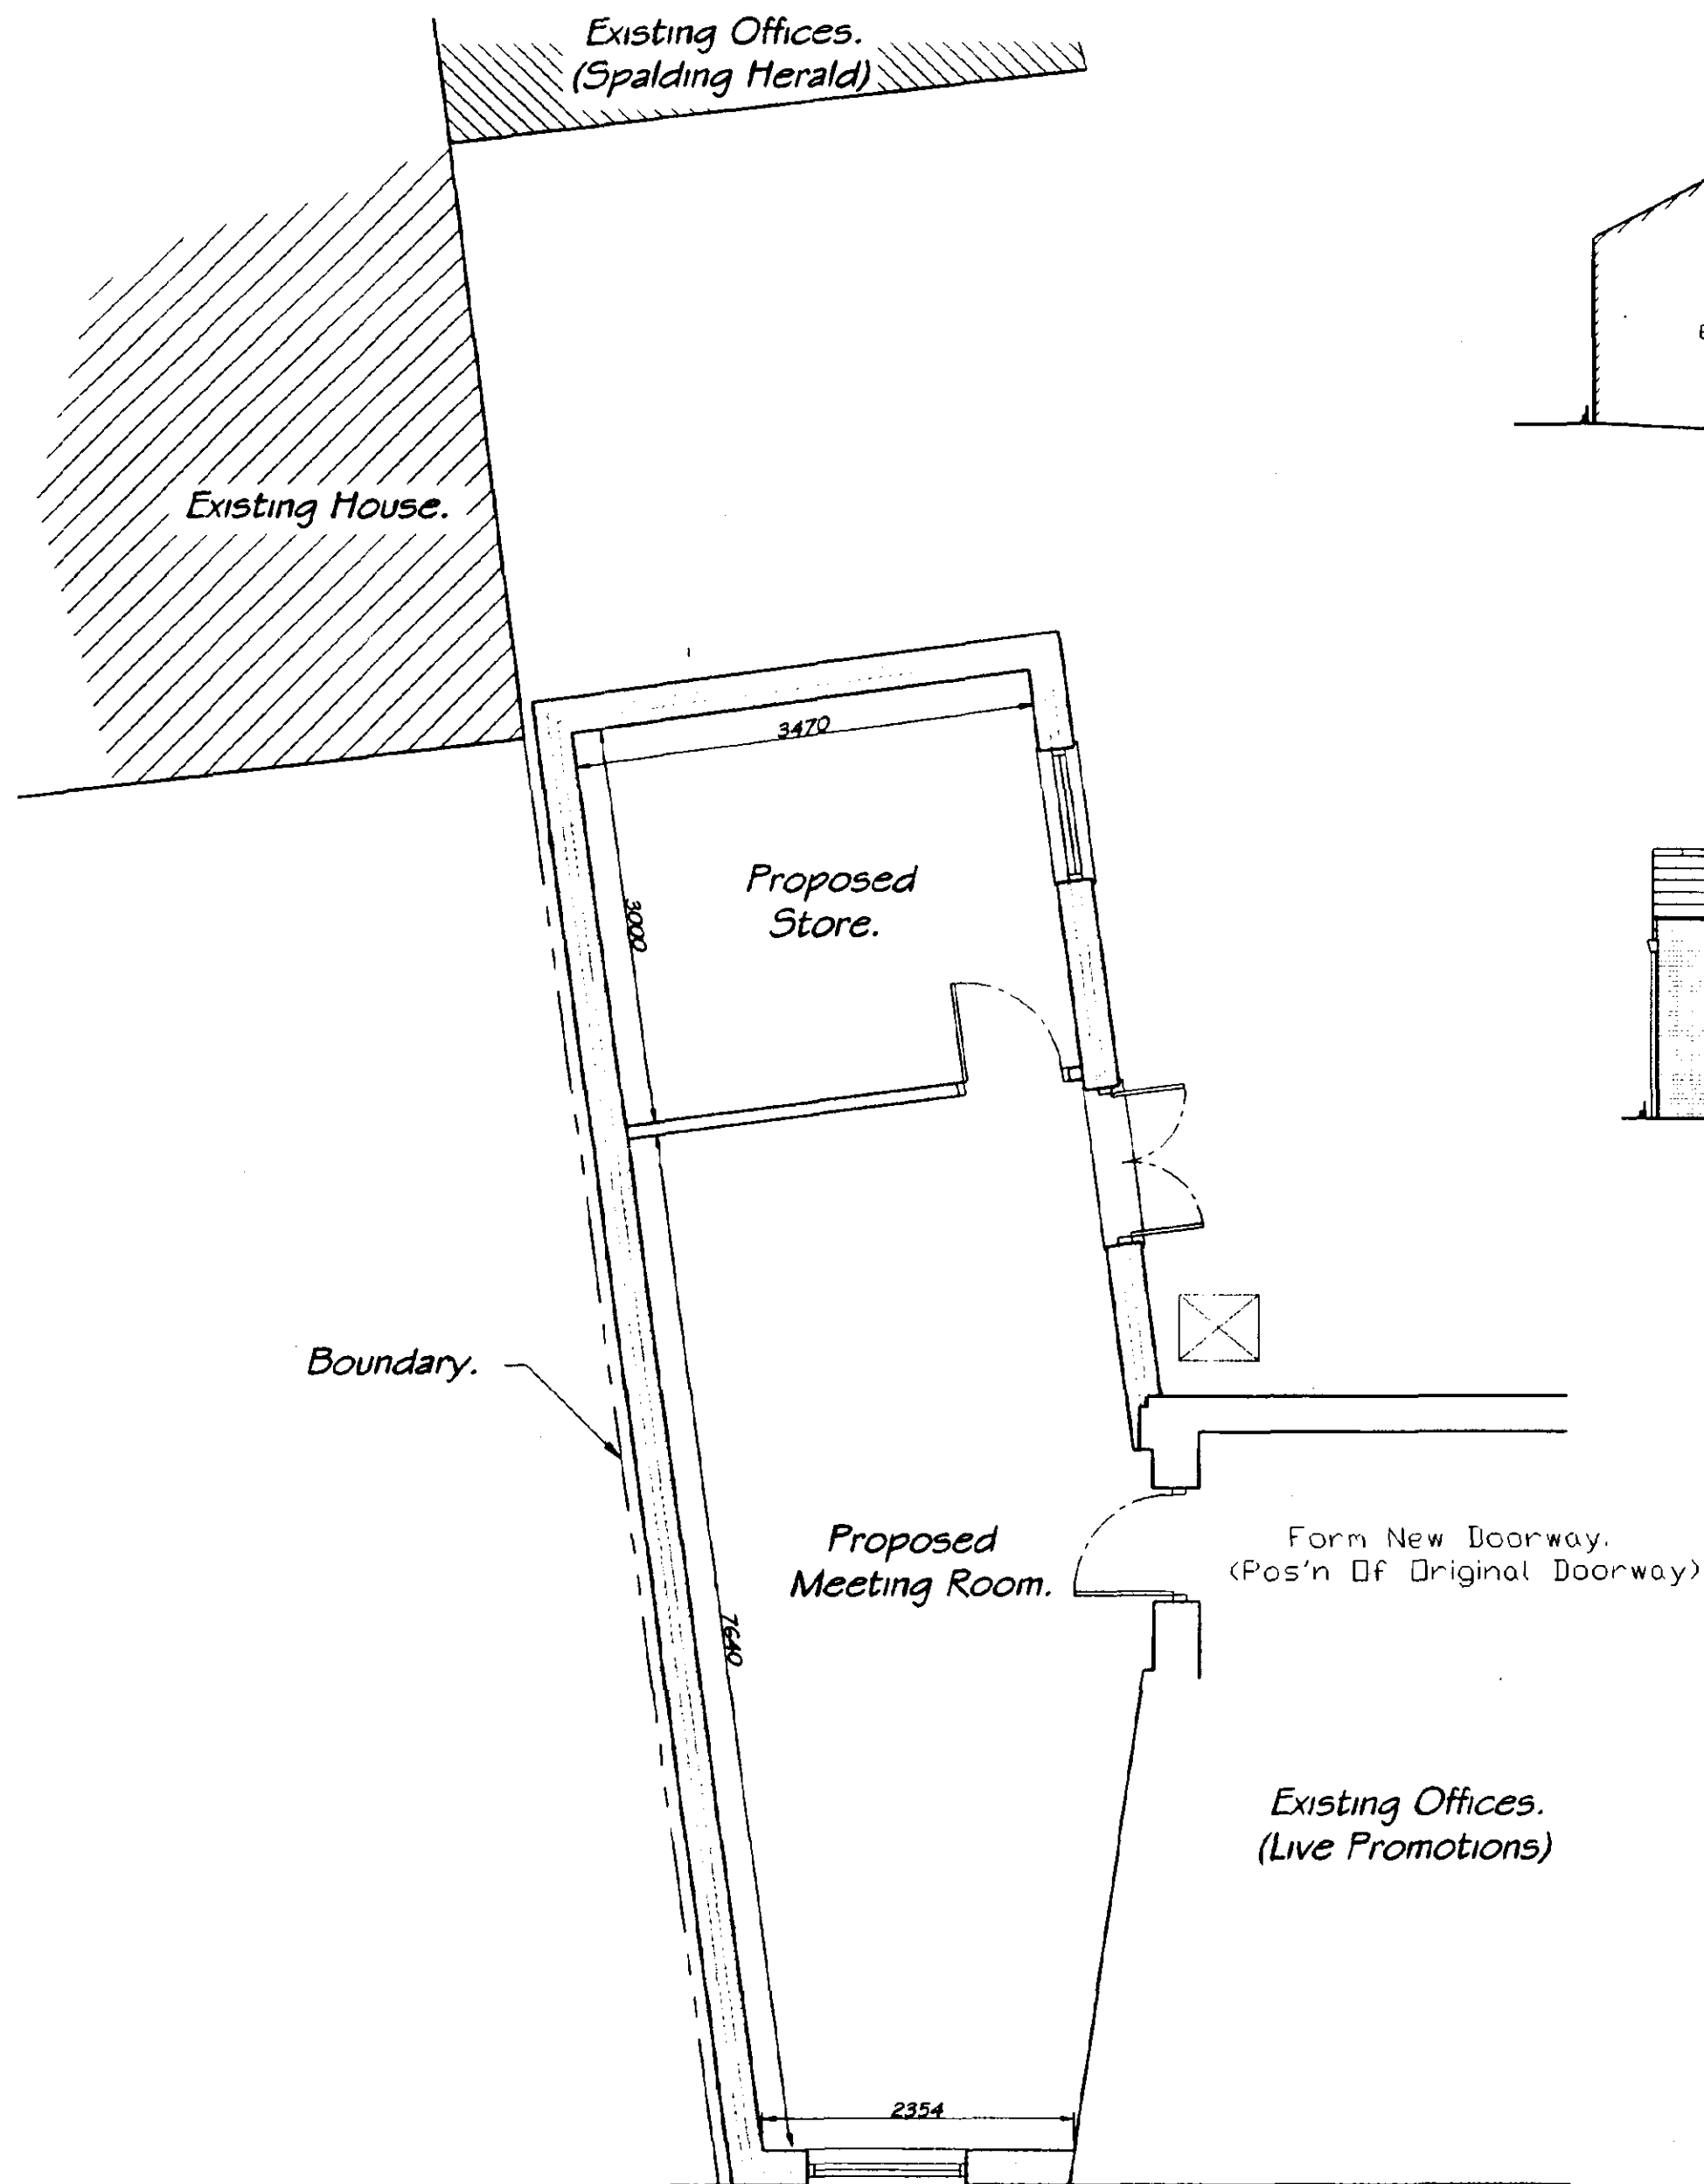


Proposed Floor Plan .  
Scale 1:50

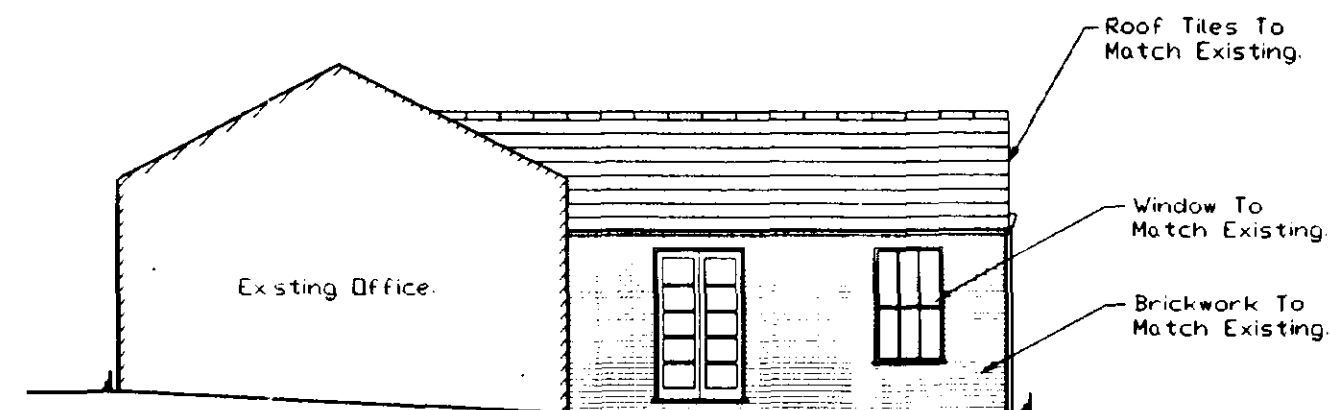


North Elevation .  
Scale 1:100

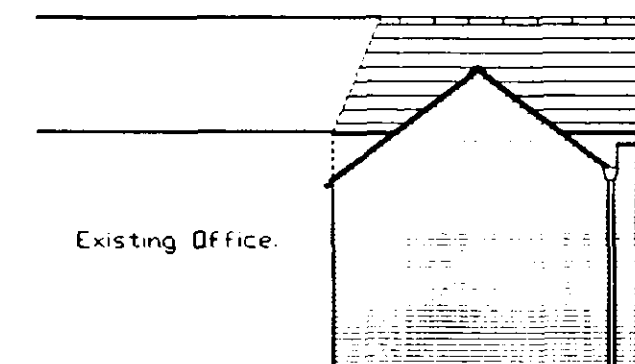


West Elevation .

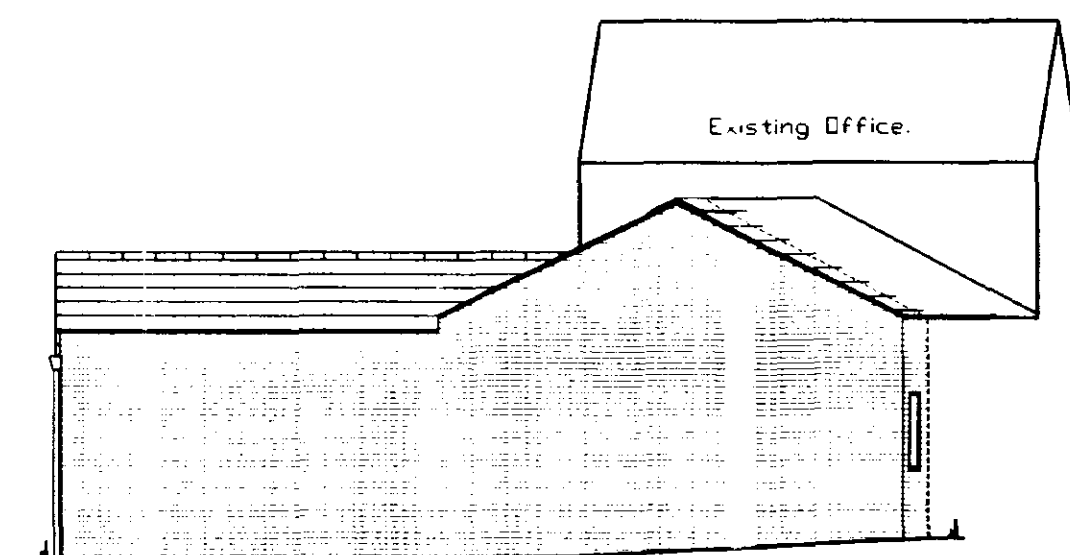

South Elevation .

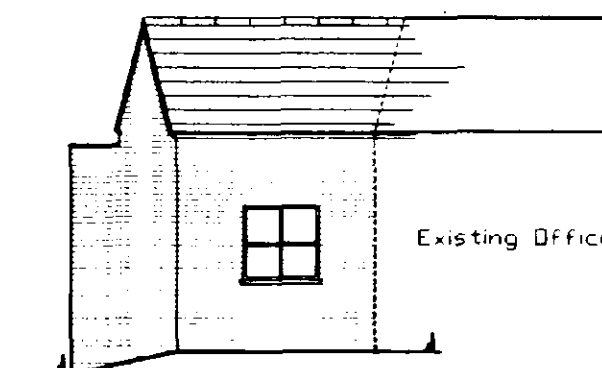

East Elevation .

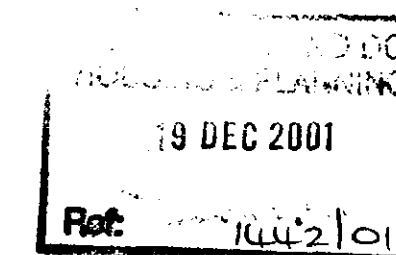

NOTE :

ALL DIMENSIONS ARE APPROX.

| ISSUE   | DESCRIPTION                                                     | APPR'd            | DATE                 |
|---|-----------------------------------------------------------------|-------------------|----------------------|
| <b>PODDINGTONS</b><br>Architectural Design Consultants<br>Est. 1969<br>Rabbit Hollow, Church Lane, North Rauceby, Steeple, Lincs.<br>NG34 8QU Tel. (01529) 488033 Fax. (01529) 488044 |                                                                 |                   |                      |
| Client.   | Live Promotions.                                                |                   |                      |
| Project.   | Proposed Alterations & Extension<br>Double St. Spalding, Lincs. |                   |                      |
| Drawing.   | Plan & Elevations                                               |                   |                      |
| Drawn.<br>J.C.P.   | Scale.<br>1:50                                                  | Date.<br>28.11.01 | Checked<br>Approved. |
| DWG. No.<br>3067 - 001   | ISSUE.                                                          |                   |                      |